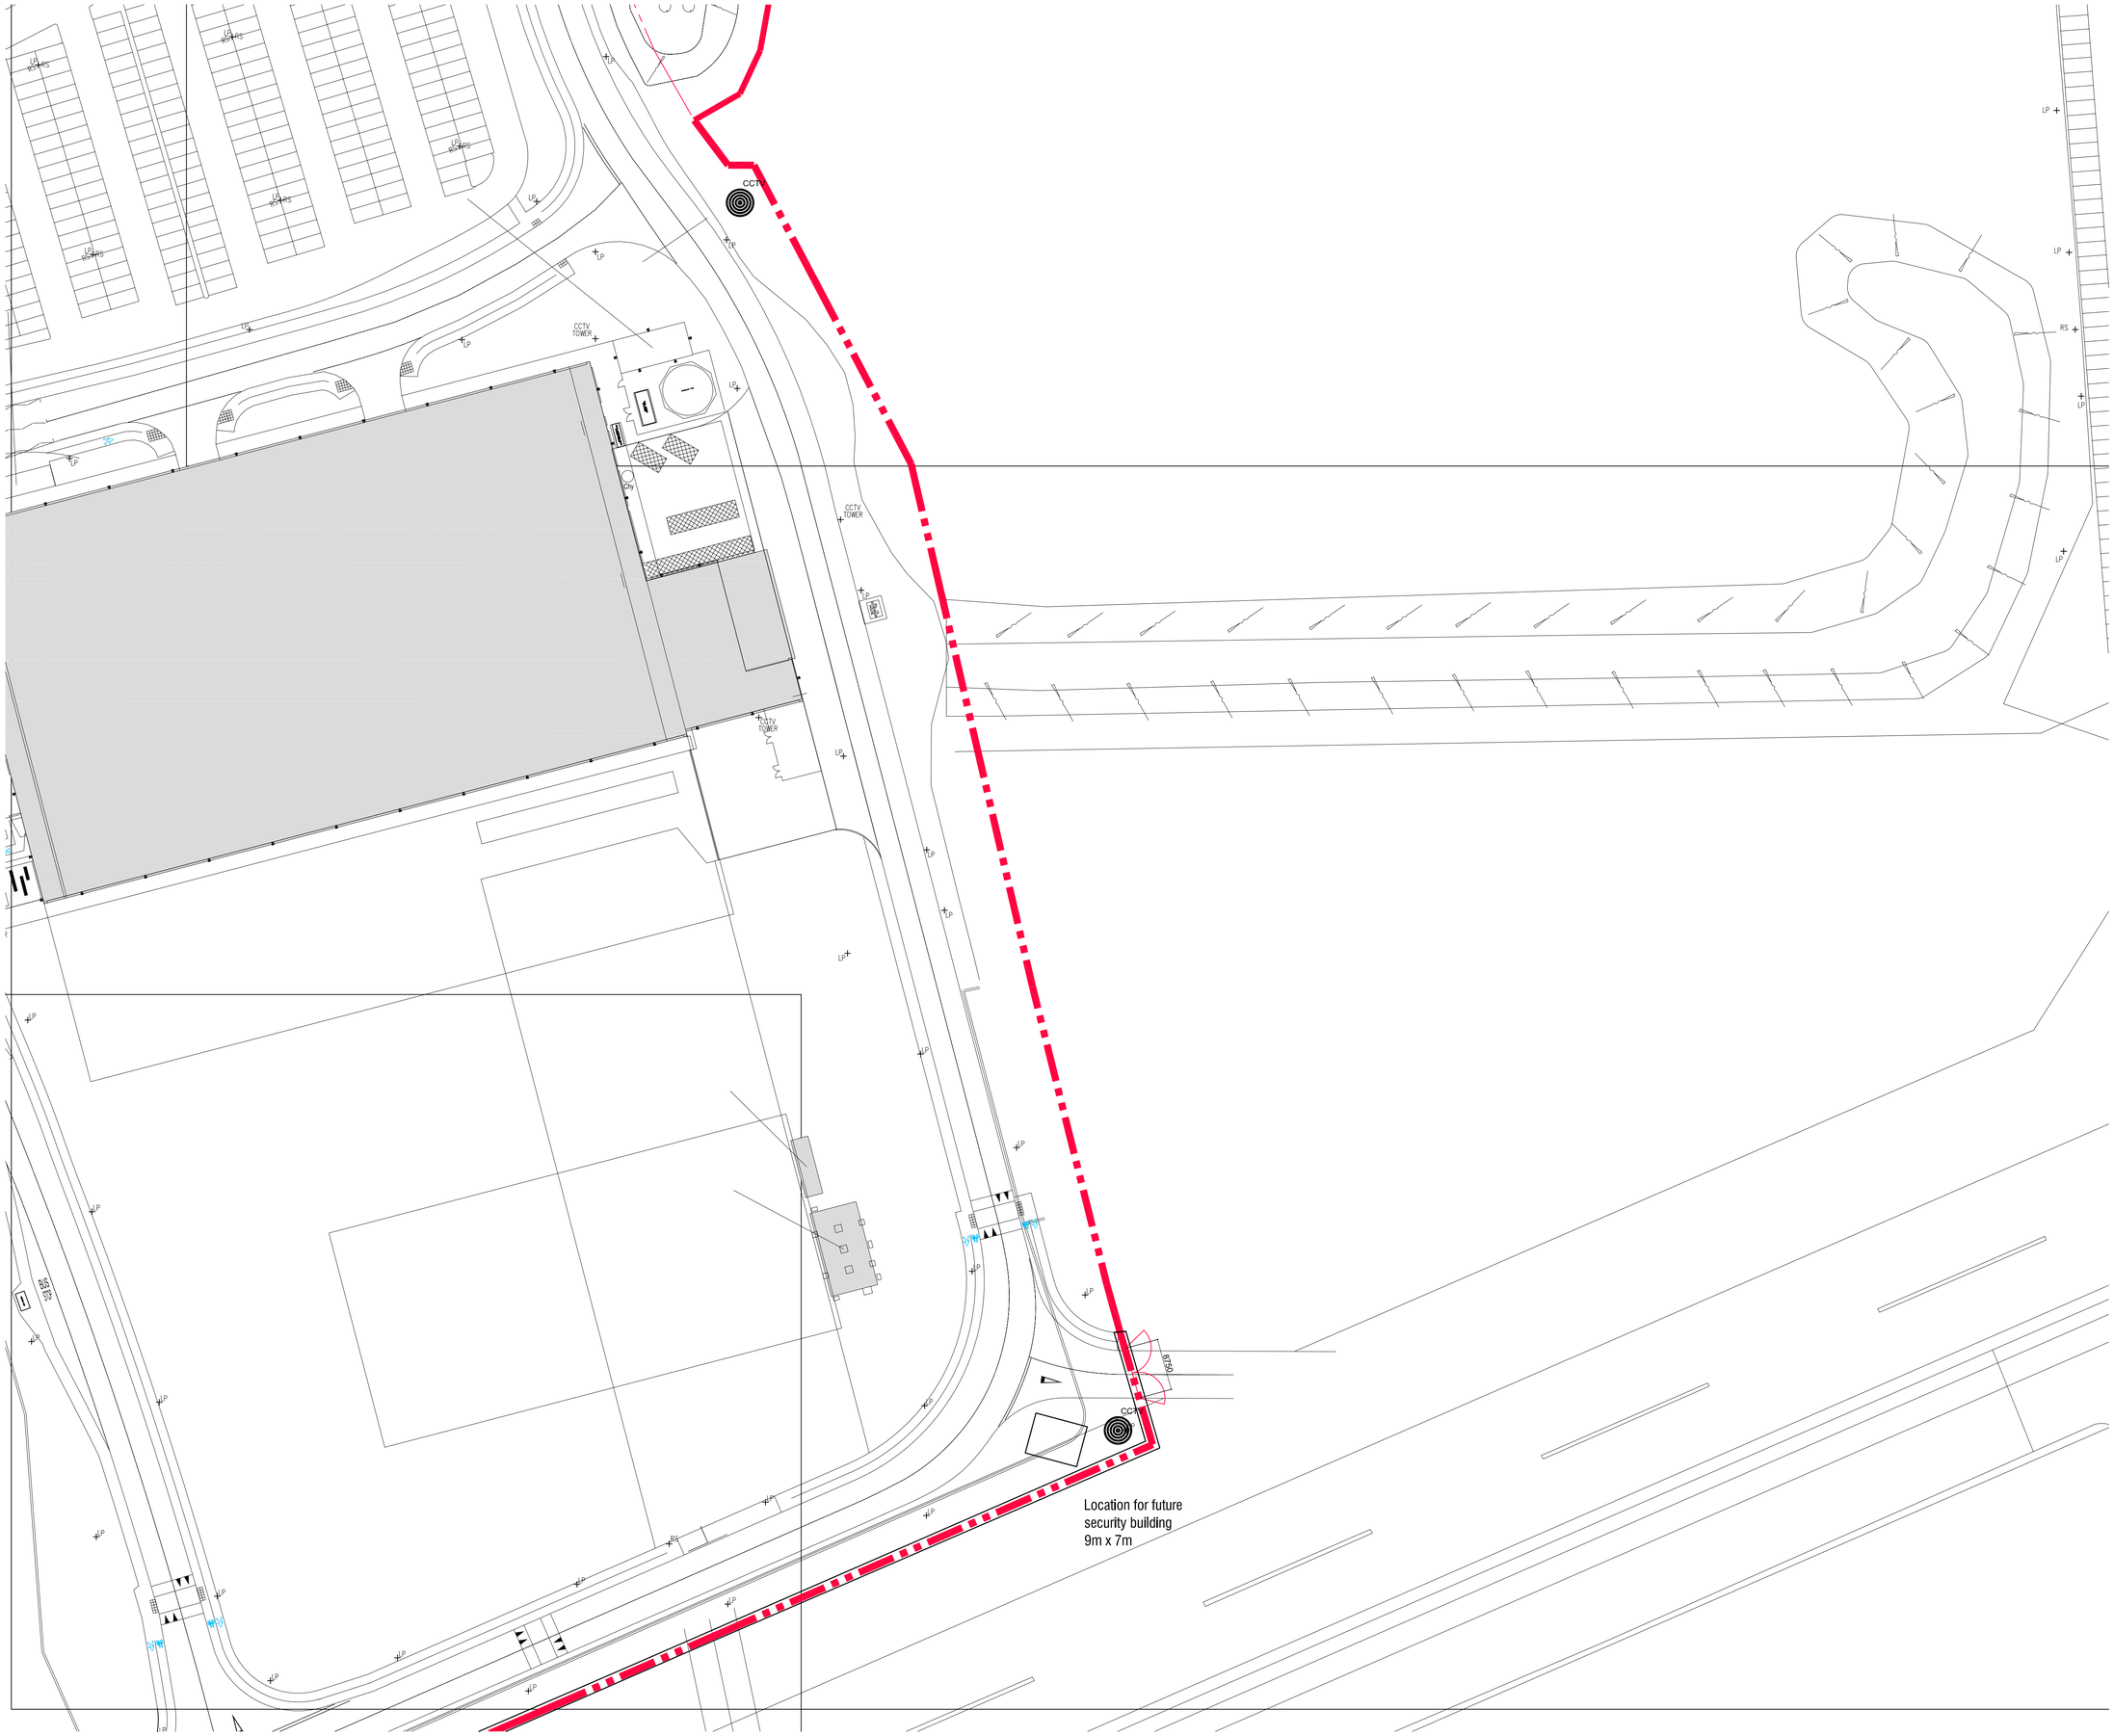

WILSON MASON

Upland House
Spring Lane
Samlesbury
Preston
PR5 0UX

T 01772 877455
F 01772 877456

E preston@wilsonmason.co.uk
www.wilsonmason.co.uk

This drawing is to be read in conjunction with all relevant consultants' and specialists' drawings. The Architect is to be notified of any discrepancies before proceeding. Do not scale from this drawing. All dimensions are to be checked on site. This drawing is subject to copyright.

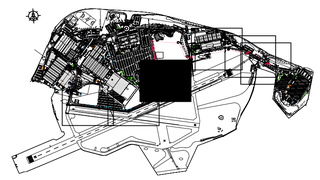

LEGEND

- BAE REVISED SECURITY BOUNDARY LINE TO BE CONFIRMED
- ENTERPRISE ZONE (EZ)
- PROPOSED BAE AREA
- EZ - NEW SPINE ROAD
- BAE REVISED SECURITY
- CCTV camera approximate location
- Fence though Hardstanding

Fence + Gates to meet BAE security Spec designed by specialist installer

no.	by	chk.	revision	date
5	adw	aw	Gate dim enlarged -	2014 10 20
4	si	aw	Surface finishes indicated -	2014 10 08
3	si	aw	CCTV cameras, fence gates and connection to extg fence added both hatches removed location for future security bld added notes added	2014 09 25
2	aw	-	additional area reduced to just inside korb line, and 5m from fence into EZ other than where features are located job no changed from 5678 to 6030	2014 09 01
1	aw	-	additional area reduced hatch clarified	2014 08 22

client

project: ADVANCED ENGINEERING AND MANUFACTURING ENTERPRISE

by	chk.	date	scale	sheet size
MO	aw	2014 08 14	1:500	A1

title: PROPOSED SEGREGATION
Fenceline
sheet 3 of 7

status	job no./ drg. no	revision
P	6030 L(00)12	5

WILSON MASON