
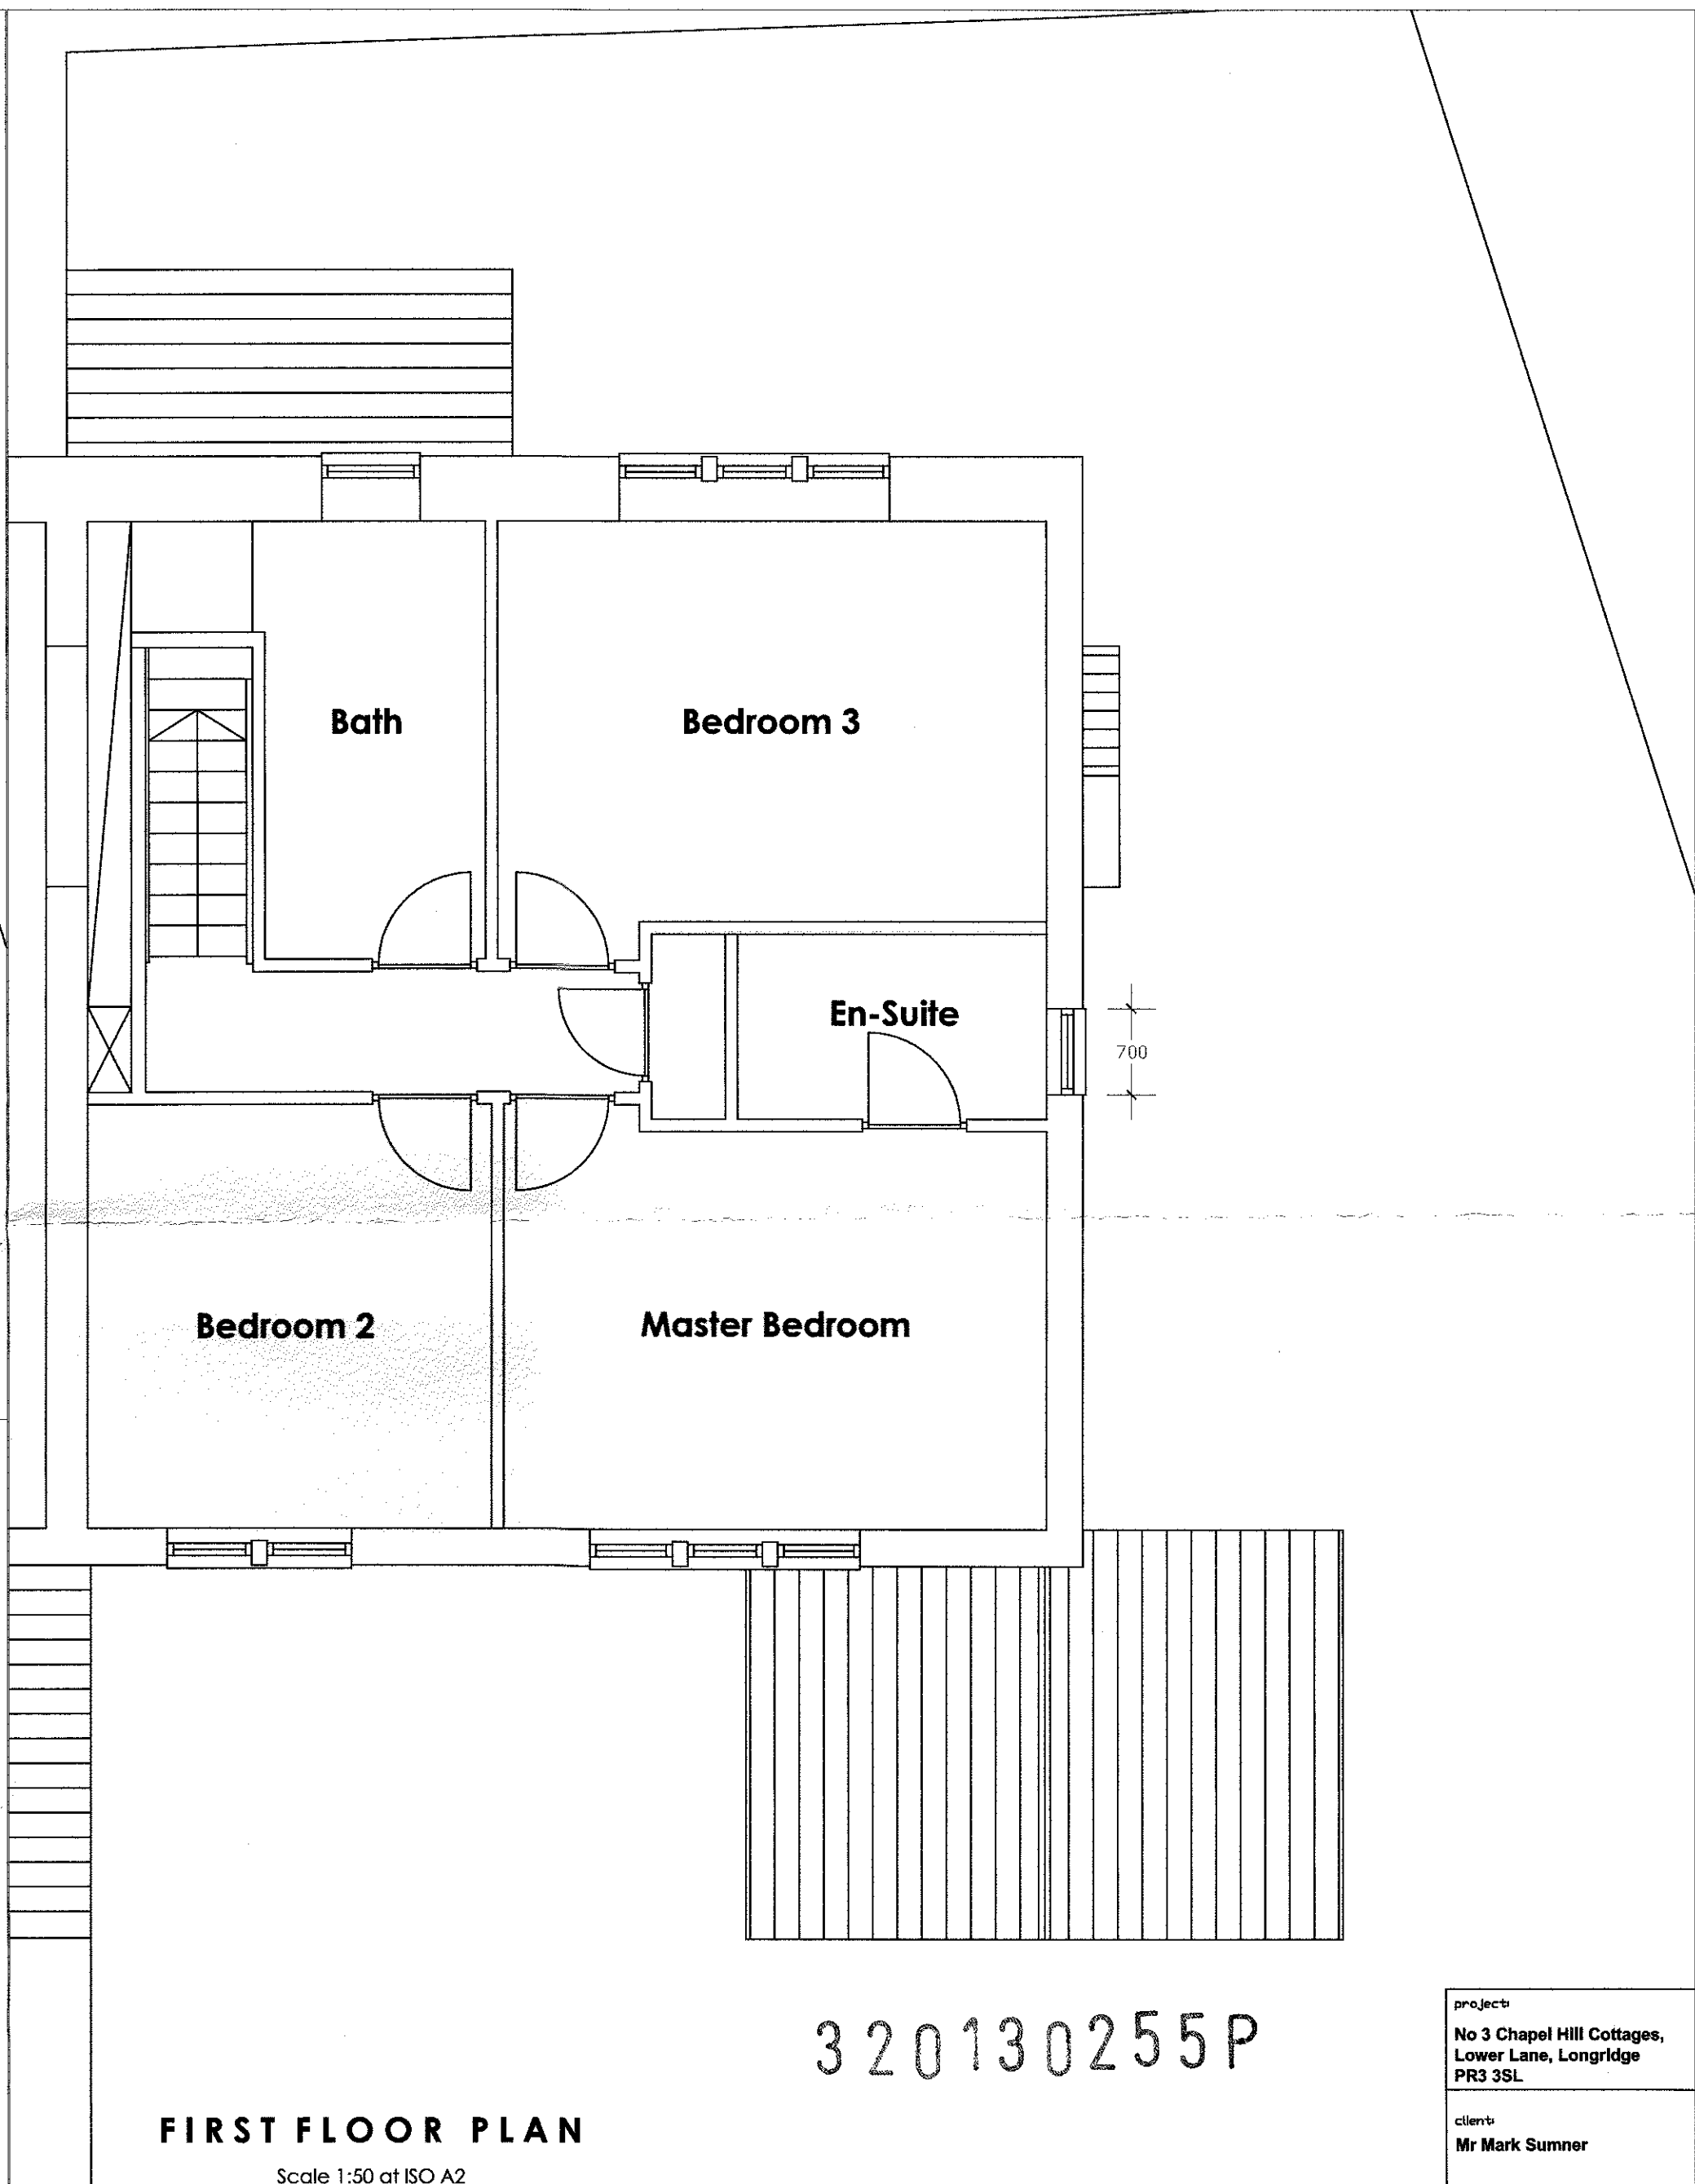


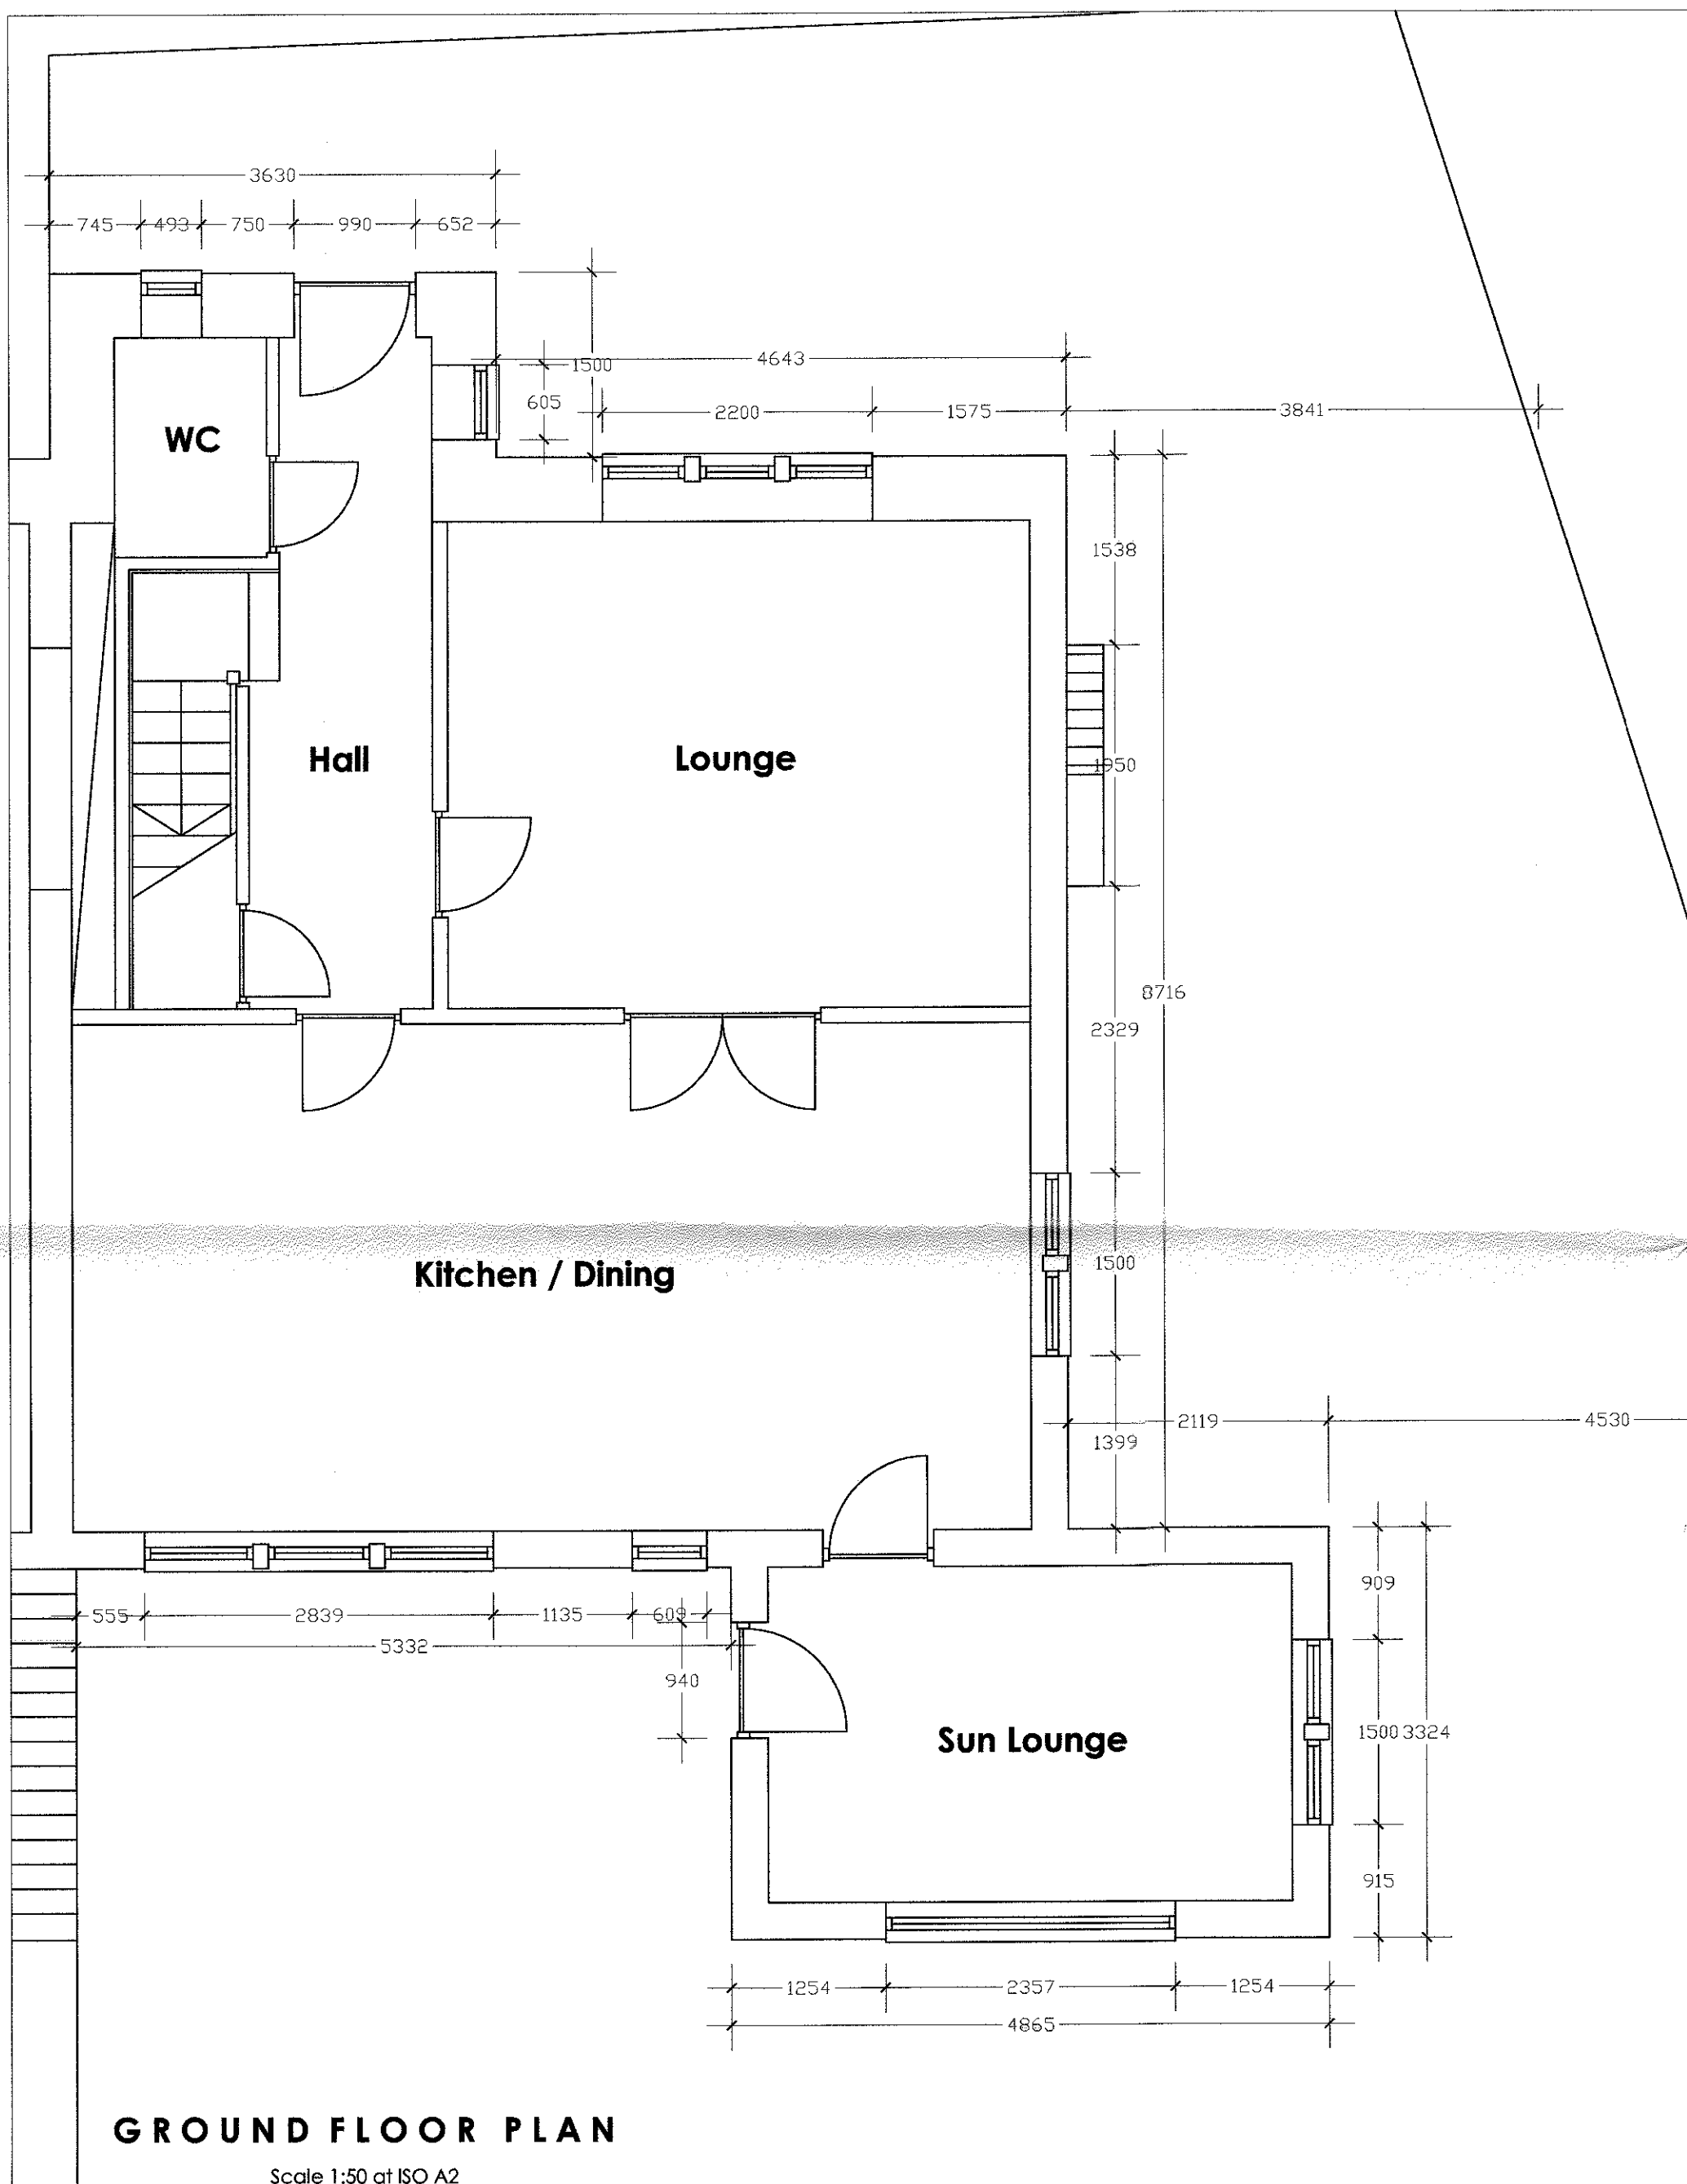

320130255P

project: No 3 Chapel Hill Cottages, Lower Lane, Longridge PR3 3SL	
client: Mr Mark Sumner	
drawing title: Proposed two storey side extension	
scale: 1:50 @ A2	
drawn: JWM	dwg no.: 1
date: 01 DEC 2012	