
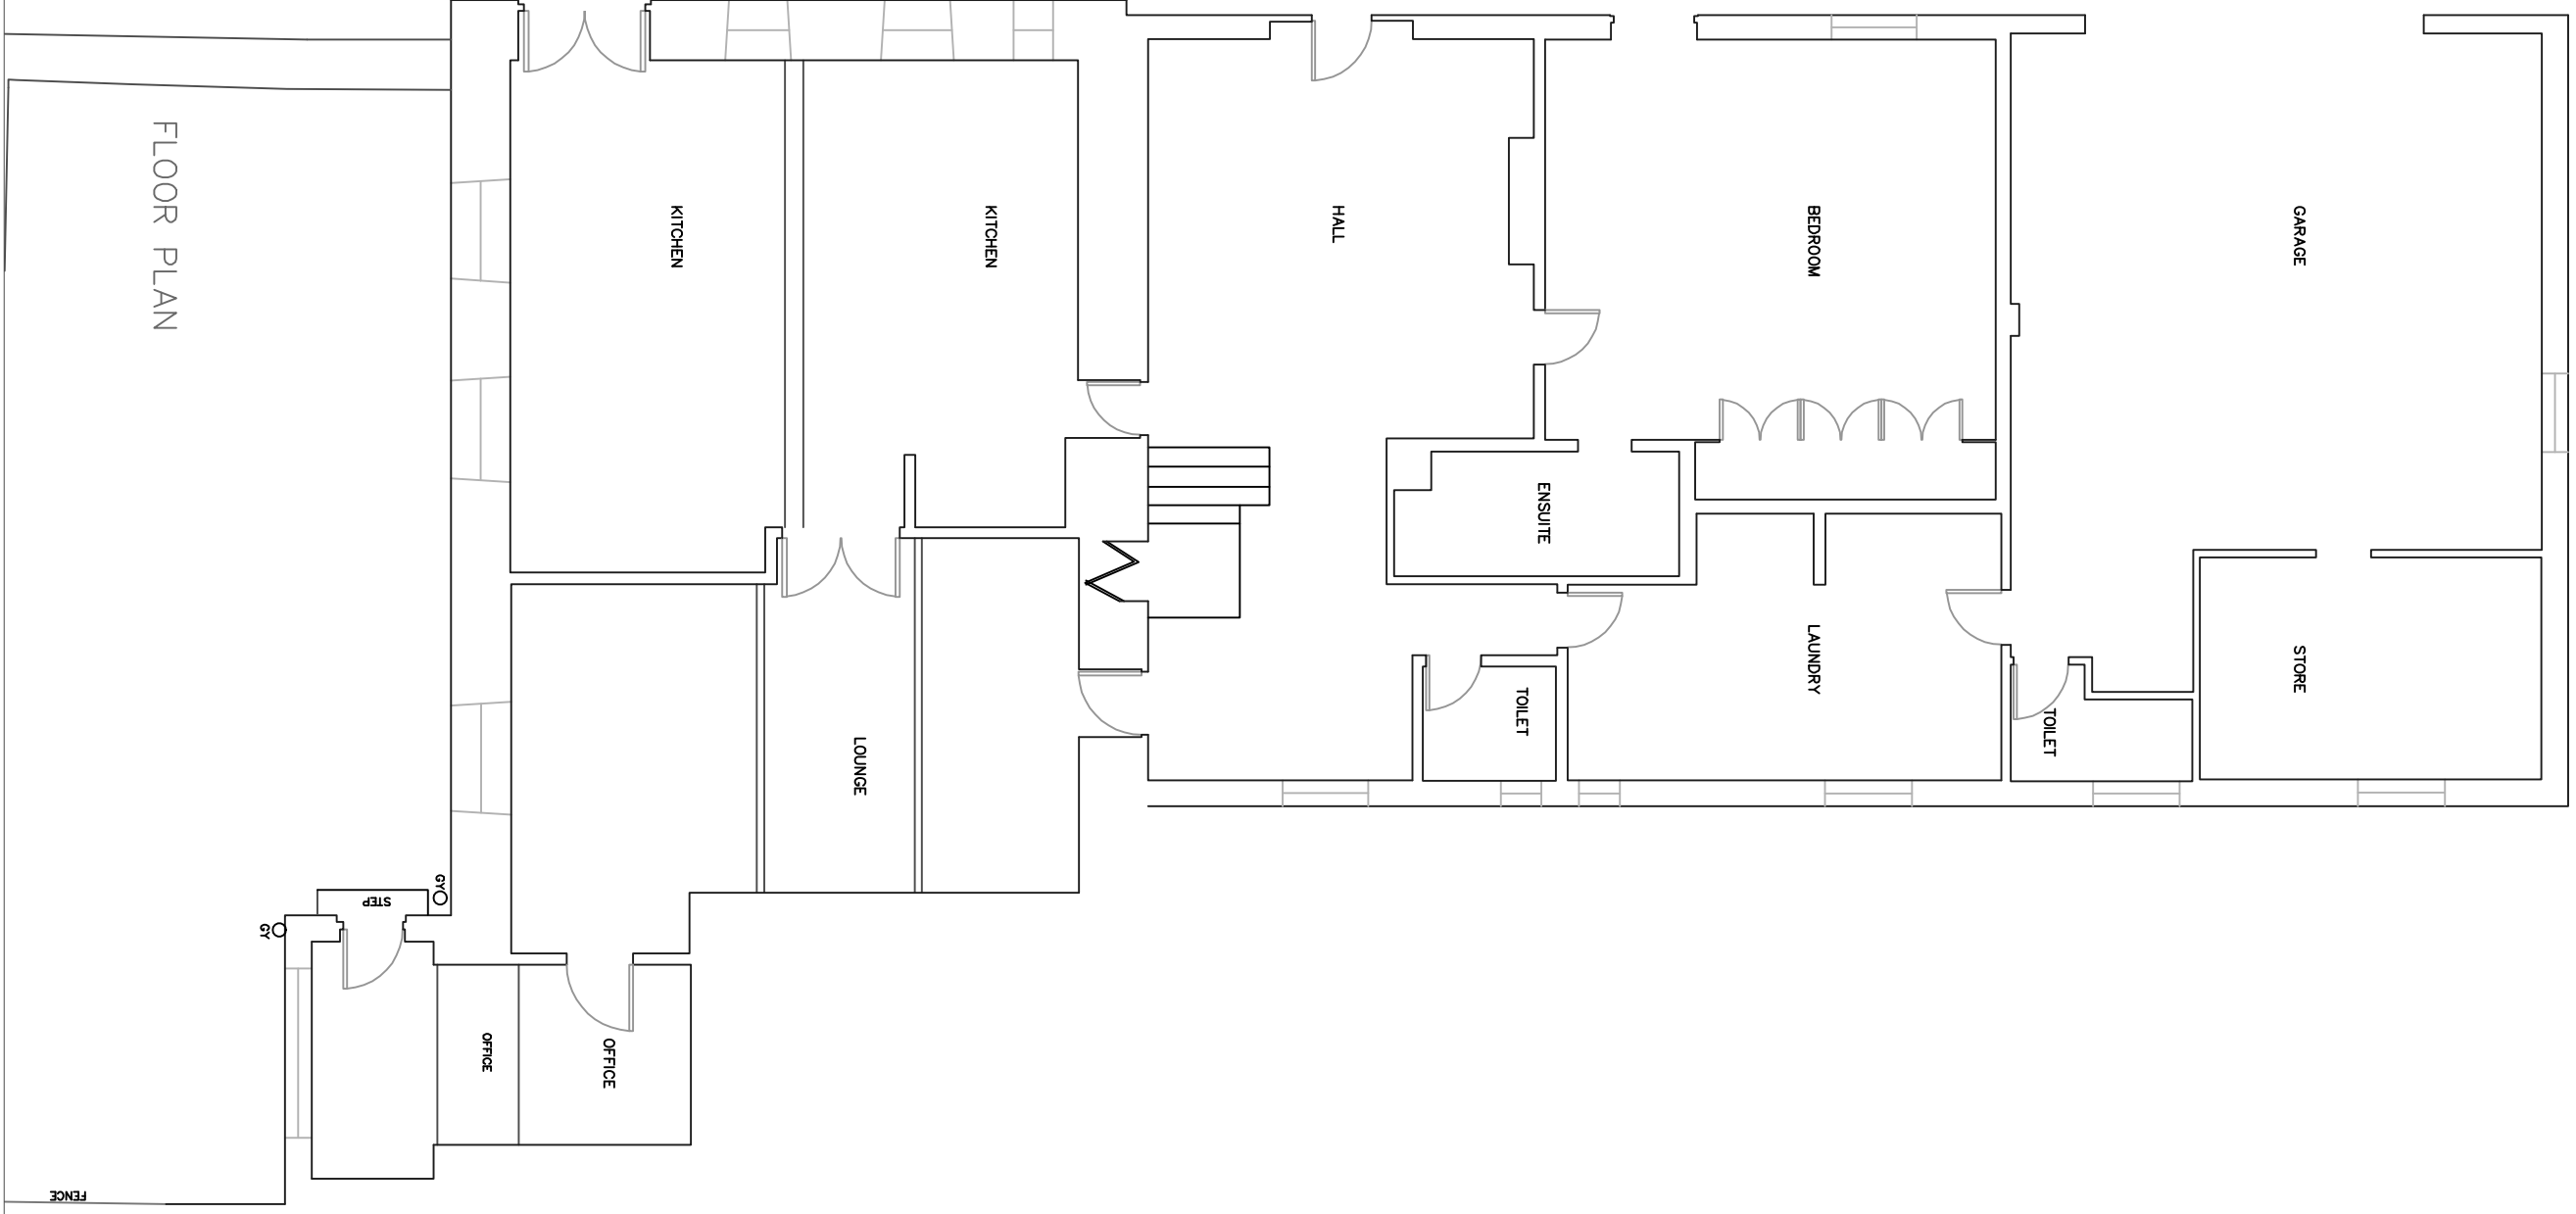
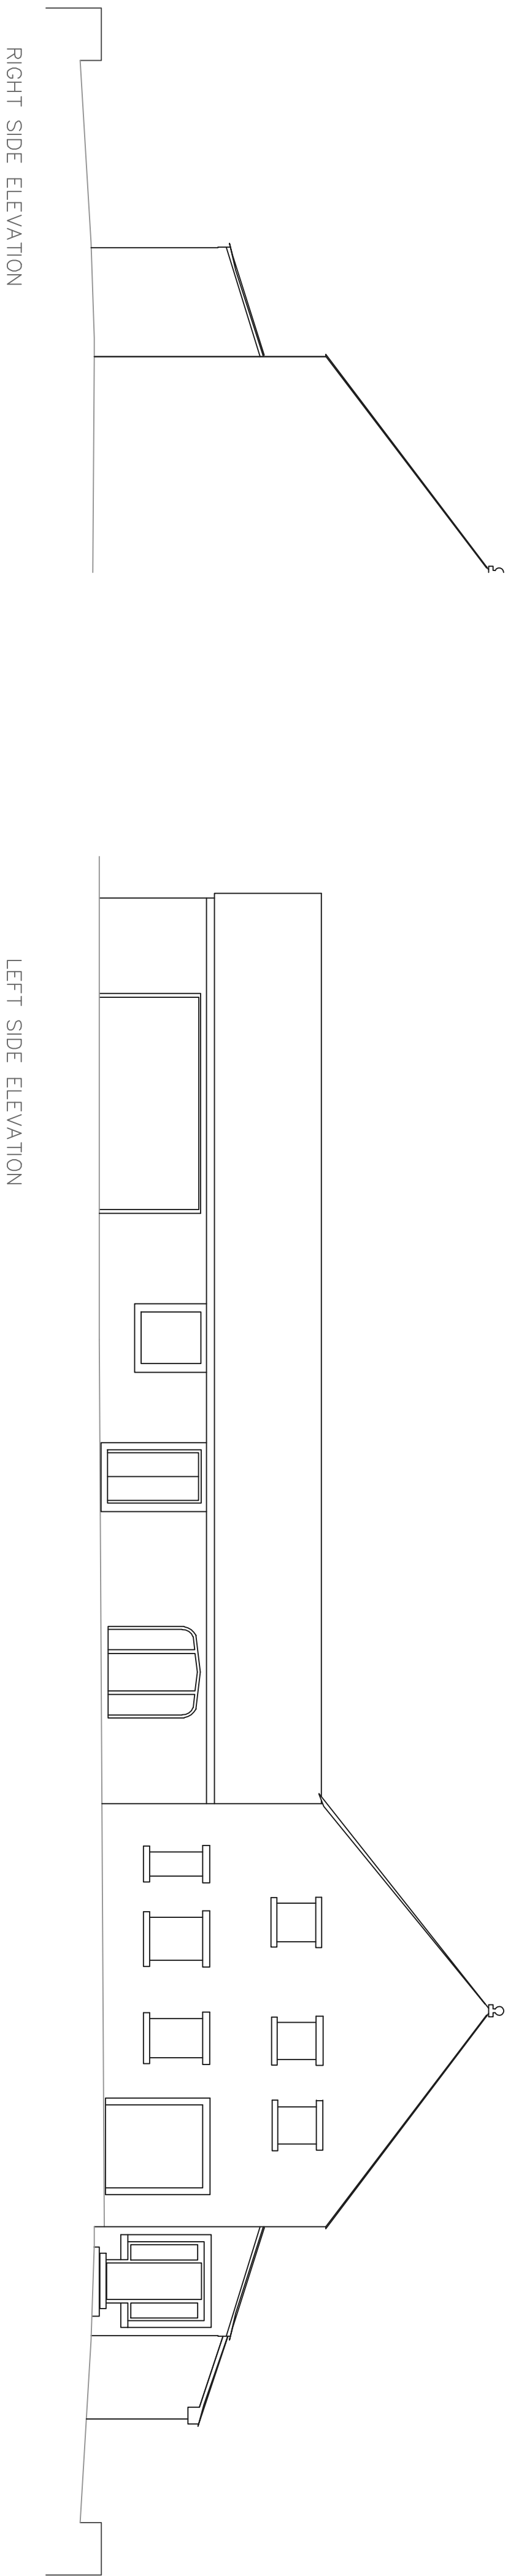


Existing

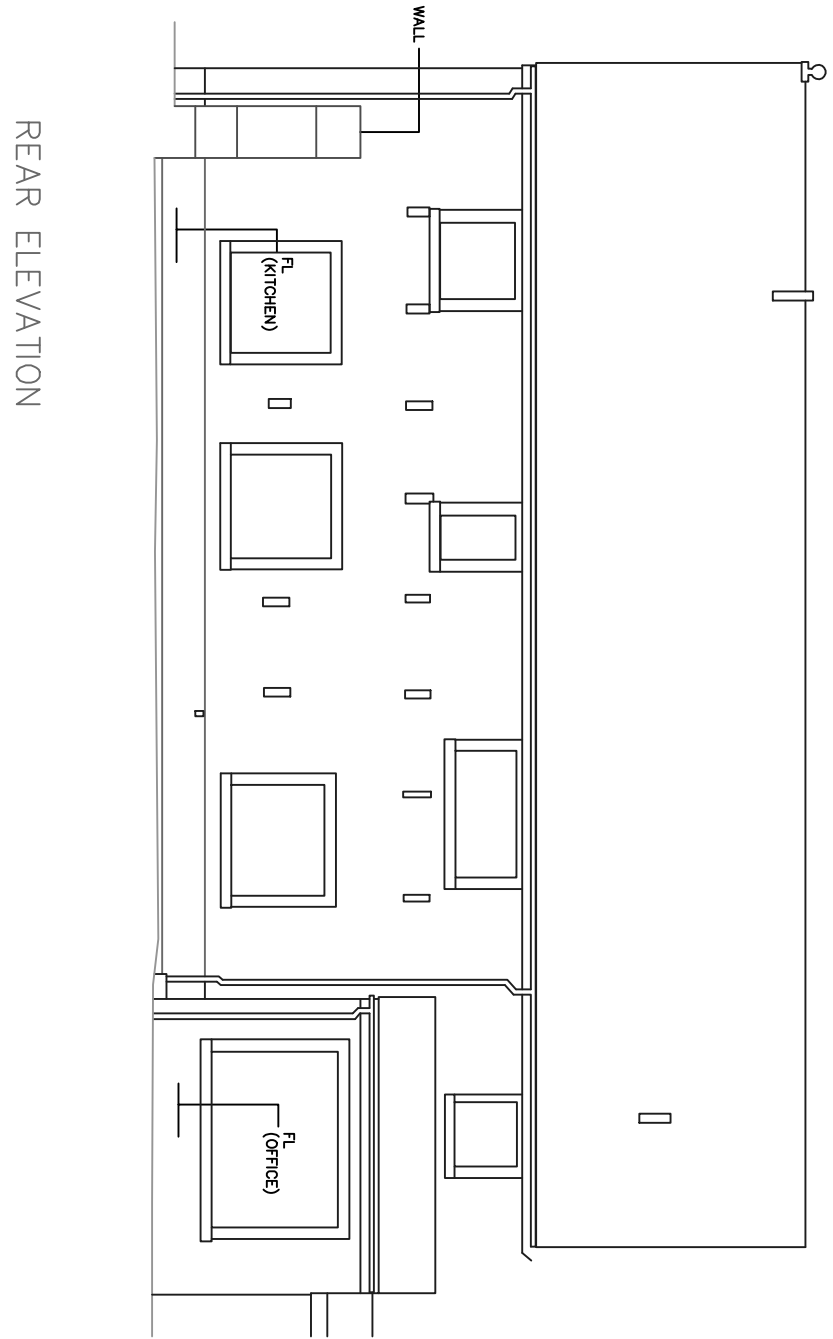

- THIS DRAWING IS THE PROPERTY OF APROPOS AND SHOULD NOT BE COPIED IN ANY FORM WITHOUT WRITTEN CONSENT. DO NOT SCALE. IF IN DOUBT ASK APROPOS. PLEASE READ ALL INSTRUCTIONS FULLY.
- ALL BASE DIMENSIONS TO BE WITHIN ±5.0mm.
- THERMALLY BROKEN ALUMINIUM.
- POLYESTER POWDER COATED – RAL 70C
- ROOF GLAZED IN 28mm DOUBLE GLAZED UNITS: 6mm TOUGHENED OUTER; 16mm ARGON FILLED CAVITY; 6mm LOW E TOUGHENED INNER.
- WALLS GLAZED IN 24mm DOUBLE GLAZED UNITS: 4mm TOUGHENED OUTER; 16mm ARGON FILLED CAVITY; 4mm LOW E TOUGHENED INNER.
- 1 SETS OF CONCERTINA DOORS:
- 4 EXTERNALLY STACKING TO THE RIGHT AS VIEWED OUTSIDE

NOTES

ALL BUILDING AND FLASHING WORKS IS THE CLIENTS RESPONSIBILITY AND SHOULD BE BUILT TO RELEVANT BUILDING REGULATIONS.

ALL LEAD FLASHING TO BE TYPE CODE 4 UNLESS SPECIFIED OTHERWISE. LEAD FLASHING TO BE CHASED INTO THE WALLS AS PER THE ARRANGEMENT AND PROTRUDE A DISTANCE OF 200mm (8") FROM THE OUTSIDE FACES.





ALL INTERNAL FINISHING IS THE CLIENTS RESPONSIBILITY.

IT IS IMPERATIVE THAT THE WALLS ARE FLAT, SQUARE, STRAIGHT AND VERTICAL AND ARE OF SOLID CONSTRUCTION BEING SUBSTANTIAL ENOUGH TO SUPPORT THE CONSERVATORY & BUILT TO RELEVANT BUILDING REGULATIONS. THE LOADINGS OF THE APROPOS STRUCTURE ONTO THE WALLS CAN BE FURNISHED ON REQUEST.

CLIENTS RESPONSIBILITY TO FIT ROOF SNOW GUARDS TO BUILDINGS DIRECTLY BEHIND THE APROPOS STRUCTURE.



AS WE CONTINUALLY STRIVE TO DEVELOP, IMPROVE AND UPGRADE OUR TECHNICAL SPECIFICATIONS CONGRUOUS WITH NEW TECHNOLOGIES & METHODS, THE COMPANY RESERVES THE RIGHT TO CHANGE ANY DETAIL SPECIFICATIONS WITHOUT PRIOR NOTICE.

Proposed

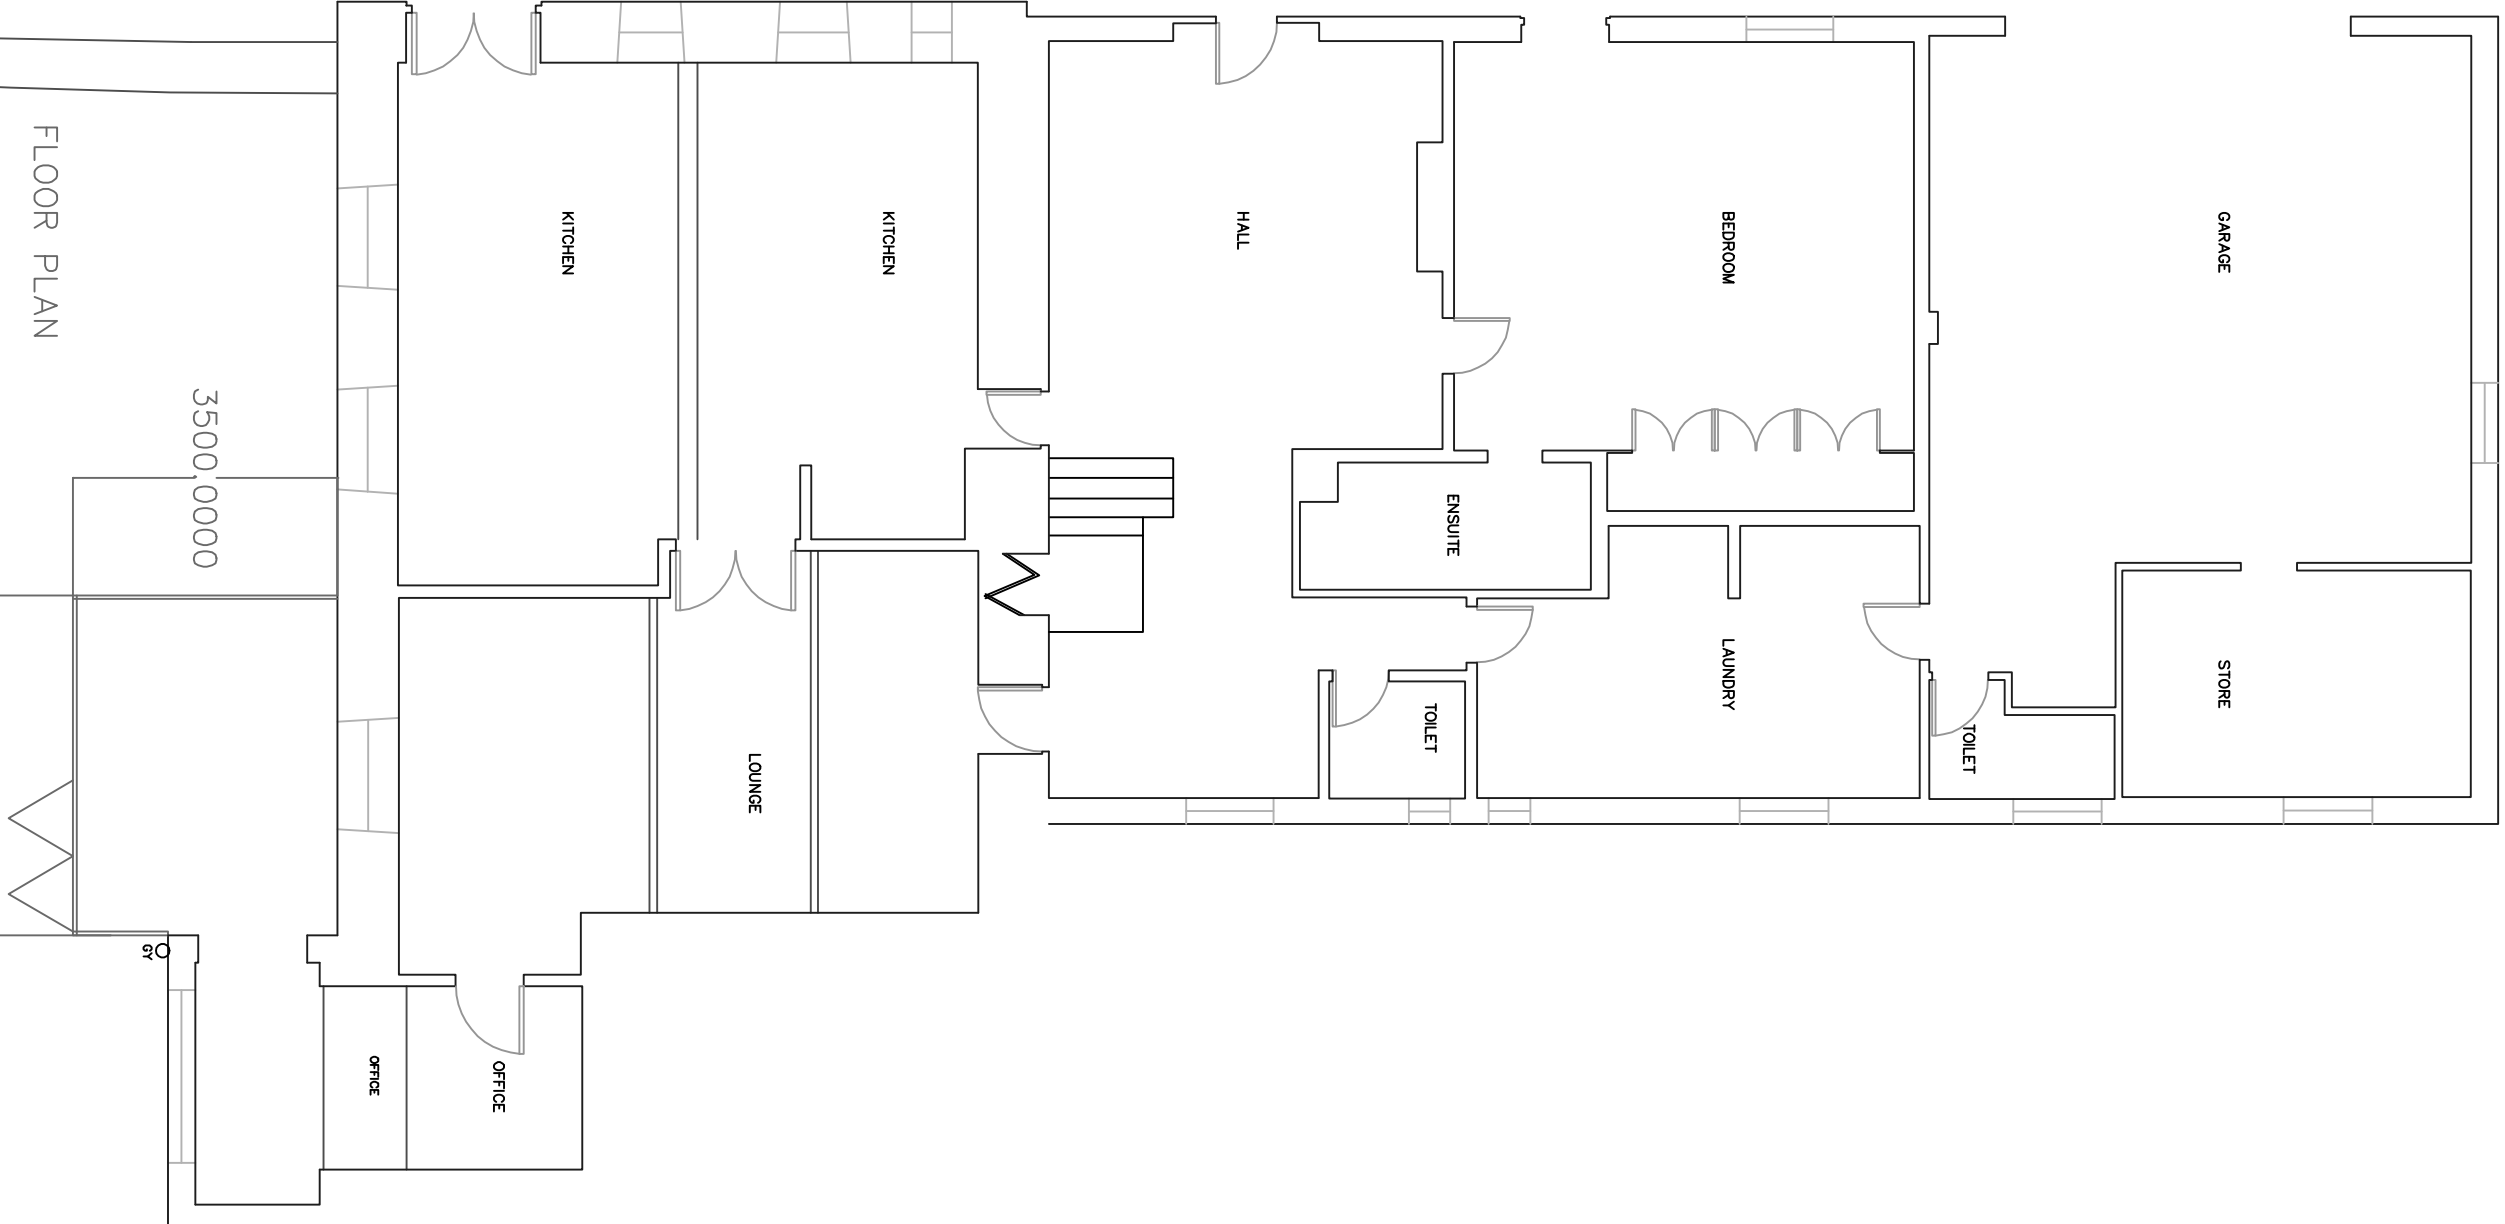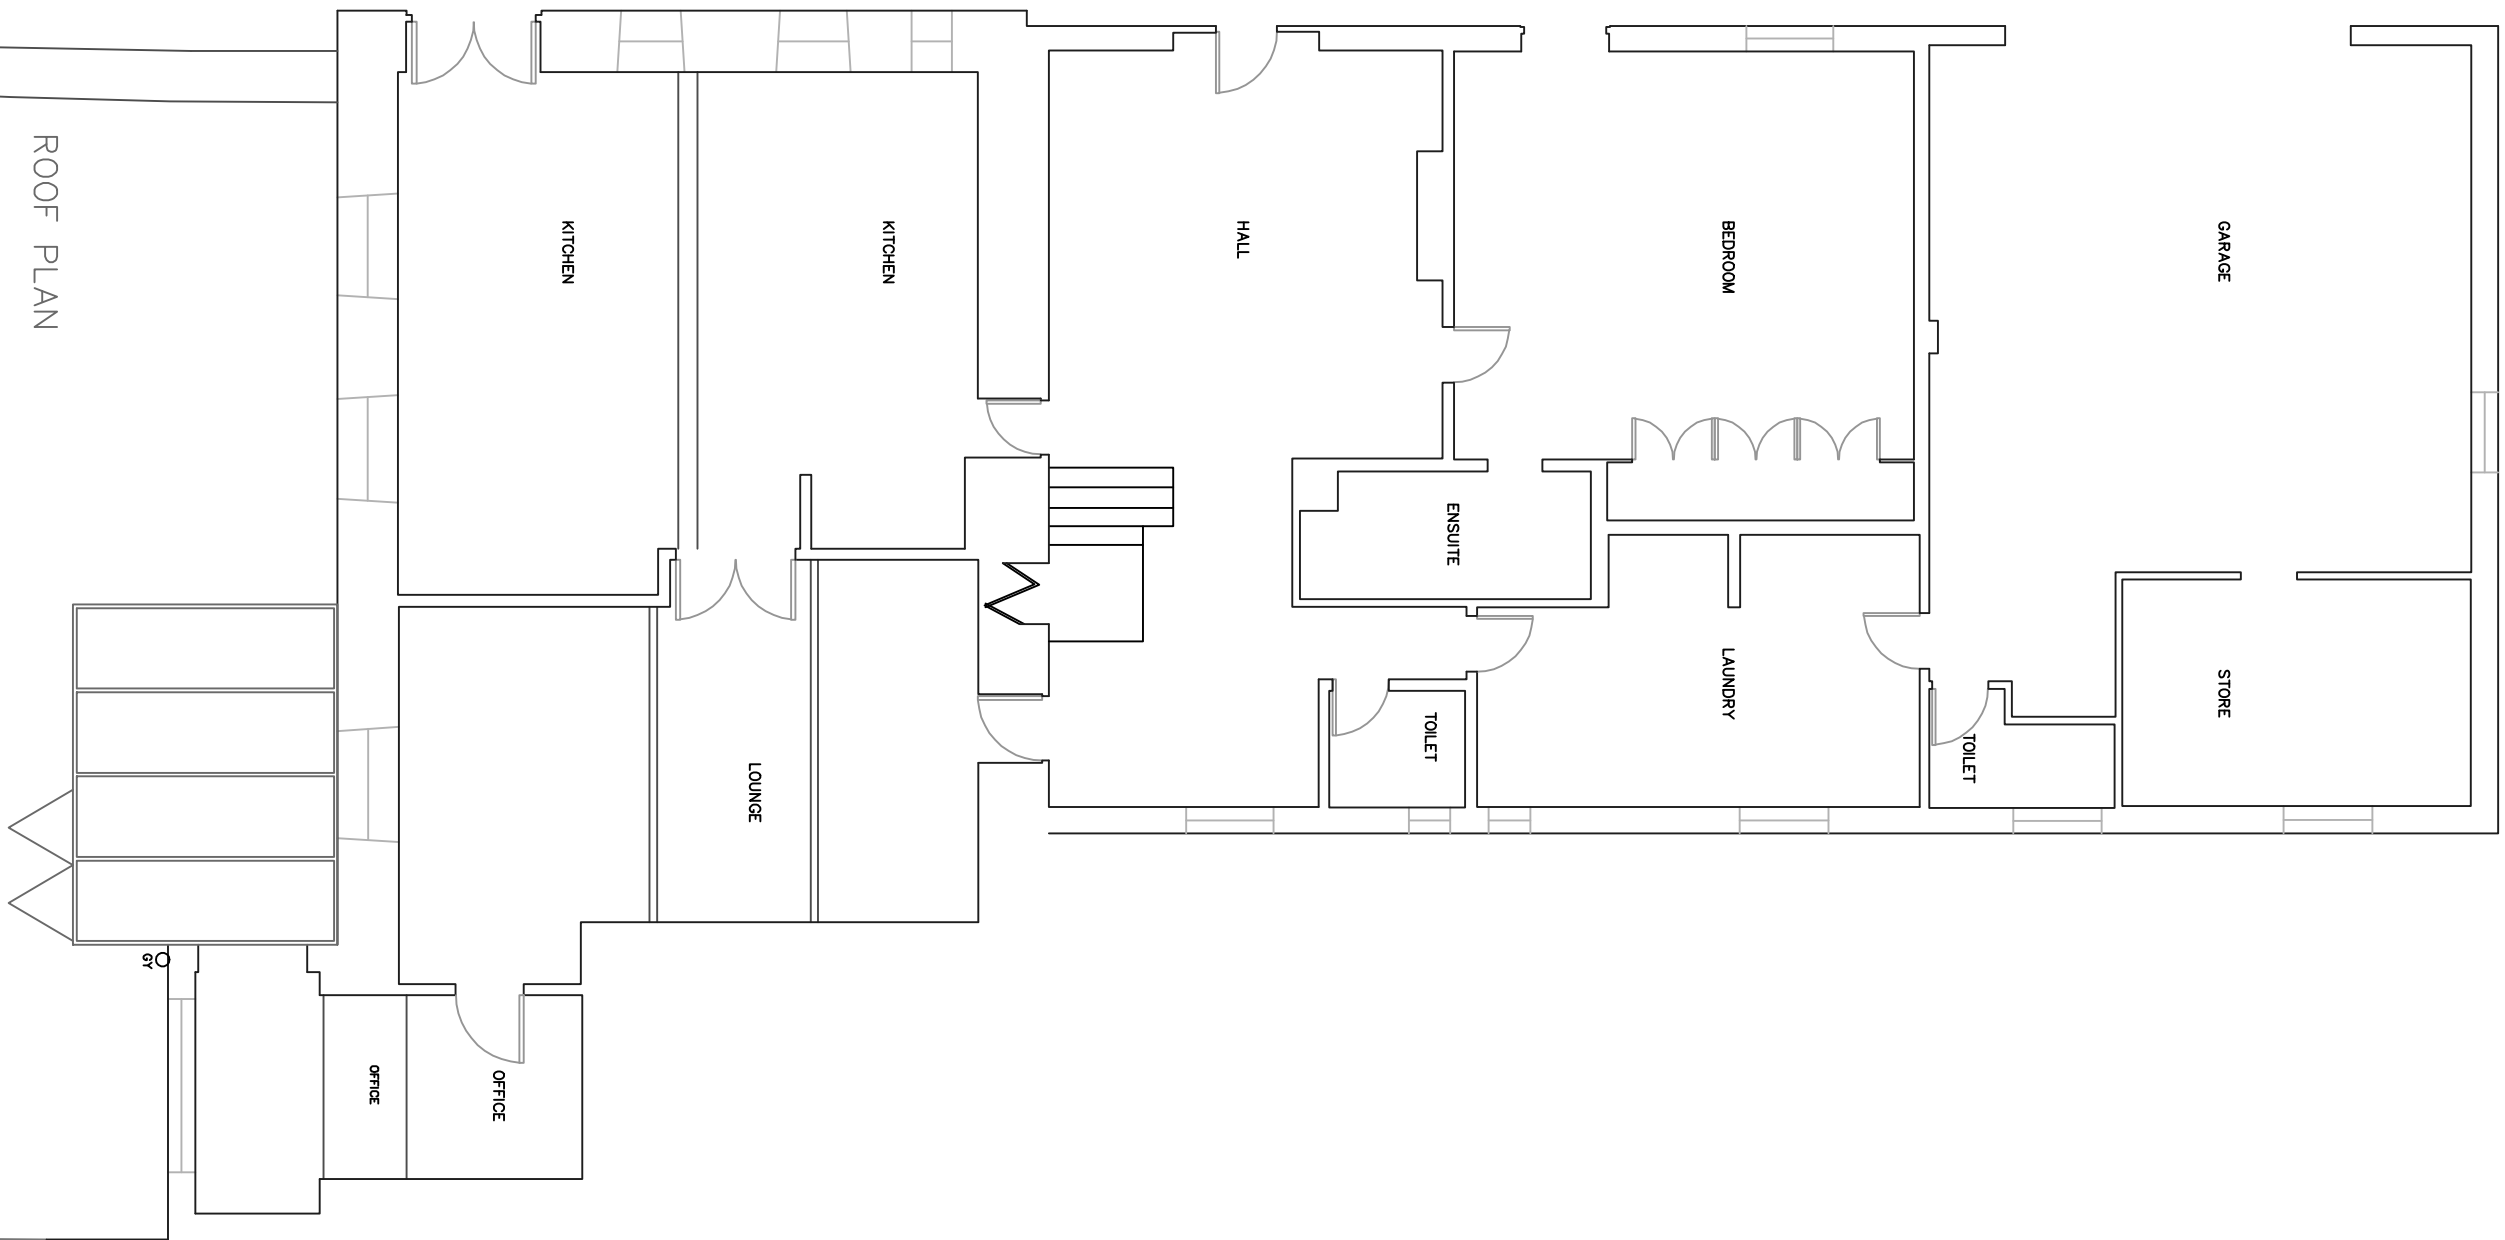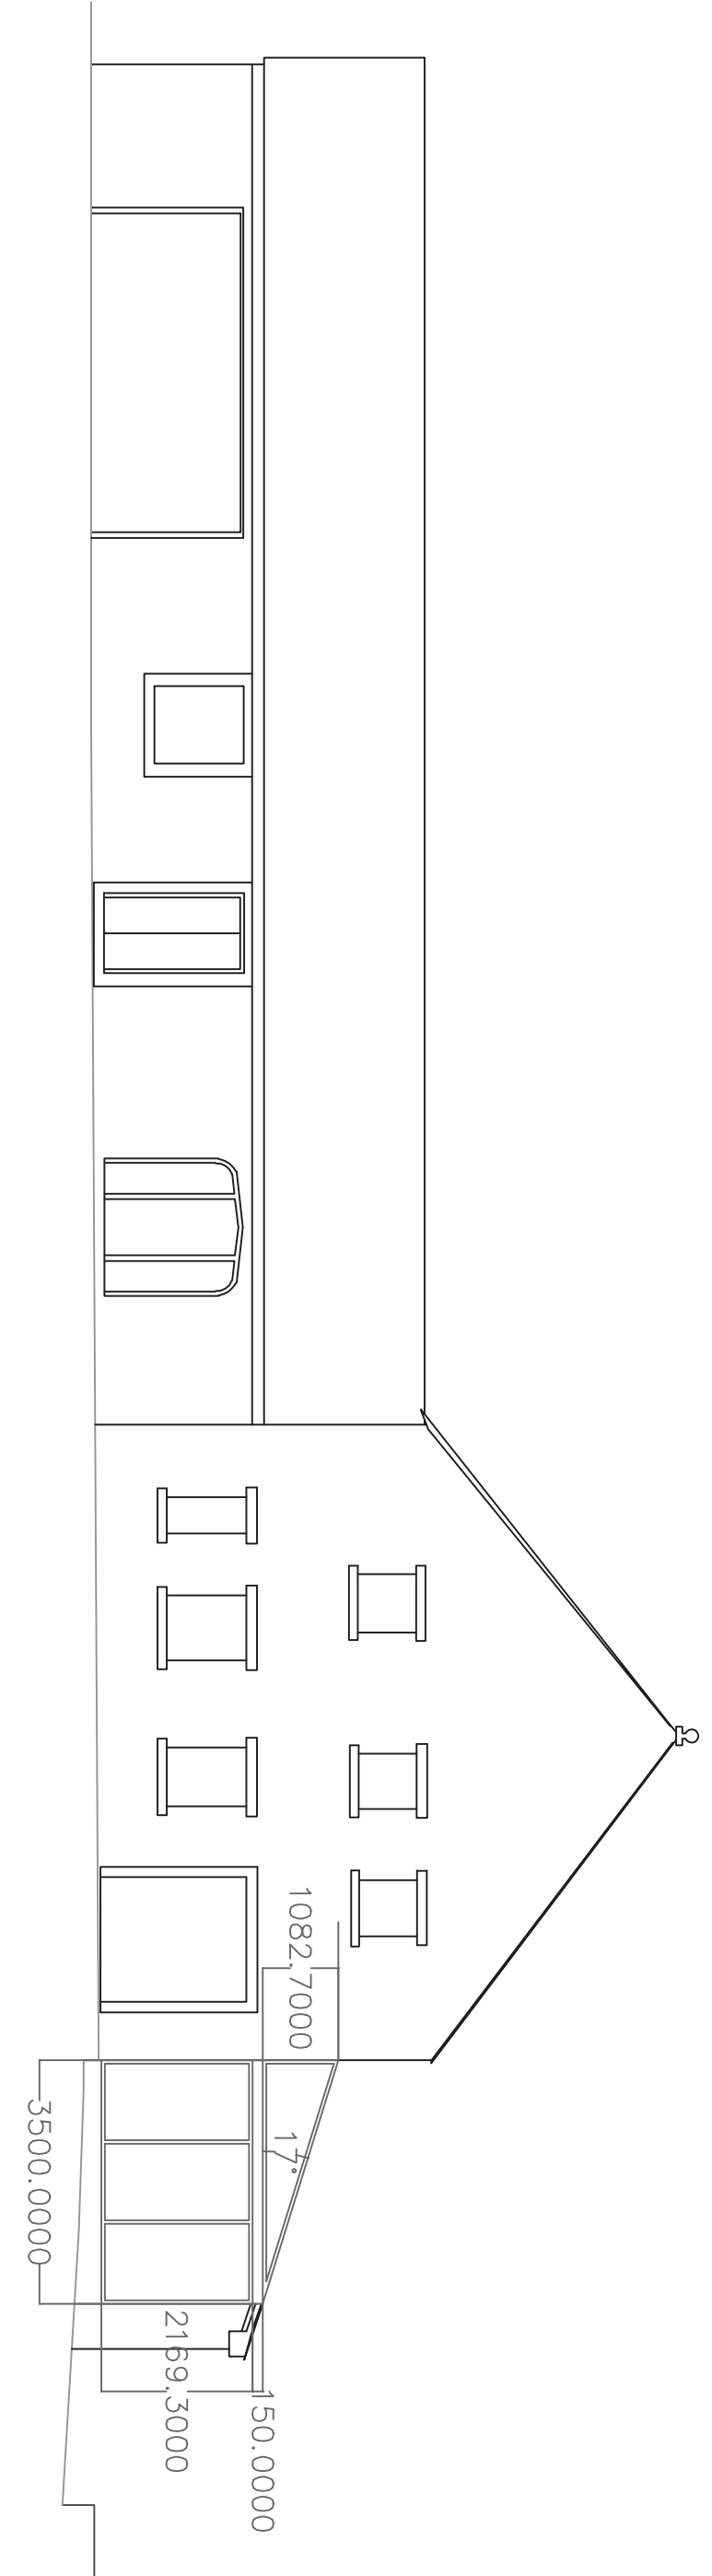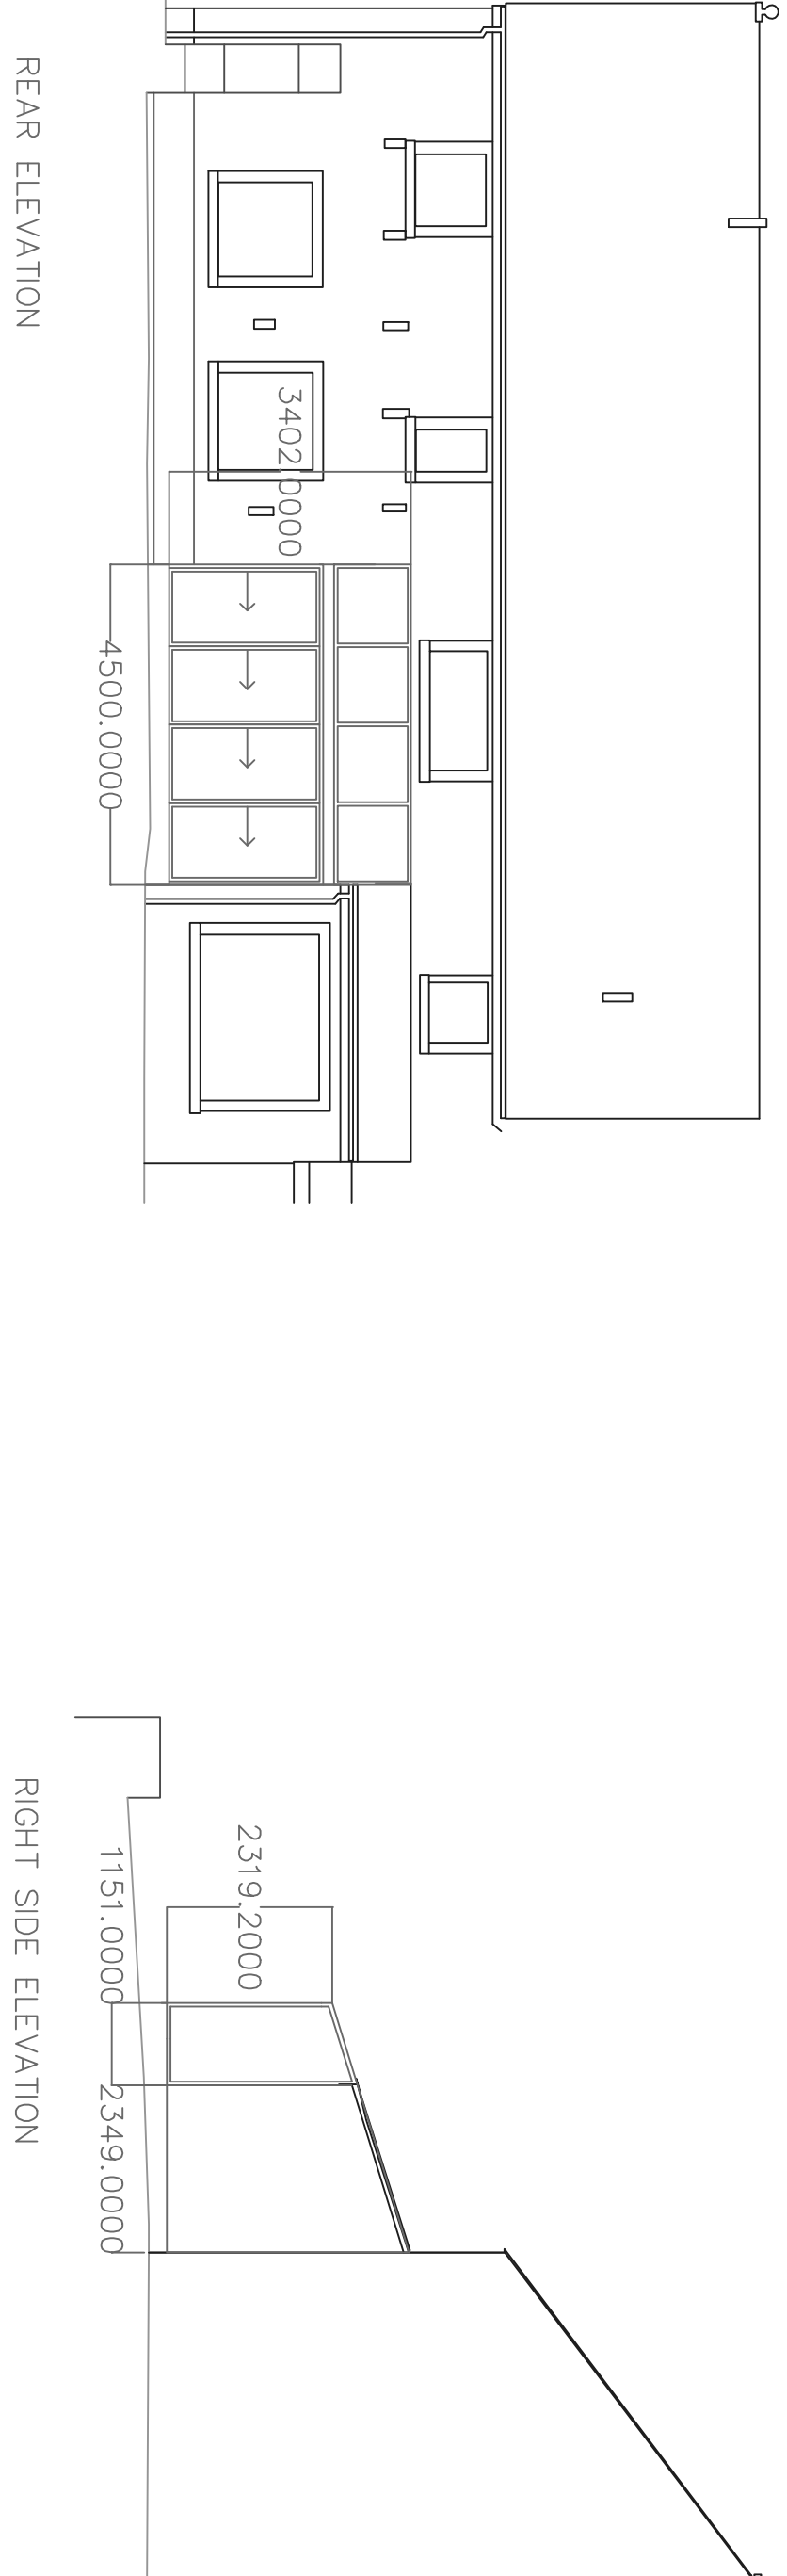

B	21/02/13	Amended Layout	NH
A	01/02/13	Proposed Layout	NH
REV	DATE	AMENDMENT	BY
DRAWN	NH	CHECKED	OHKO
DATE	01/02/13	SCALE	1:100 @ A0

0 1 2 3 4 5 6 7 8 9 10
SCALE FOR DRAWING IN METRES

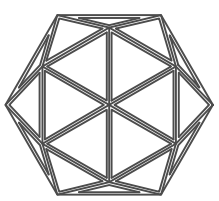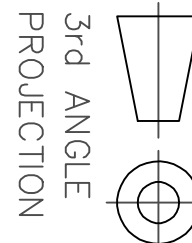

APROPOS

Greenside House, Richmond Street,
Ashton-under-Lyne, OL6 7ES
Technical Direct Line: 0161 342 8244
Technical Direct Fax: 0161 342 8249

CLIENT

Mr & Mrs Clarke
The River House
Baldernstone Hall Lane
Baldernstone
Blackburn
BB2 7LA

PROJECT
Bespoke Apropos Structure

SIZE
A0

DRAWING No.

2717/001 – Planning

REV
B