


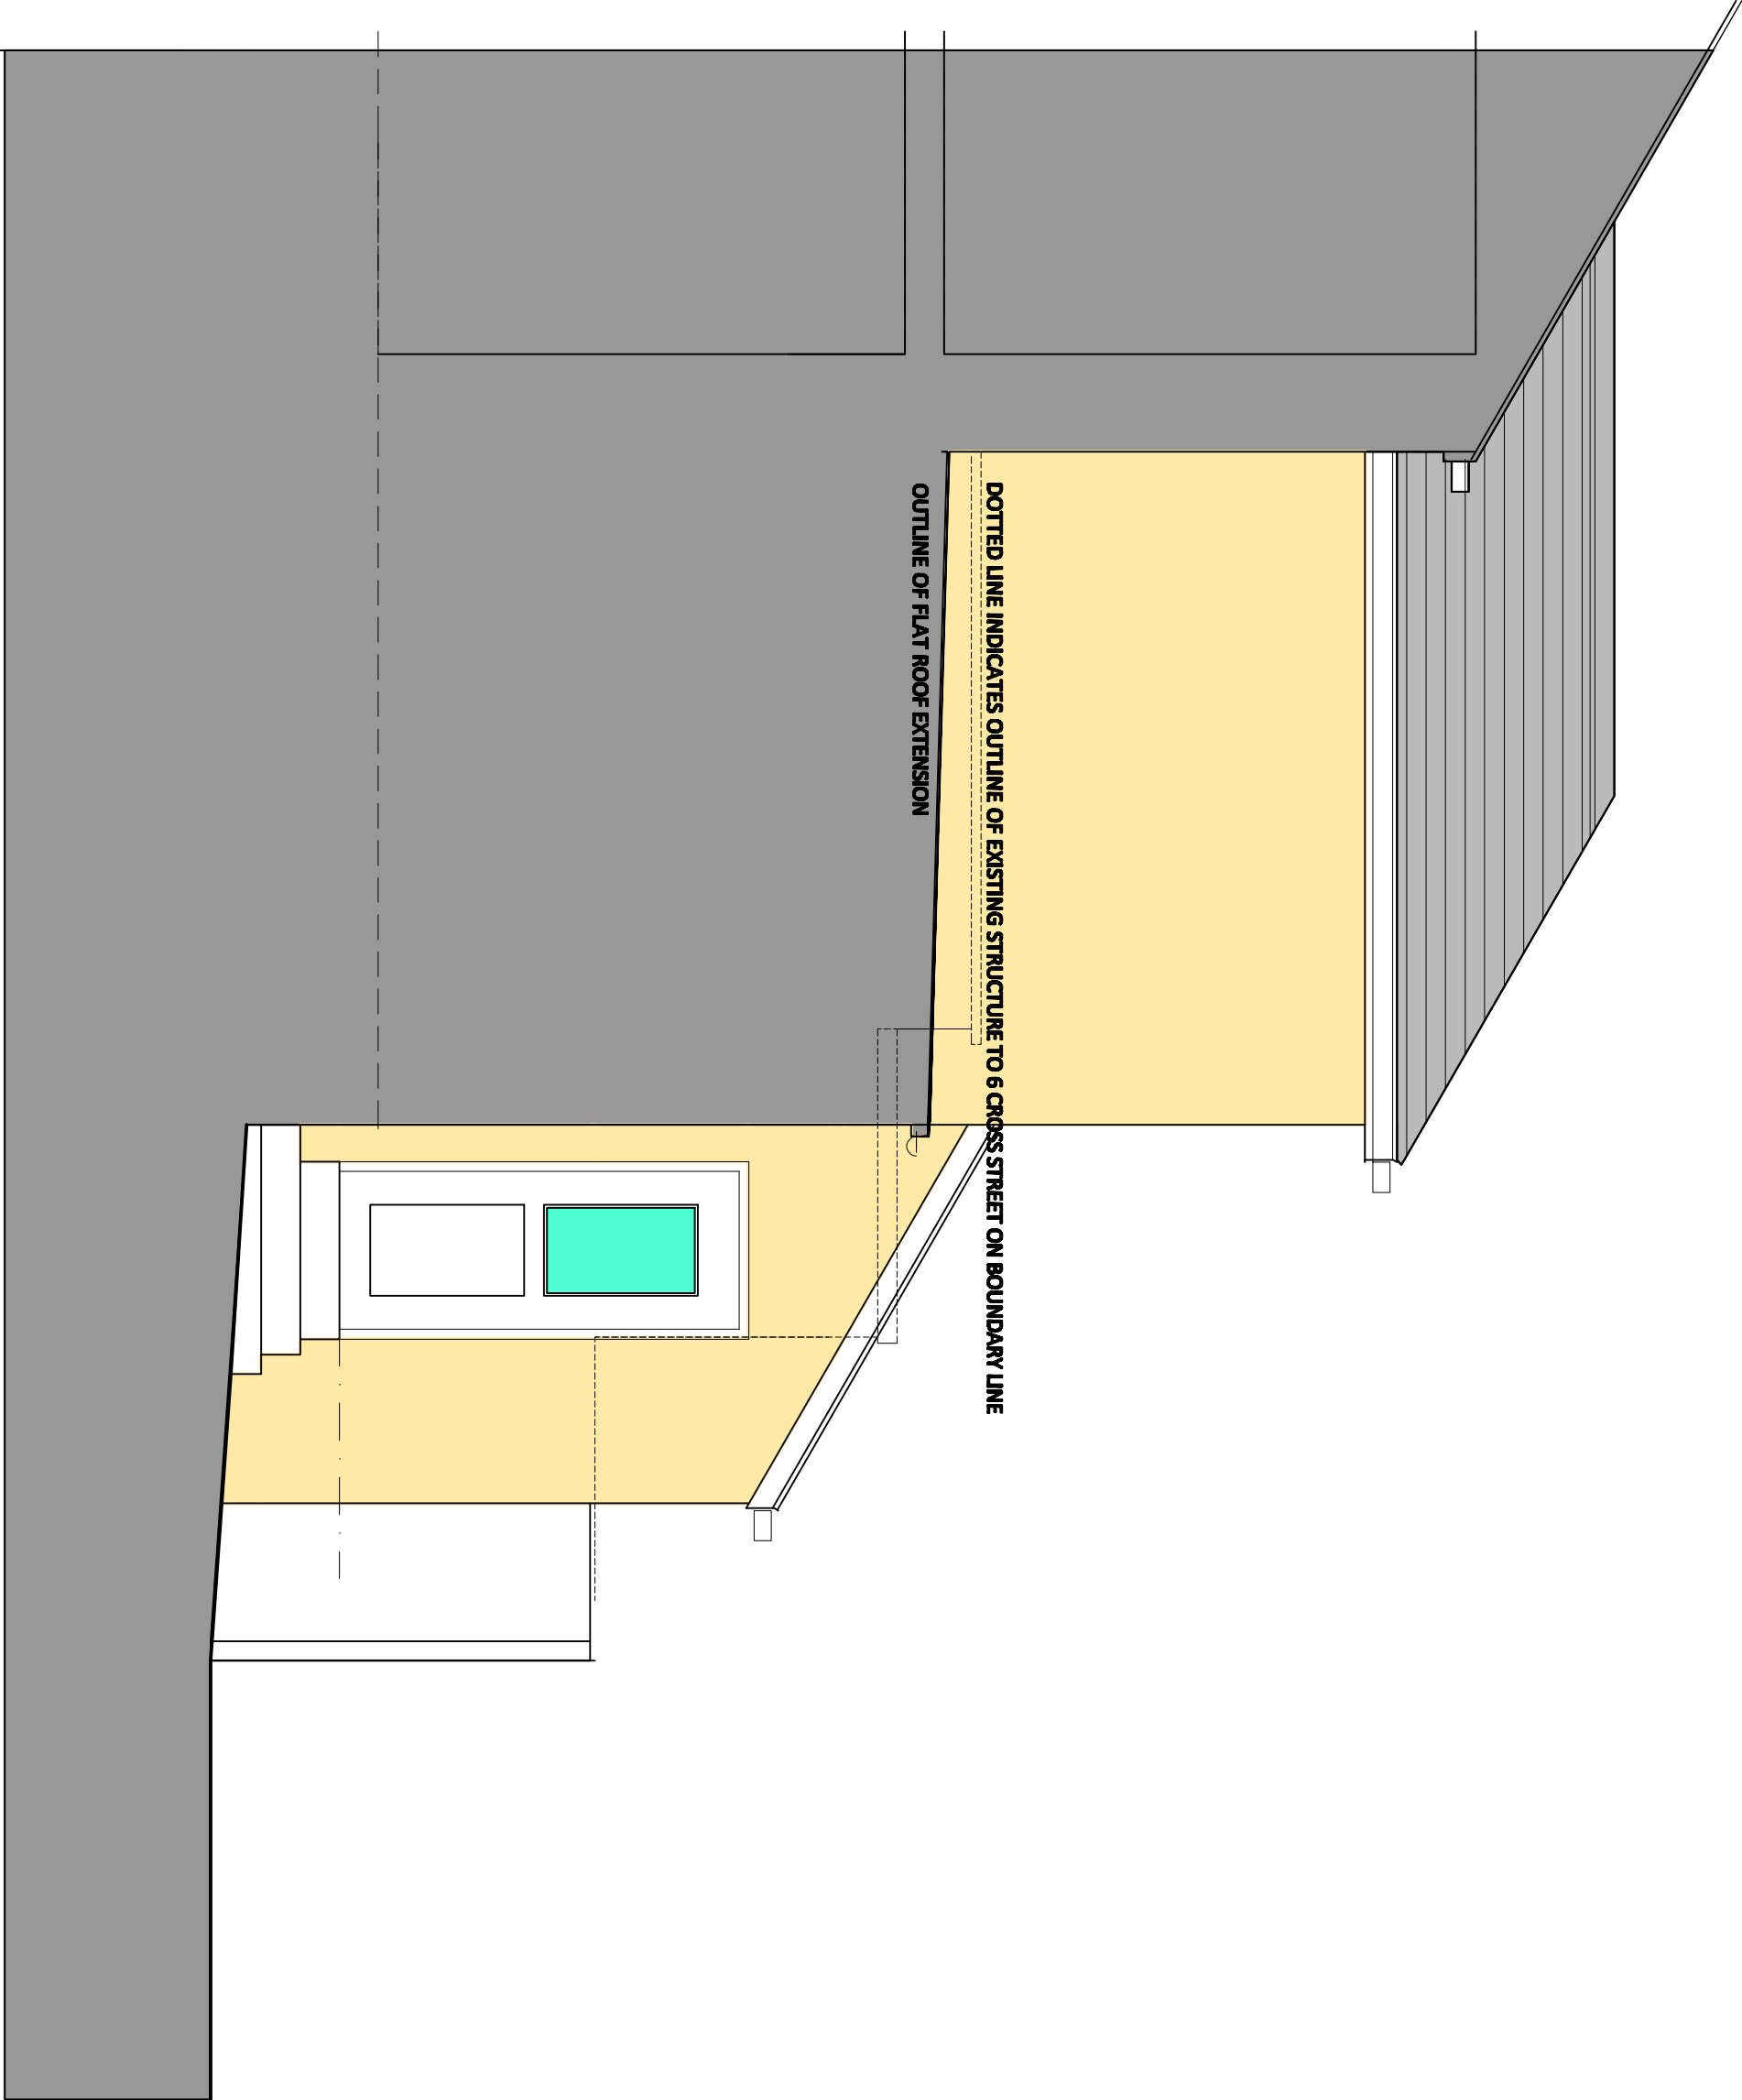

DOTTED LINE INDICATES OUTLINE OF EXISTING STRUCTURE TO 6 CROSS STREET ON BOUNDARY LINE

OUTLINE OF FLAT ROOF EXTENSION

SIDE ELEVATION TOWARD 6 CROSS STREET