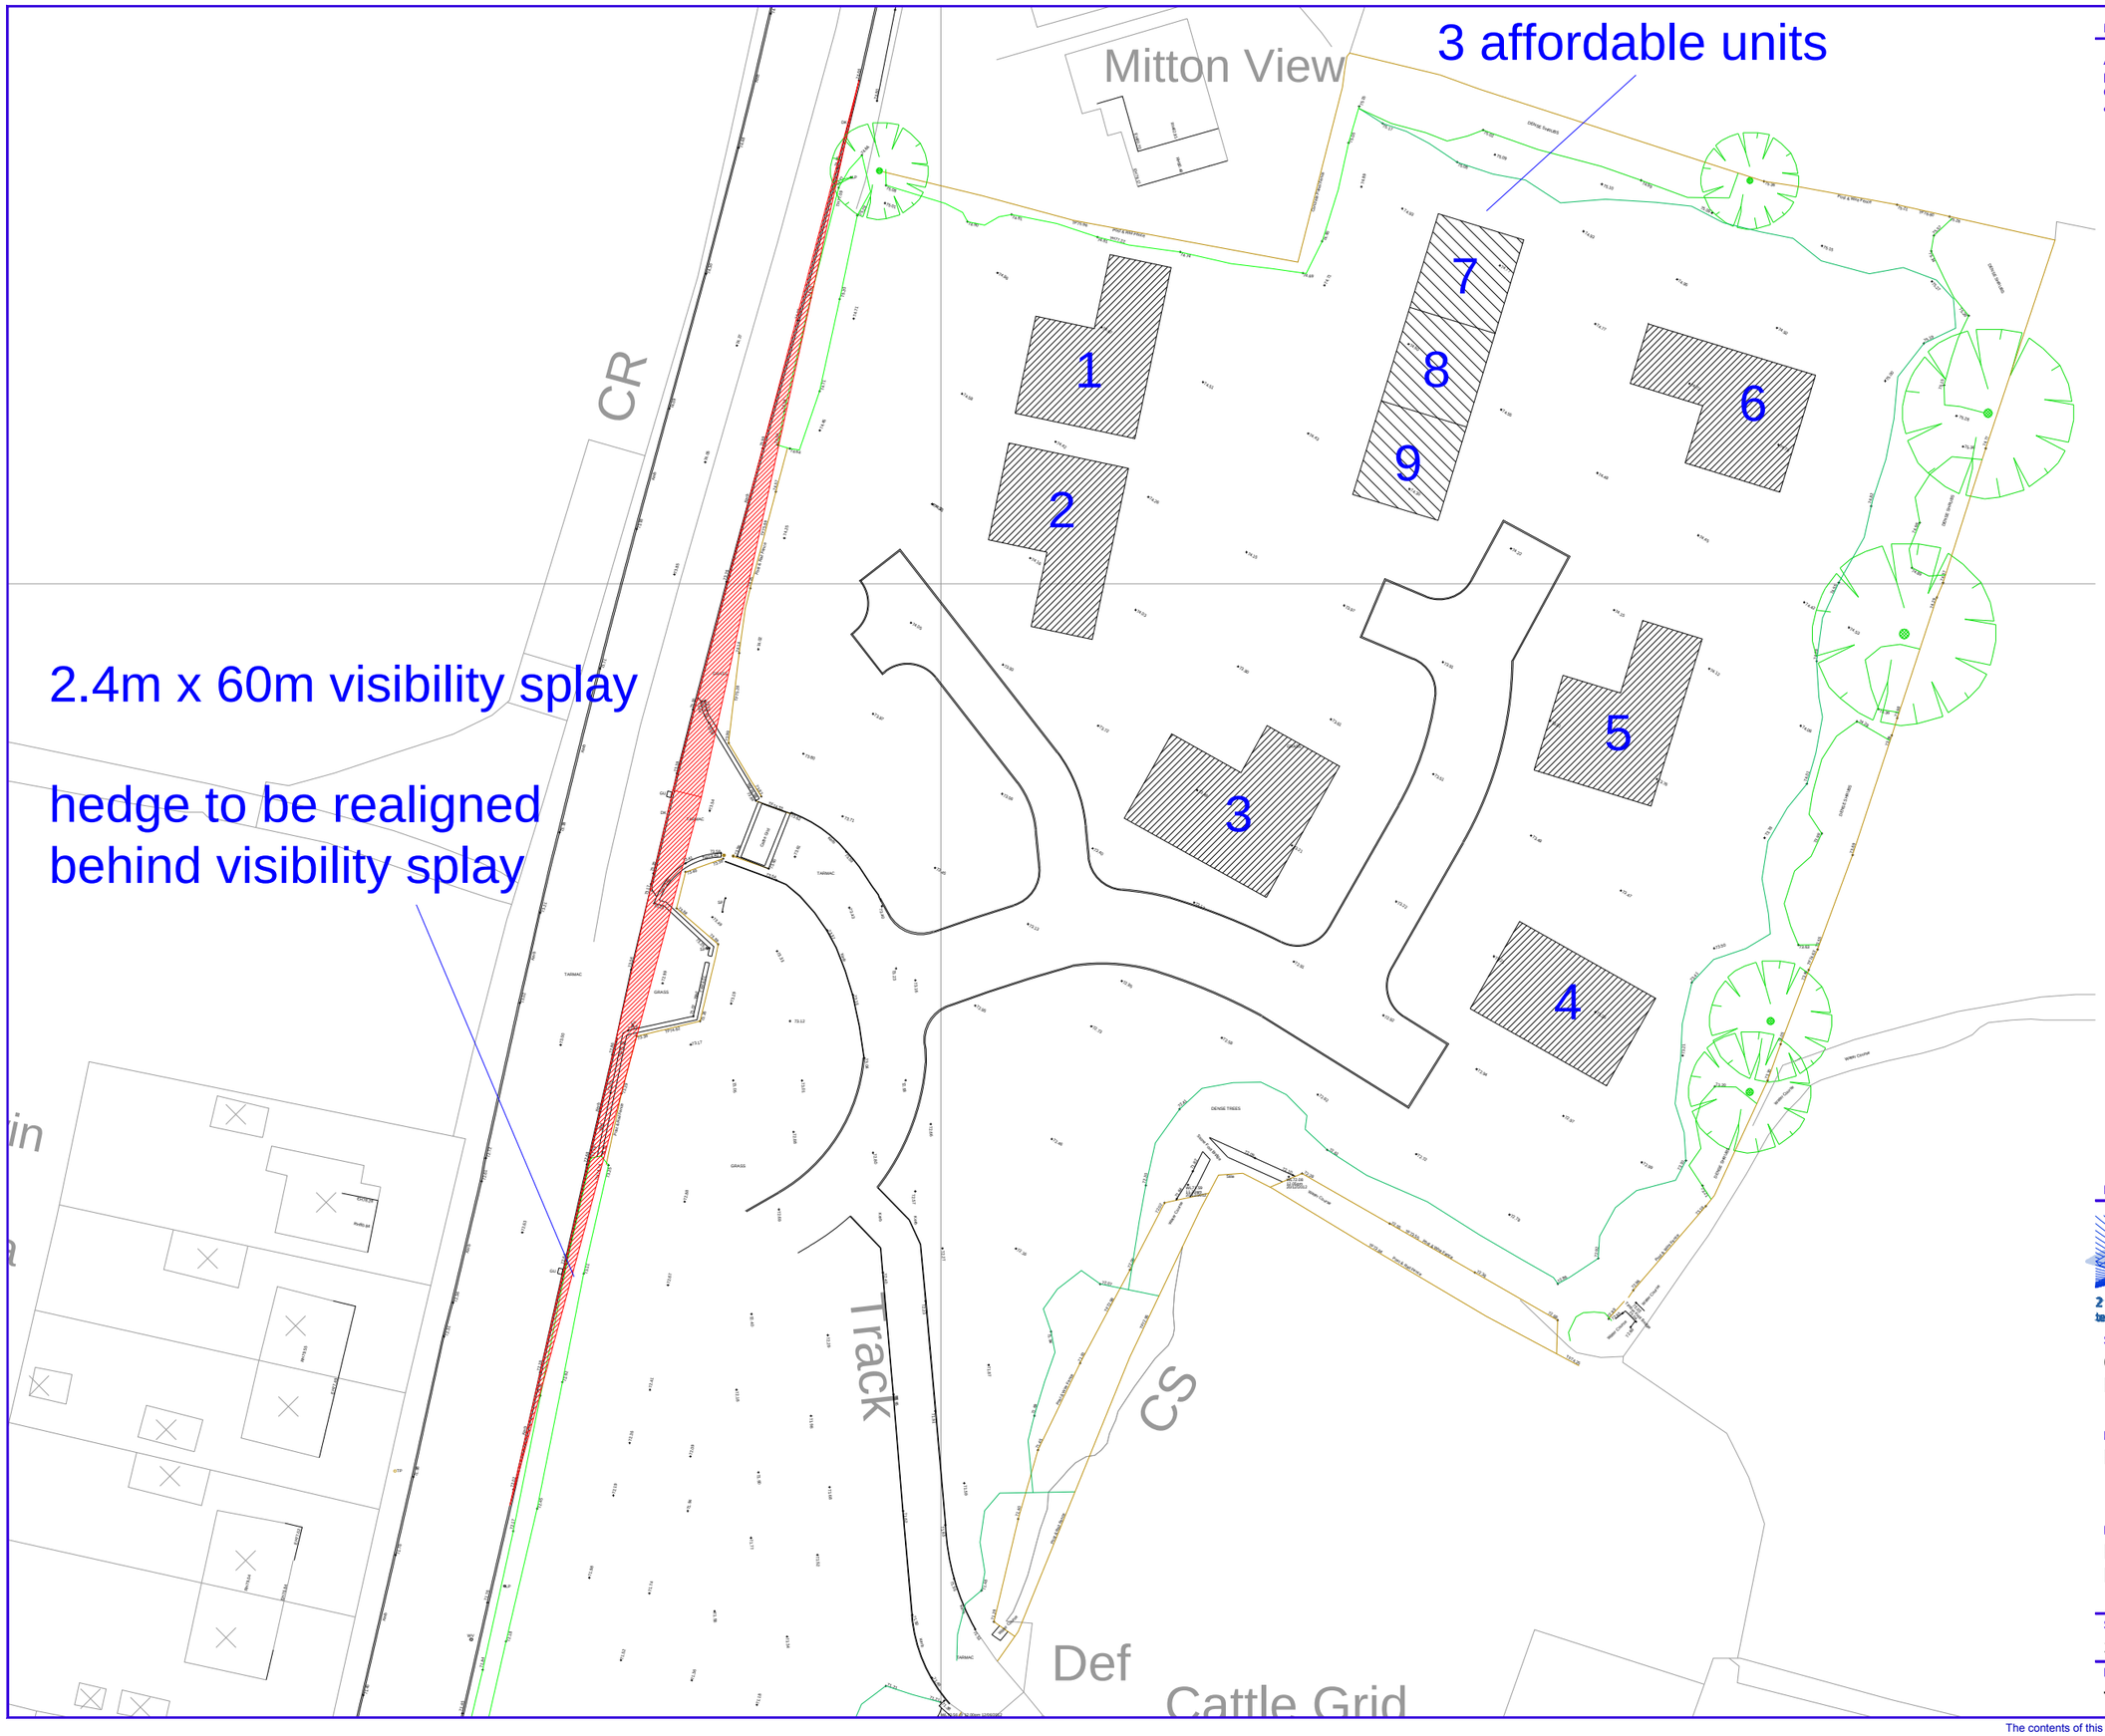


Notes

All Dimensions to be checked on site. Walls shown on plans are not to be assumed to be solid & should be checked for thickness, construction, load bearing capacity & stability.

ABBREVIATIONS

Rev.0 Description. Issued

TriCAD Solutions Ltd.
2 Berkshire Close | Wilpshire | Blackburn | Lancashire | BB1 9NG
tel 01254 614055 fax 01254 209754 e-mail sales@tricadsolutions.co.uk

Site Address
Clitheroe Road
Barrow

Project Description
Proposed New Dwellings

Drawing Title
Proposed Site Layout

| Scale | Date | Drawn By |
|---|---|---|
| 1:500@A3 | 13/02/2013 | AD |

Drawing Number
TRI-0953-03

The contents of this drawing and entities used are copyright TriCAD Solutions Ltd 2010 ©