




BASEMENT

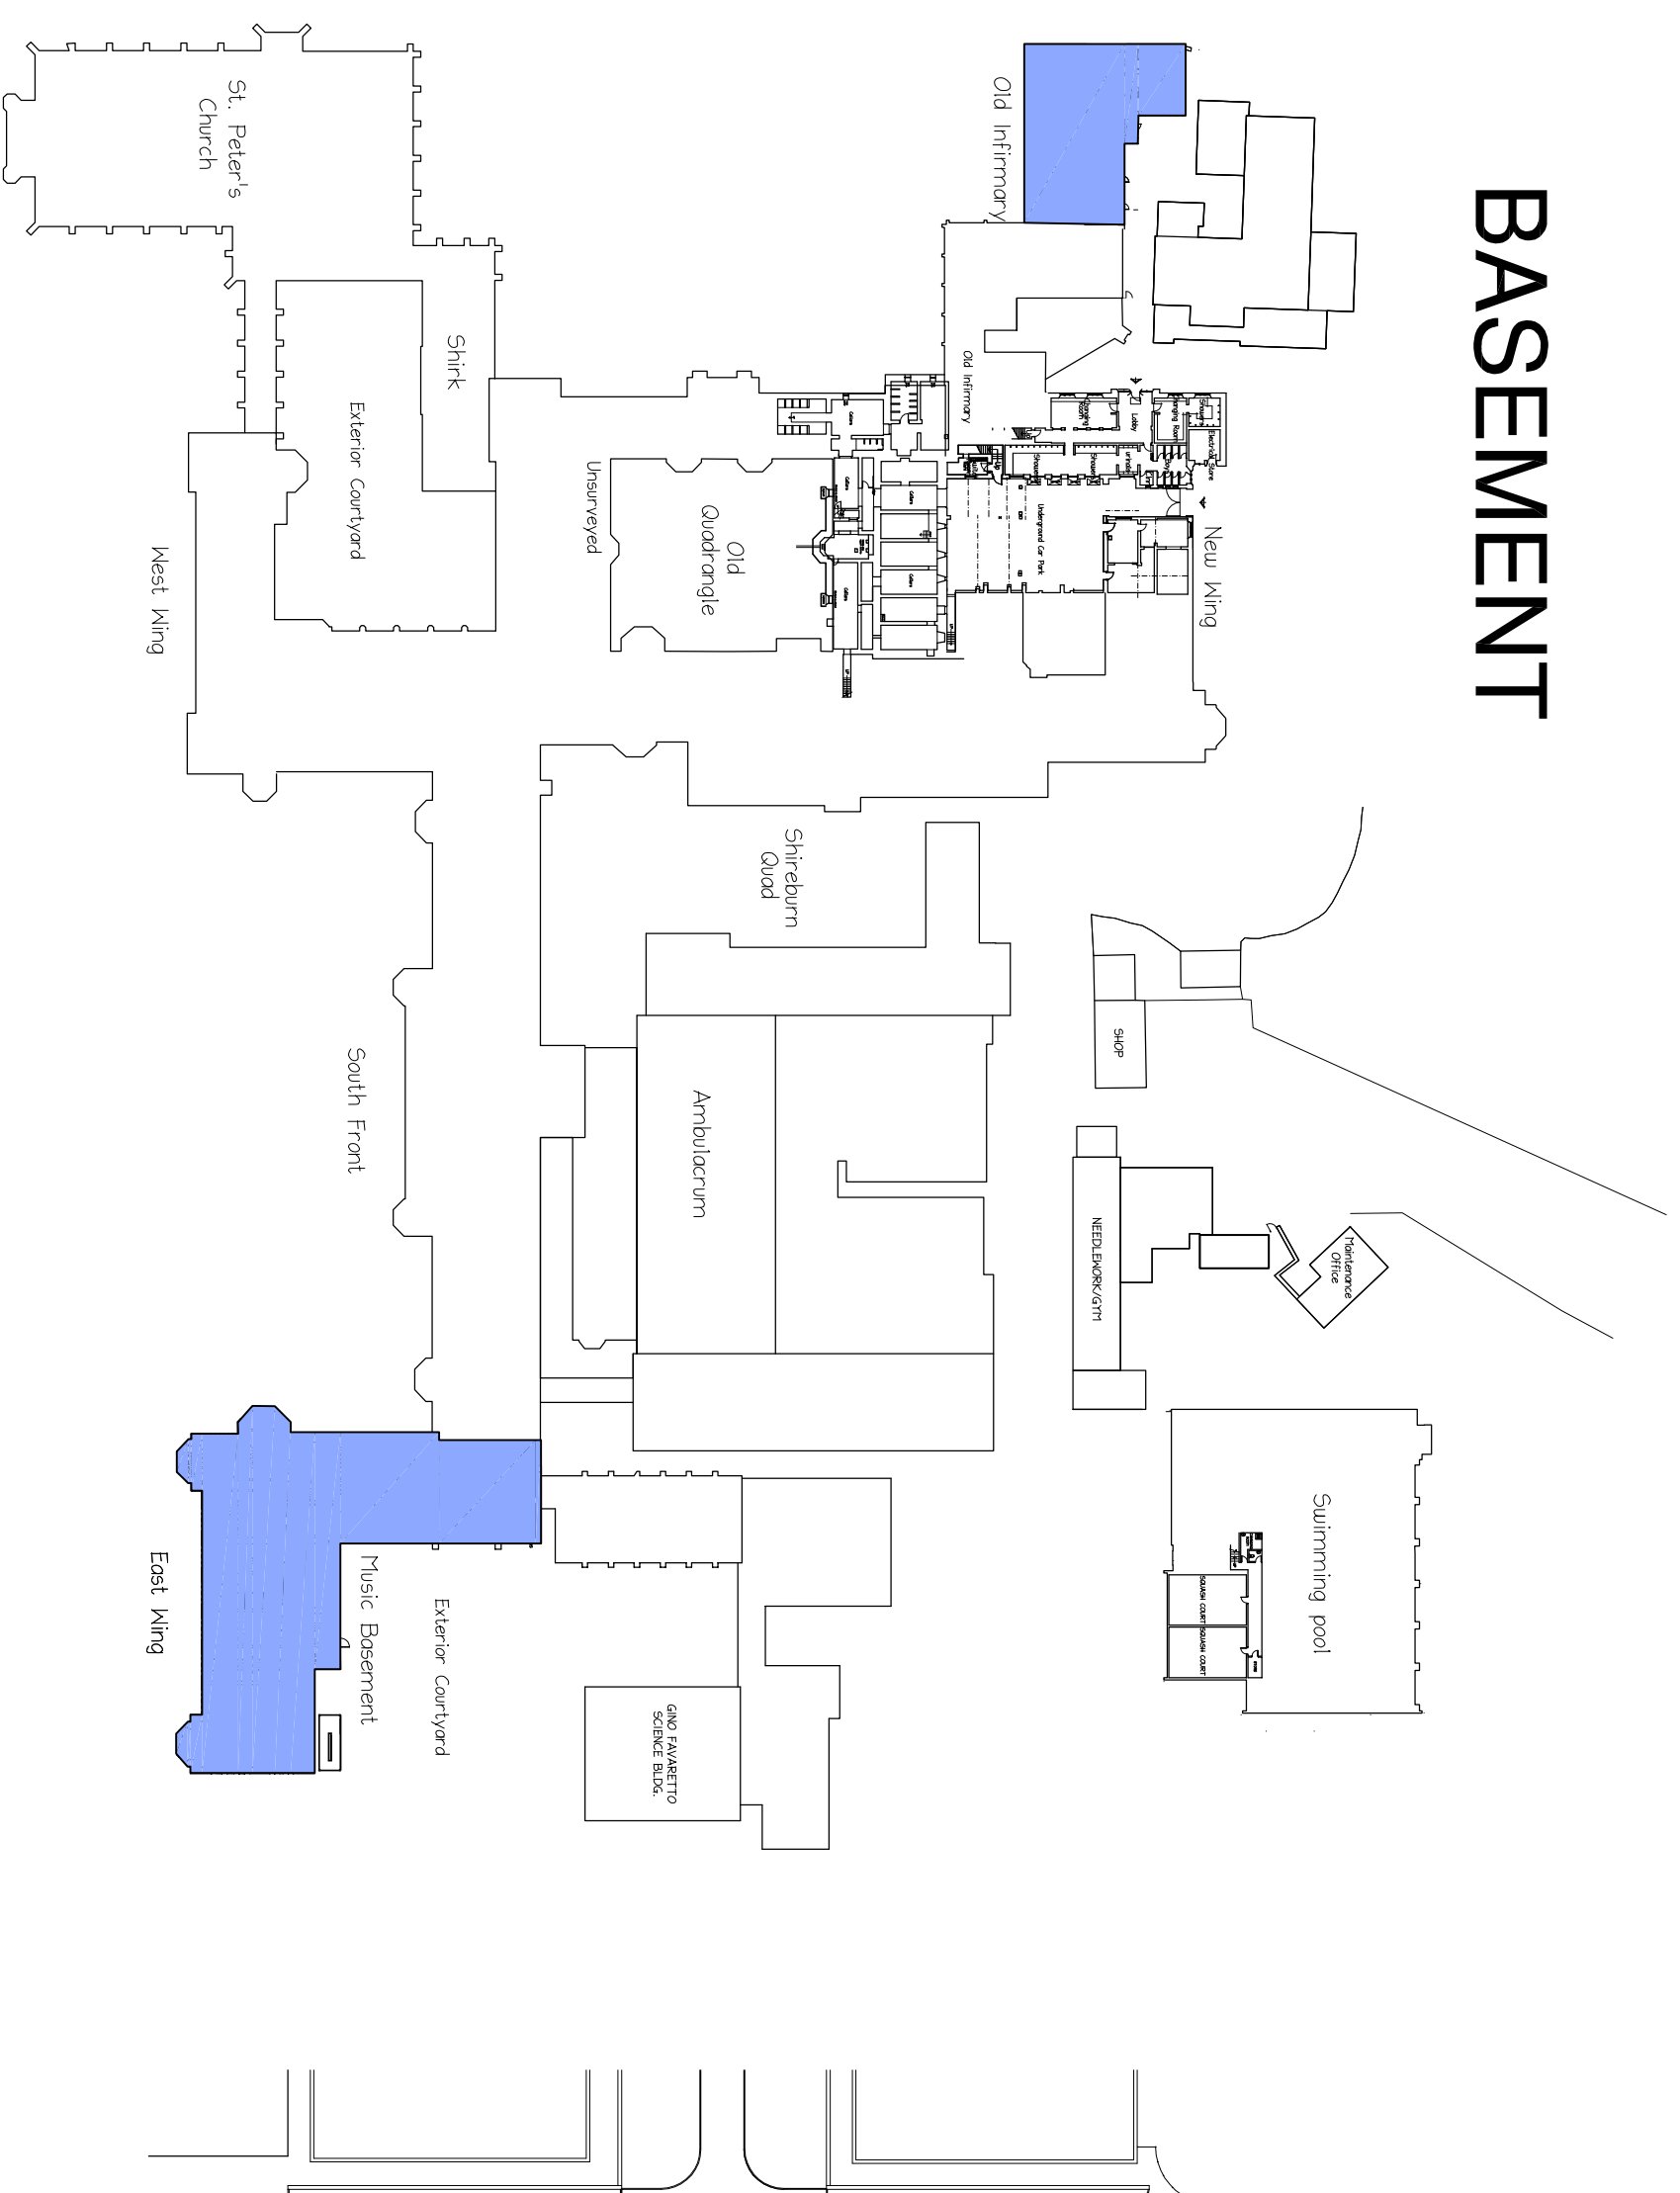


GROUND FLOOR

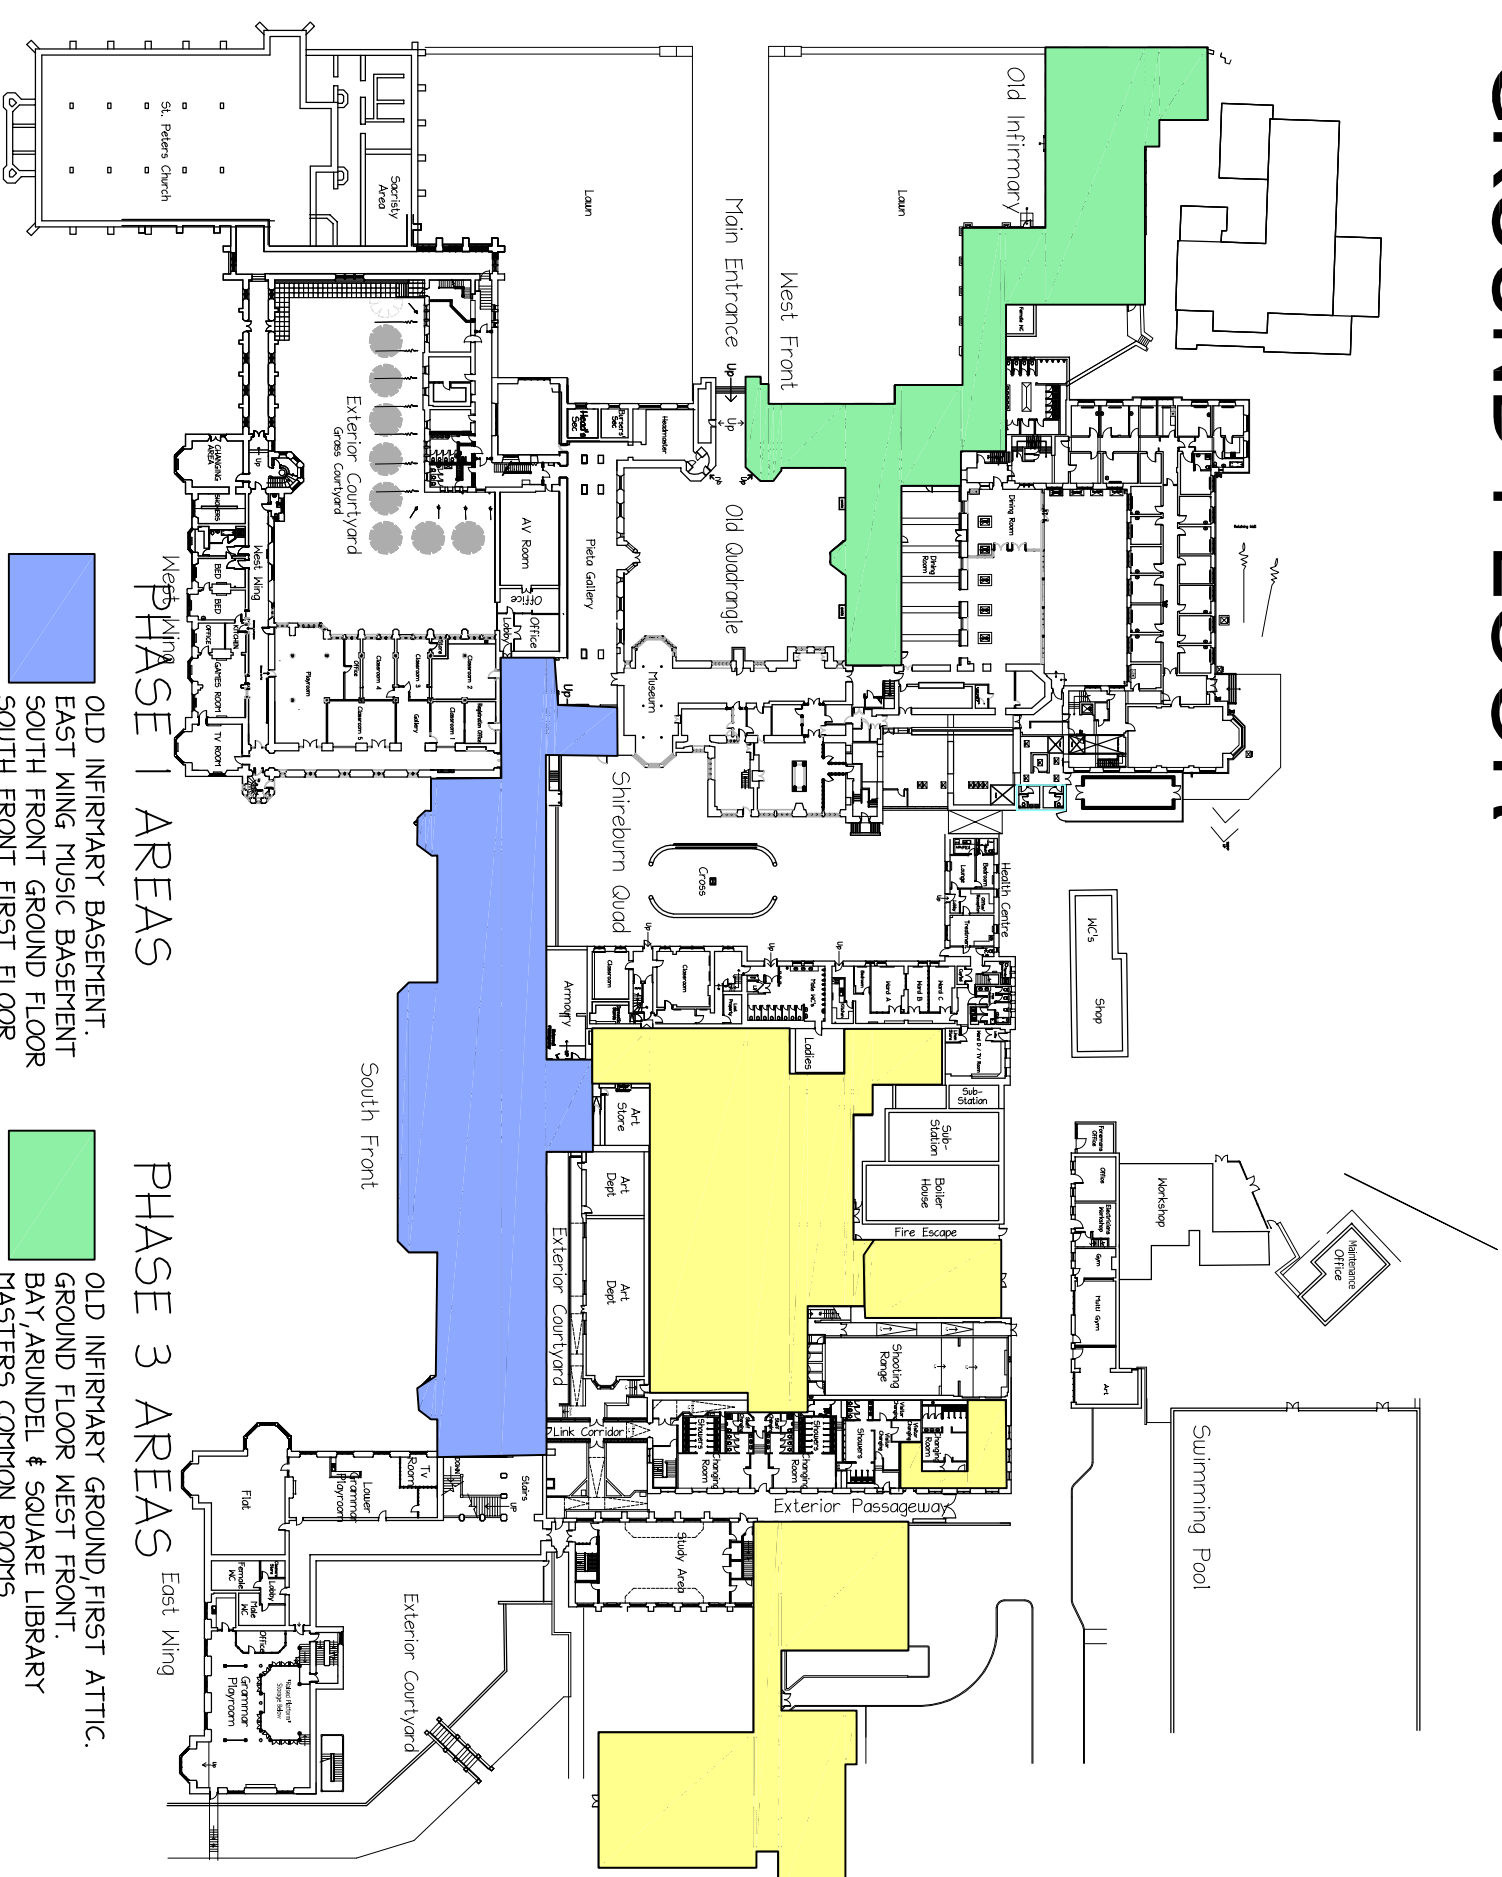


FIRST FLOOR

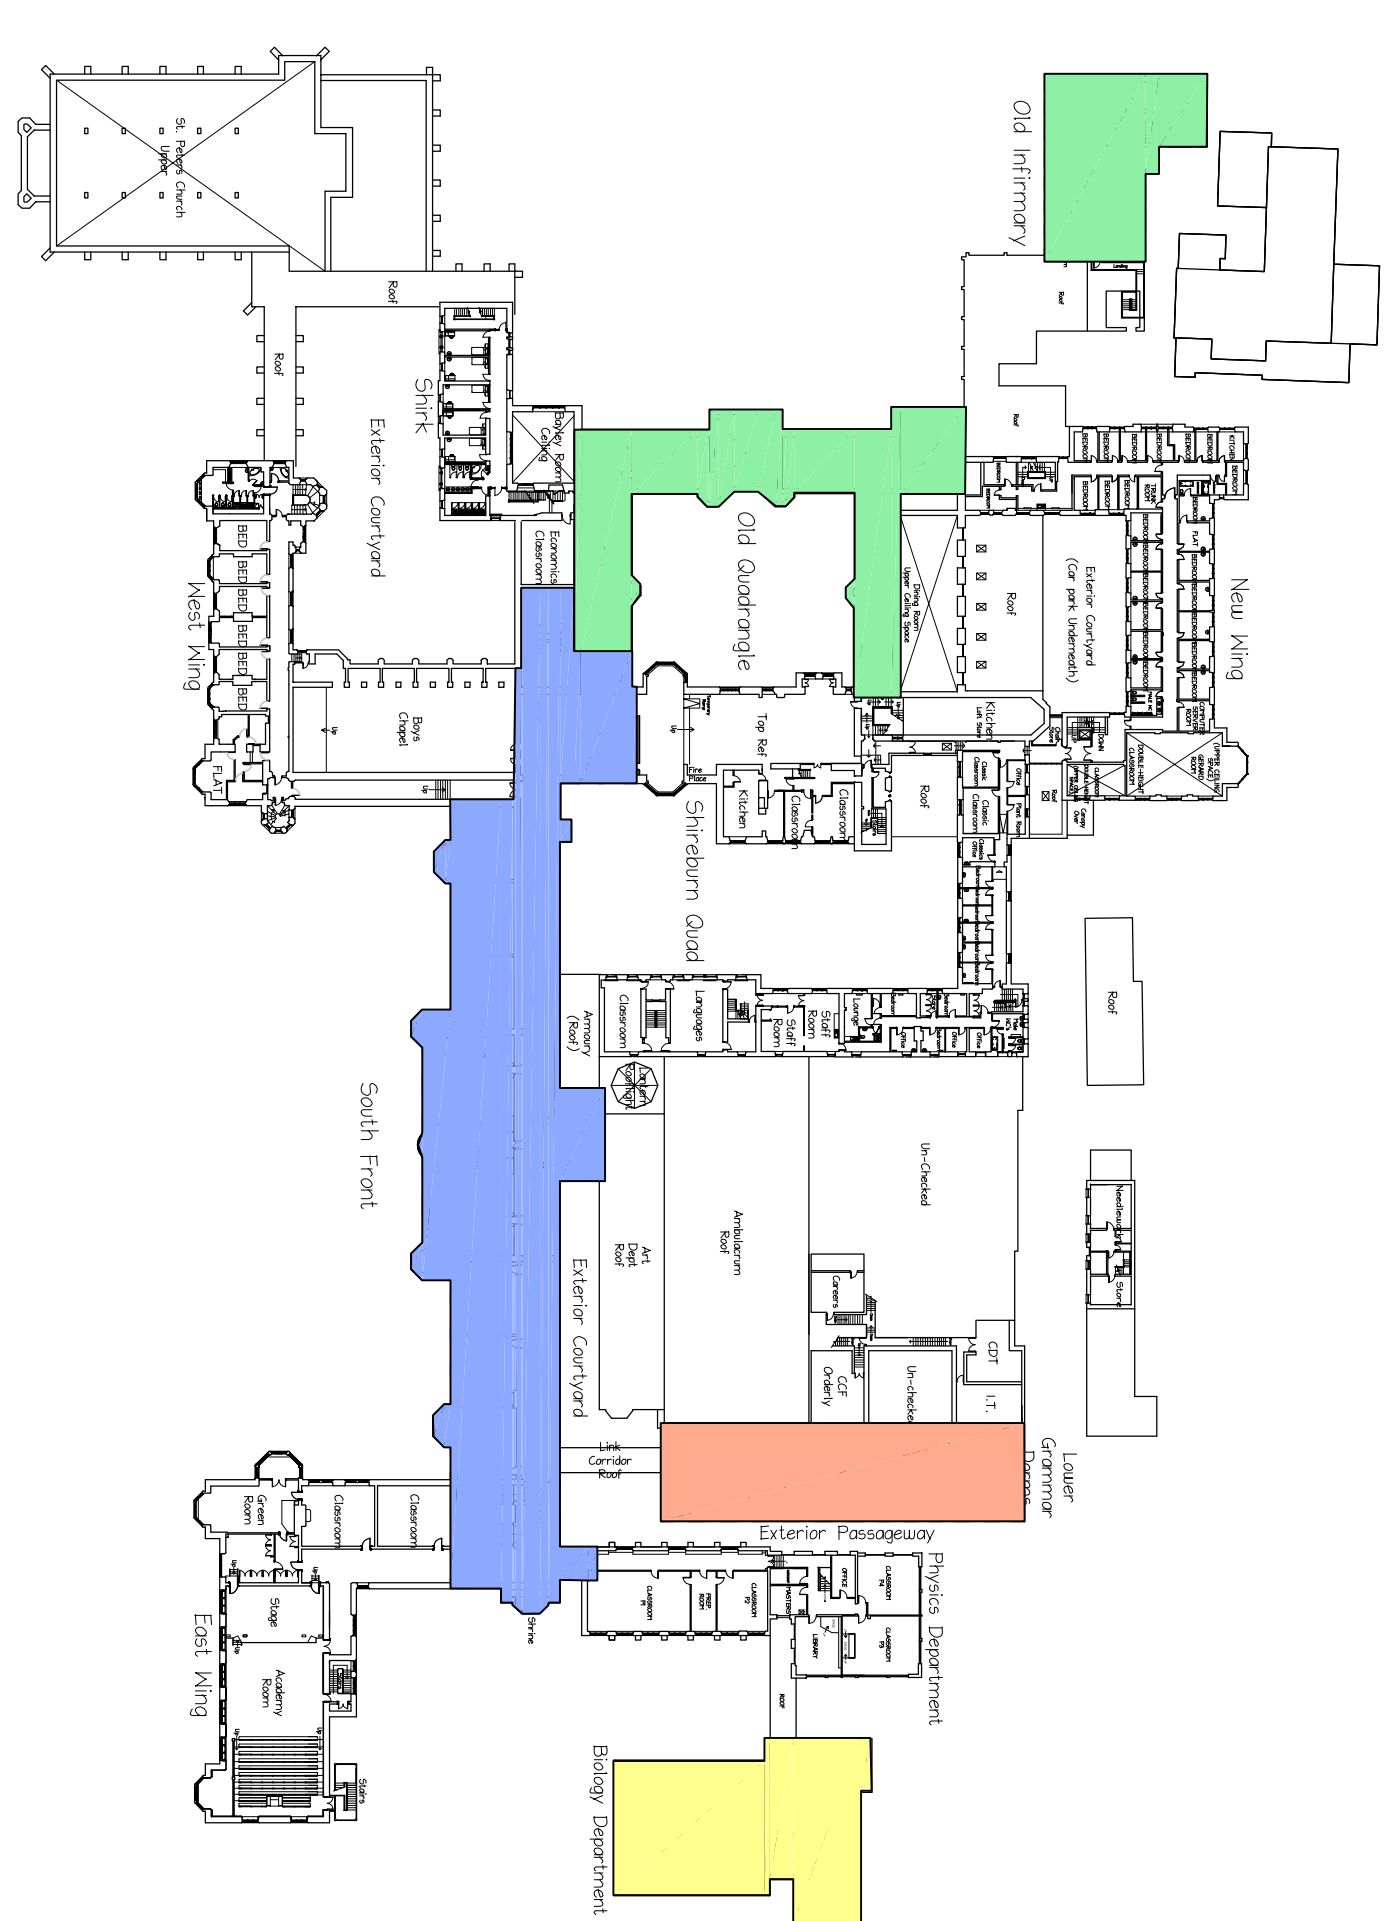


INTERMEDIATE FLOOR (between 1st and 2nd)

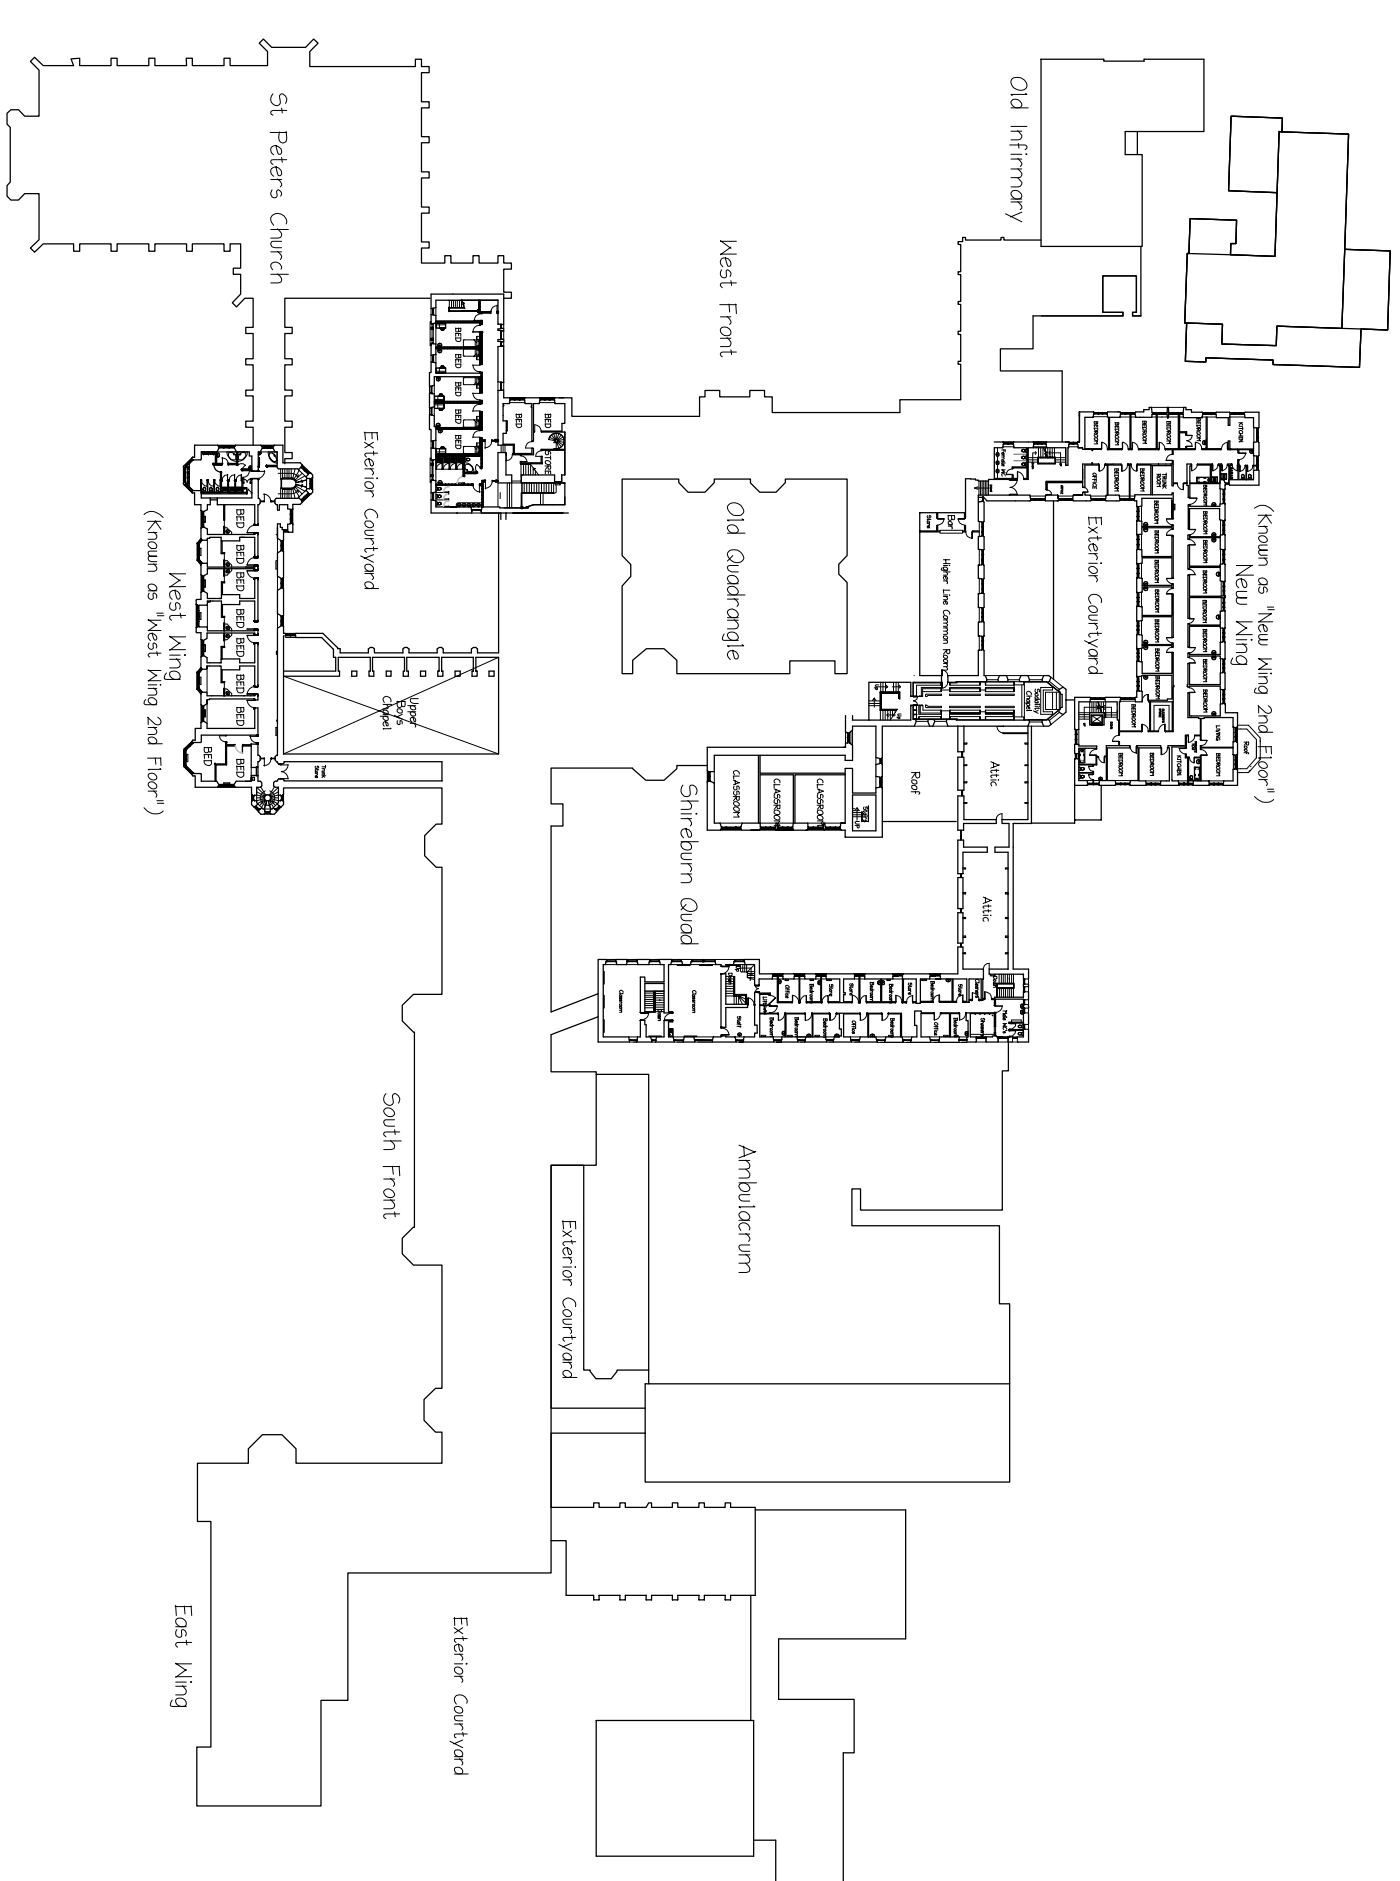

SECOND FLOOR

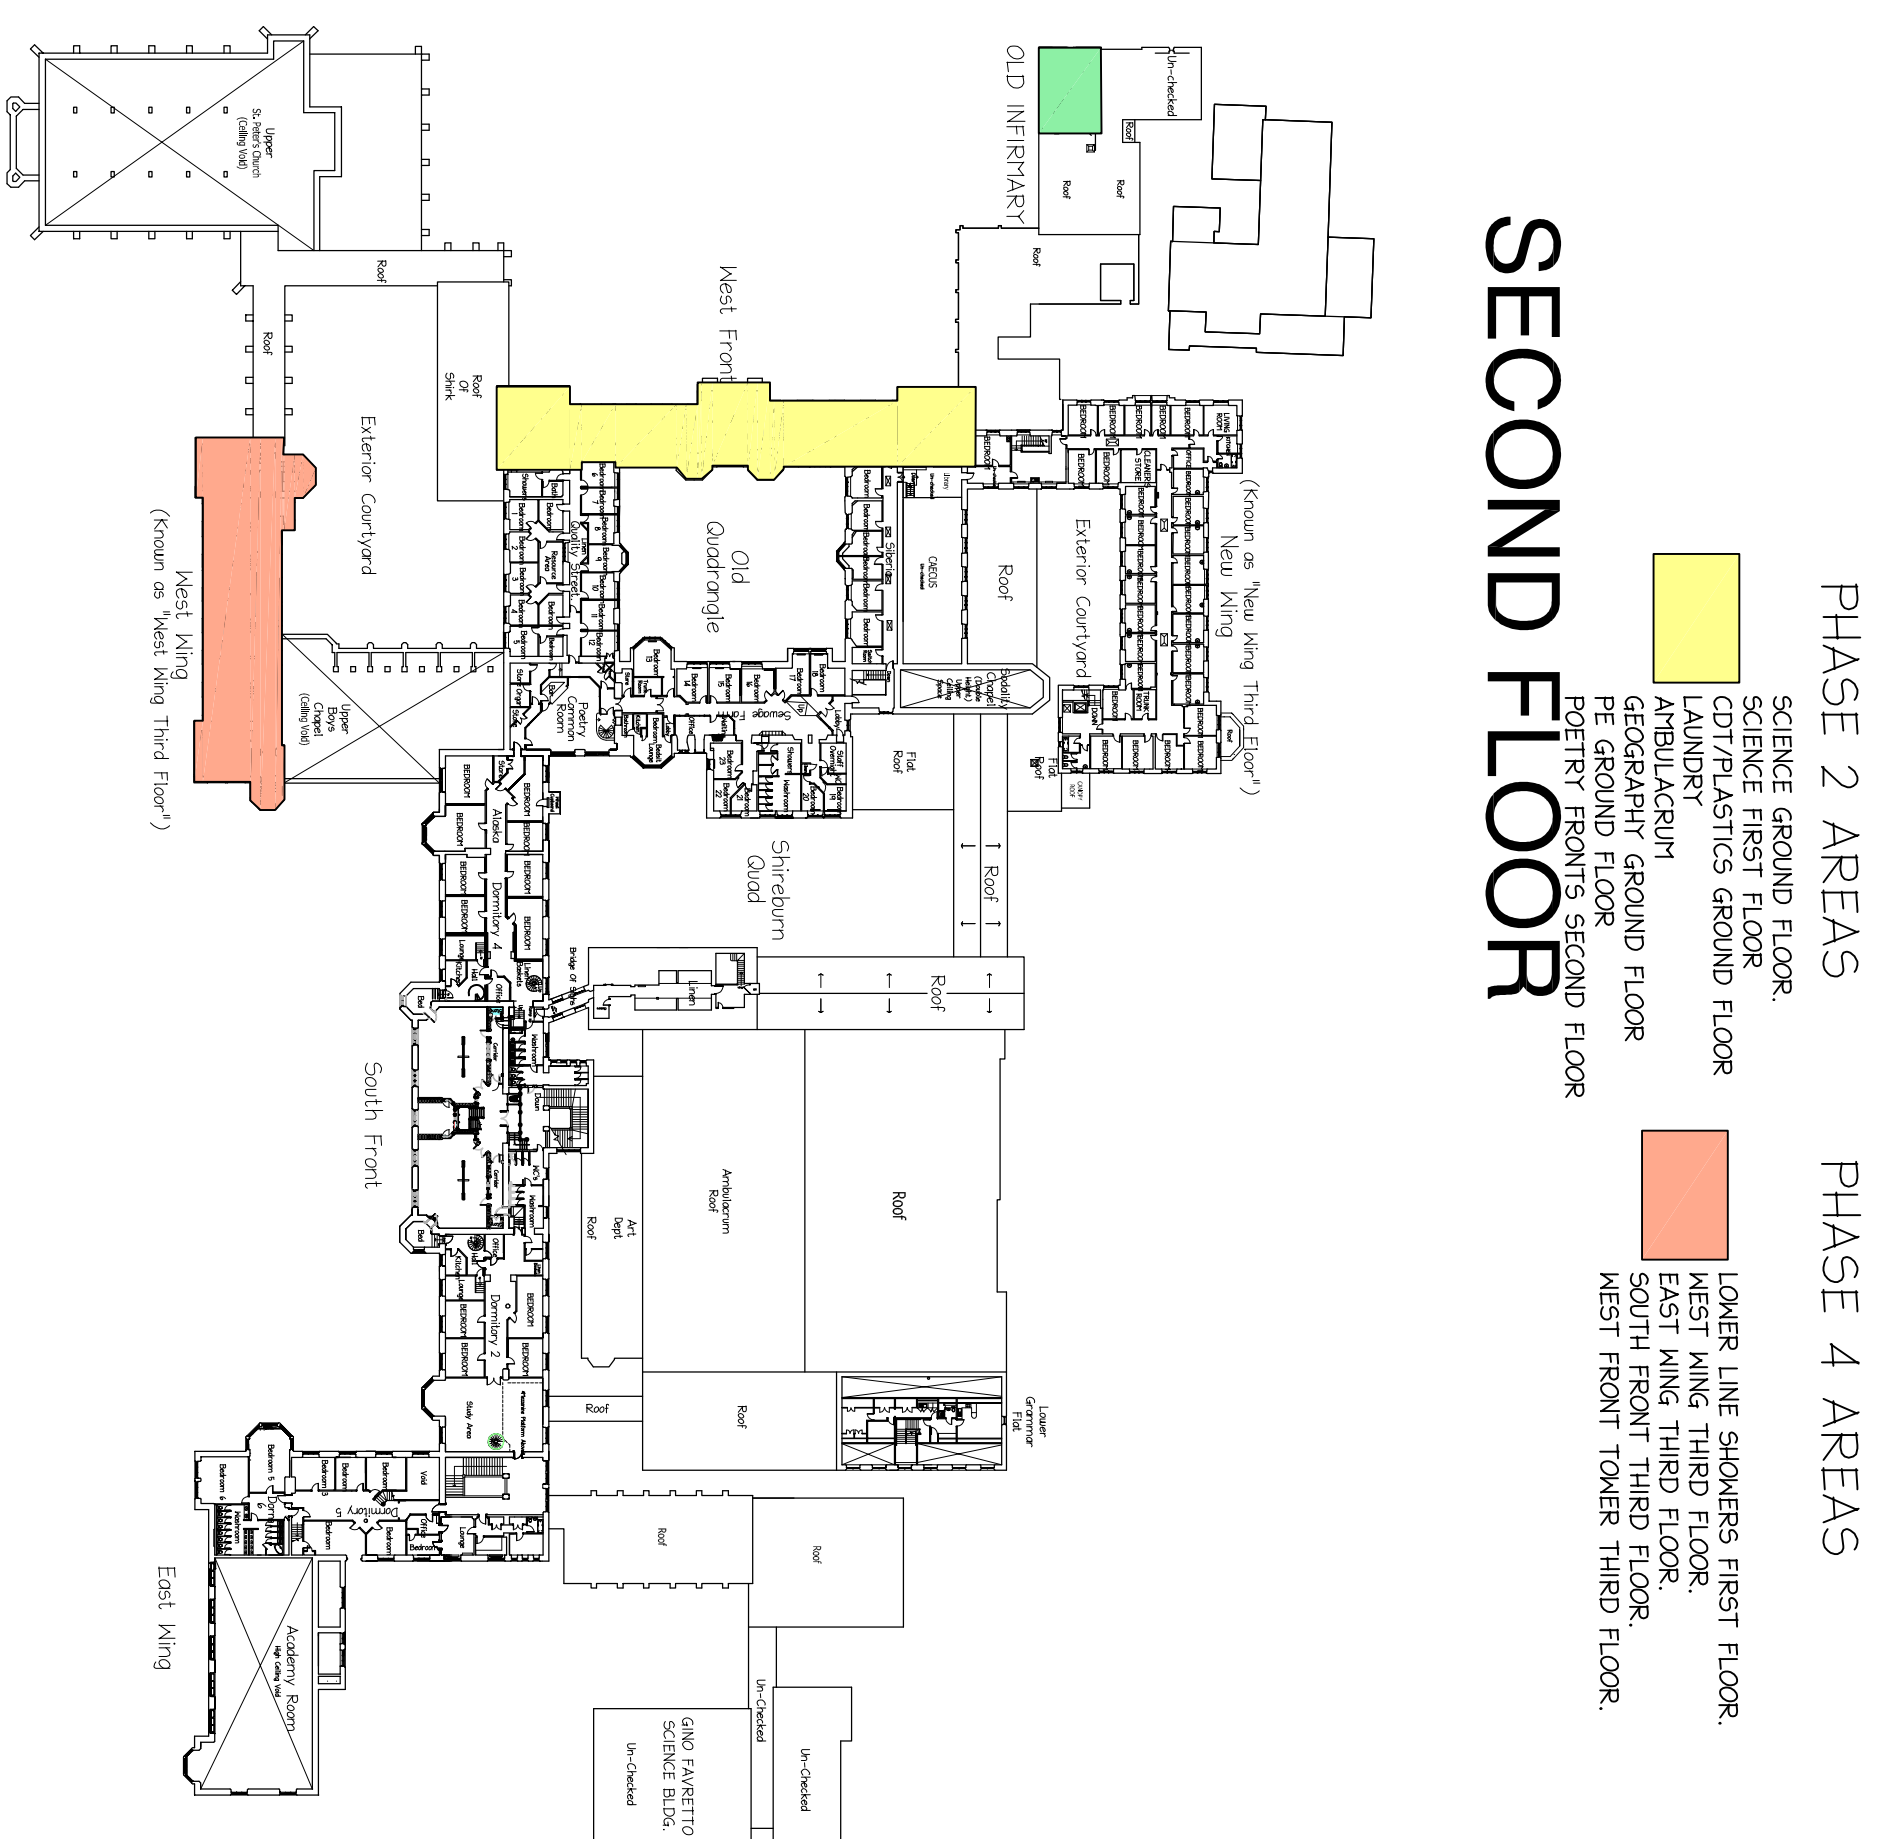

MEZZANINE LEVEL ABOVE SECOND FLOOR

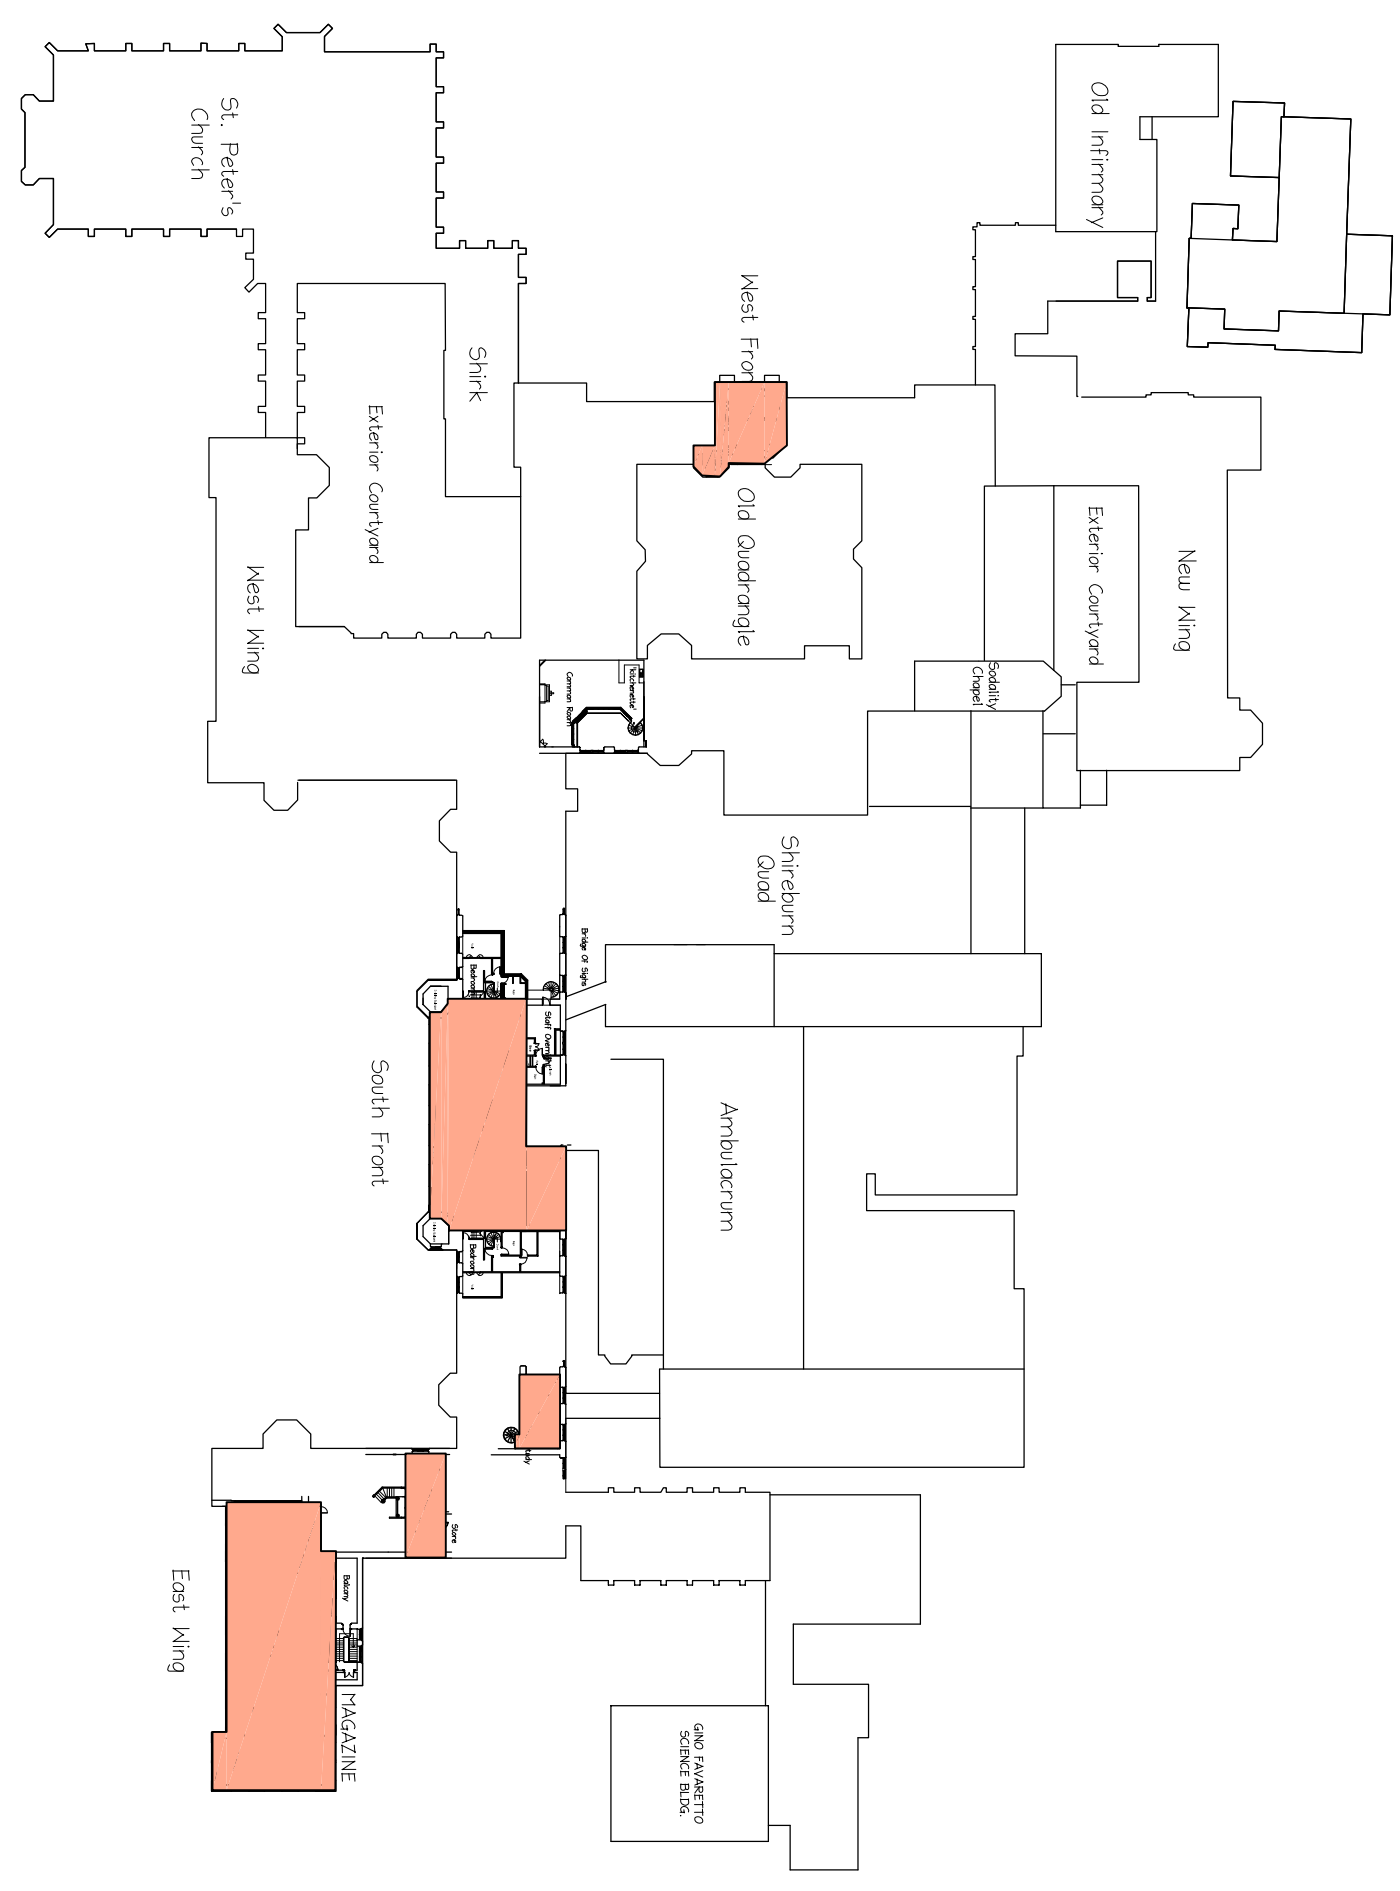[illegible]

Project	Stonypurth College		Client	School Governors	
Dwg Title	WORKS TO EXISTING DOORS PHASING PLAN		Drawn	L.W.	Dwg No. 7975
			Date	Jan 2012	
			Scale/Alt	M/S	
CASSIDY + ASHTON Architects Building Surveyors Planners Designers www.cassidyashton.co.uk cobb@cassidyashton.co.uk Tel: 01772 823000 Fax: 01772 823001			7 East Cliff Lymington PO15 5JG Tel: 01329 424000 Fax: 01329 424001 1 Regency Chambers 100 High Street Bideford Devon PL6 8BP Tel: 01323 428191 Fax: 01323 428195		
			