


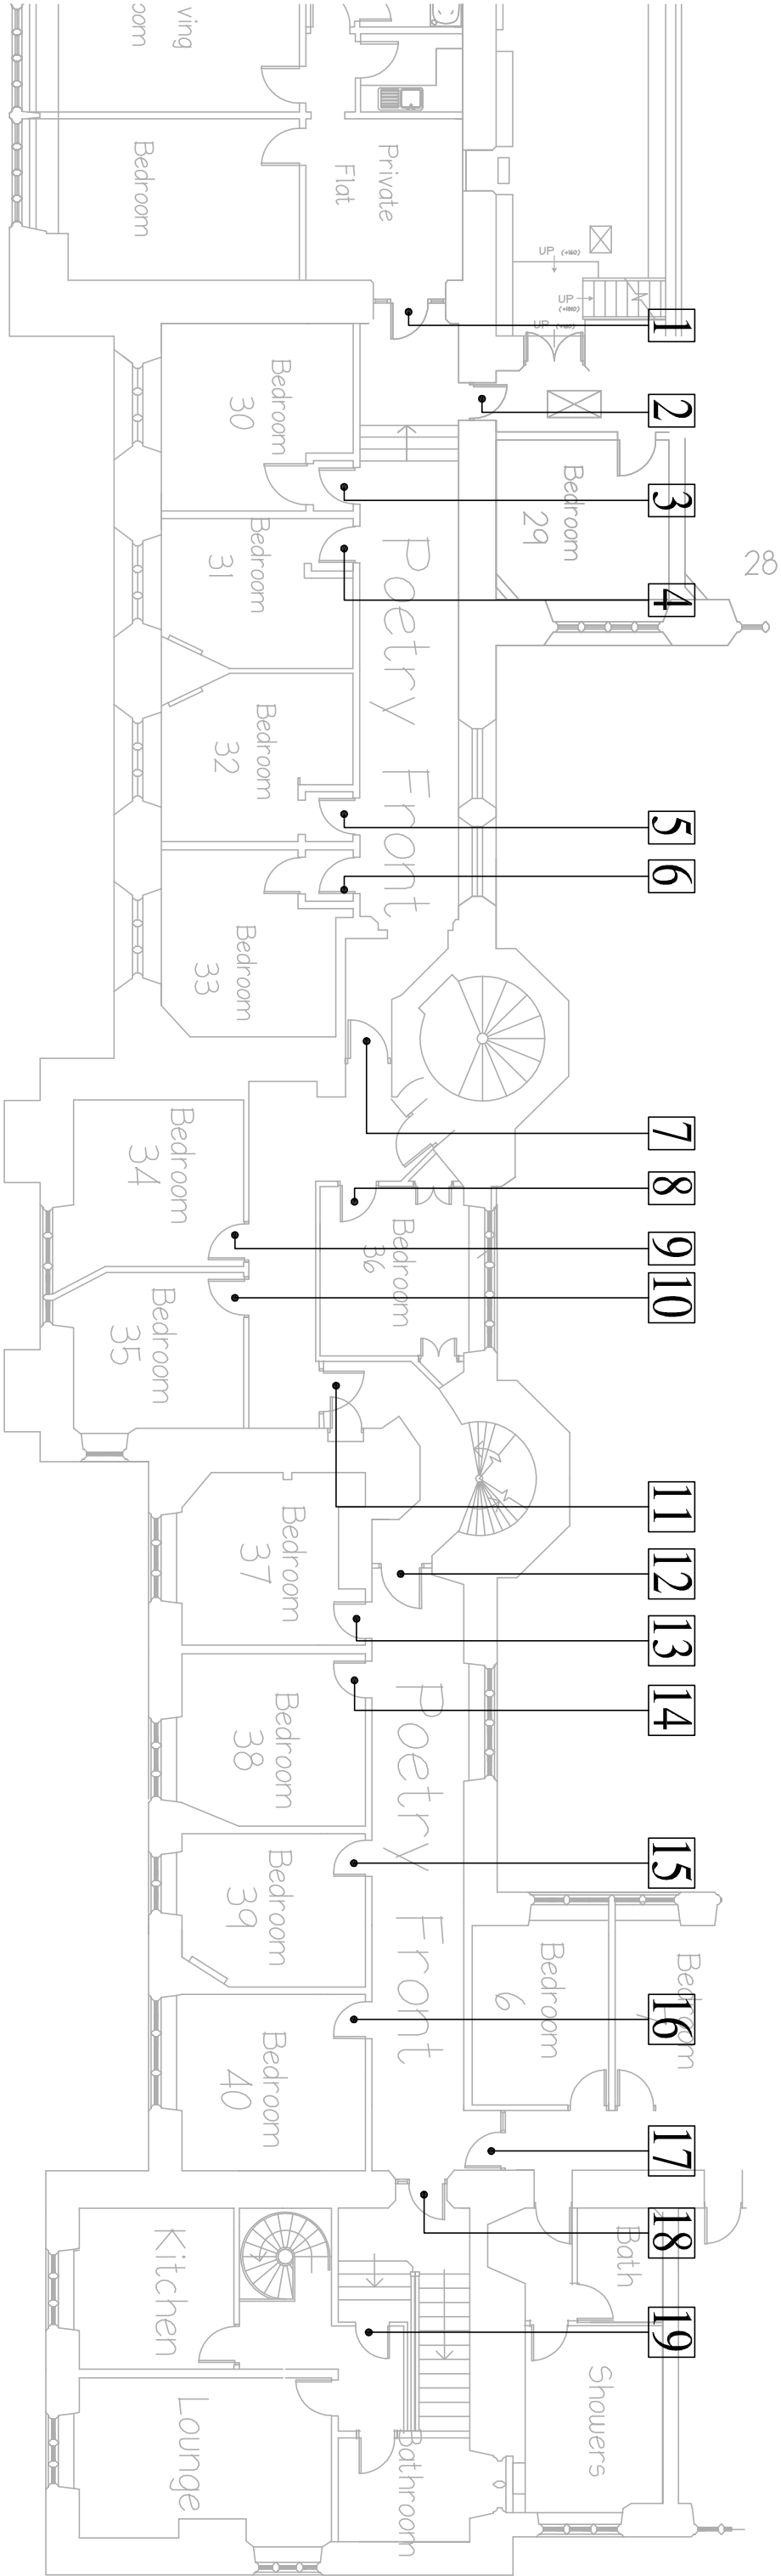

1. This drawing is subject to copyright and is not to be reproduced in part or whole without approval.

2. Do not scale this drawing – Check all dimensions on site.

Checked by:

Rev.	Initials	Date

Project

Stonyhurst College. Clitheroe

Client

Stonyhurst College

Dwg Title

Phase 2 (Poetry Front Second Floor)

DOOR REFERENCE PLAN

Drawn I.W.

Date Feb 12

Scale@A3 N.T.S.

Dwg No.

7975

L203

Rev.

CASSIDY + ASHTON

Architects Building Surveyors Planners Designers

www.cdssidyashton.co.uk

7 East Cliff

Preston Lancashire PR1 3JE

Tel: 01772 258356

Fax: 01772 825000

1 Regency Chambers

Jubilee Way Bury Greater Manchester BL9 0JW

Tel: 0161 762 5800

Fax: 0161 762 5801

Cheeslie House

Coresey Lane Widnes WA8 0RP

Tel: 0151 4236914

Fax: 0151 4236915

C+A