


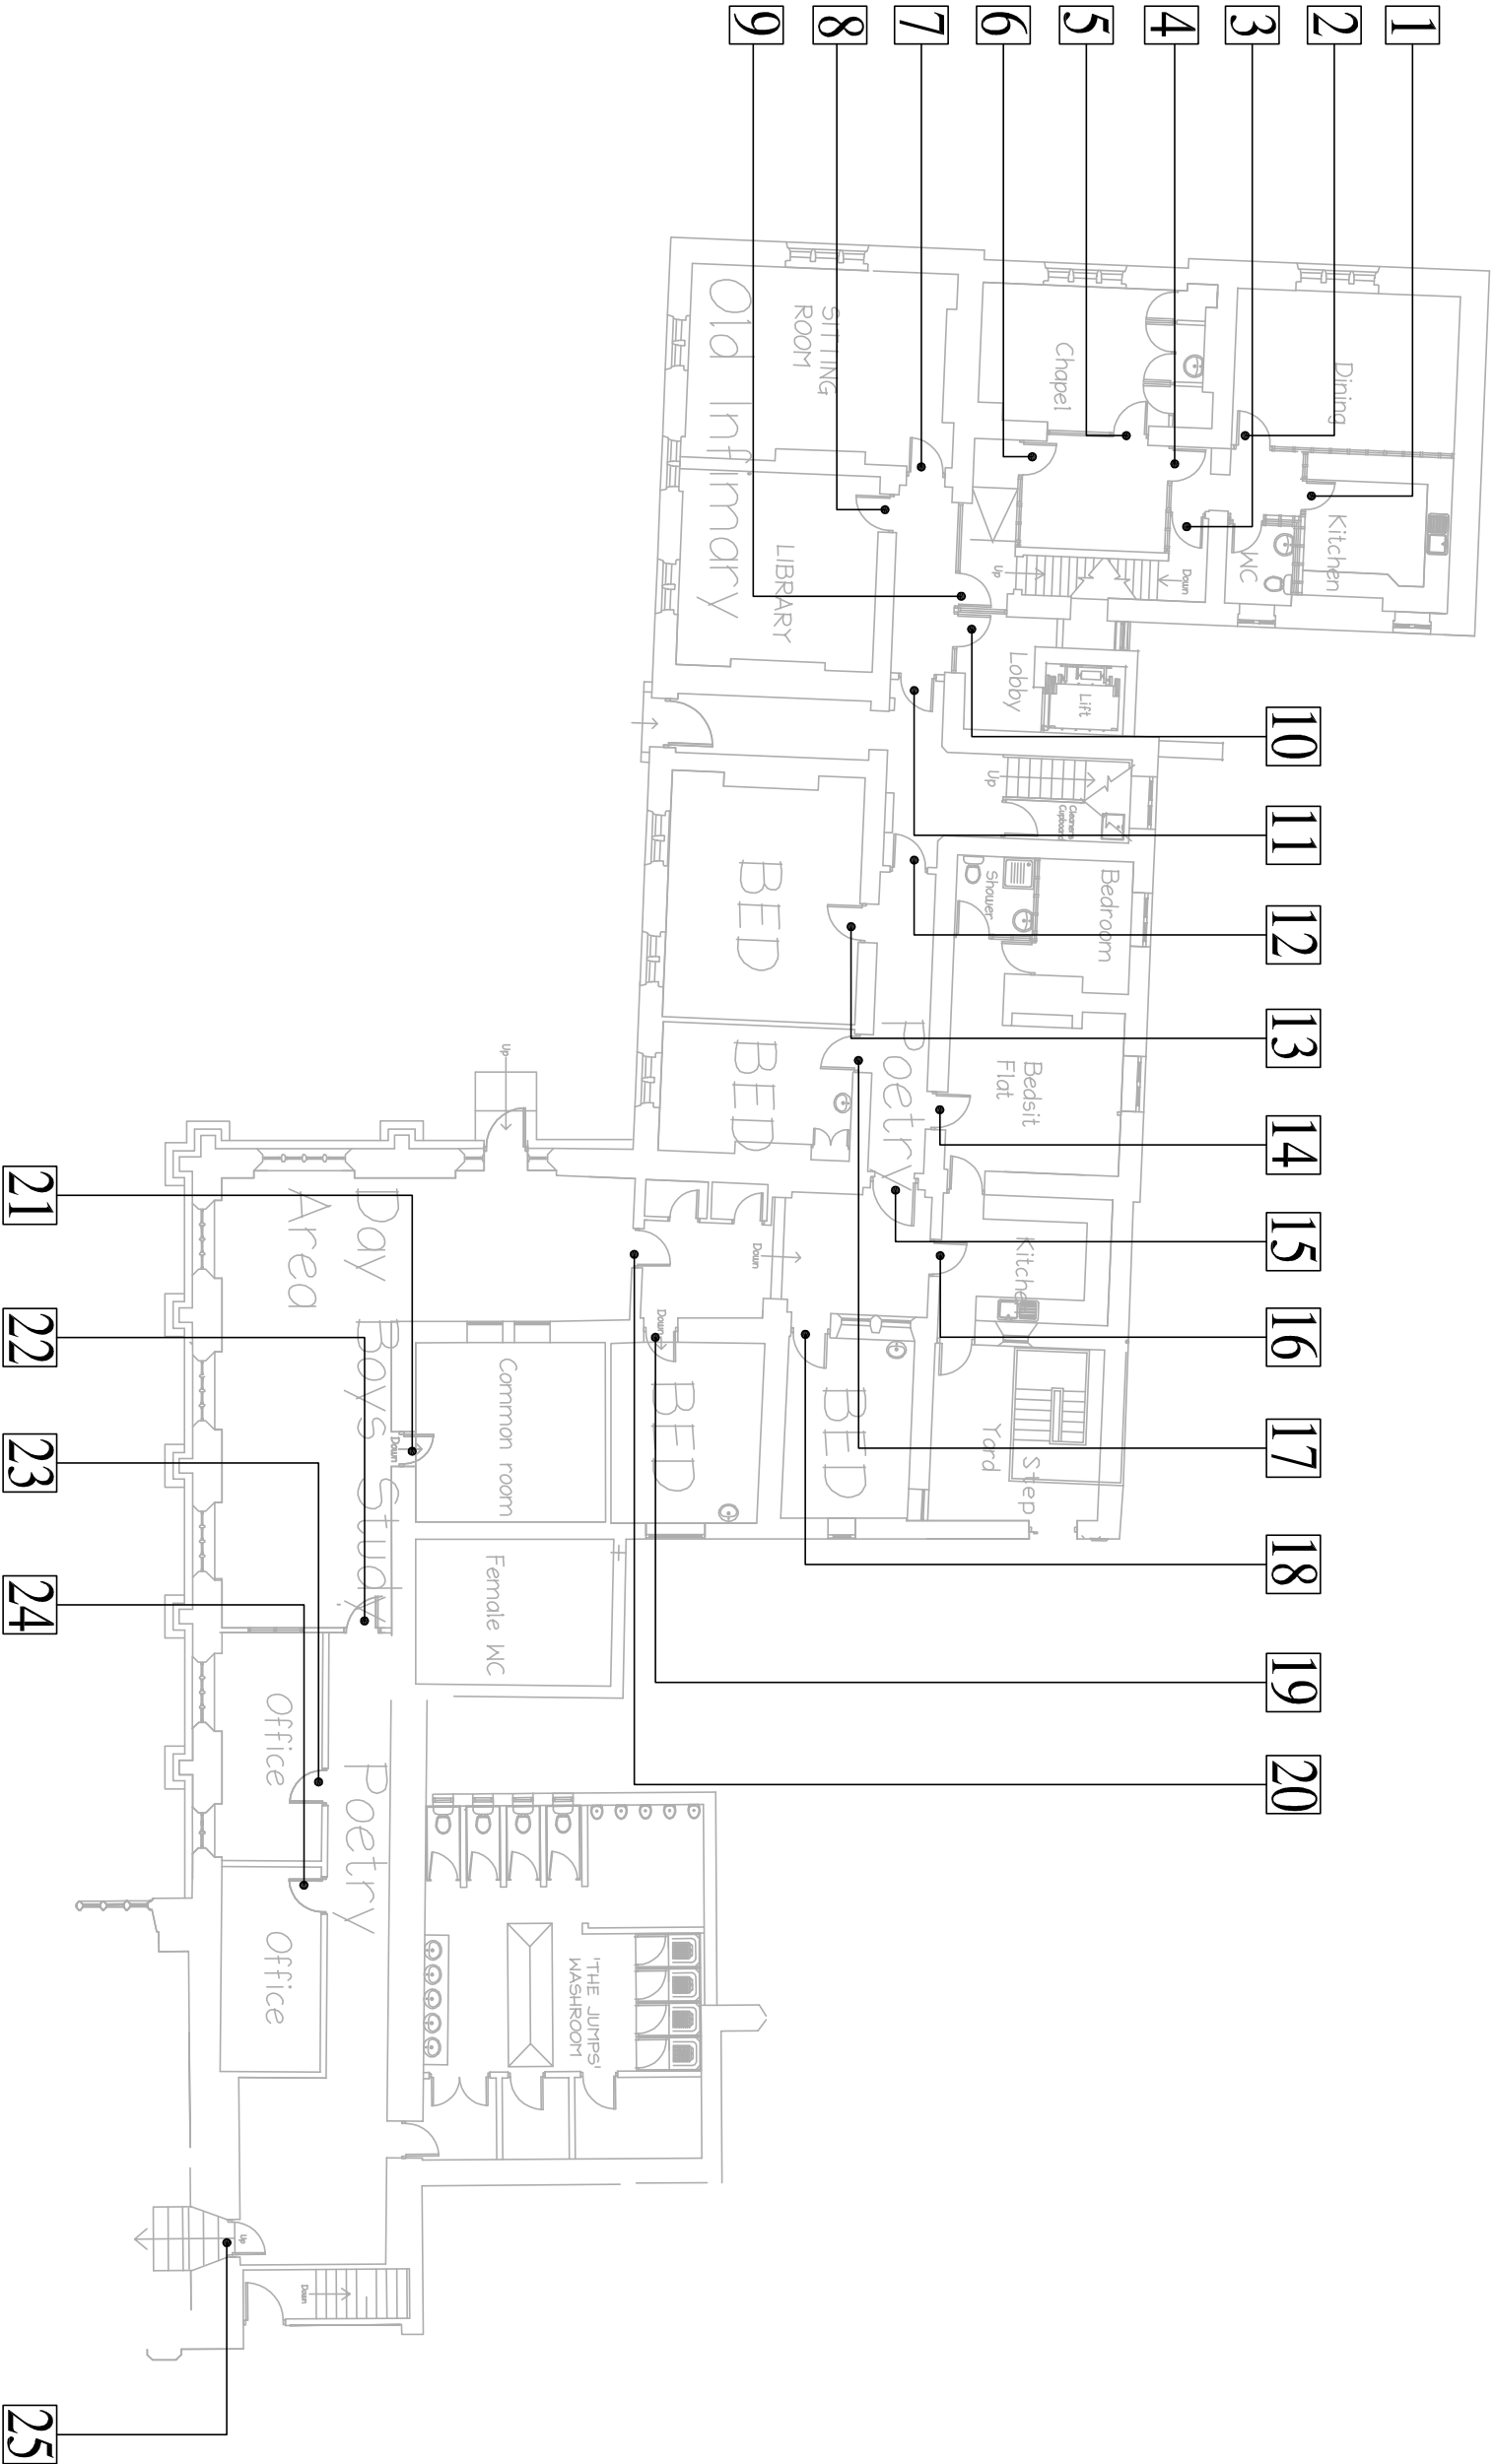

1. This drawing is subject to copyright and is not to be reproduced in part or whole without approval.
2. Do not scale this drawing – Check all dimensions on site.

Checked by:

Rev.		Initials	Date
------	--	----------	------

Project	Client
Stonyhurst College. Clitheroe	Stonyhurst College

Dwg Title	Drawn	Dwg No.
Phase 3 (Infirmary Ground Floor) DOOR REFERENCE PLAN	I.W. Date July 12	7975

Scale@A3	N.T.S.
----------	--------

L301

CASSIDY + ASHTON
Architects Building Surveyors Planners Designers
www.cassidyashton.co.uk

7 East Cliff
Preston
Lancashire
PR1 3JF
Tel: 01772 258356
Fax: 01772 825000

1 Regency Chambers
Jubilee way Bury
Greater Manchester
BL9 0JW
Tel: 0161 762 5800
Fax: 0161 762 5801

Cheesie House
Coresey Lane
Widnes
WA8 0RP
Tel: 0151 4236914
Fax: 0151 4236915

C+A