


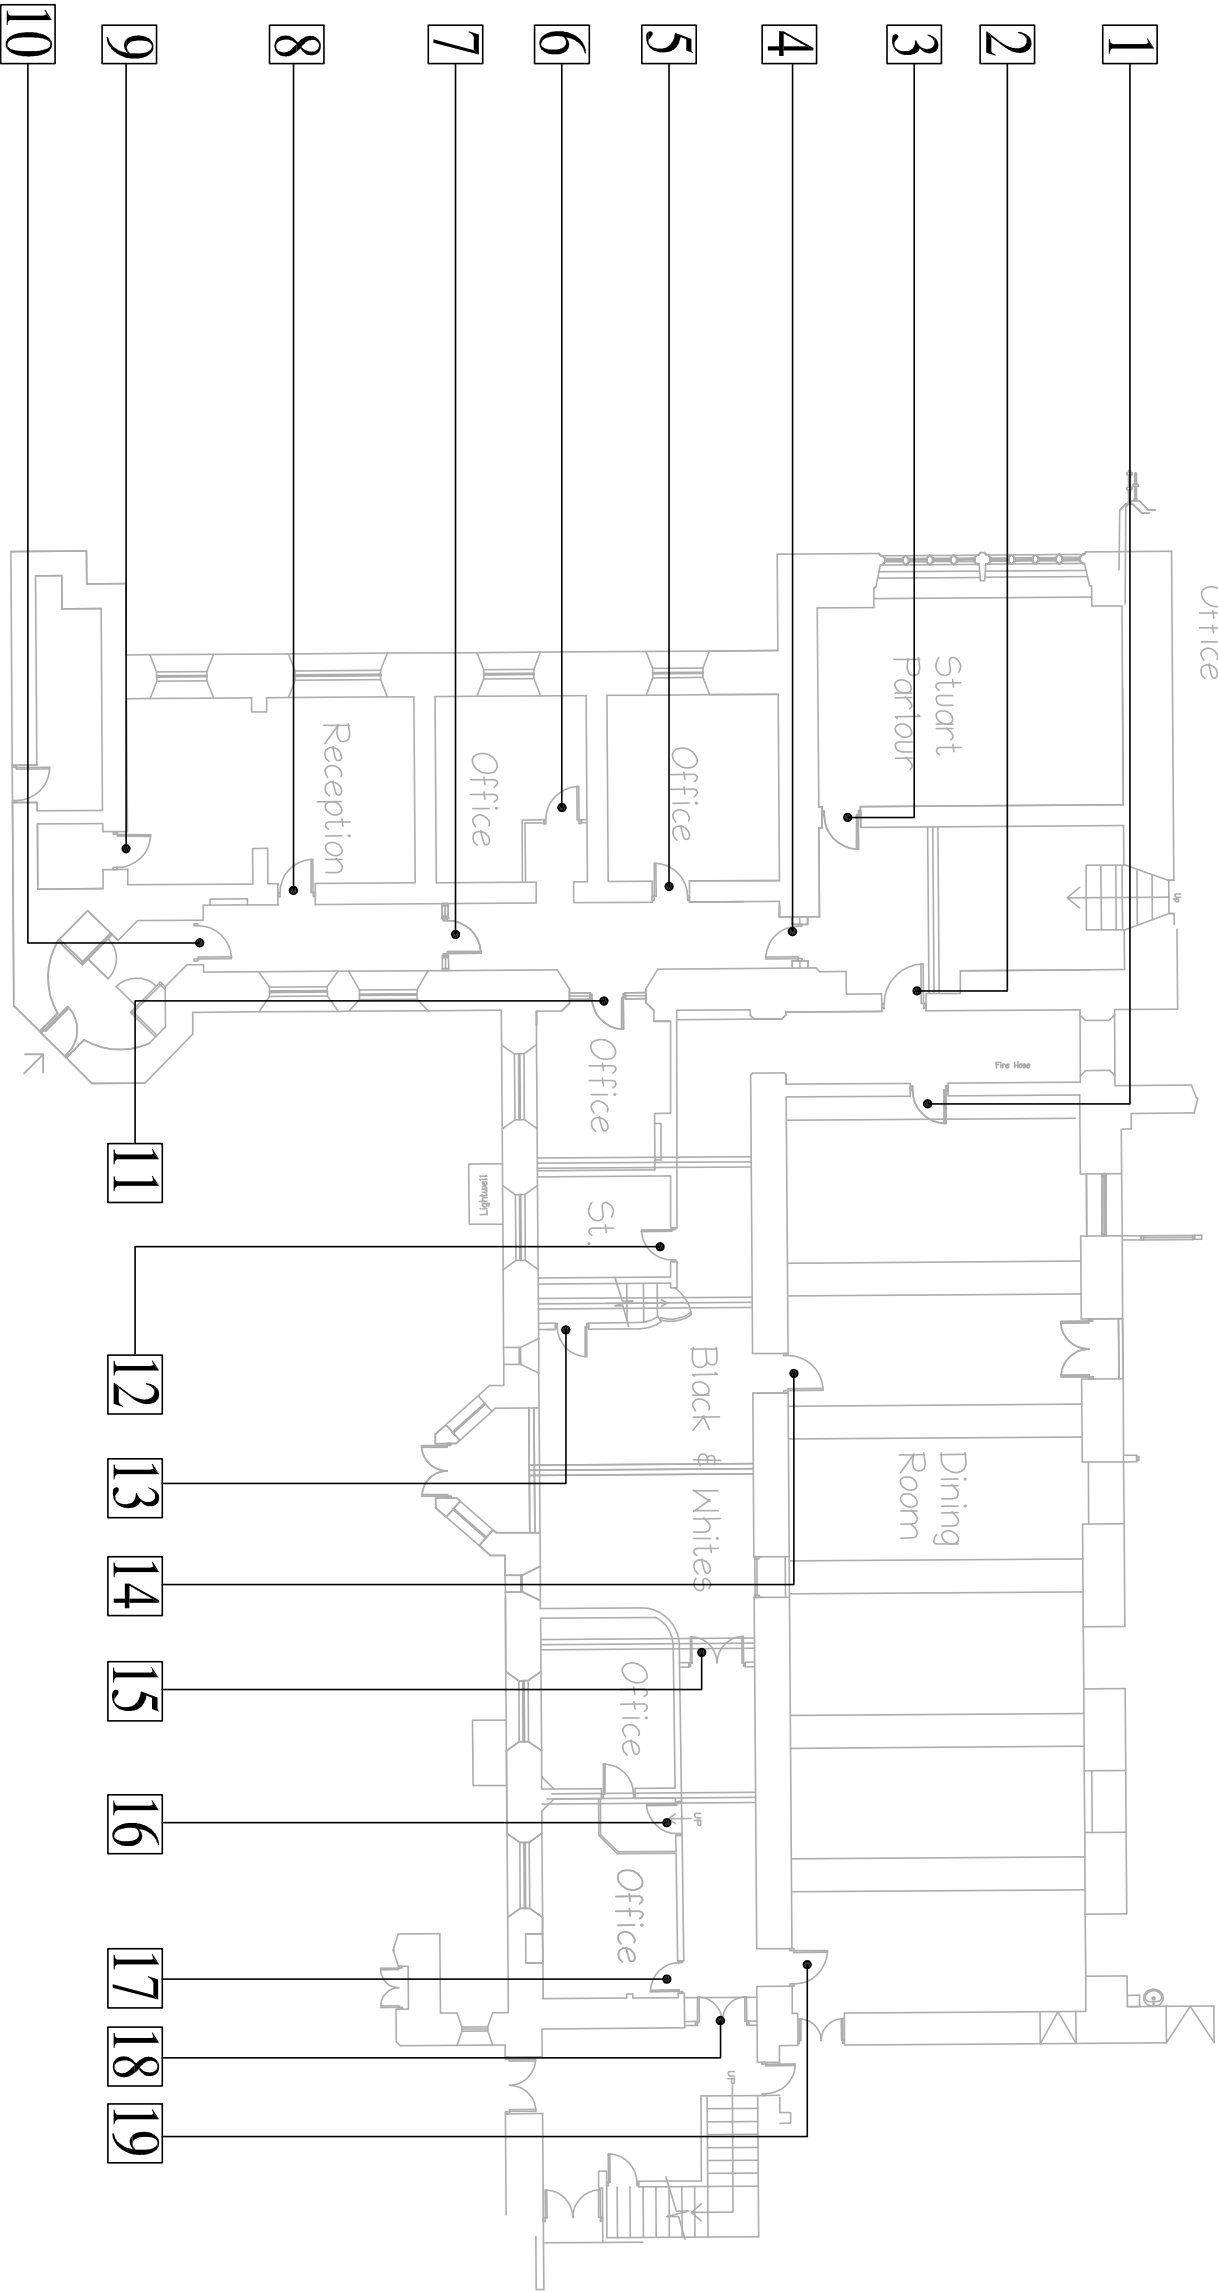

1. This drawing is subject to copyright and is not to be reproduced in part or whole without approval. 2. Do not scale this drawing – Check all dimensions on site.		Checked by:		Project		Client	
Rev.					Stonyhurst College. Clitheroe		Stonyhurst College
				Dwg Title	Phase 3 (Black & Whites Ground Floor) DOOR REFERENCE PLAN	Drawn	Dwg No.
						Date	7975
						Scale@A3	L302
							Rev.
				CASSIDY + ASHTON			
				Architects Building Surveyors Planners Designers			
				www.cdssidyashton.co.uk cadbs@cassidyashton.co.uk			
				7 East Cliff Preston Lancashire PR1 3JF Tel: 01772 258356 Fax: 01772 825000			
				1 Regency Chambers Jubilee Way Bury Greater Manchester BL9 0JW Tel: 0161 762 5800 Fax: 0161 762 5801			
				Cheshire House Coresey Lane Widnes WA8 0RP Tel: 0151 4236914 Fax: 0151 4236915			
				C+A			