


Attic Floor Area

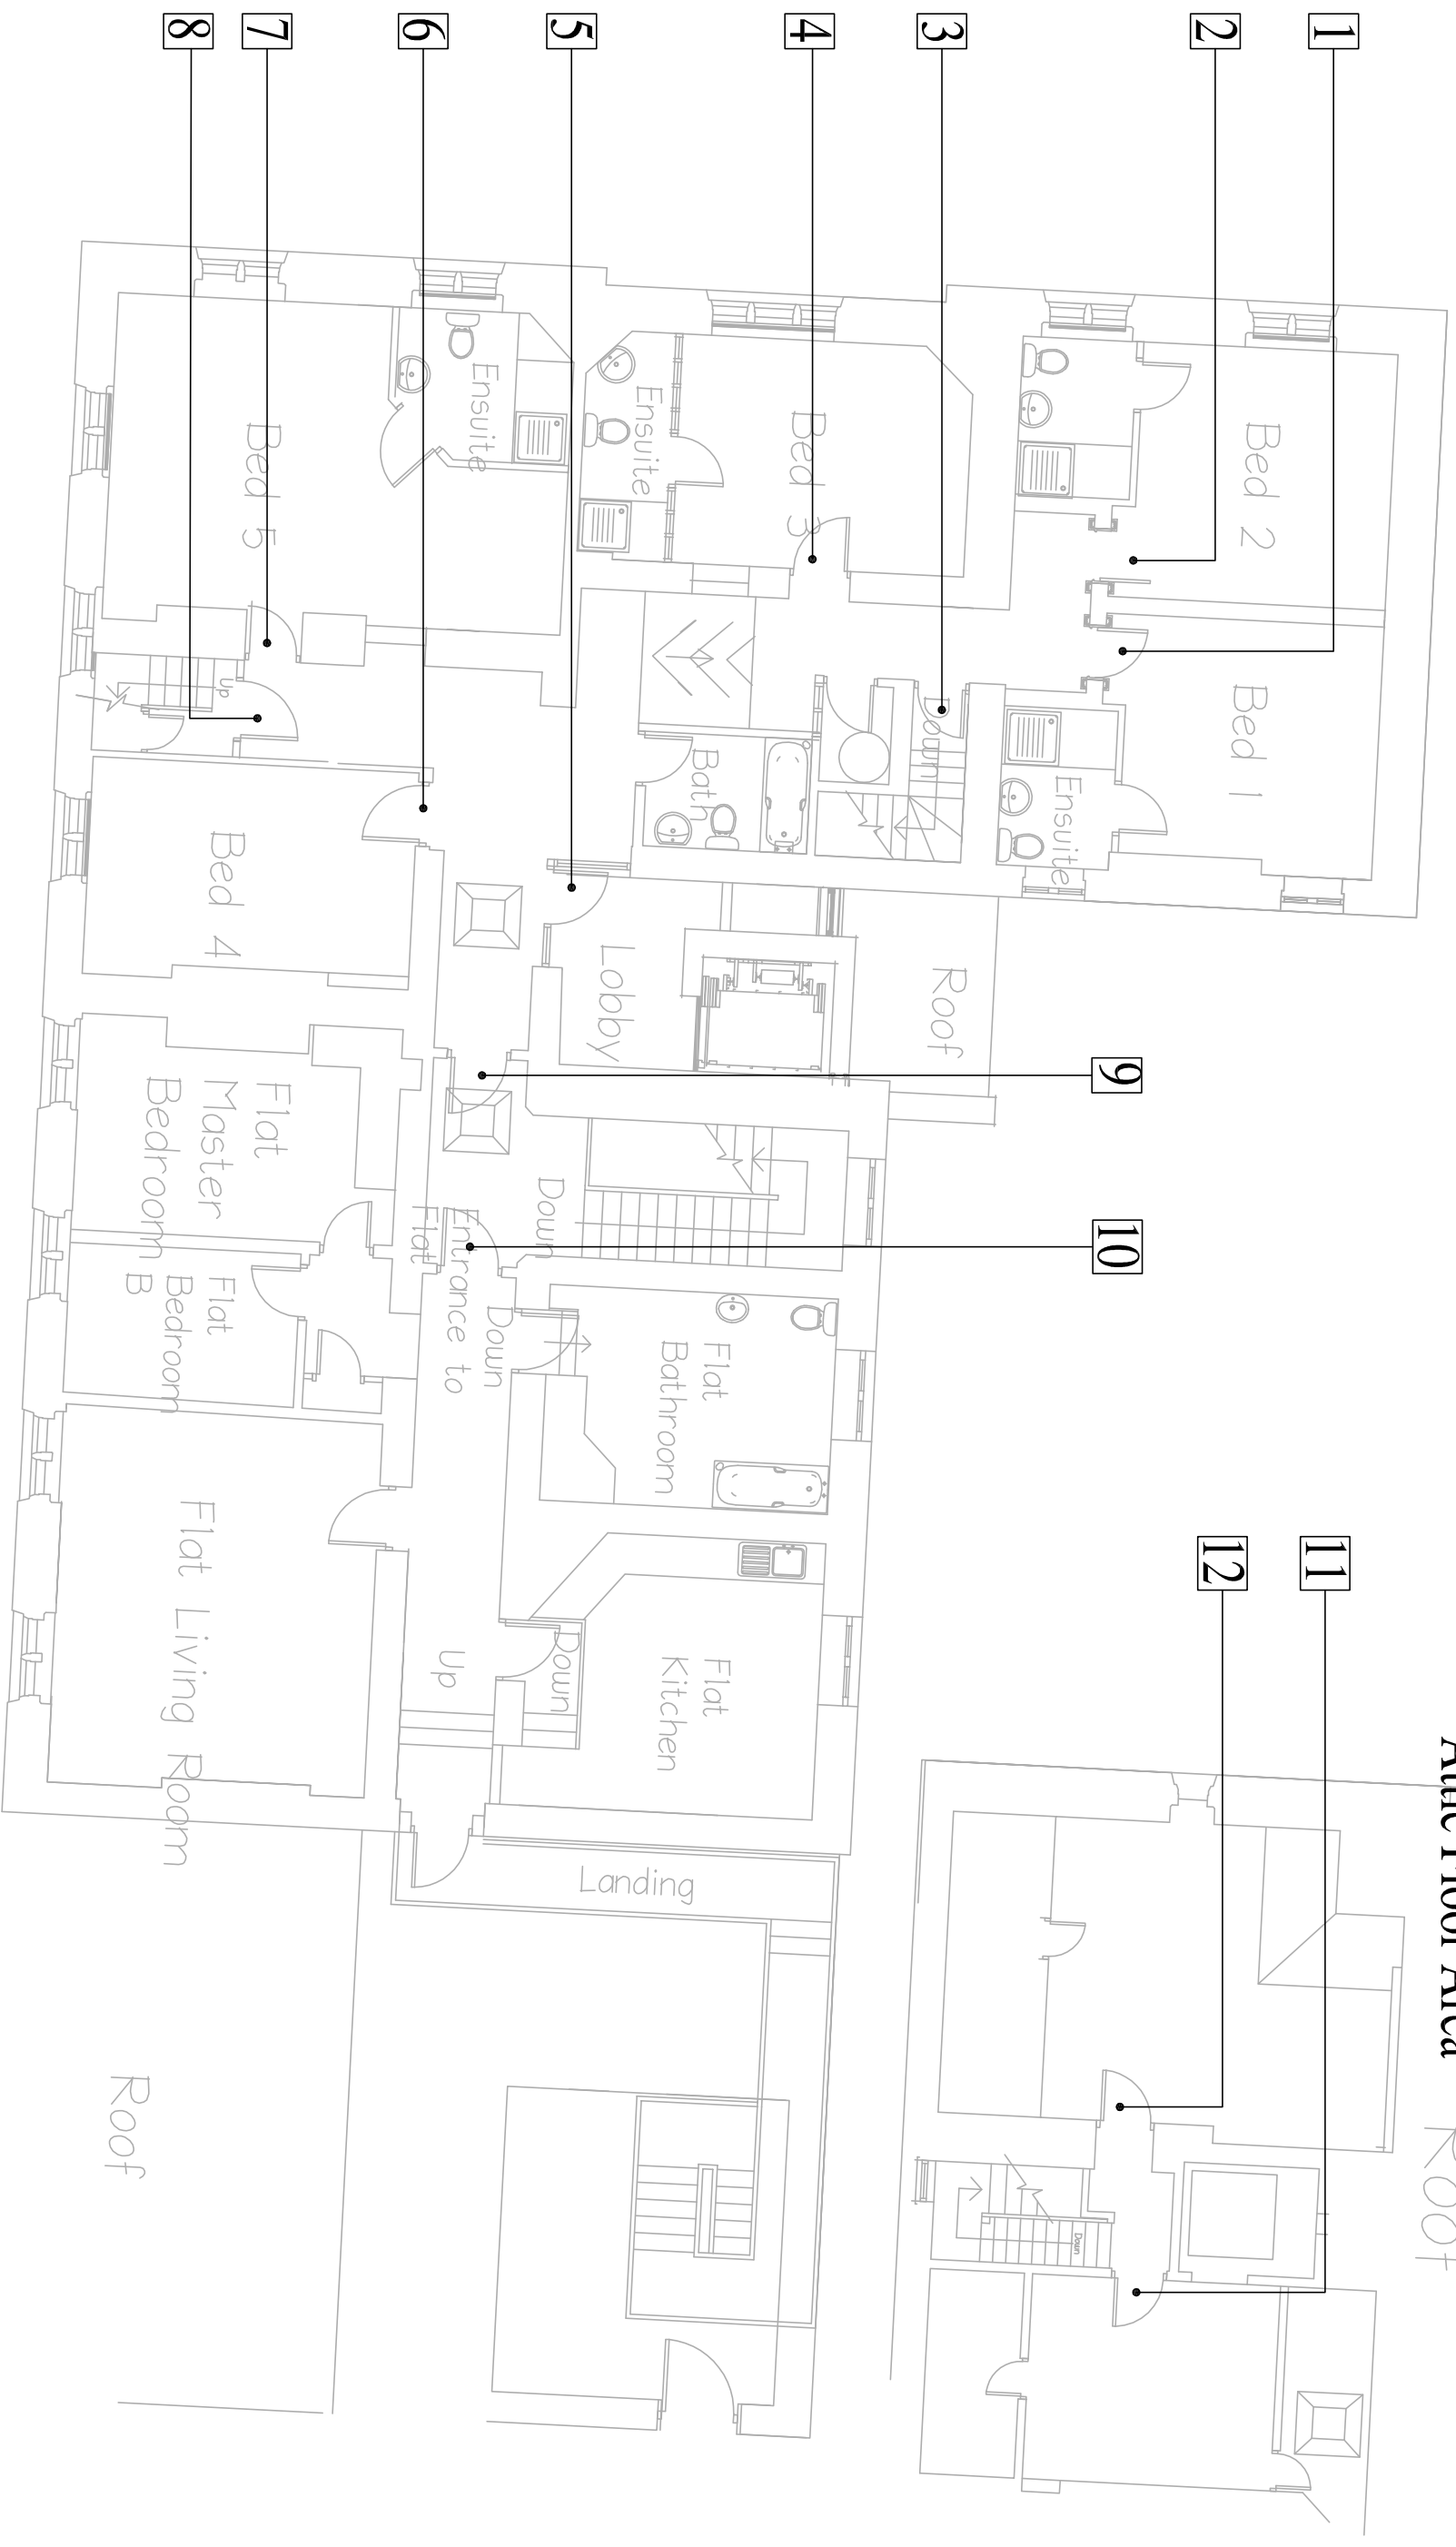

1. This drawing is subject to copyright and is not to be reproduced in part or whole without approval.
2. Do not scale this drawing – Check all dimensions on site.

Checked by:

Project

Stonyhurst College. Clitheroe

Client

Stonyhurst College

Dwg Title

Phase 3 (Old Infirmary First Floor & Attic)

Drawn	IW
-------	----

Dwg No.Rev.Scale@A3
NTS303

CASSIDY + ASHTON
Architects Building Surveyors Planners Designers
www.cassidyashton.co.uk cabs@cassidyashton.co.uk

7 East Cliff	1 Regency Chambers	Cheshire House
Preston	Jubilee way Bury	Gorsley Lane
Lancashire	Greater Manchester	Widnes
PR1 3JE	BL9 0JW	WAB 0RP
Tel: 01772 258356	Tel: 0161 762 5800	Tel: 0151 4236914
Fax: 01772 825000	Fax: 0161 762 5801	Fax: 0151 4236915

1 Regency Chambers
Julilee way Bury
Greater Manchester
BL9 0JW
Tel: 0161 762 5800
Fax: 0161 762 5801

Cheshire House
Corseley Lane
Widnes
WAB 0RP
Tel: 0151 4235914
Fax: 0151 4236915

Cheshire House
Gorsey Lane
Widnes
WAB ORP
Tel: 0151 4236914
Fax: 0151 4236915

