


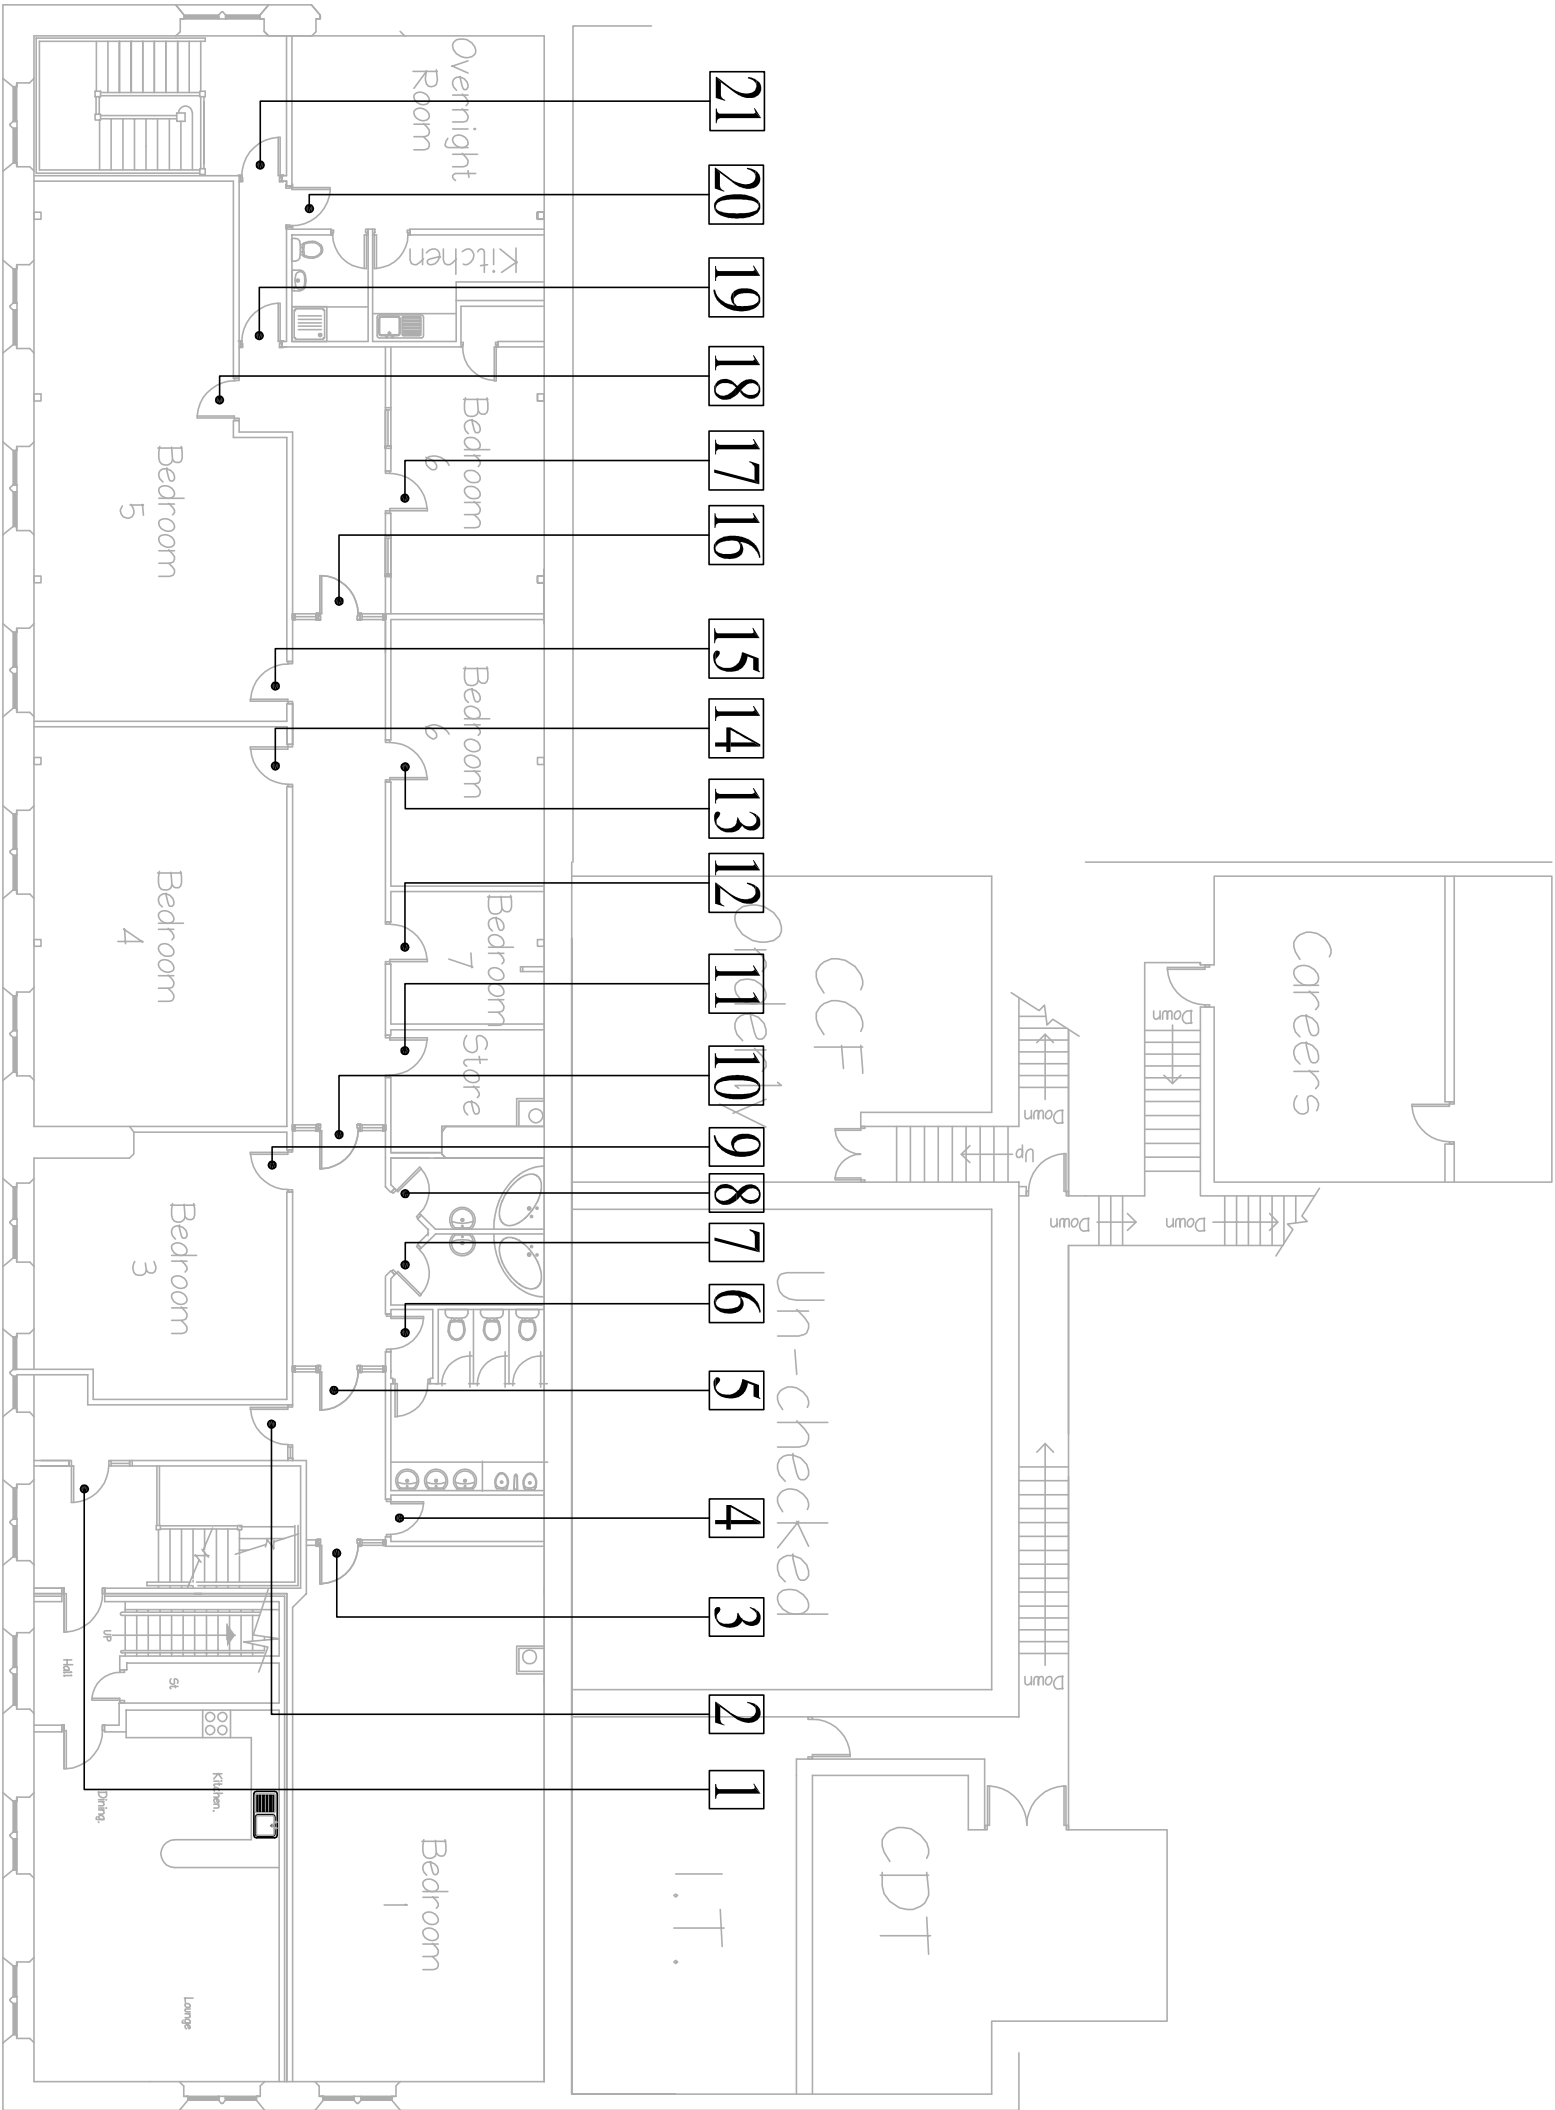

1. This drawing is subject to copyright and is not to be reproduced in part or whole without approval. 2. Do not scale this drawing – Check all dimensions on site.			Checked by:		Project		Client	
Rev.			Initials	Date	Dwg Title	Stonyhurst College. Clitheroe	Drawn	Stonyhurst College
					Phase 4 (lower line showers first floor)		I.W.	Dwg No.
					DOOR REFERENCE PLAN		Date	7975
							Scale@A3	L401
							N.T.S.	Rev.
					CASSIDY + ASHTON			
					Architects Building Surveyors Planners Designers			
					7 East Cliff Preston Lancashire PR1 3JF			
					Tel: 01772 258356 Fax: 01772 825000			
					1 Regency Chambers Jubilee way Bury Greater Manchester BL9 0JW			
					Tel: 0161 762 5800 Fax: 0161 762 5801			
					Cheesfie House Coresey Lane Widnes WA8 0RP			
					Tel: 0151 4236914 Fax: 0151 4236915			
					C+A			