


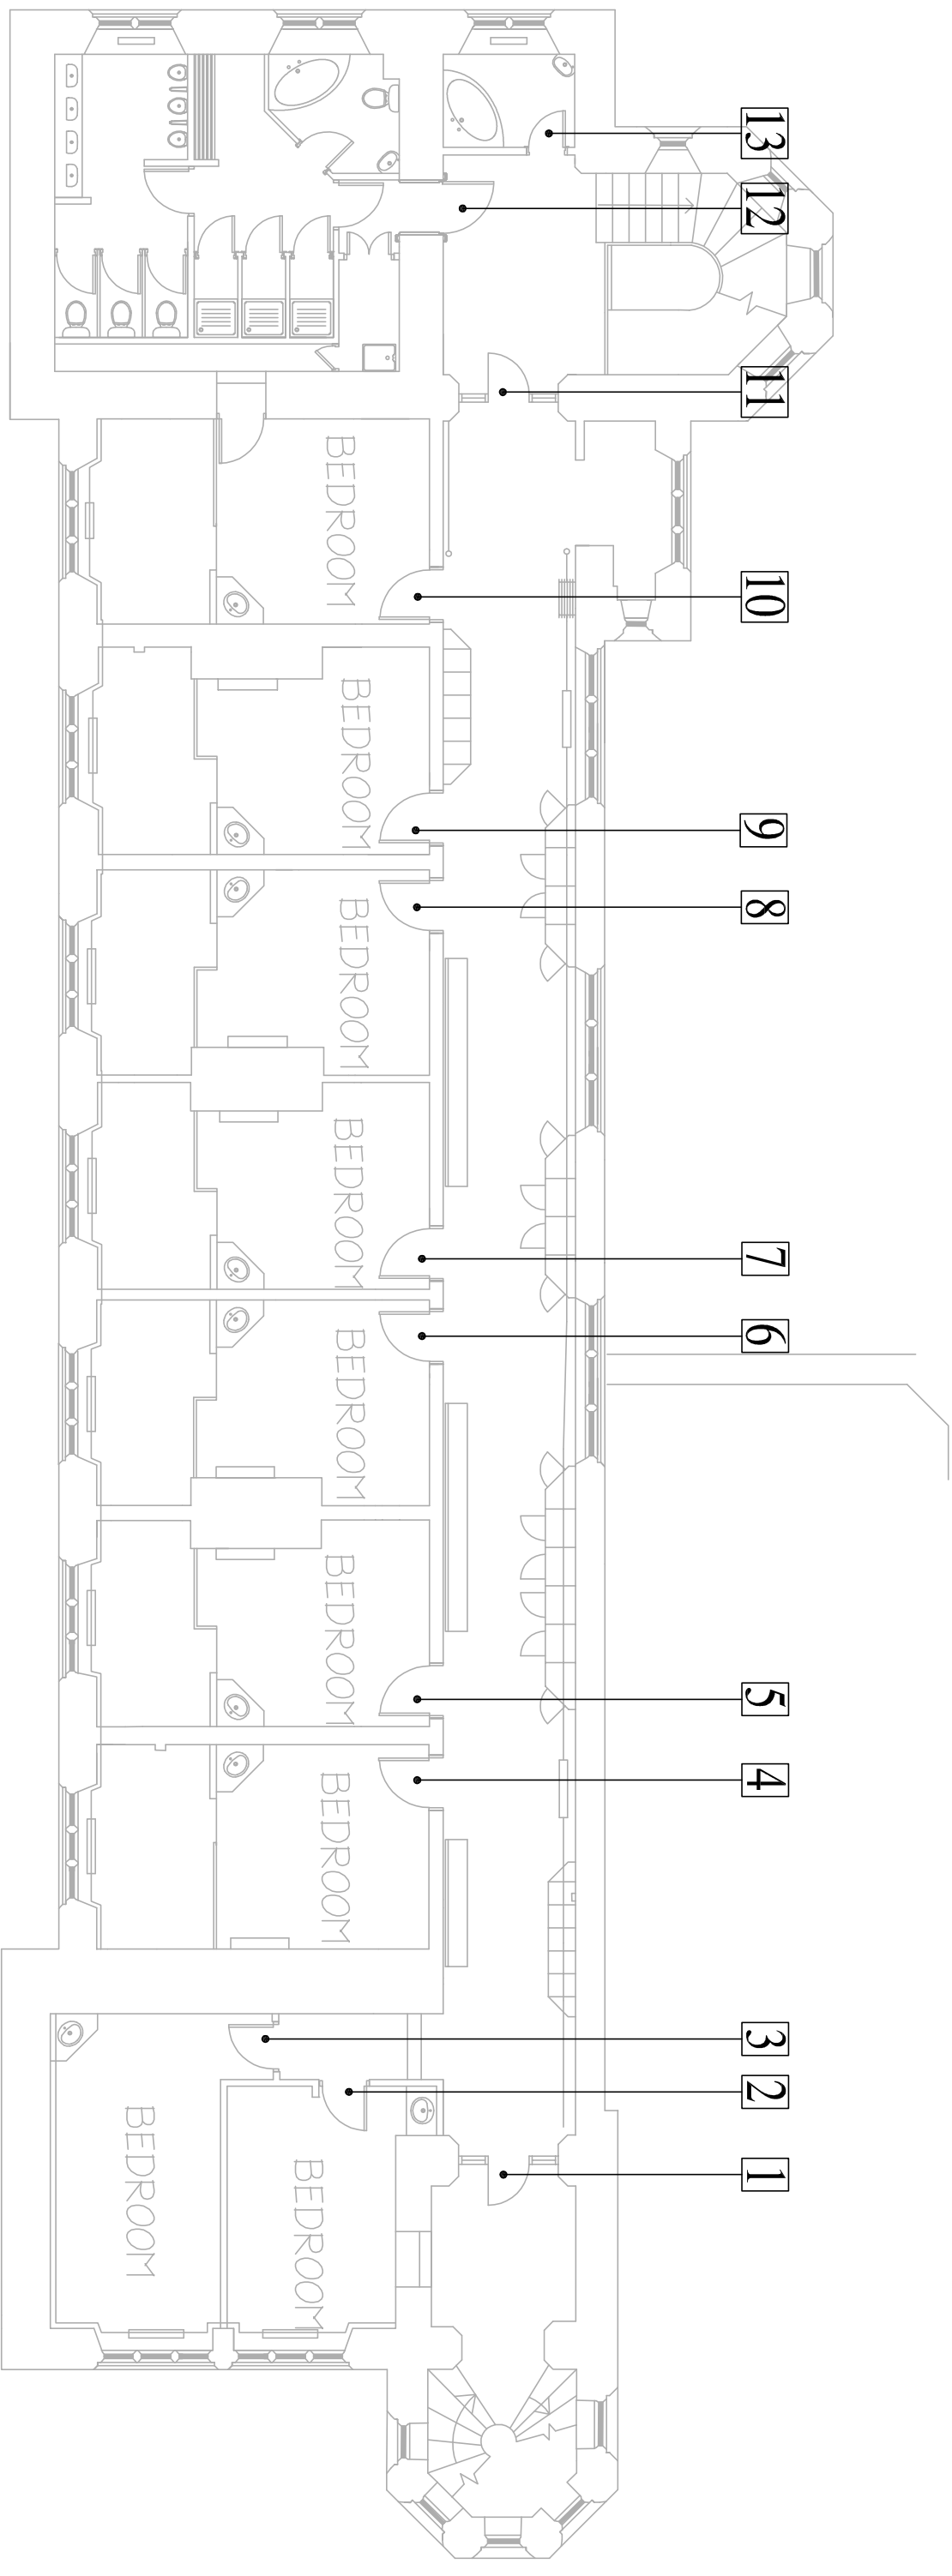

1. This drawing is subject to copyright and is not to be reproduced in part or whole without approval.

2. Do not scale this drawing – Check all dimensions on site.

Checked by:

Rev.	Initials	Date
------	----------	------

Project

Stonyhurst College. Clitheroe

Dwg	Title
-----	-------

Phase 4 (West Wing third floor)

DOOR REFERENCE PLAN

Client

Stonyhurst College

Drawn

1W

Date Oct 13

Scale@A3

Dwg No.

L402

Rev.

Architects **Building Surveyors** **Planners** **Designers**
www.cassidyashton.co.uk cabs@cassidyashton.co.uk

www.cassidyashton.co.uk caabs@cassidyashton.co.uk

7 East Cliff
Preston
Lancashire
PR1 3JE
Tel: 01772 258356
Fax: 01772 825000

1 Regency Chambers
Jubilee way Bury
Greater Manchester
BL9 9JW
Tel: 0161 762 5800
Fax: 0161 762 5801

Cheshire House
Gorsey Lane
Widnes
WAB 0RP
Tel: 0151 4236914
Fax: 0151 4236915

C+A