


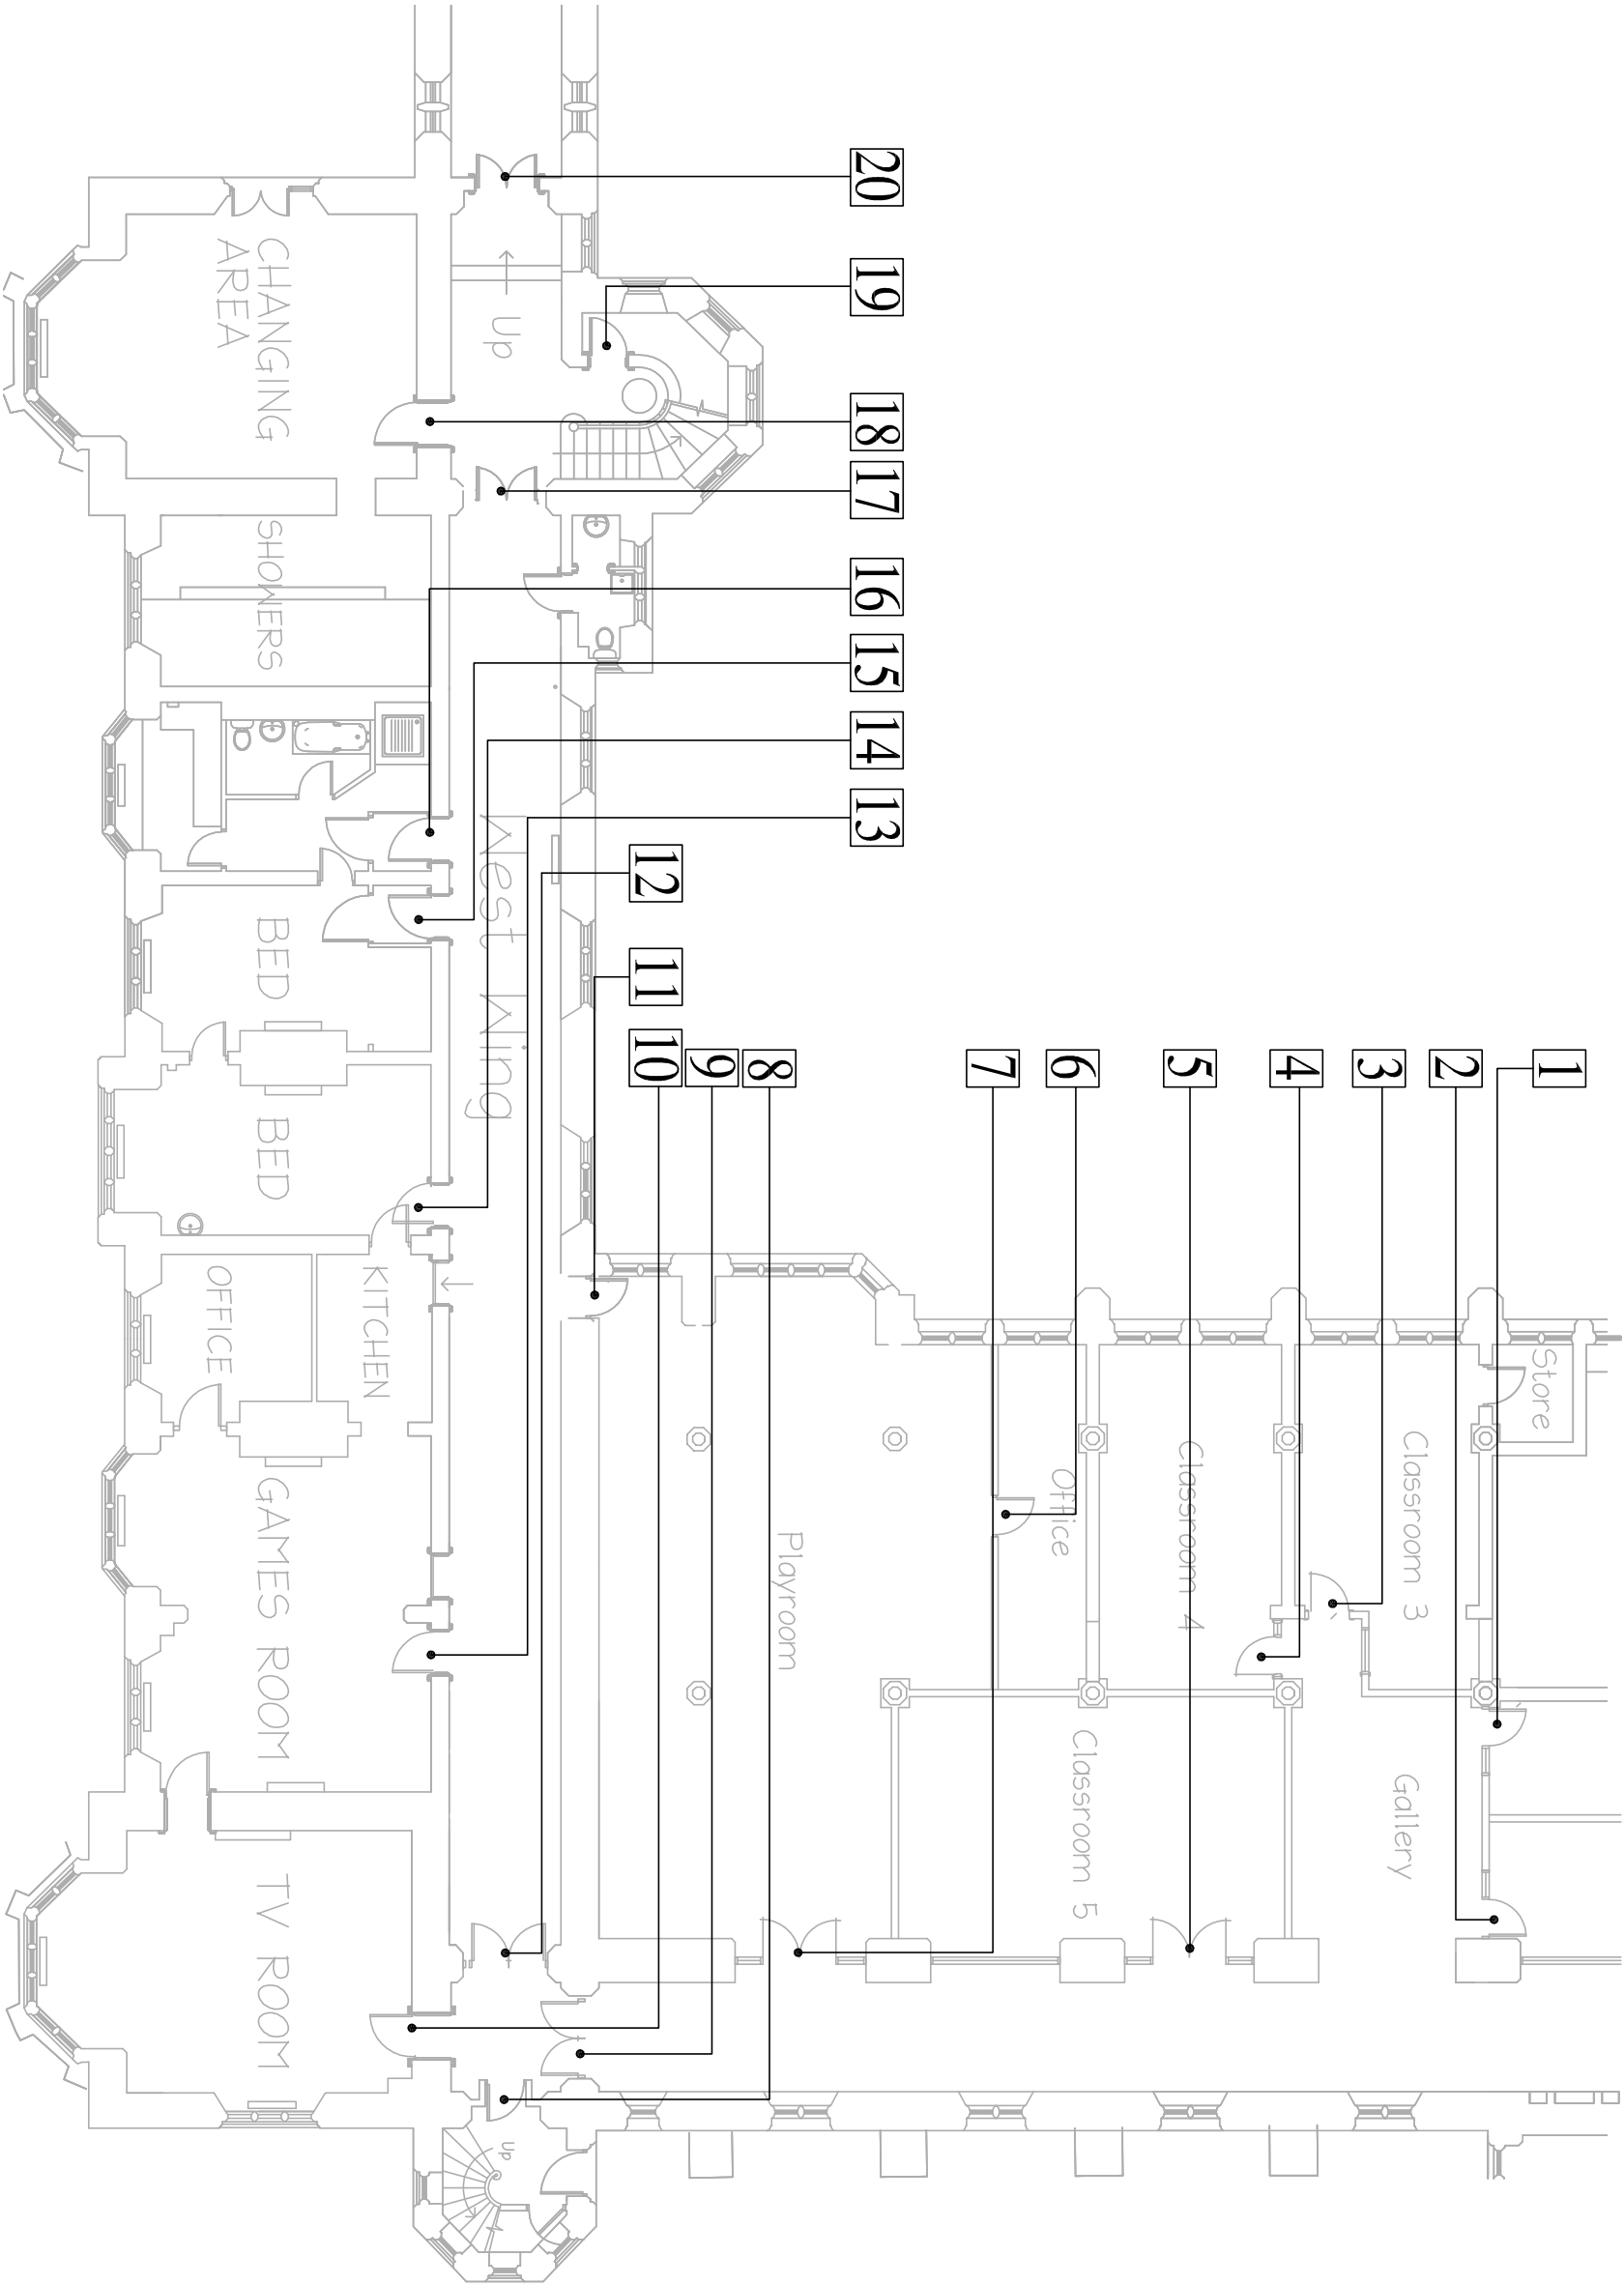

1. This drawing is subject to copyright and is not to be reproduced in part or whole without approval.
2. Do not scale this drawing – Check all dimensions on site.

Checked by:

Rev.	Initials	Date

Project
Stonyhurst College. Clitheroe

Dwg Title

Phase 5 (West Wing ground floor)
DOOR REFERENCE PLAN

Client
Stonyhurst College

Drawn
I.W.

Date
Oct 12

Scale@A3
N.T.S.

Dwg No.

7975

L501

Rev.

CASSIDY + ASHTON
Architects Building Surveyors Planners Designers
www.cassidyashton.co.uk

7 East Cliff
Preston
Lancashire
PR1 3JE
Tel: 01772 258356
Fax: 01772 825000

1 Regency Chambers
Jubilee Way Bury
Greater Manchester
BL9 0JW
Tel: 0161 762 5800
Fax: 0161 762 5801

Cheeslie House
Coresey Lane
Widnes
WA8 0RP

WA8 0RP
Tel: 0151 4236914
Fax: 0151 4236915

C+A