


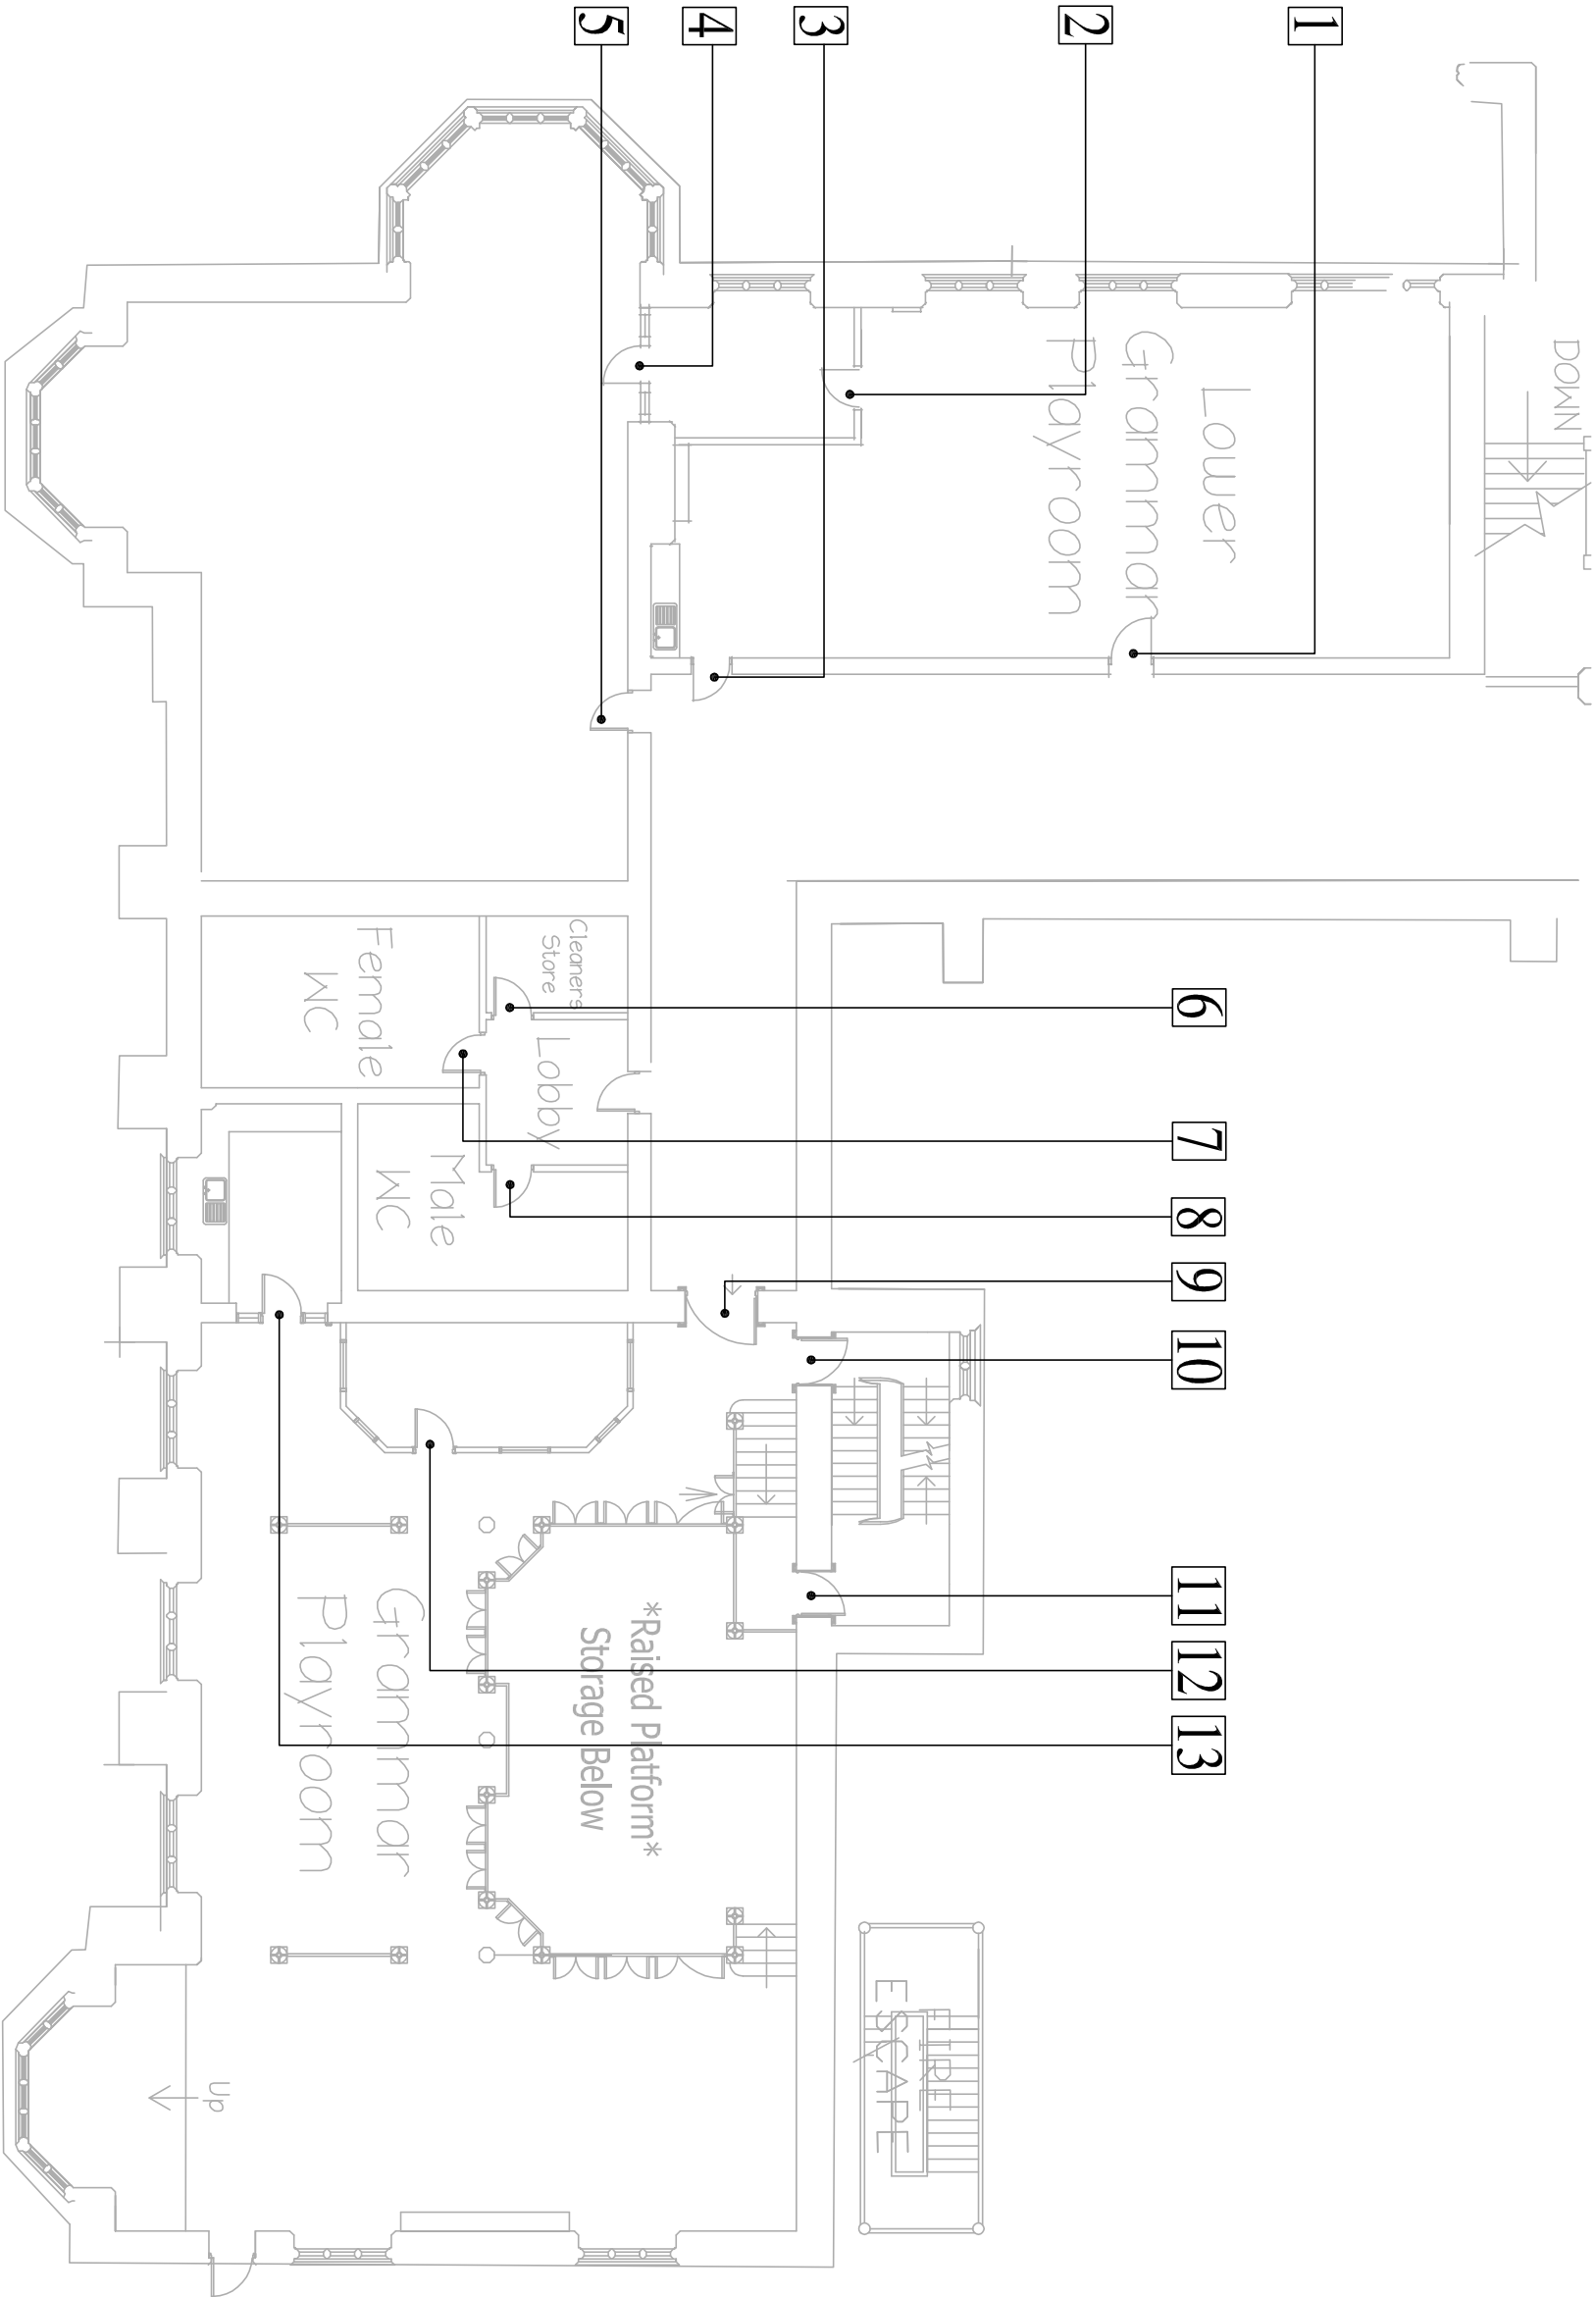

1. This drawing is subject to copyright and is not to be reproduced in part or whole without approval. 2. Do not scale this drawing – Check all dimensions on site.			Checked by:		Project			Client		
Rev.			Initials	Date	Stonyhurst College. Clitheroe			Stonyhurst College		
					Dwg Title			Drawn		
					Phase 5 (Lower Grammar, Grammar Playroom ground floor)			Date		
					DOOR REFERENCE PLAN			Oct 12		
					CASSIDY + ASHTON			Scale@A3		
					Architects Building Surveyors Planners Designers			N.T.S.		
					www.cassidyashton.co.uk			7 East Cliff		
								Preston Lancashire PR1 3JF		
								Tel: 01772 258356		
								Fax: 01772 825000		
								1 Regency Chambers		
								Jubilee Way Bury Greater Manchester BL9 0JW		
								Tel: 0161 762 5800		
								Fax: 0161 762 5801		
								Cheshire House		
								Corey Lane Widnes WA8 0RP		
								Tel: 0151 4236914		
								Fax: 0151 4236915		
								Dwg No.		
								7975		
								L502		
								Rev.		

