


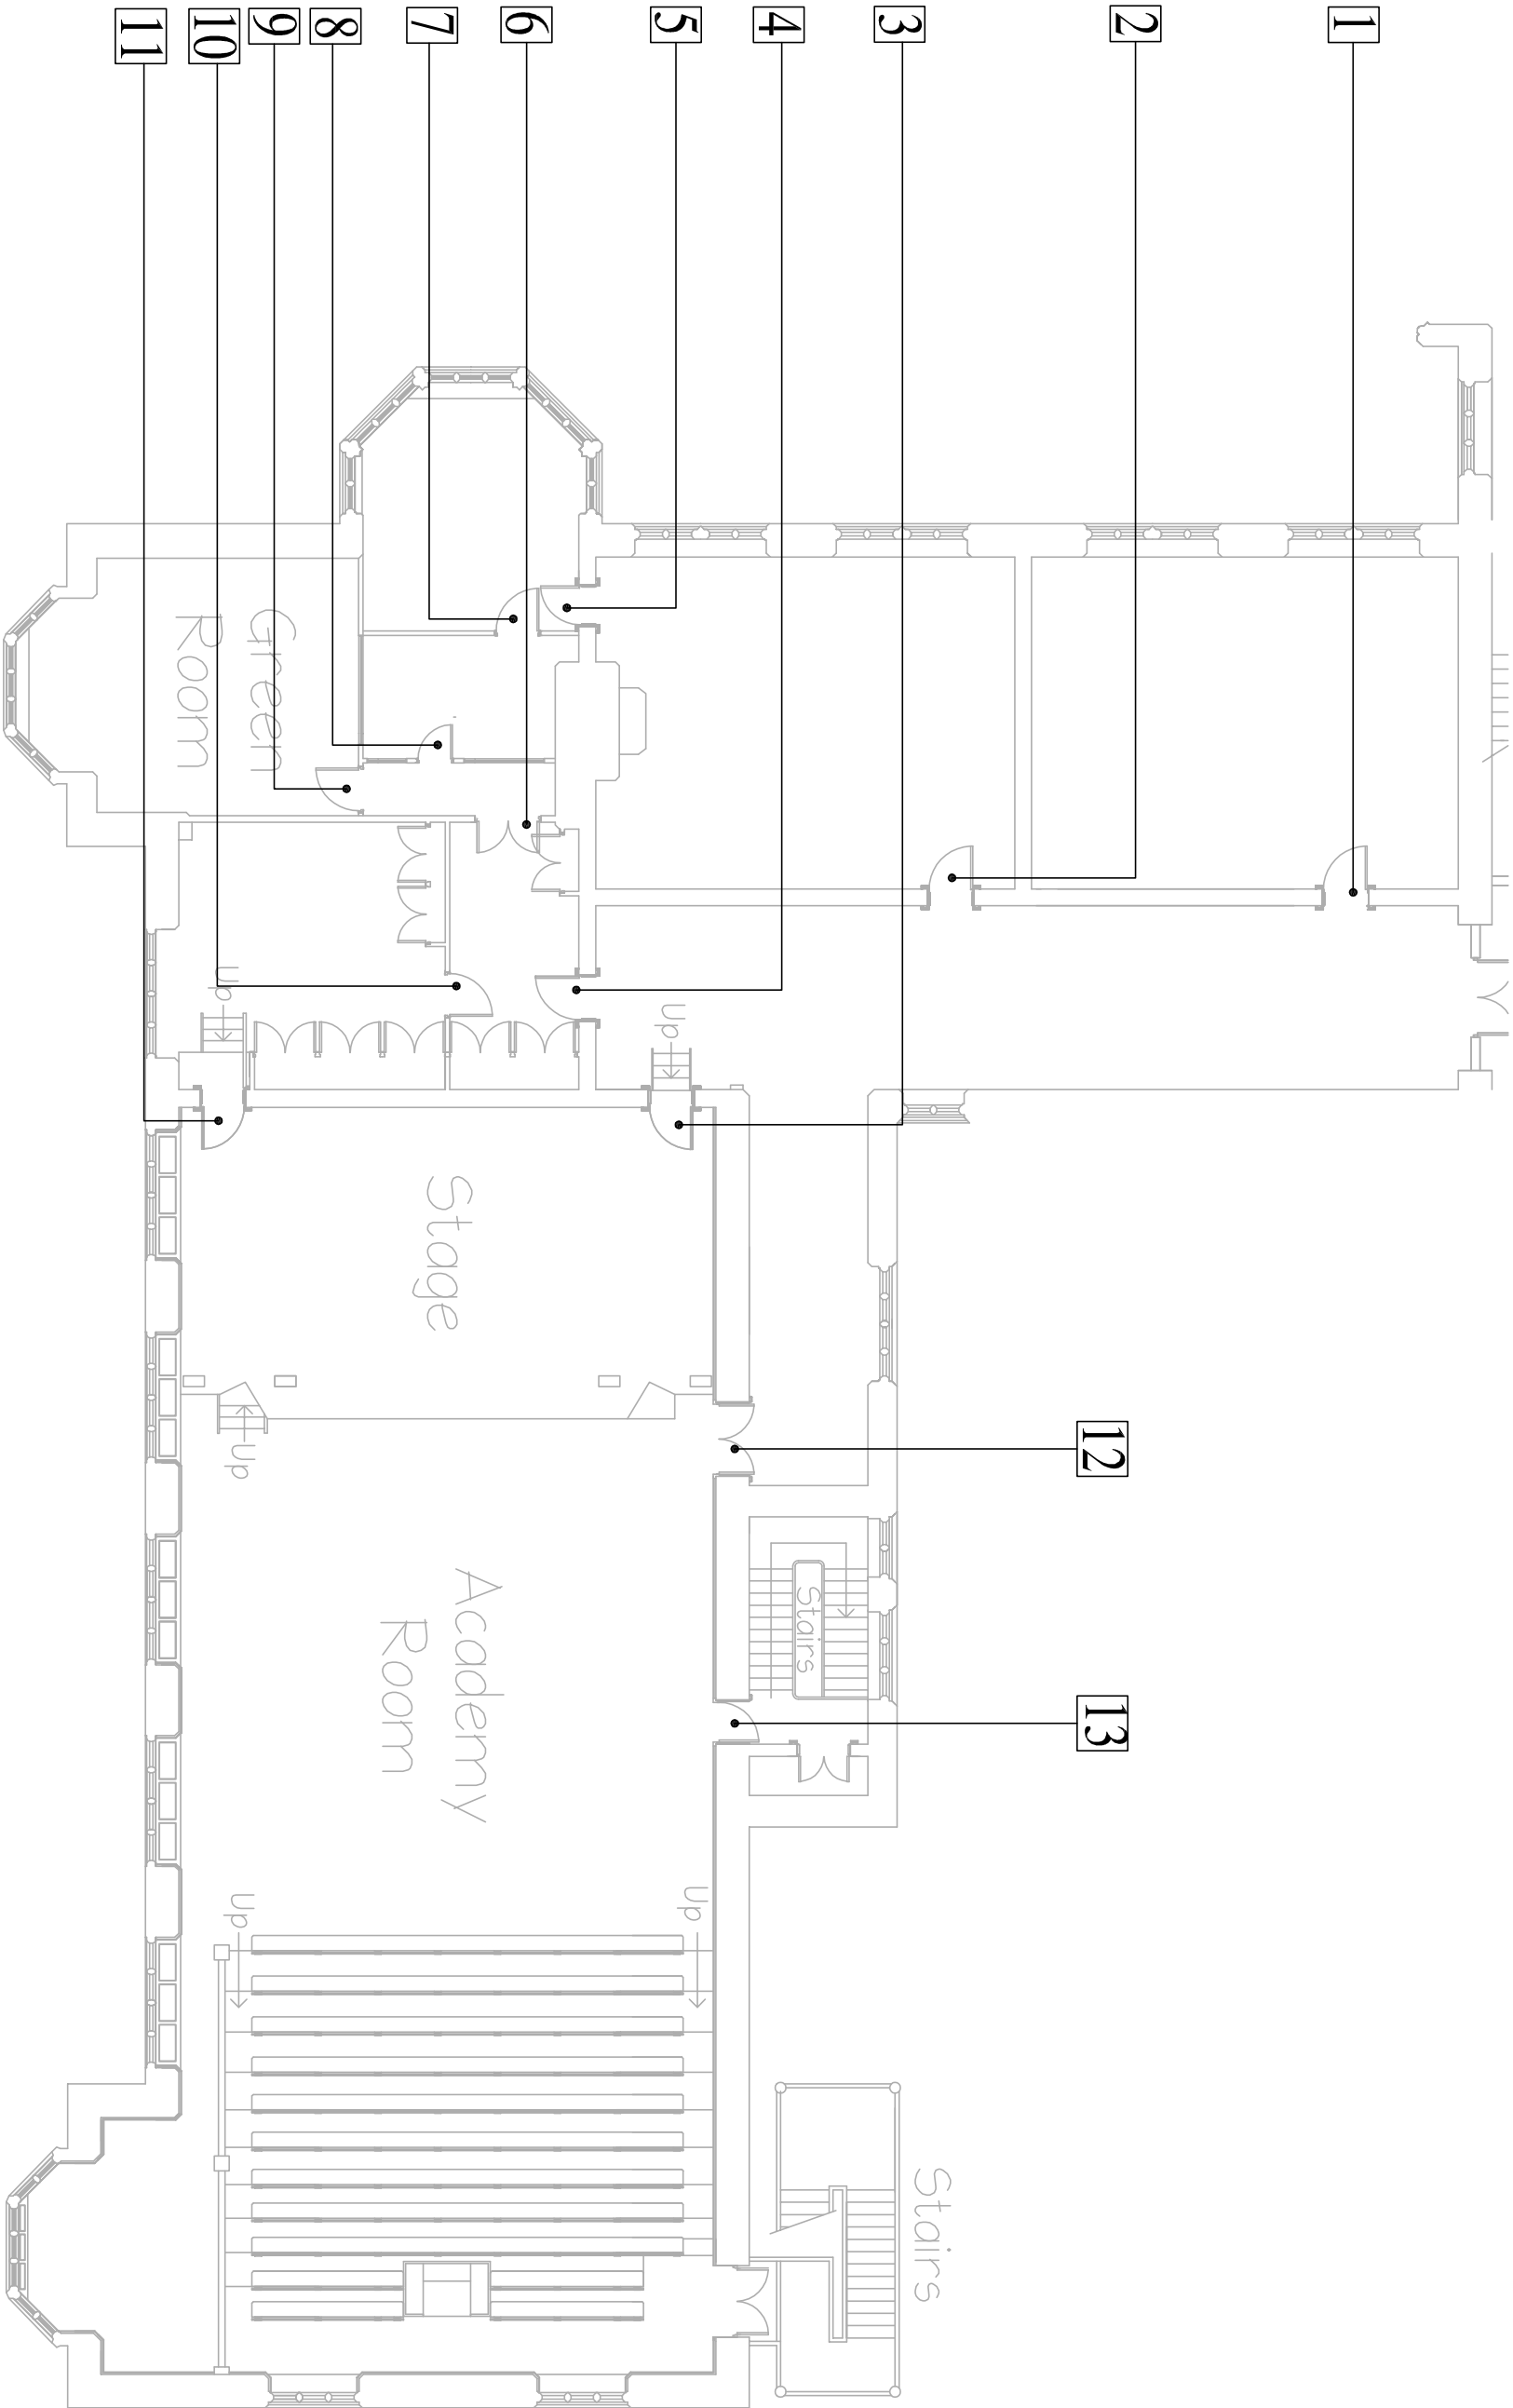

1. This drawing is subject to copyright and is not to be reproduced in part or whole without approval. 2. Do not scale this drawing – Check all dimensions on site.			Checked by:		Project		Client	
Rev.			Initials	Date	Dwg Title	Stonyhurst College. Clitheroe	Drawn	Stonyhurst College
					Phase 5 (East Wing first floor)		I.W.	
					DOOR REFERENCE PLAN		Date	7975
							Scale@A3	L503
							N.T.S.	
					CASSIDY + ASHTON			
					Architects Building Surveyors Planners Designers			
					www.cdssidyashon.co.uk cadbs@cdssidyashon.co.uk			
					7 East Cliff Preston Lancashire PR1 3JF Tel: 01772 258356 Fax: 01772 825000			
					1 Regency Chambers Jubilee Way Bury Greater Manchester BL9 0JW Tel: 0161 762 5800 Fax: 0161 762 5801			
					Chestrie House Coresey Lane Widnes WA8 0RP Tel: 0151 4236914 Fax: 0151 4236915			
					C+A			