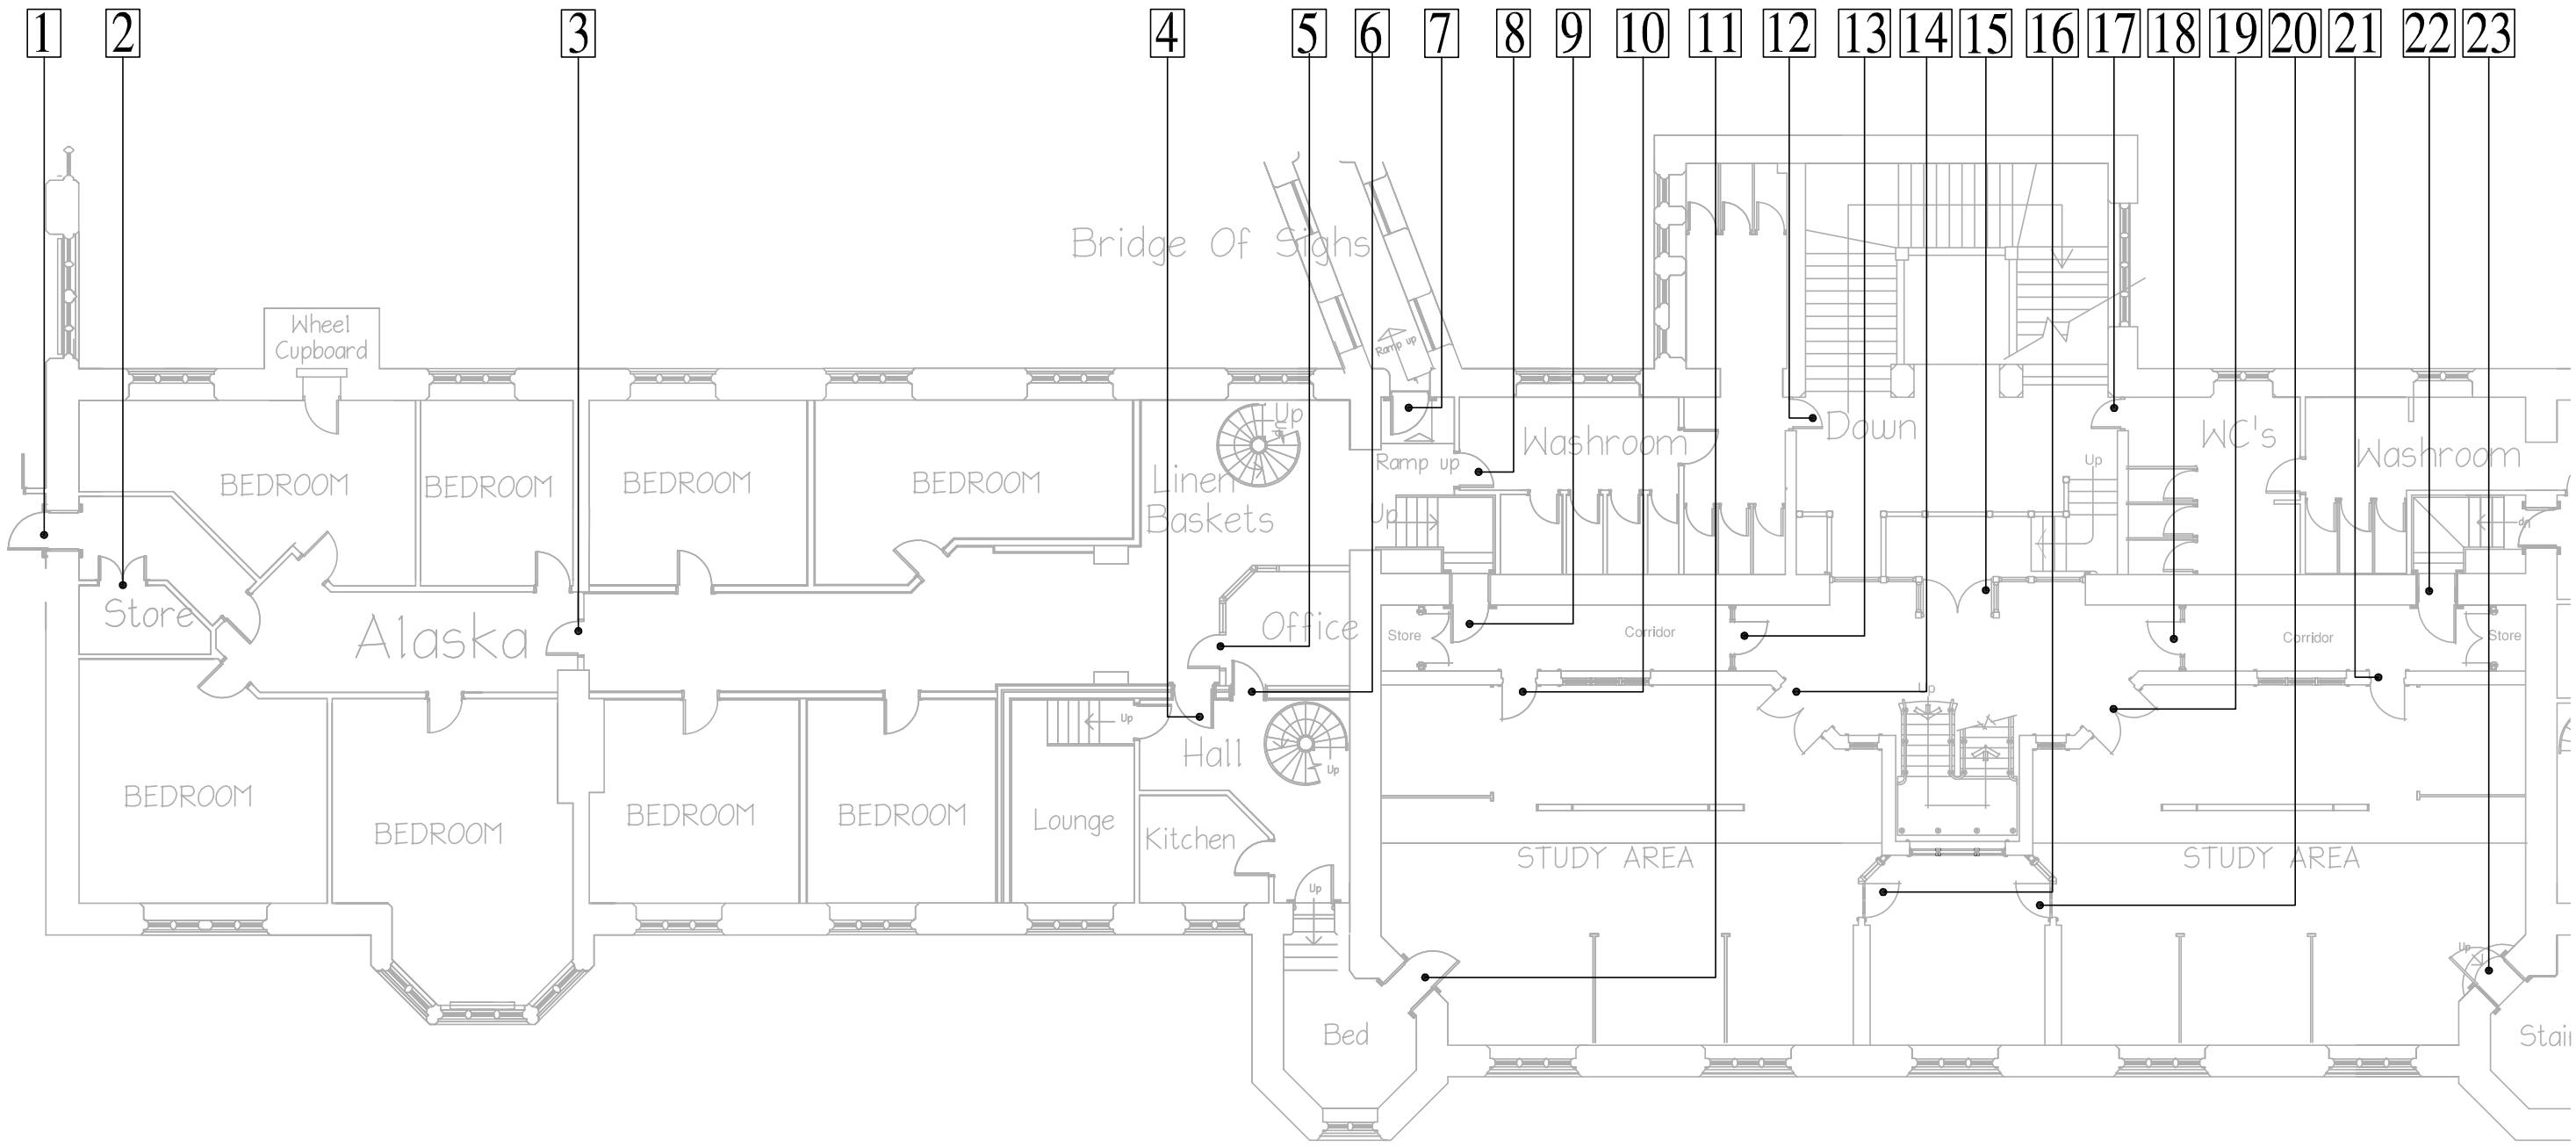

South Front

1. This drawing is subject to copyright and is not to be reproduced in part or whole without approval.
2. Do not scale this drawing – Check all dimensions on site.

Checked by:

Rev.		Initials	Date

Project: Stonyhurst College. Clitheroe

Client: Stonyhurst College

Dwg Title: Phase 5 (Alaska Central Study Area Second floor)

DOOR REFERENCE PLAN

Drawn: I.W.

Date: Oct 12

Scale@A3: N.T.S.

Dwg No.: 7975

Rev.:

L504

CASSIDY + ASHTON

Architects Building Surveyors Planners Designers

www.cassidyashton.co.uk caabs@cassidyashton.co.uk

7 East Cliff
Preston
Lancashire
PR1 3JE
Tel: 01772 258356
Fax: 01772 825000

1 Regency Chambers
Jubilee way Bury
Greater Manchester
BL9 0JW
Tel: 0161 762 5800
Fax: 0161 762 5801

Cheshire House
Gorsey Lane
Widnes
WA8 0RP
Tel: 0151 4236914
Fax: 0151 4236915

C+A