


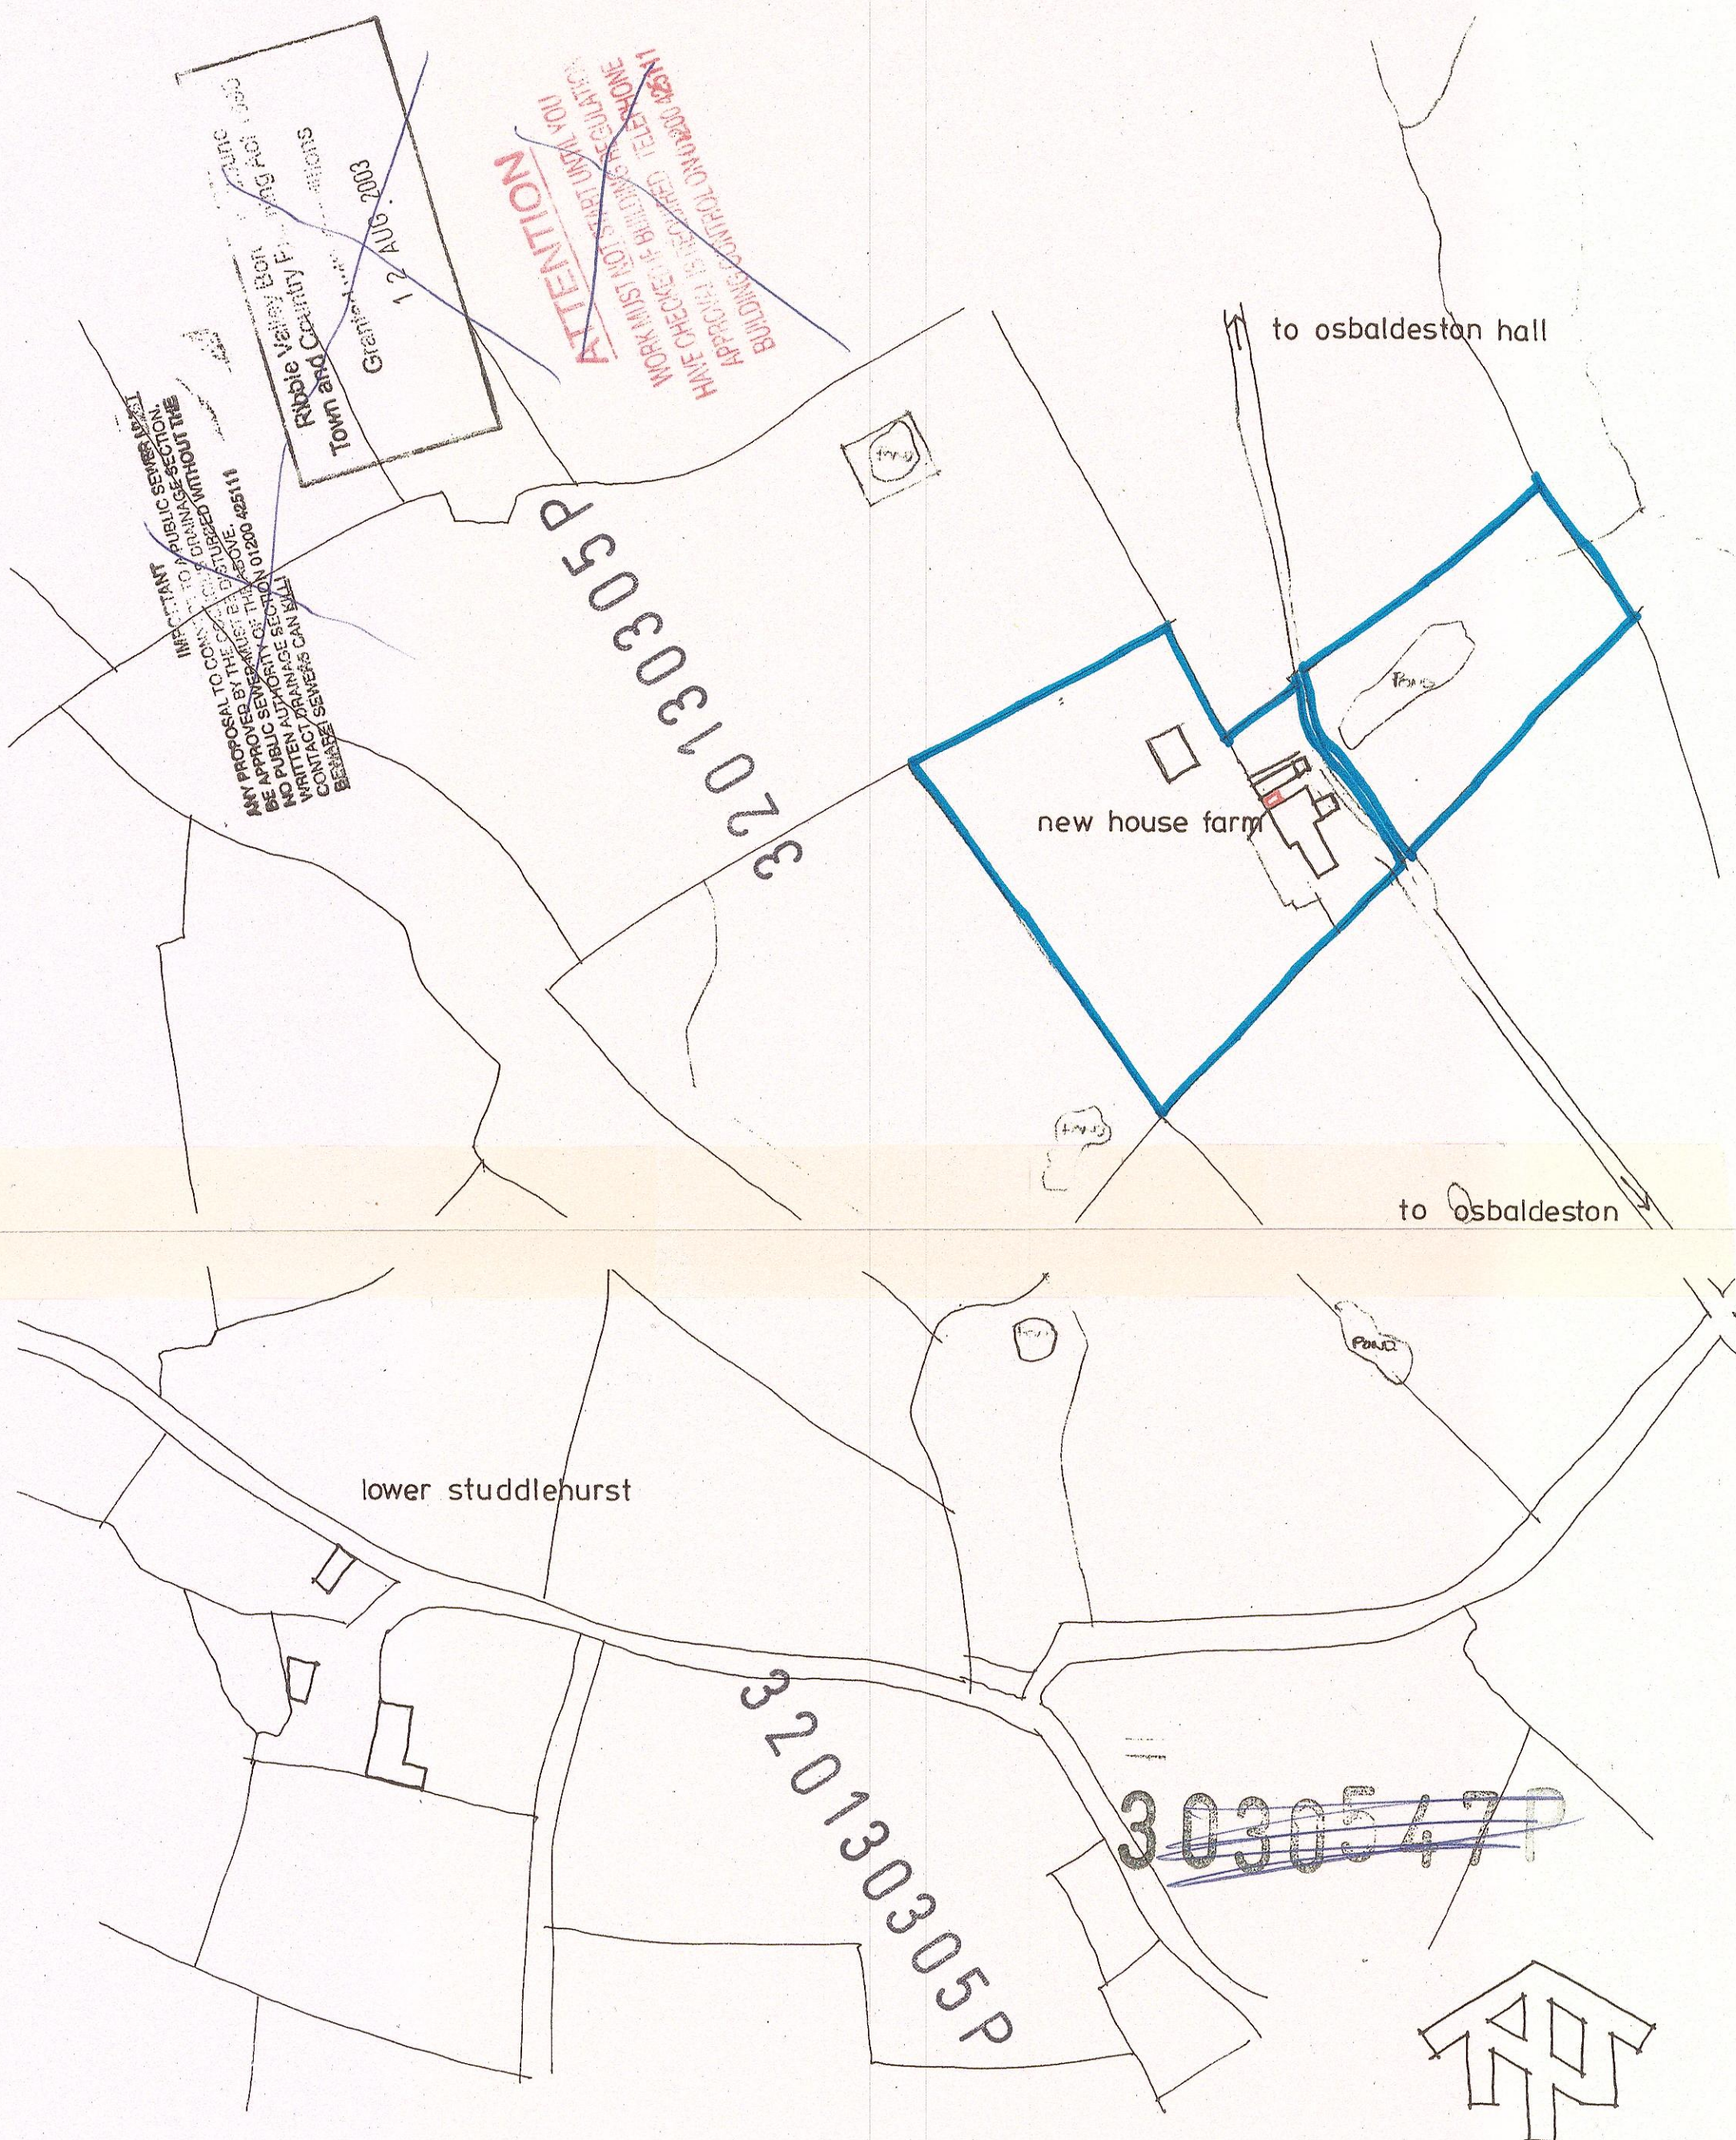

ED/A. 14.06.03 : PLAN 11/03/03

Campbell Driver Partnership ARCHITECTS AND DESIGN CONSULTANTS The Science Park Hutton Street Blackburn BB1 3BY tel (0254) 51422 fax (0254) 691312	client	mr & mrs turner		scale	1:2500	drawing number	93 201 15	
	project	farm house upgrading		date	22 mar 95	drawn	A	
	new house farm, obaldeston.		drawn	a. w. s				
	© Copyright of this drawing is vested in CAMPBELL DRIVER PARTNERSHIP Architects & Design Consultants		sheet	location plan.				