


General Notes

All site dimensions shall be verified by the Contractor on site prior to commencing any works

Do not scale from this drawing

Only work to written dimensions

This drawing is the property of Fletcher-Rae (UK) Limited (I/a Fletcher-Rae) and copyright is reserved by them. The drawing is not to be copied or disclosed by or to any unauthorised persons without the prior written consent of Fletcher-Rae (UK) Limited.

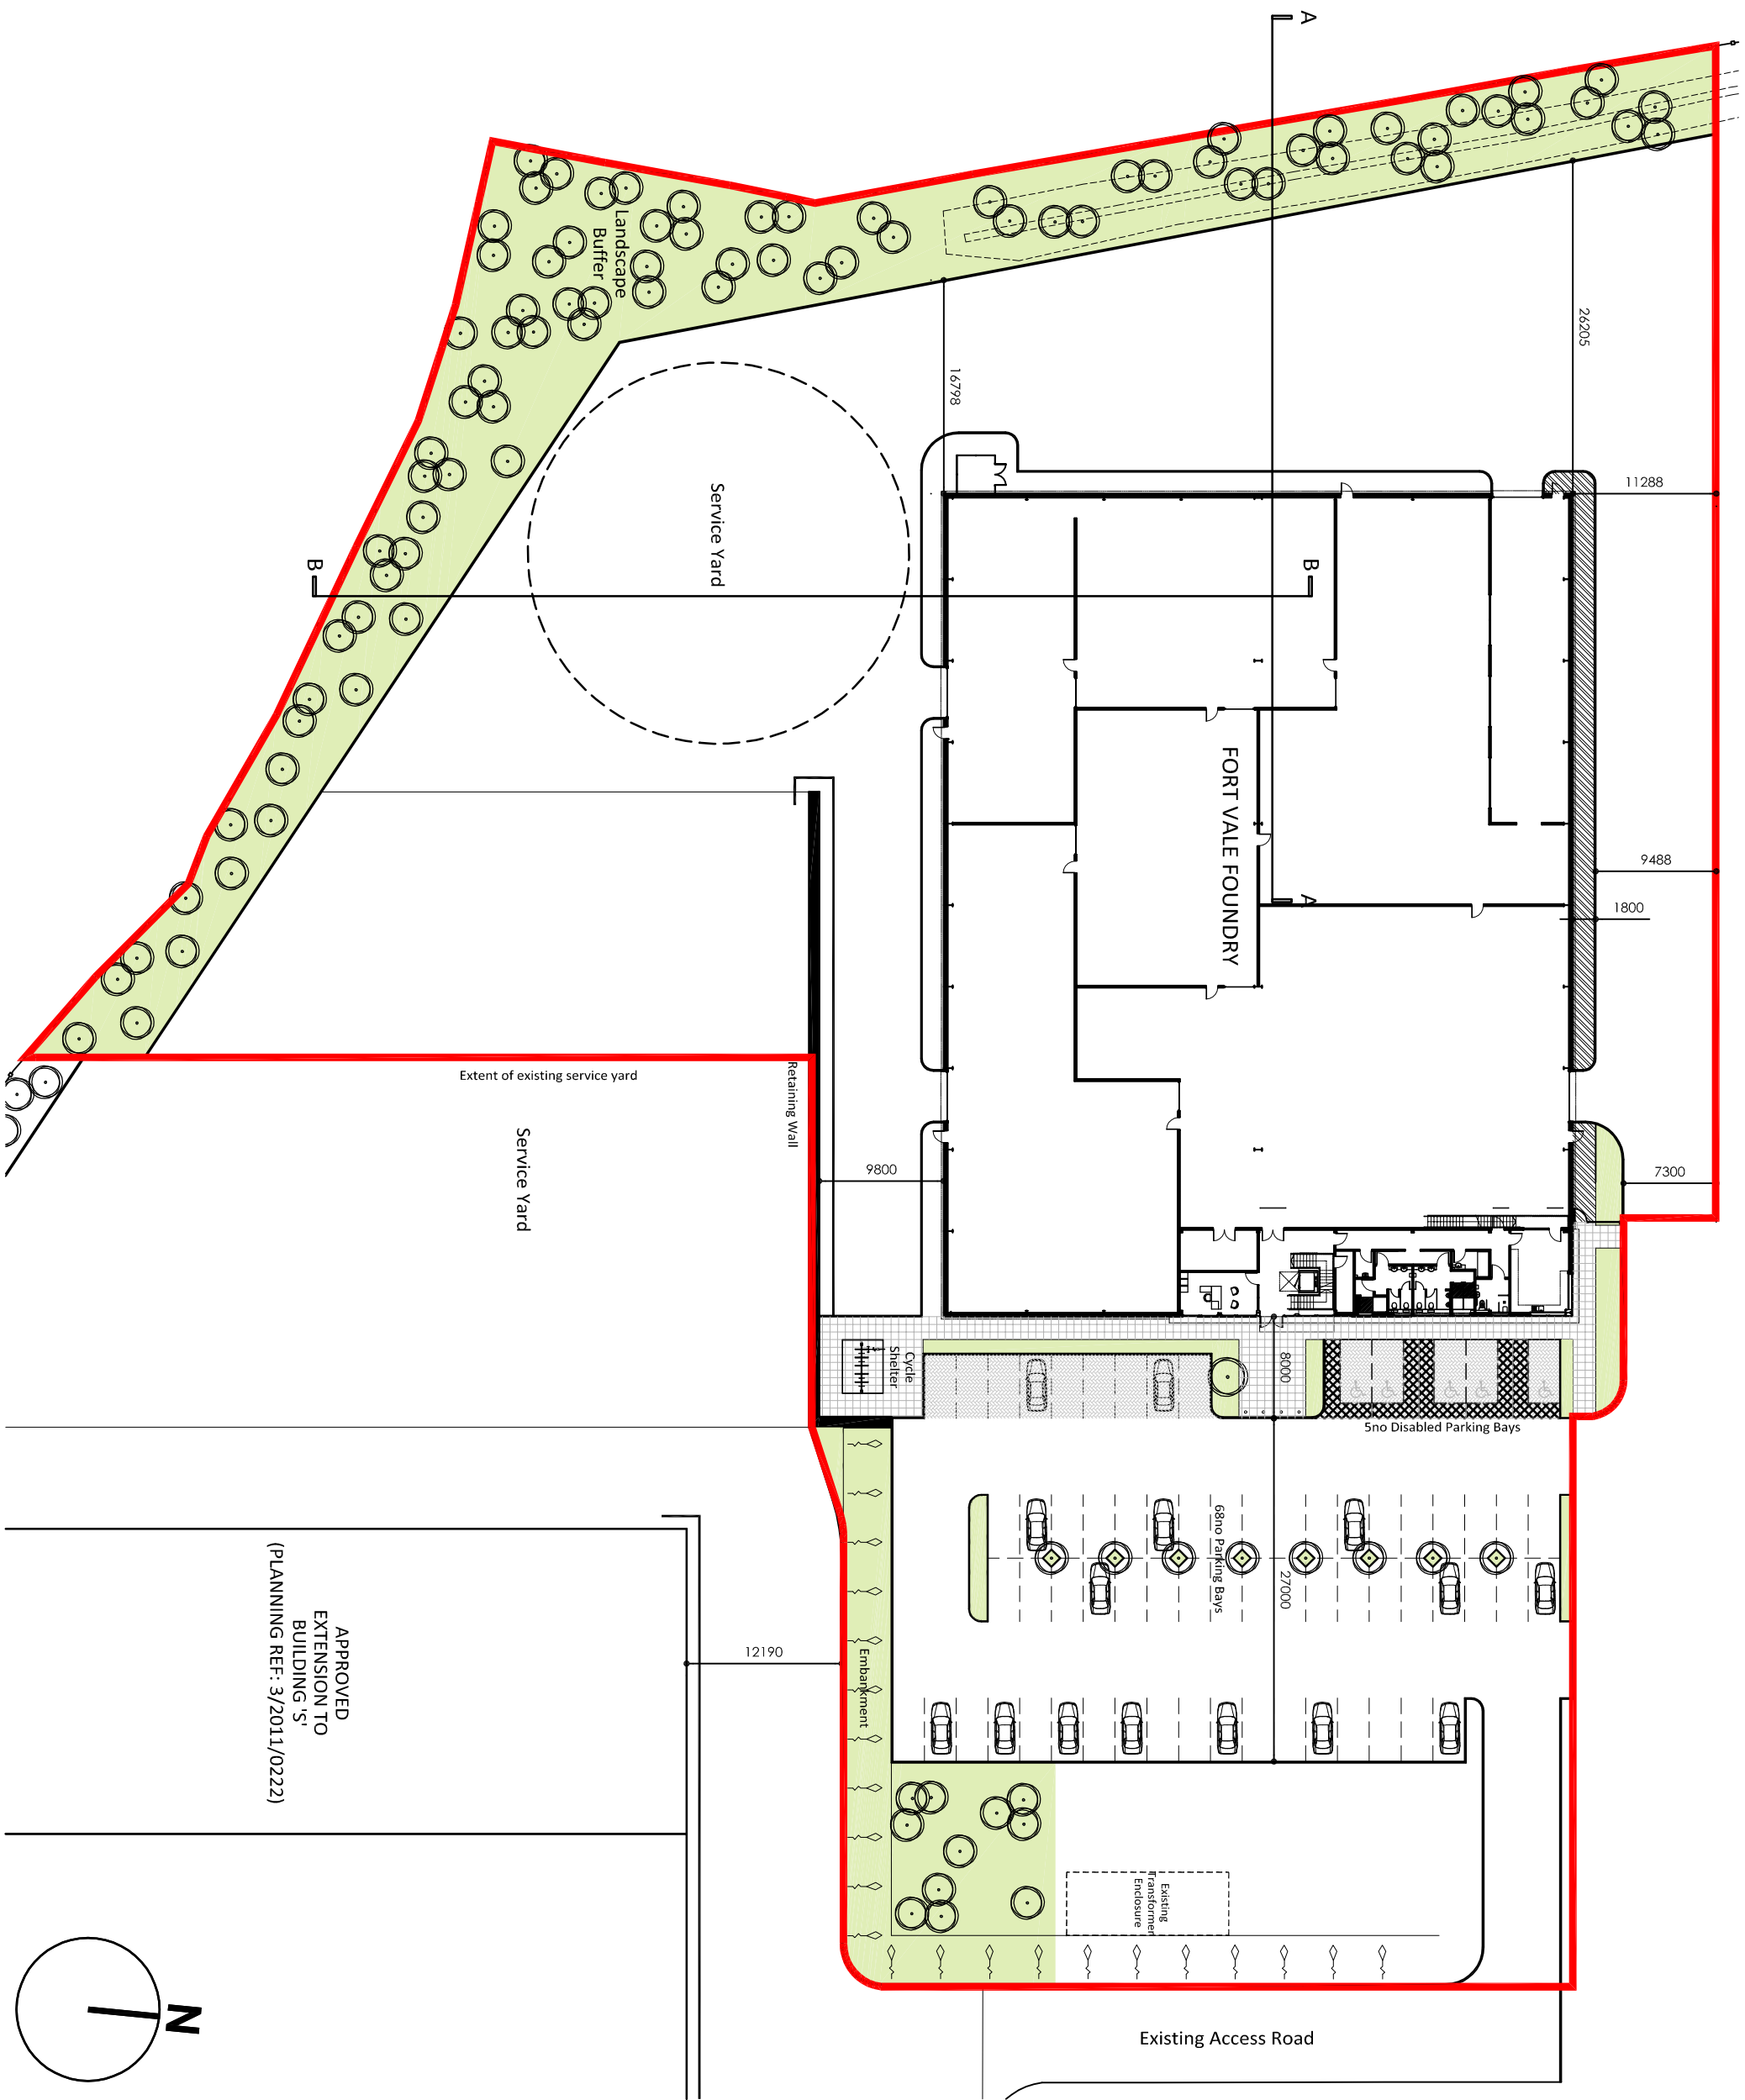

PLANNING ISSUE

Revisions

Status	PLANNING
Date	June 2011
Scale	1:200 @A1
Drawn by	PM

Client
Fort Vale Castings Limited

Project
New Casting Foundry


Drawing No. **40070 / PL07**

Landscape Buffer




Architecture | Master Planning | Project Management

Hill Quays, 5 Jordan Street, Manchester, M15 4PY
t ■ +44 (0)161 242 1140
f ■ +44 (0)161 242 1141
w ■ www.fletcher-rae.com
e ■ info@fletcher-rae.com

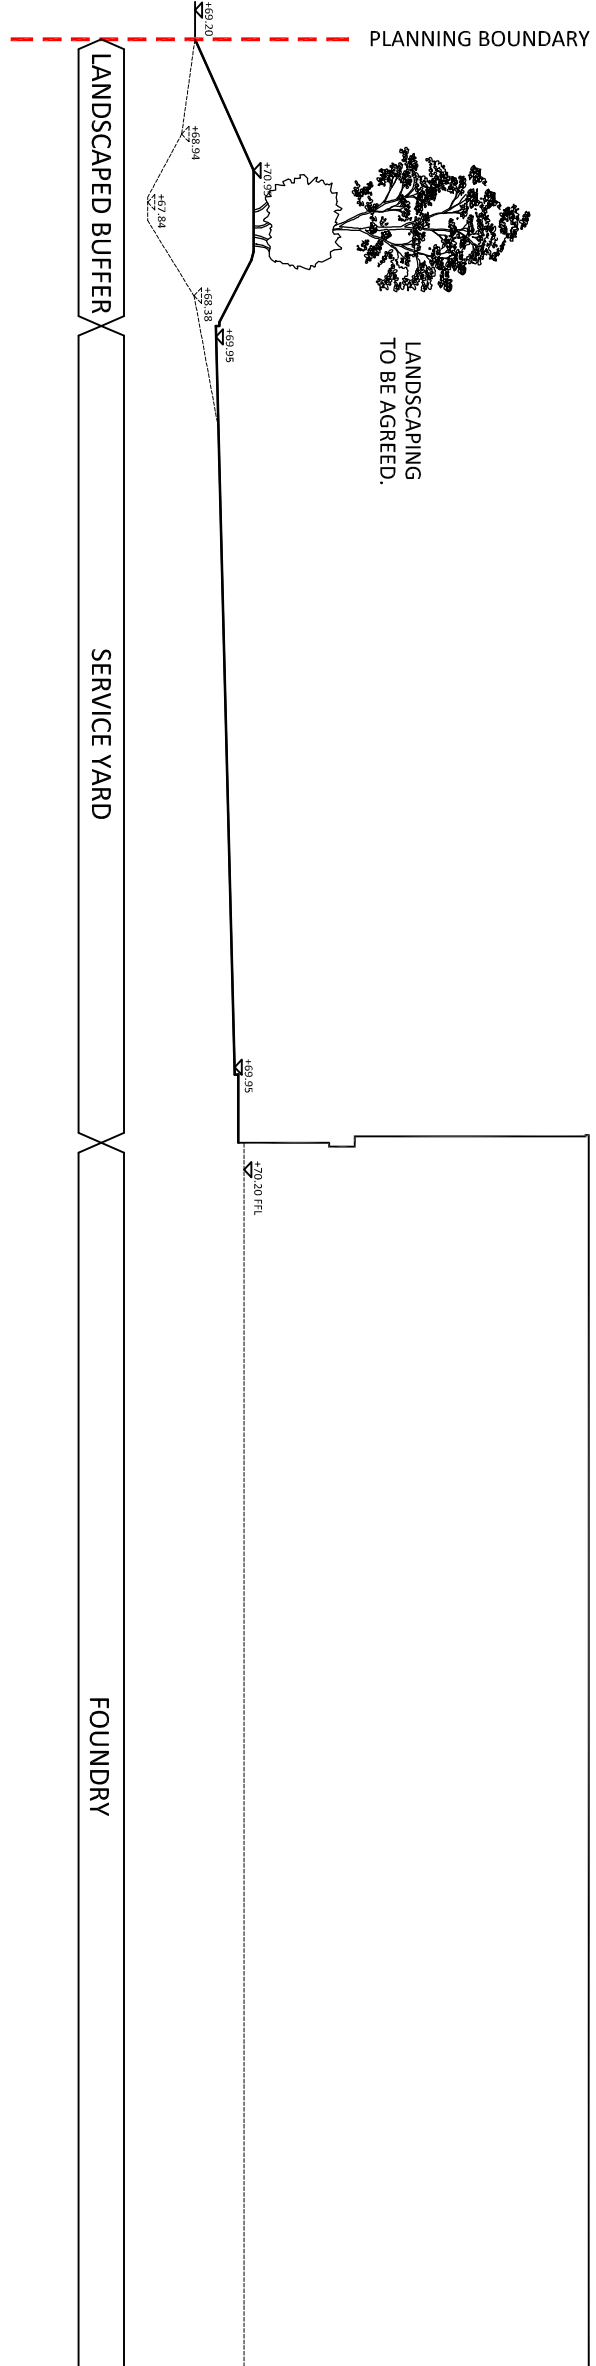

Section A-A

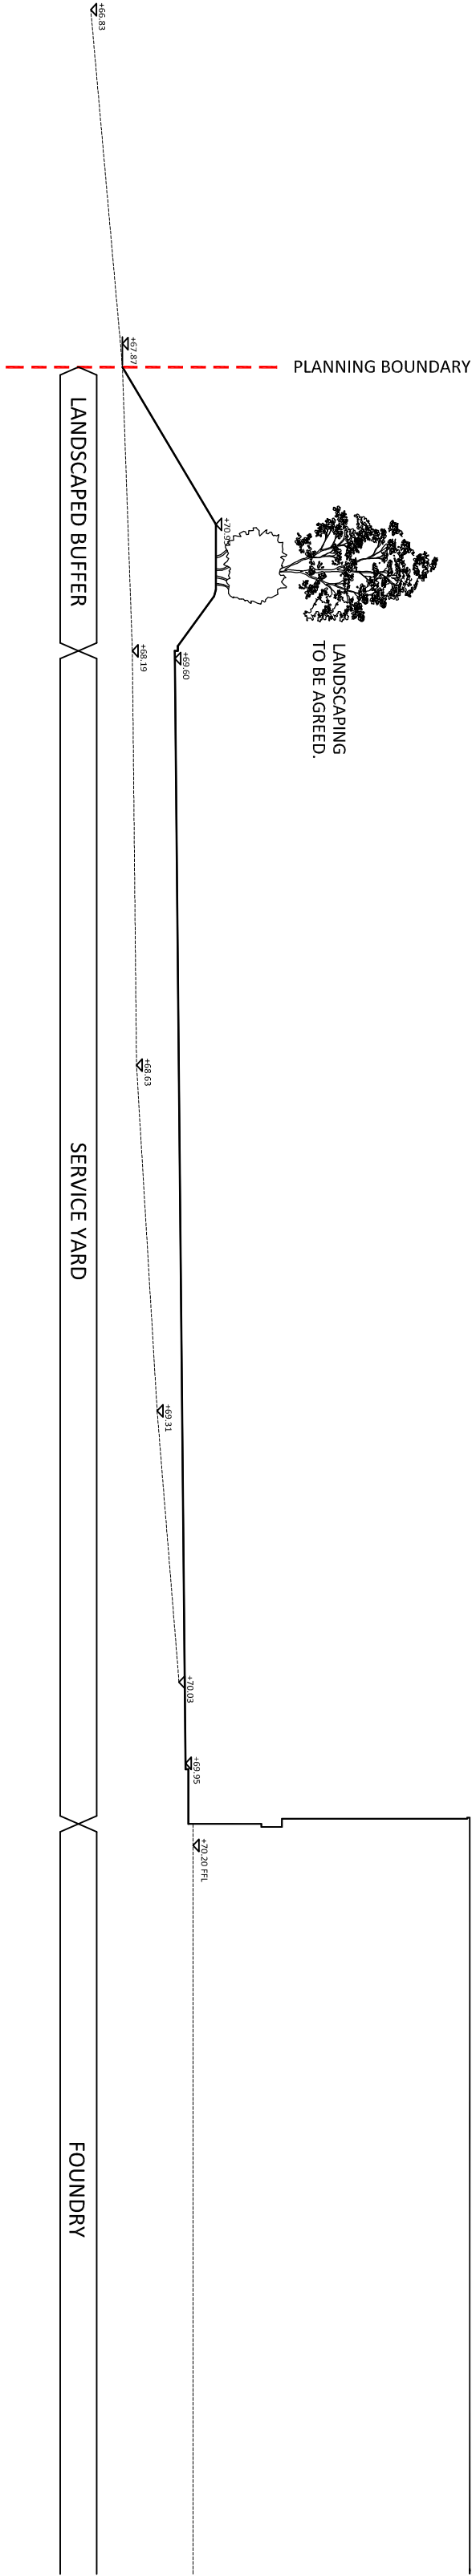

Section B-B