


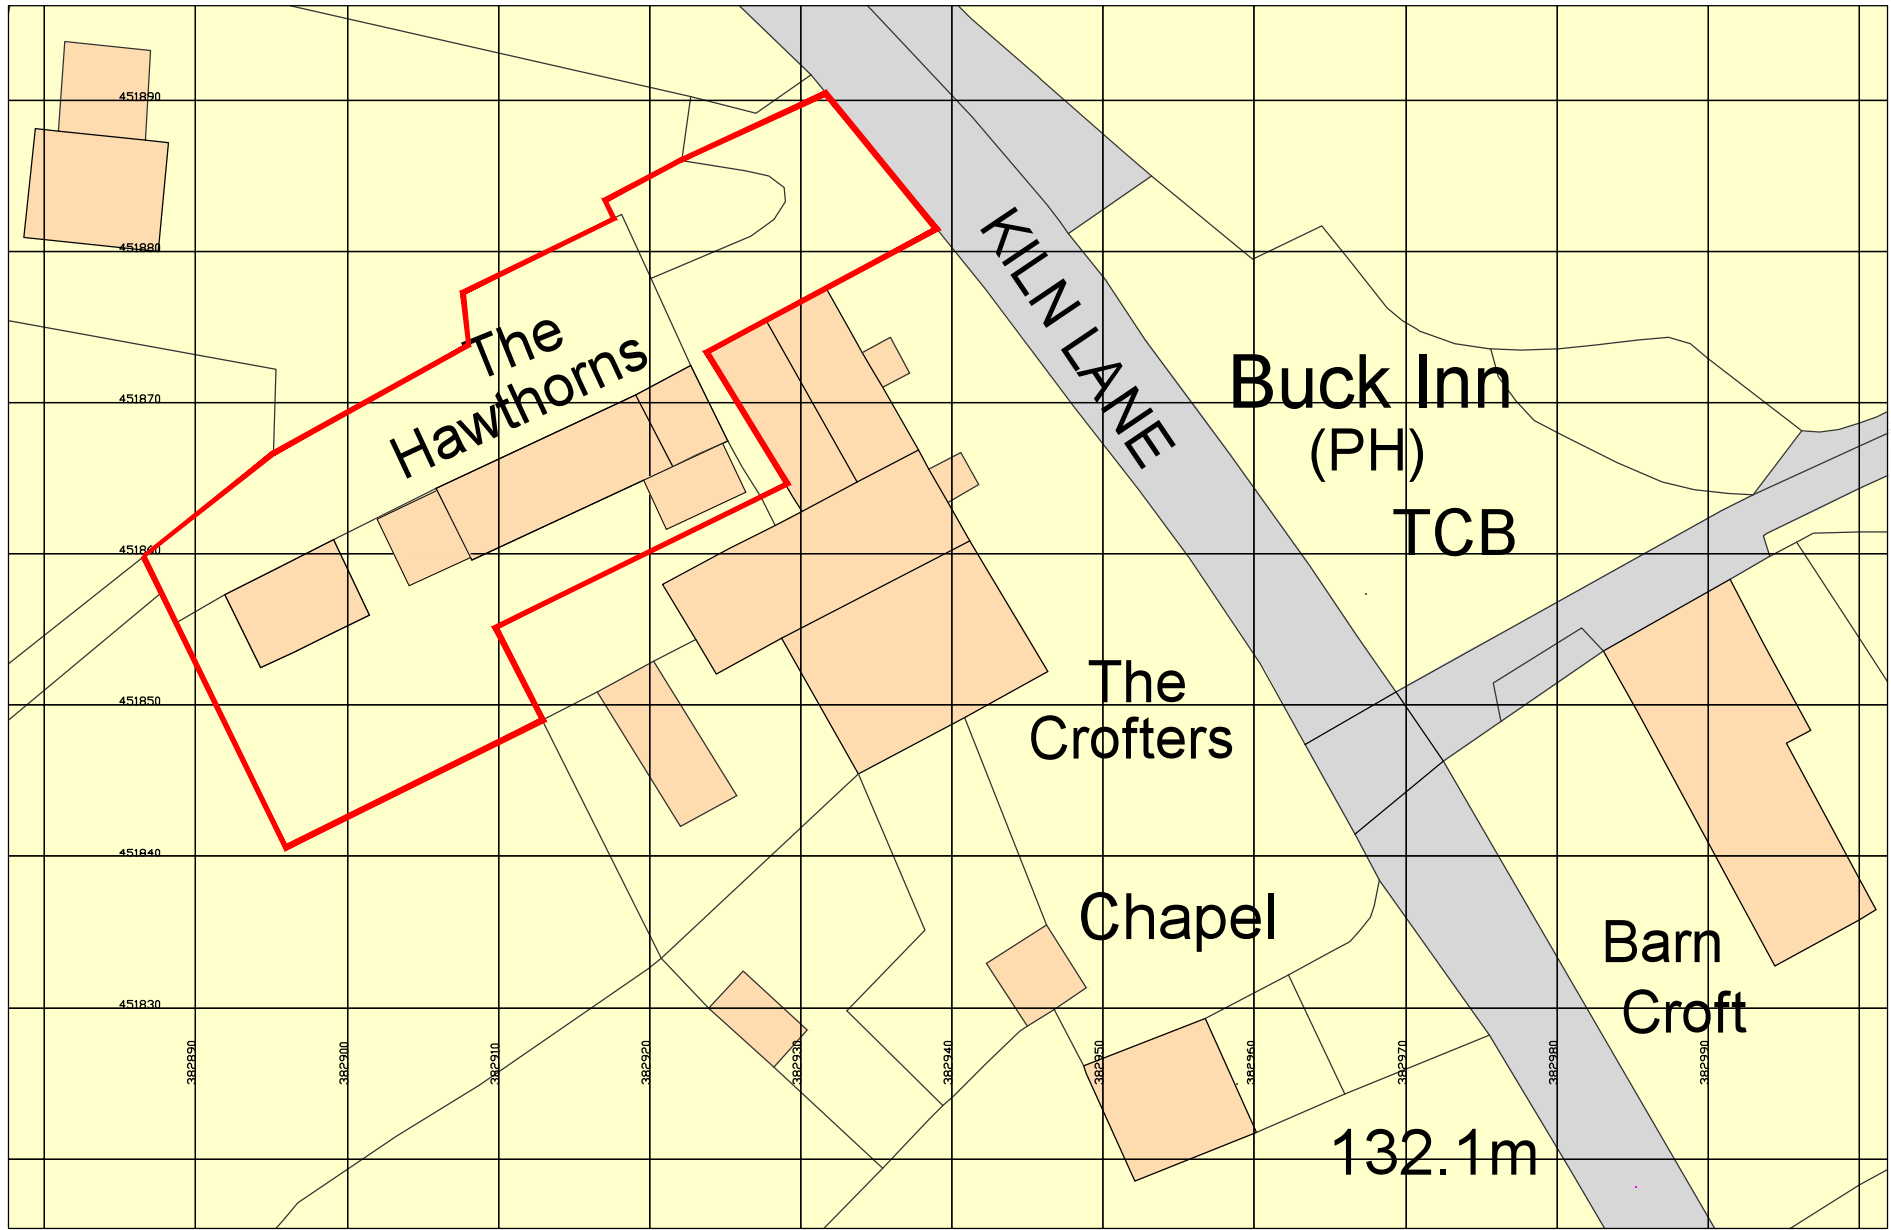

Site curtilage boundary outlined in Red



Ordnance Survey, (c) Crown Copyright 2013. All rights reserved. Licence number 100020449

Notes:

Dimensions are not to be scaled from this drawing, all discrepancies on this drawing are to be reported to the architect.

This drawing and design is copyright of ARKHbuild Ltd and must not be copied or reproduced without prior approval and consent.

Do not modify any element of this CAD drawing.

Drawing only to be used for the purposes it was issued for.

No	Design Risk Register

Rev

Date

Revision Notes

Project

The Hawthorns, Kiln Lane, Paythorne Clitheroe, BB7 4JD

Client

Mr Lewis Culver

Contractor

ARKHbuild Ltd

architects + builders

www.arkhbuild.com

Drawing Title

Location Plan

Job No	Date (Year/Month)	Scale@A3
AB_12083	04/13	1:500

Status

Lawful Development Application

Drawing No	Origin	Zone	Level	Type	Content	Sequential	Rev
AR	XX	ST	PL	100	001	-	