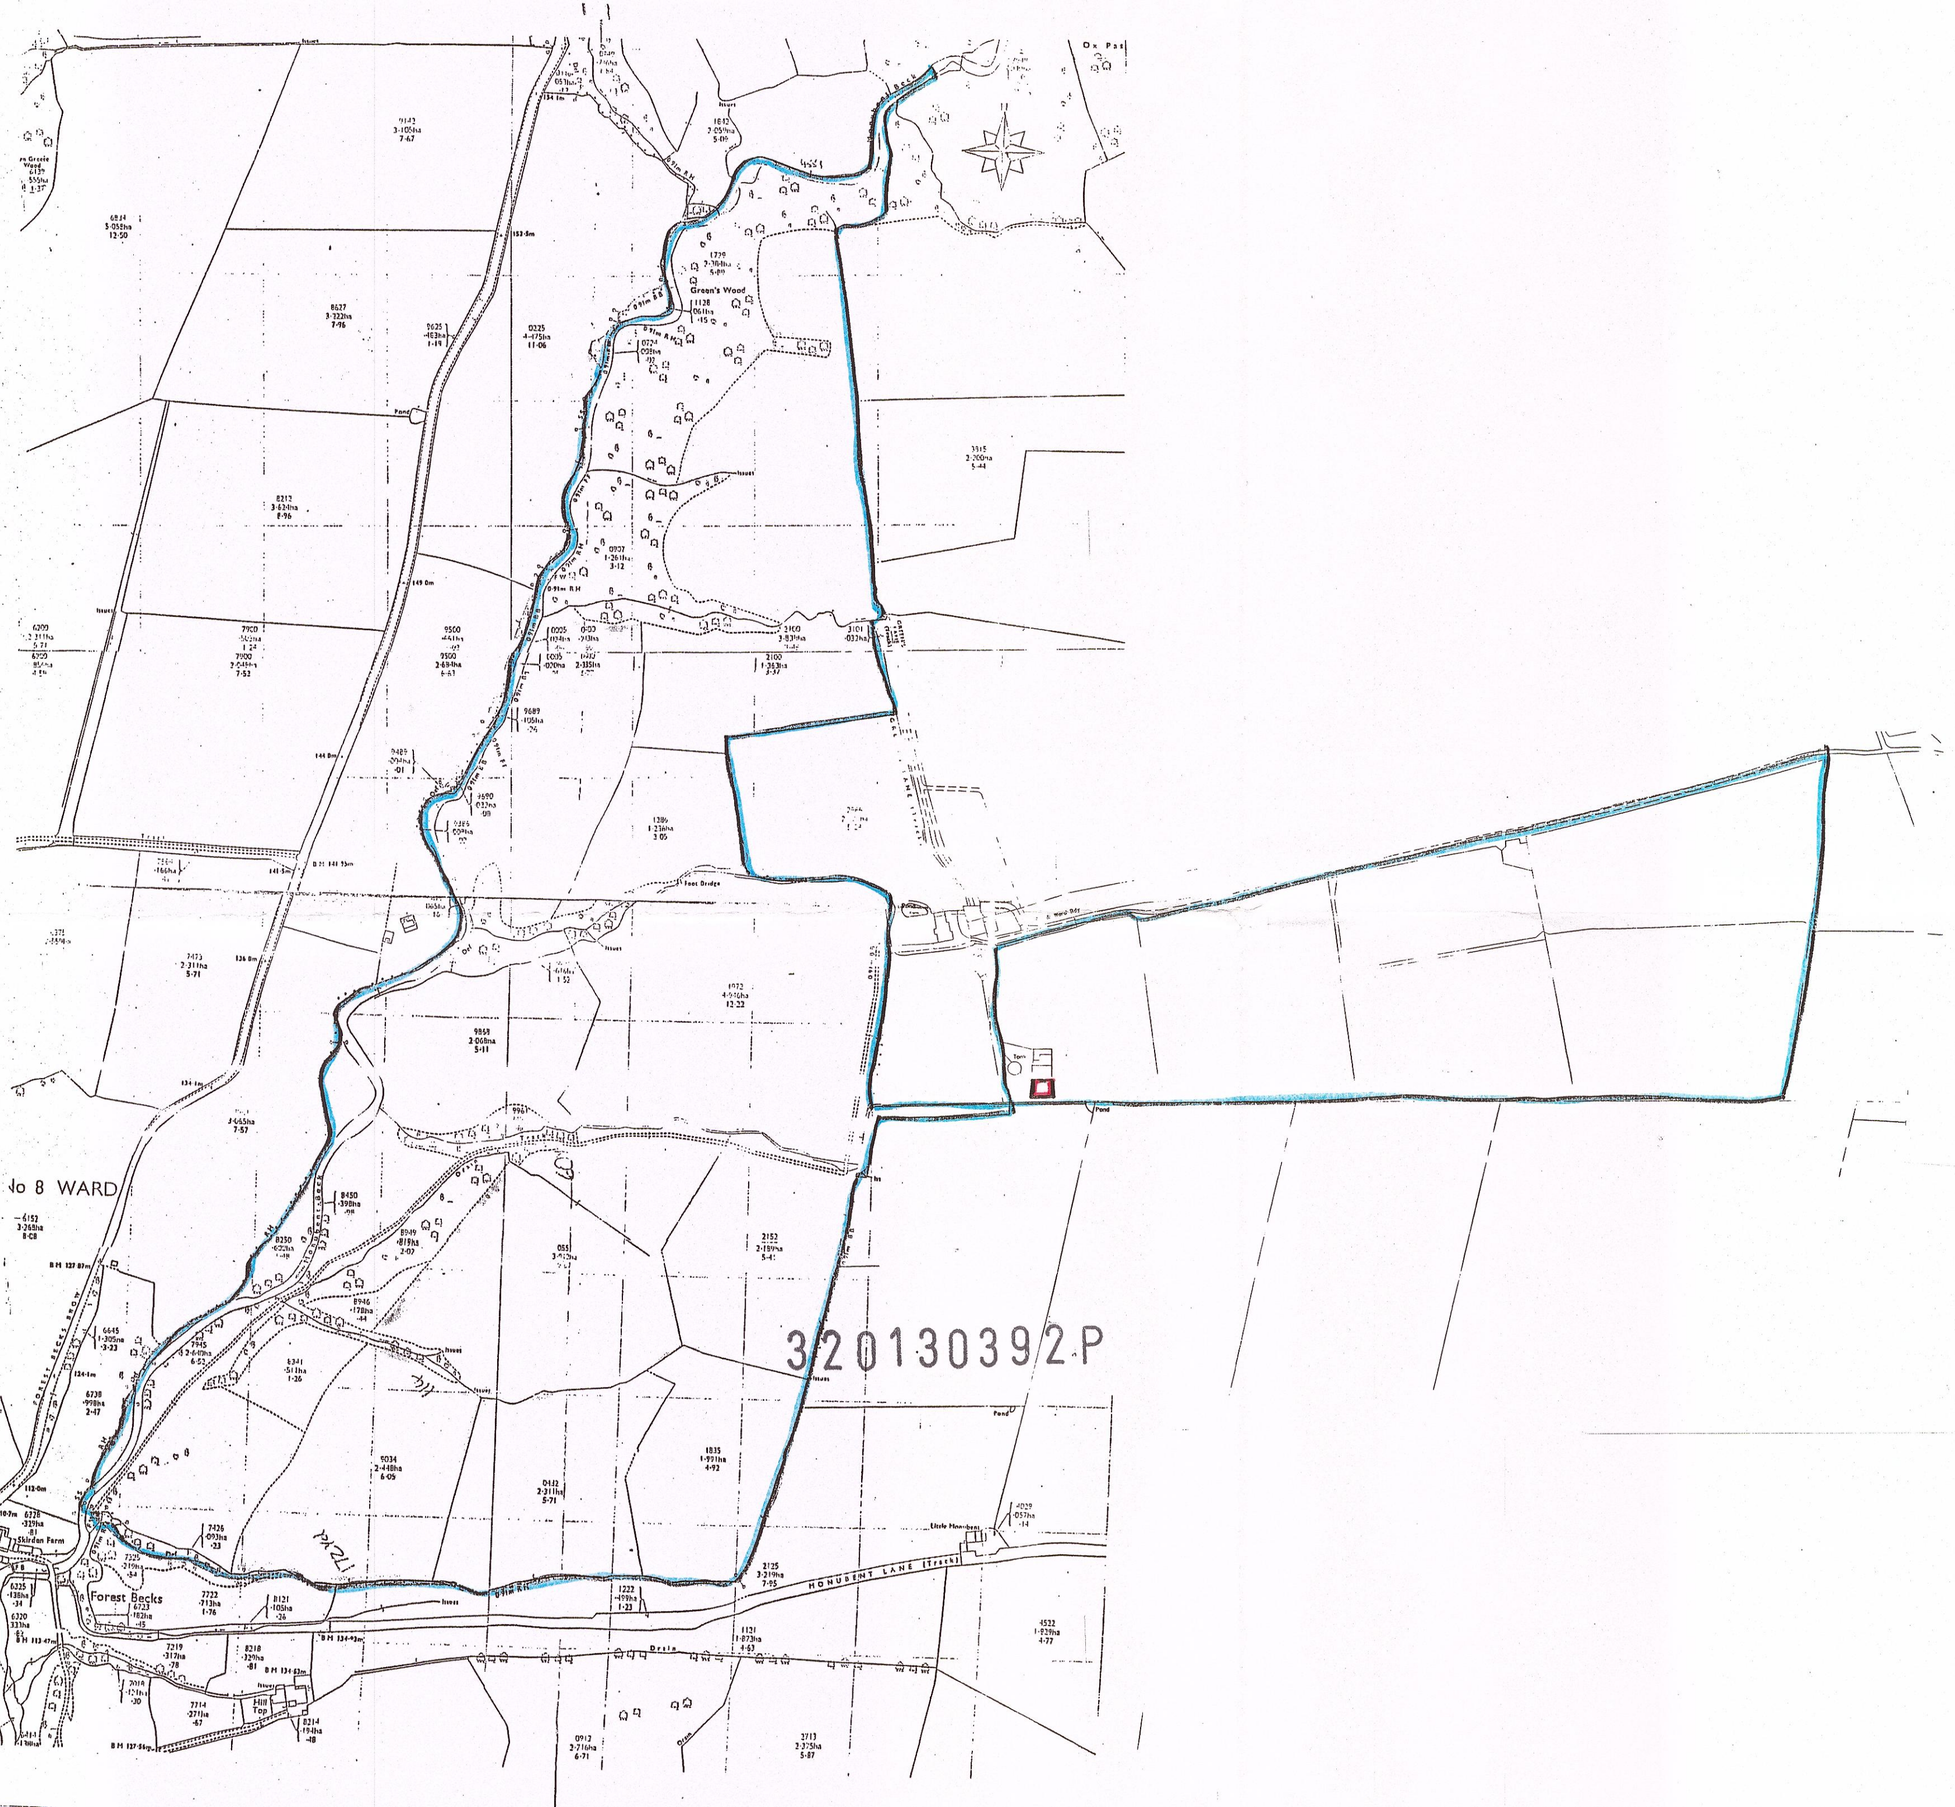

Avalon RTPI

Chartered Town Planning

Town Planning - Architectural Design - Building Regulations - Surveying

Phone: 01282 834834 **Fax:** 01282 451666
Web: www.avalontp.co.uk Email: planning@avalontp.co.uk
2 Reedley Business Centre, Redman Road, Burnley, Lancashire, BB10 2TY

Title: Lower Monubent Fm,
Bolton by Bowland

SITE LOCATION PLAN

Project No: BERR/02 Dwg 06	**Drawn:** DS
Client: Howard Berry	
Date: 28.04.09	**Scale:** 1:2500
Amendments:	