



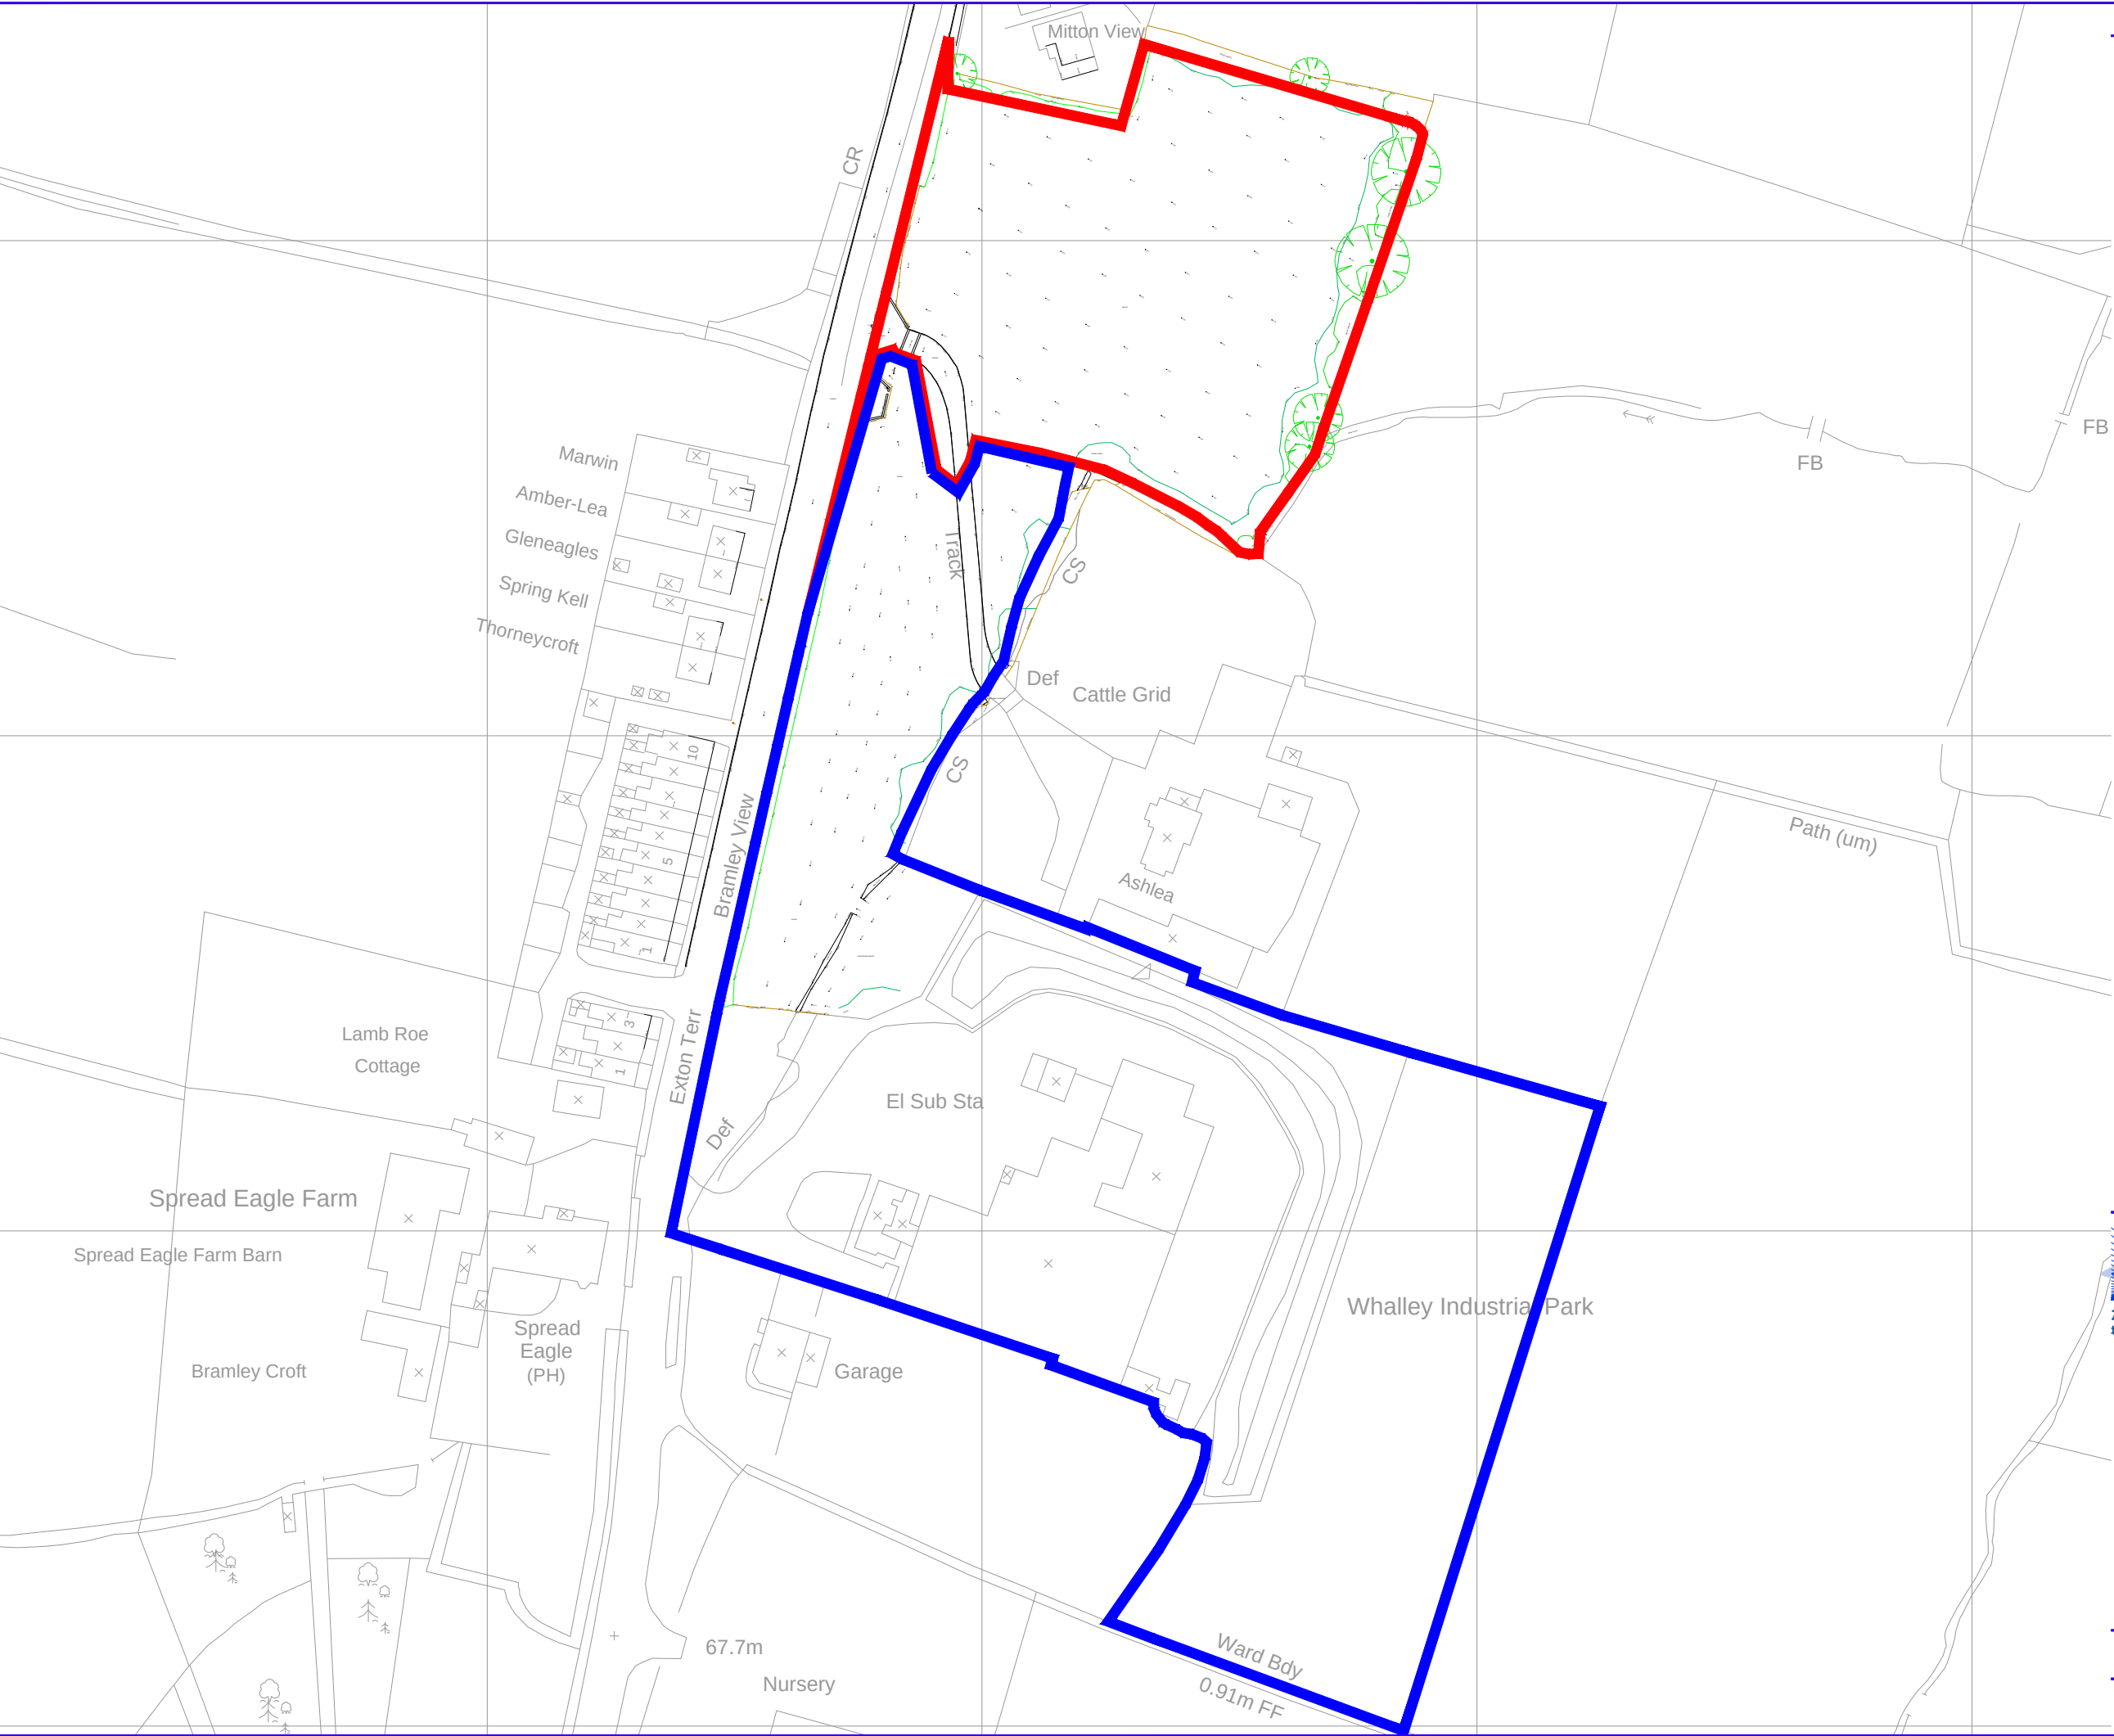


Notes

All Dimensions to be checked on site. Walls shown on plans are not to be assumed to be solid & should be checked for thickness, construction, load bearing capacity & stability.

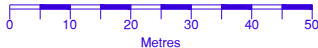

ABBREVIATIONS

Rev.0 Description. Issued

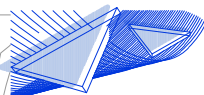

2 Berkshire Close | Wilpshire | Blackburn | Lancashire | BB1 9NG
tel 01254 614055 fax 01254 209754 e-mail sales@tricadsolutions.co.uk

Site Address

Clitheroe Road
Barrow

Project Description

Proposed New Dwellings

Drawing Title

Location Plan

Scale	Date	Drawn By
1:1250@A3	13/02/2013	AD

Drawing Number

TRI-0953-01