


Location plan
Scale 1:1250

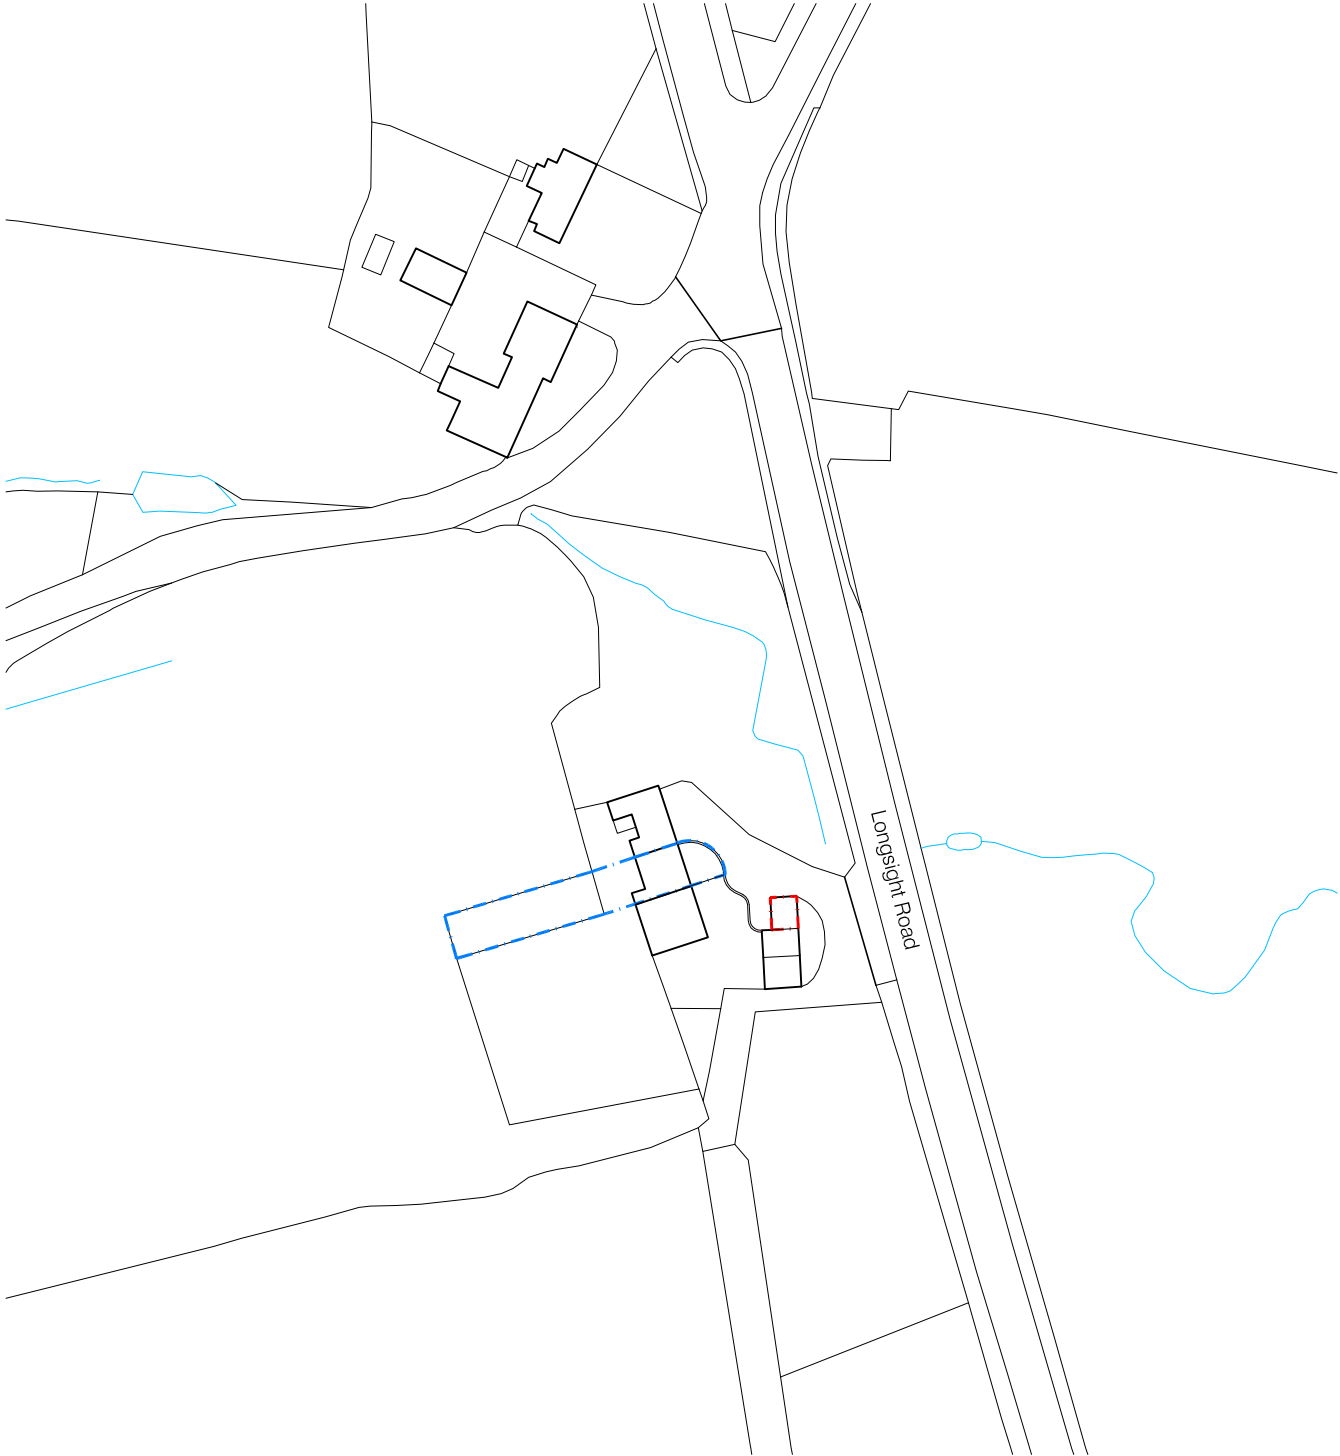


Garage boundary

House site boundary

Do not scale. Contractors must check all dimensions on site before preparing production drawings or commencing any work.
This drawing and its design is the copyright of LMC Building Design Limited and may not be reproduced in any form whatsoever without their prior express written consent.

Revision	Date	Rev note	Drawn by	Purpose of issue

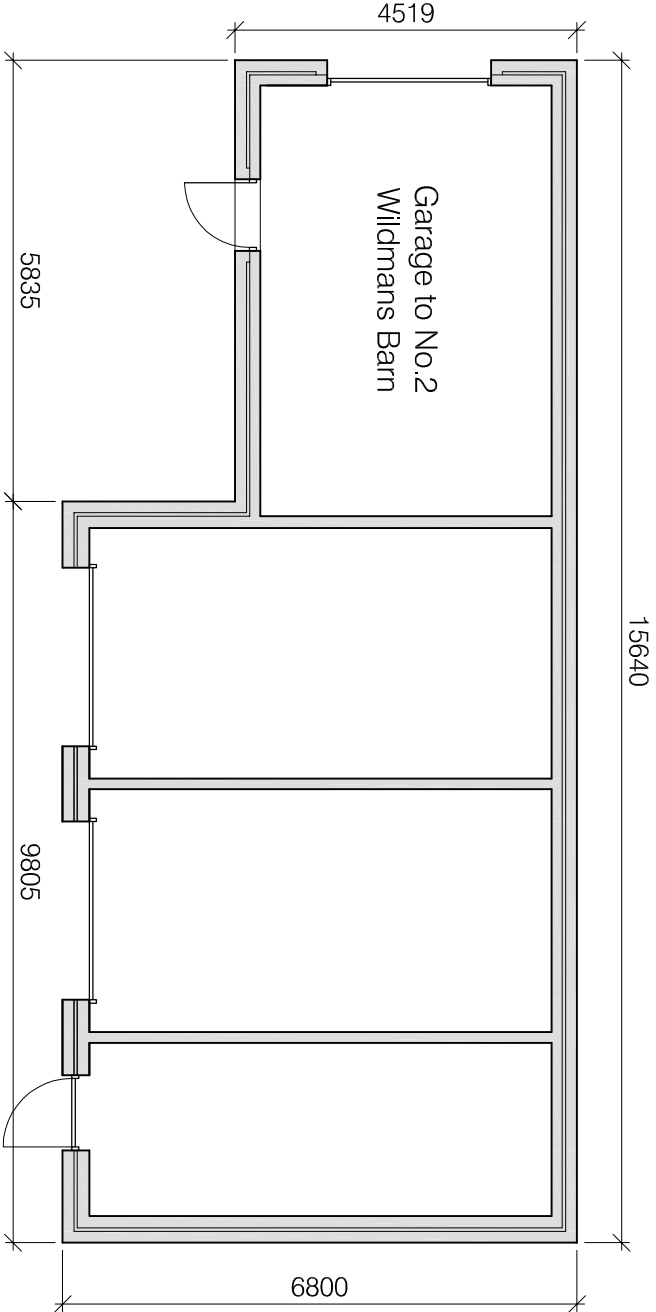

Garage block plan
Scale 1:100

Drawing number	CAD Ref	Drawing	Scale
1204-LP01		Planning application Location plan	1:1250@A3
Client	Project	Date	lmc
Mr. A Hussain	Longsight Road Burnley, Lancs.	29.11.12	