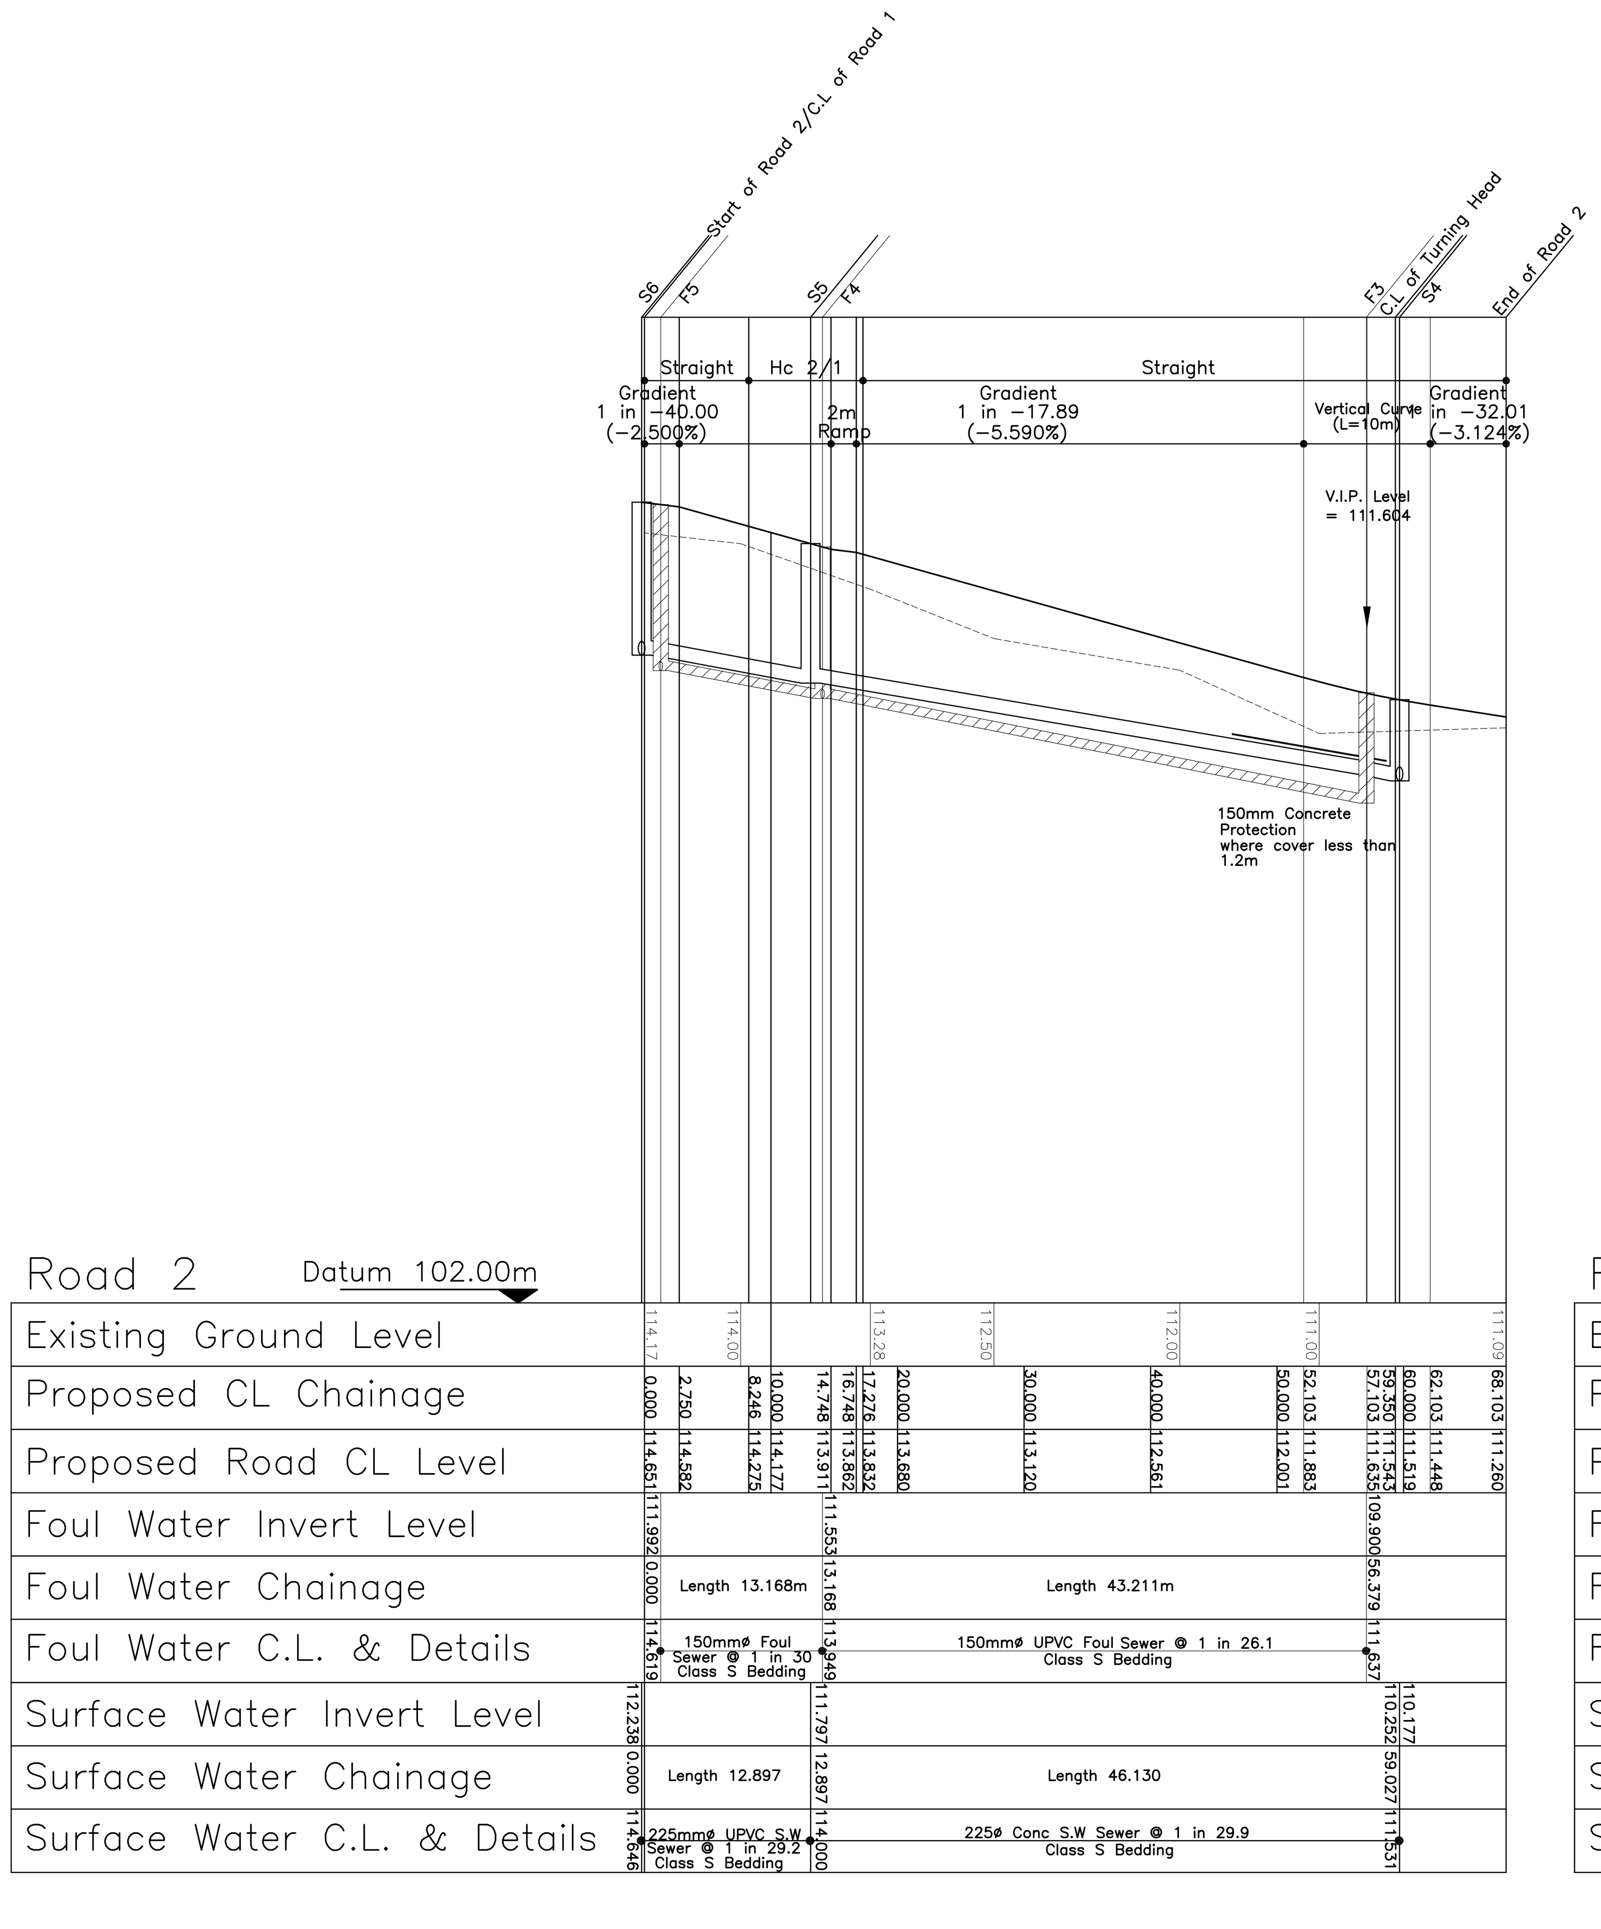

Longitudinal Section Road 2

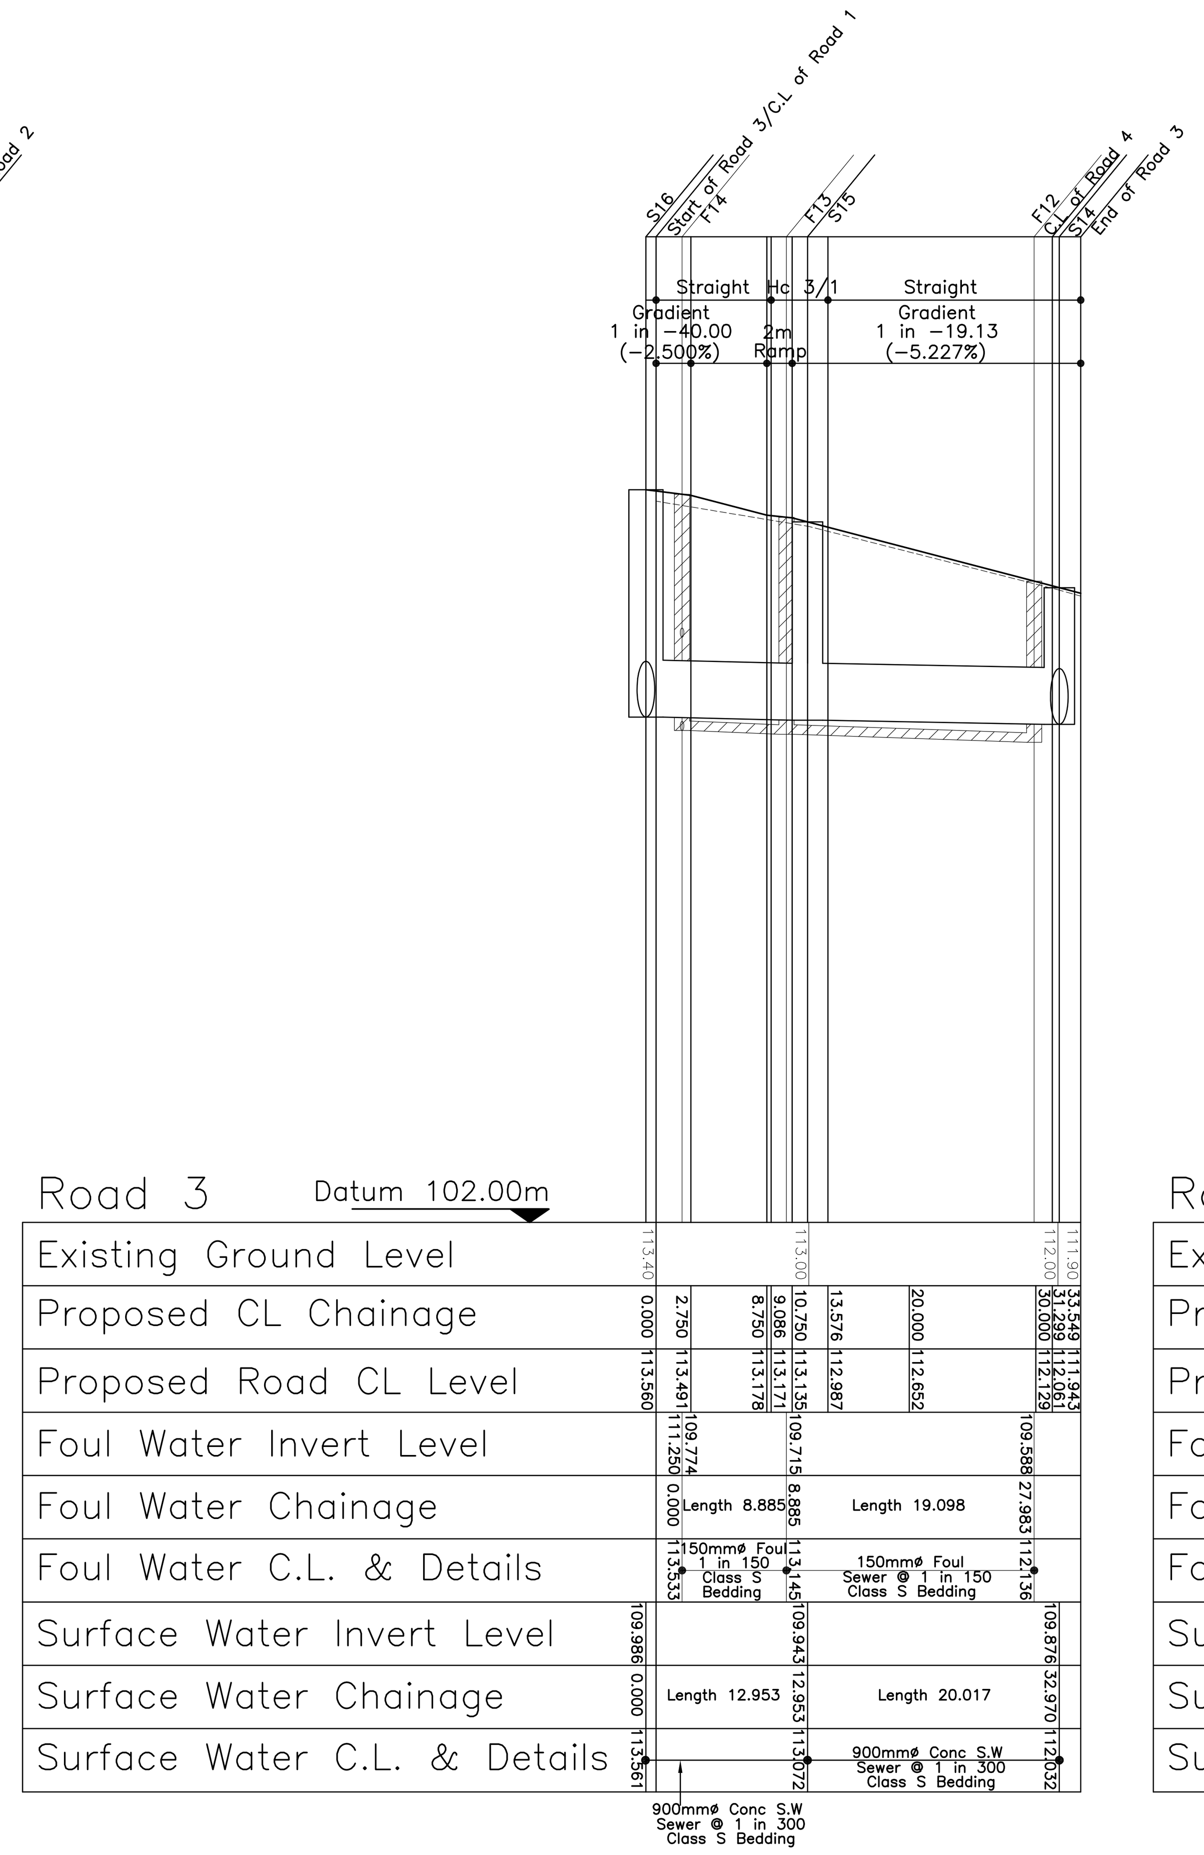

Longitudinal Section Road 3

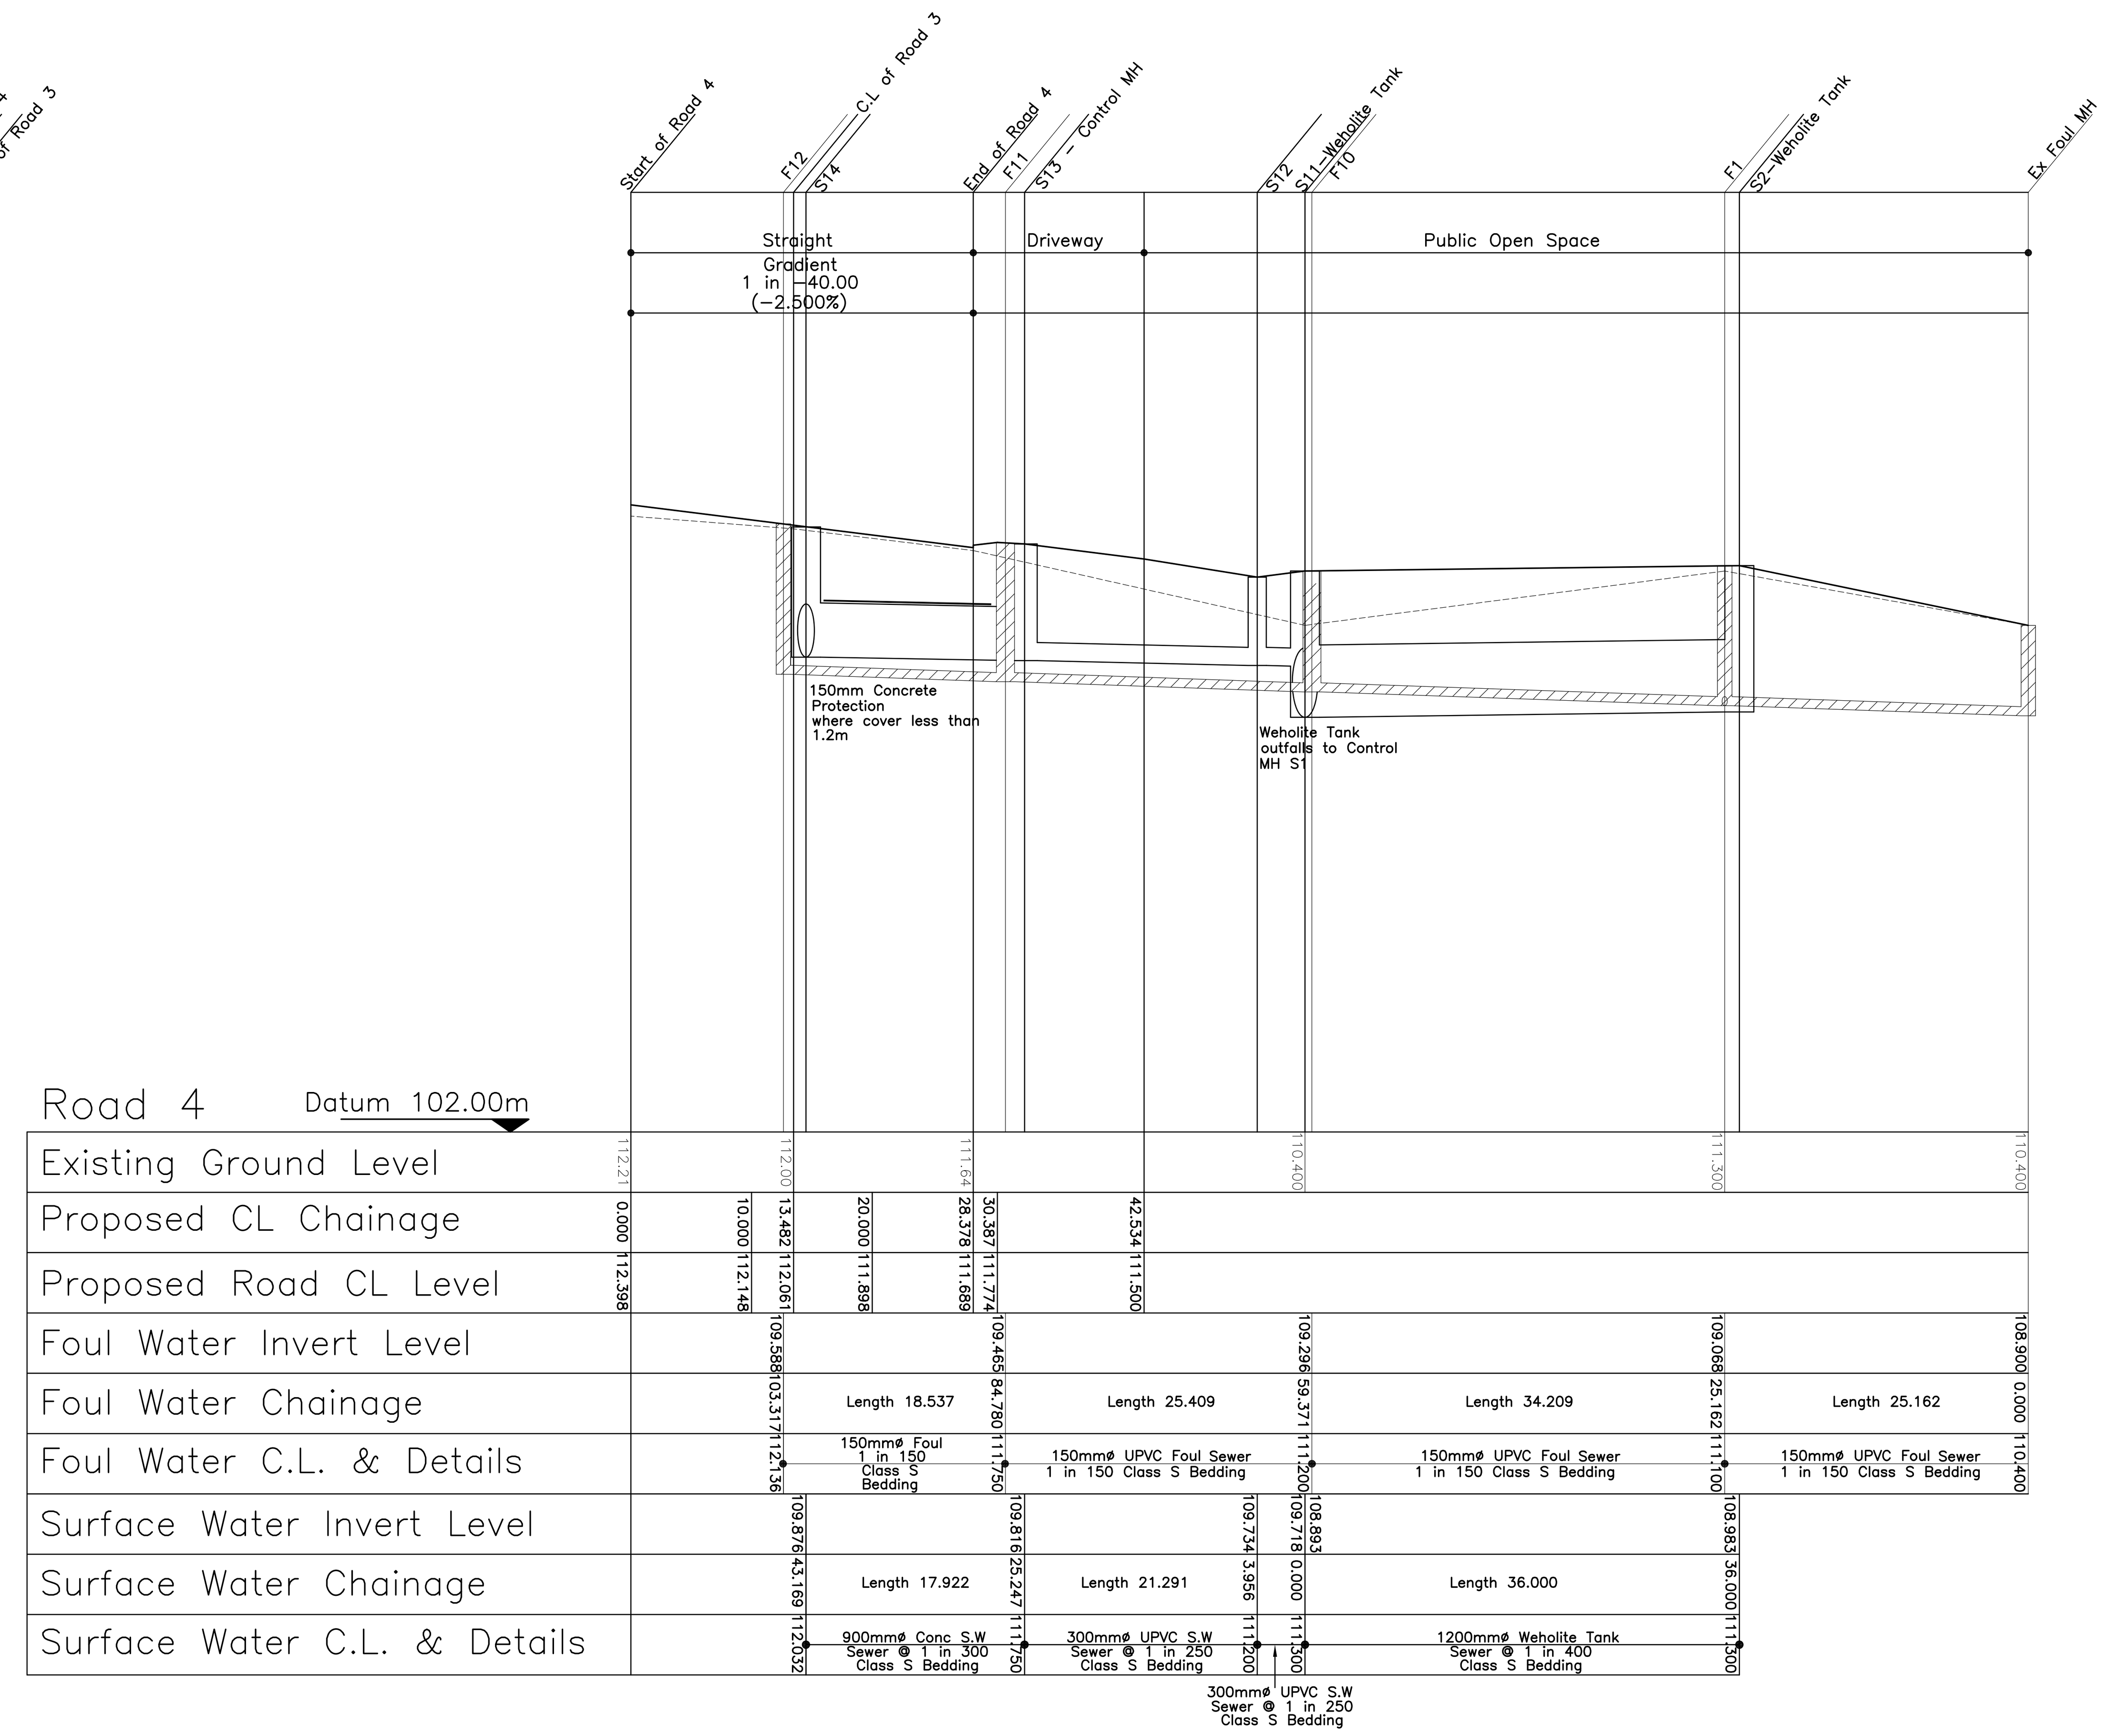

Longitudinal Section Road 4 To Outfall

NOTES

1. Setting out shall be undertaken using only the information given. Distances should not be scaled from this drawing.
2. All sewers and highway drainage shall be constructed in accordance with Sewers for Adoption 6th Edition and United Utilities Details & Guidelines.
3. A minimum 150mm Concrete Protection shall be provided to all sewers with cover of less than 1.2m in highway areas.
4. Sewers shall have a minimum cover of 0.9m.
5. Where "Ultra Rib" UPVC pipes (or similar approved) are used in adoptable drainage they shall still be handled and laid in accordance with the specification and guidance issued by the High performance Pipe Association
6. A Class S Bed and surround must be used for such pipes, Trench backfill in highways to within 1m of highway shall, as directed by the Highway Authority be a suitable granular material all in accordance with Sewers for adoption
7. Plastic pipes must comply with WIS 4-35-01

REVISIONS

REV.	DATE	INT.	DETAILS
A	050312	JCM	Road 4 long section added.
B	210312	JCM	Weholite details updated.
C	03.05.12	JCM	Preliminary Removed

North Point

Quality Ass.

Project
Dilworth Lane
Longridge

Client
Rowland
Homes

Title
Longitudinal
Sections
Road 2,3&4

Original Size
A1

Copyright Acknowledgement
©Crown Copyright.
All rights reserved.
Licence No. AL1000117966.

Drawn	Checked By
JCM	SRG
Date	Scale
13.01.12	Horiz 1:500 Vert 1:100

IronsideFarrar
EnvironmentalConsultants
EnvironmentalPlanners
CivilEngineers
LandscapeArchitects
GraphicDesign
3 Worsley Court MANCHESTER M28 3NJ
Tel. 0161 703 8801 Fax. 0161 703 8279
manchester@ironsidefarrar.com
EDINBURGH BELLSHILL

Drawing No.
3891/3/2

Revision
C