




For layout for proposed new plant
refer to drawing No. 98632/4001.

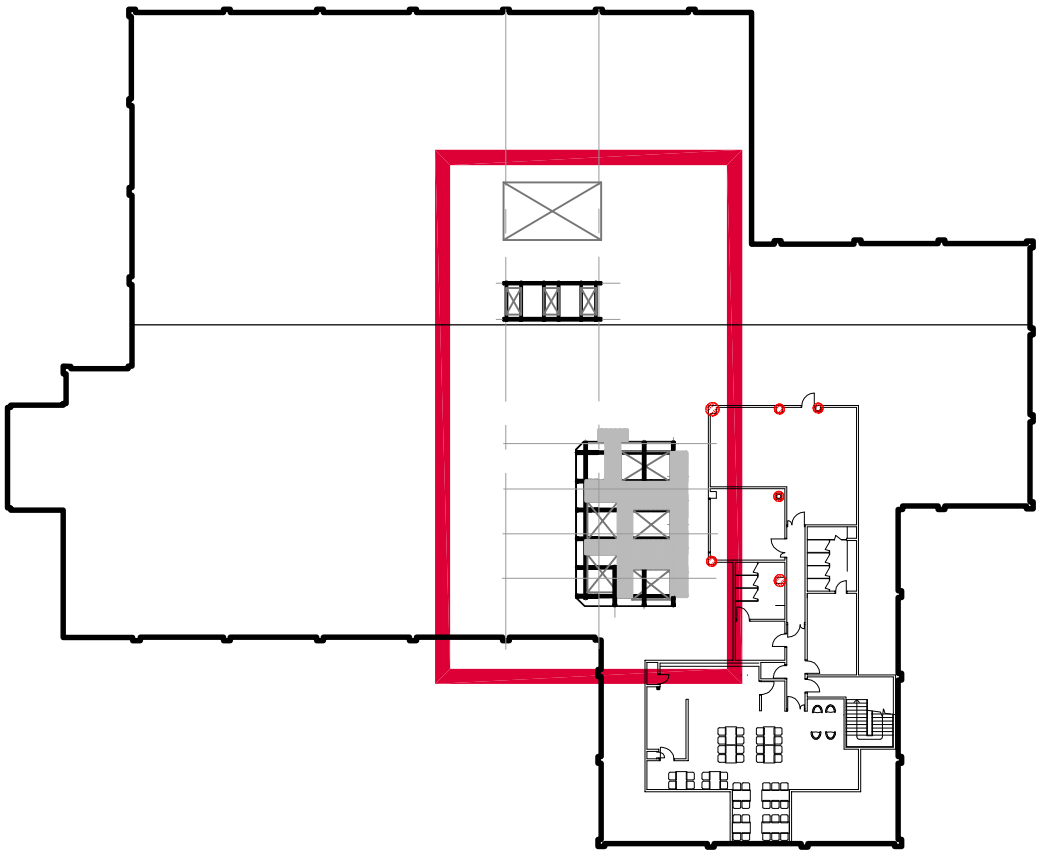


Location plan

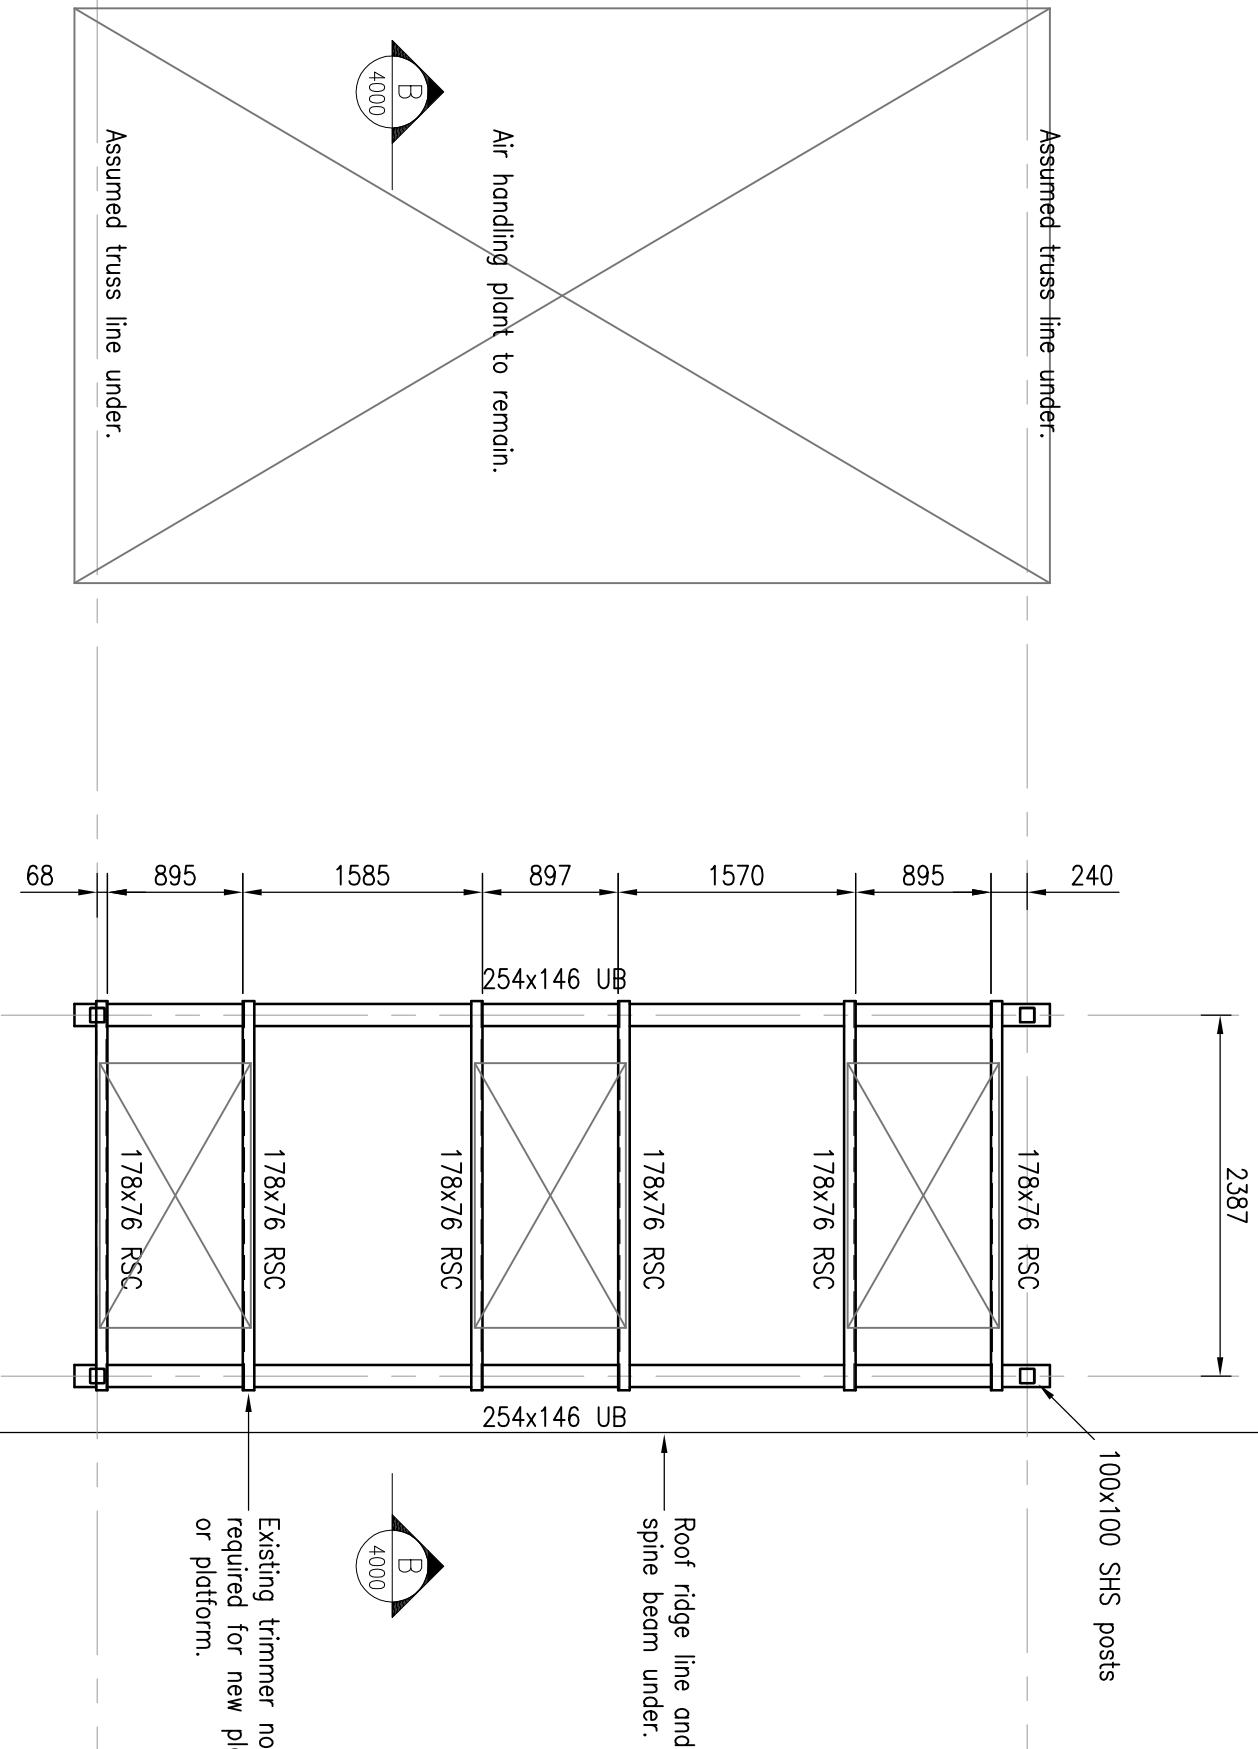


Existing steelwork arrangement
Platform 2

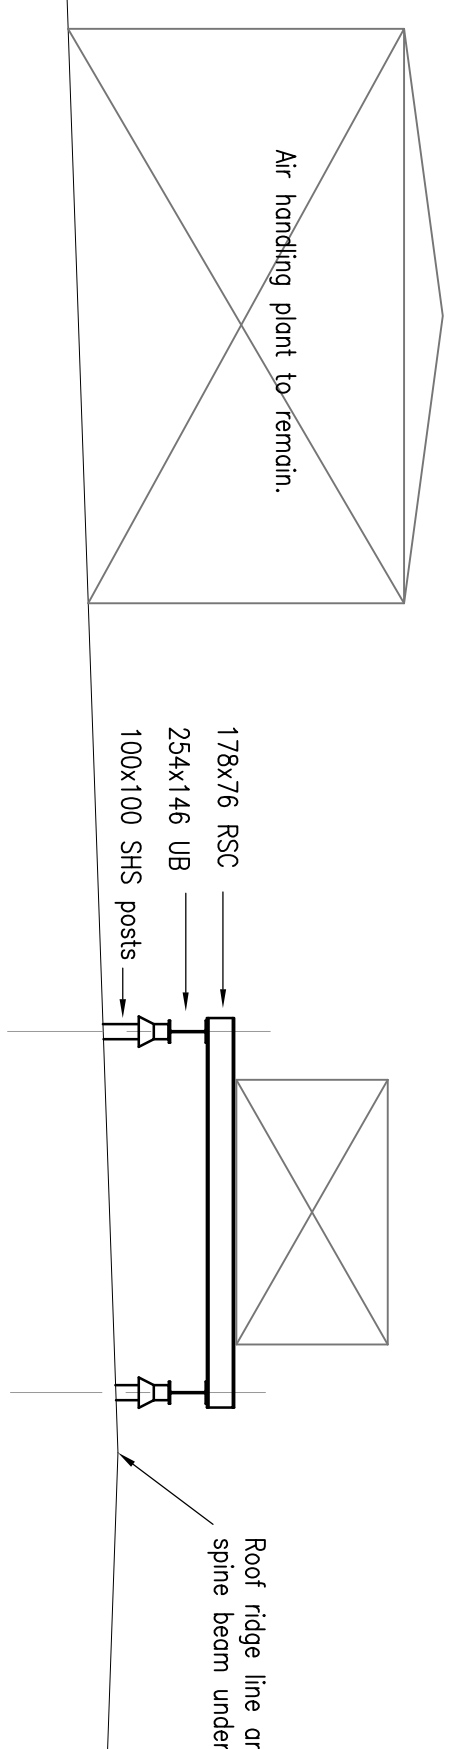


Section B-B (existing)

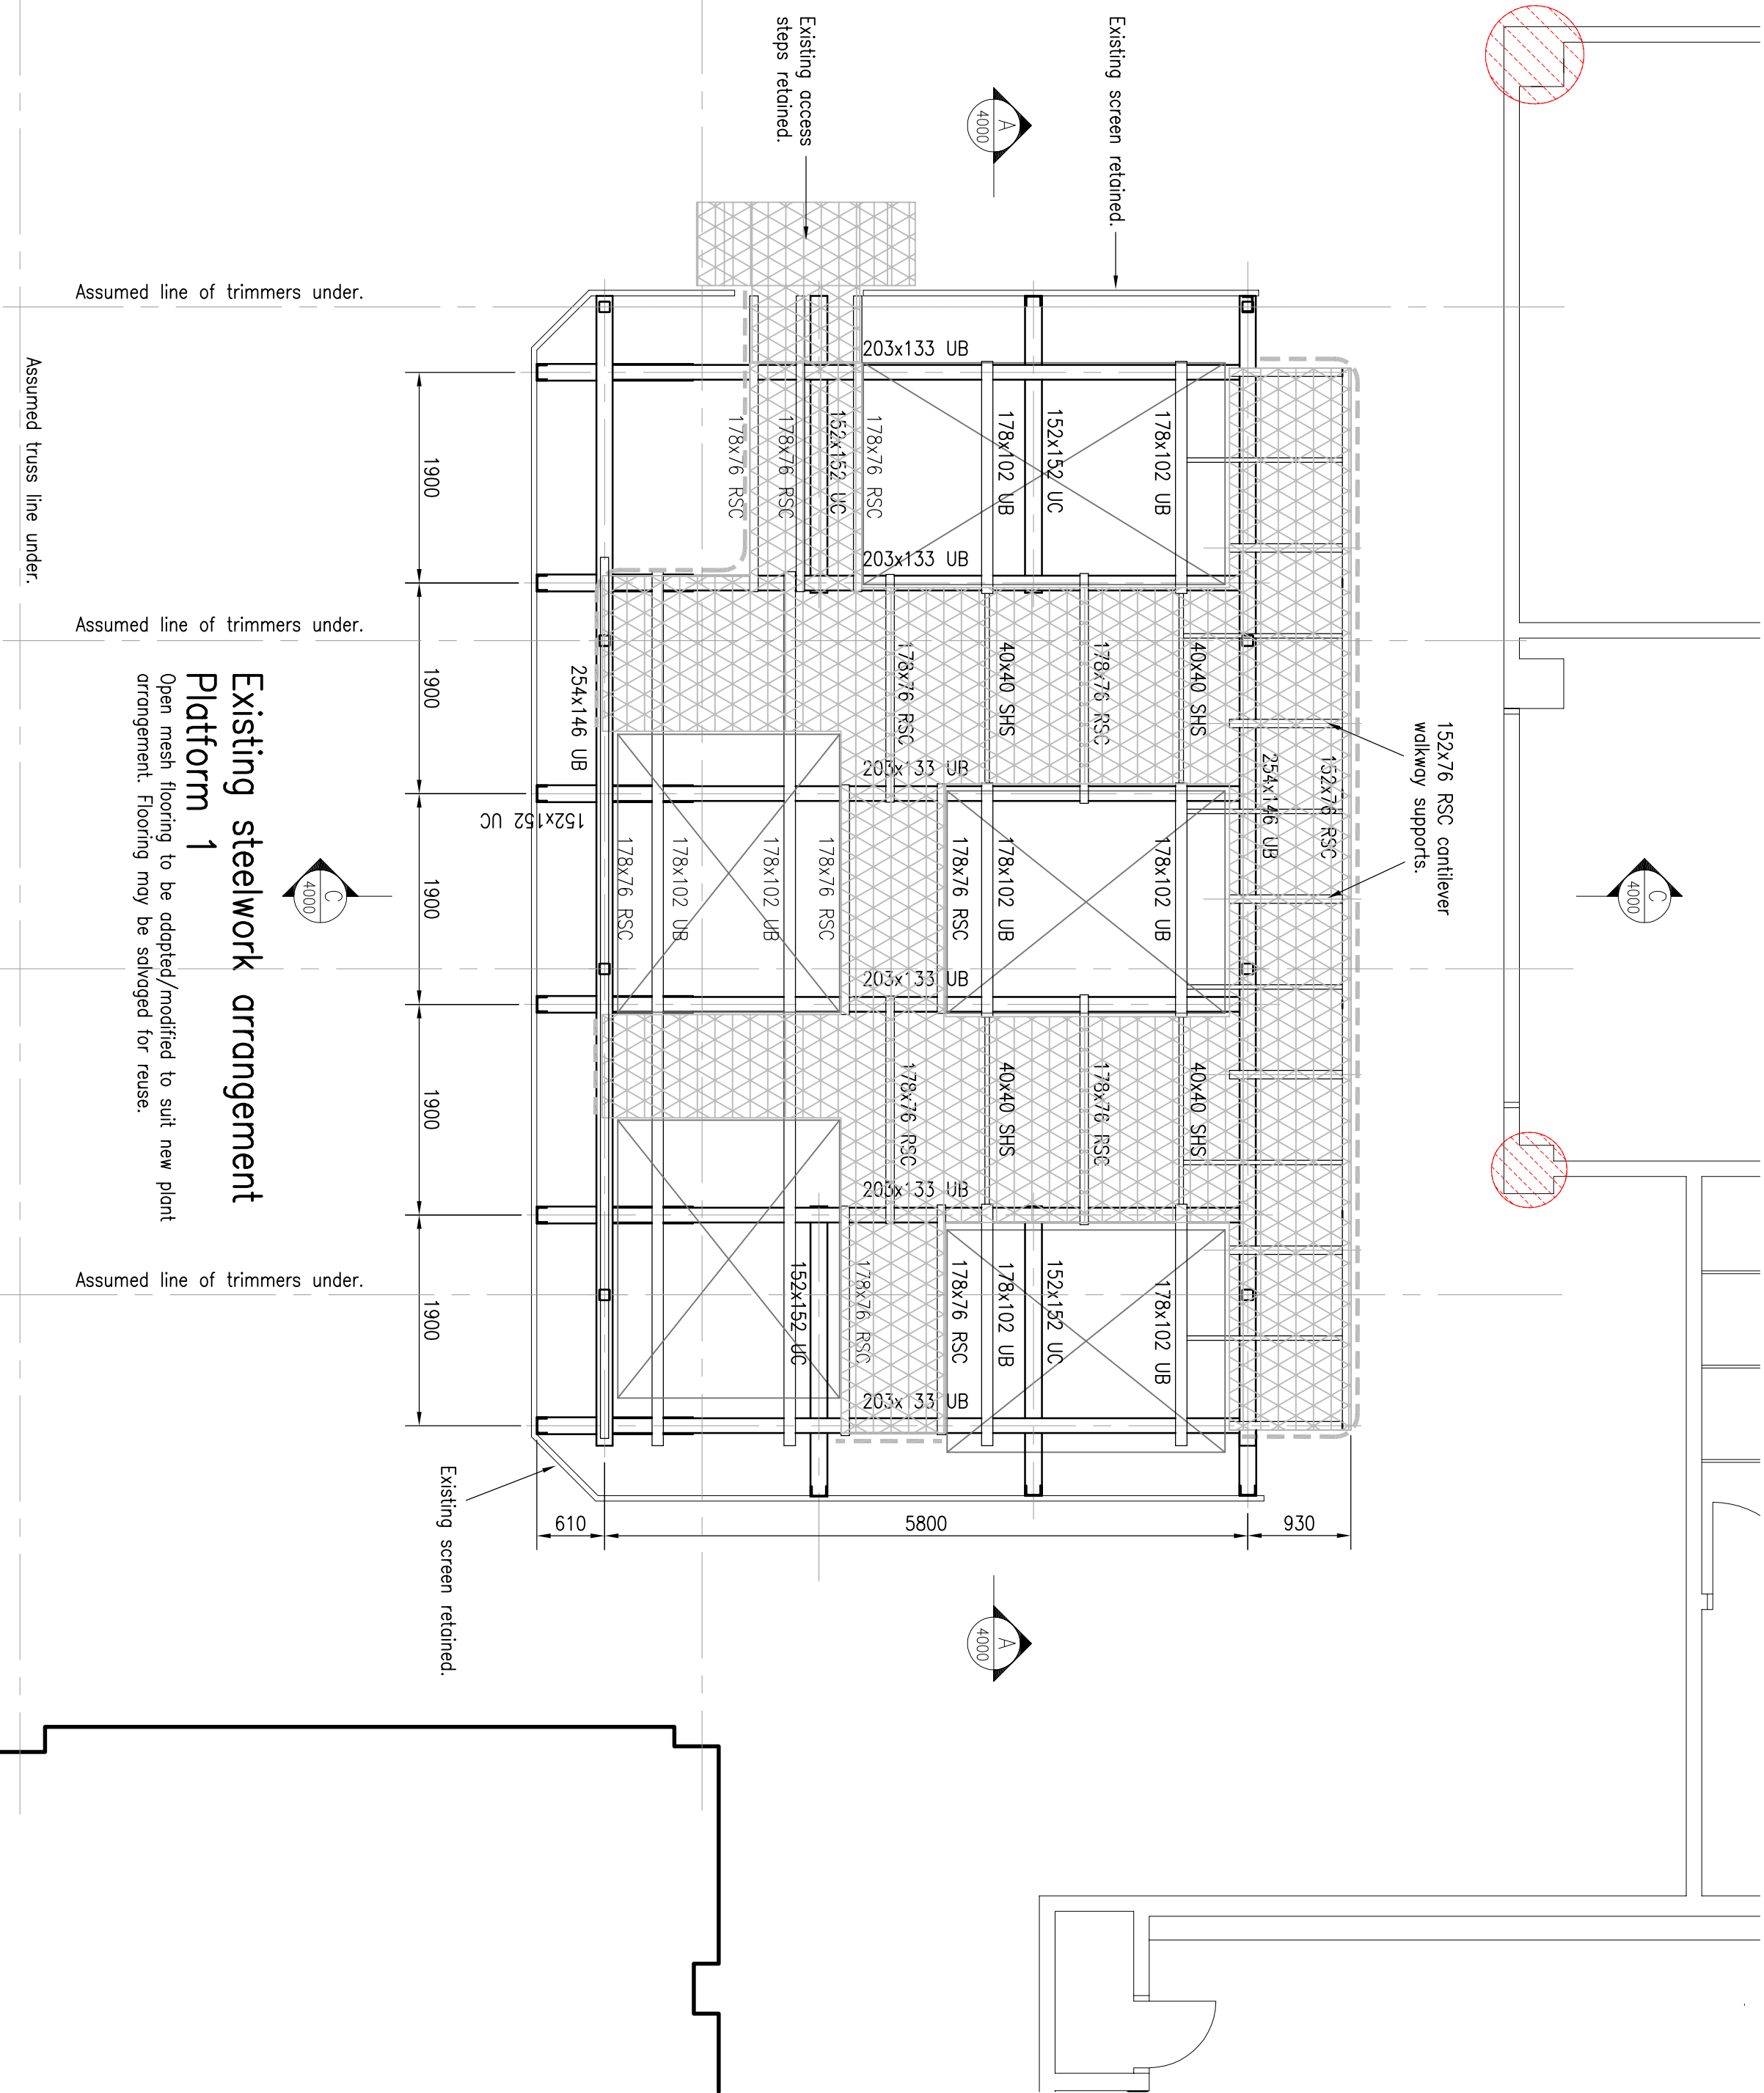

Existing steelwork arrangement
Platform 1

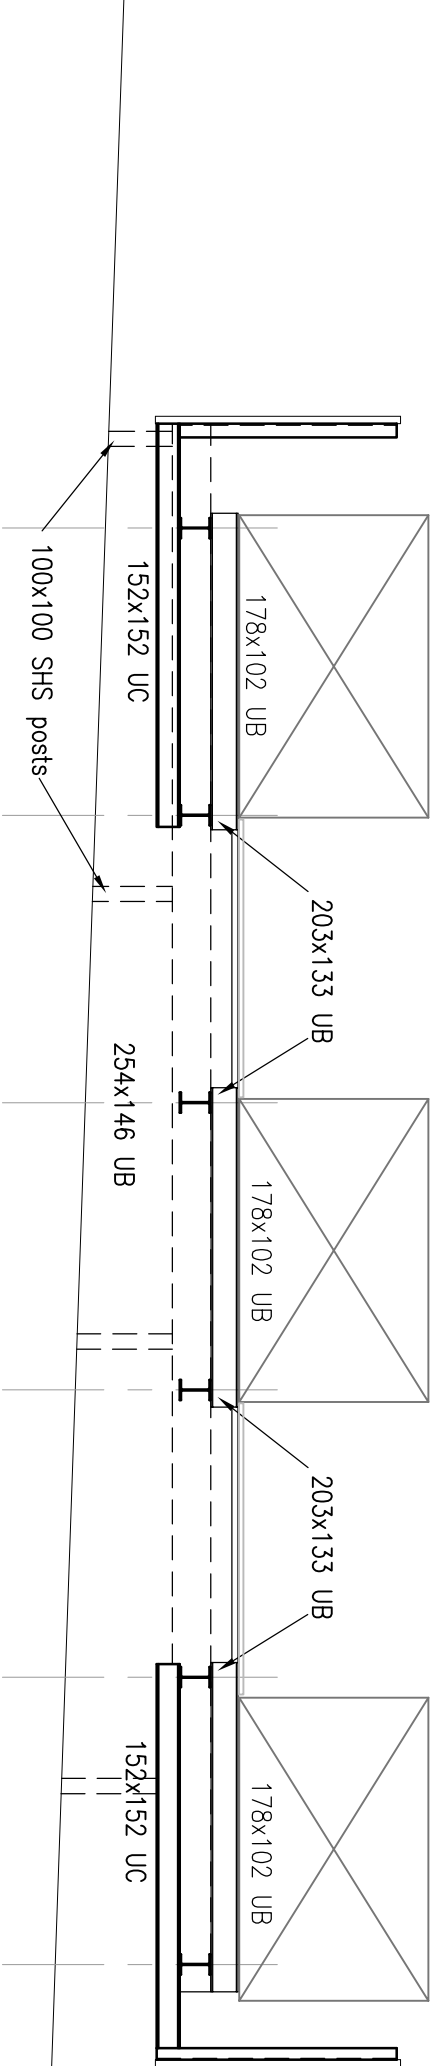

Section A-A (existing)

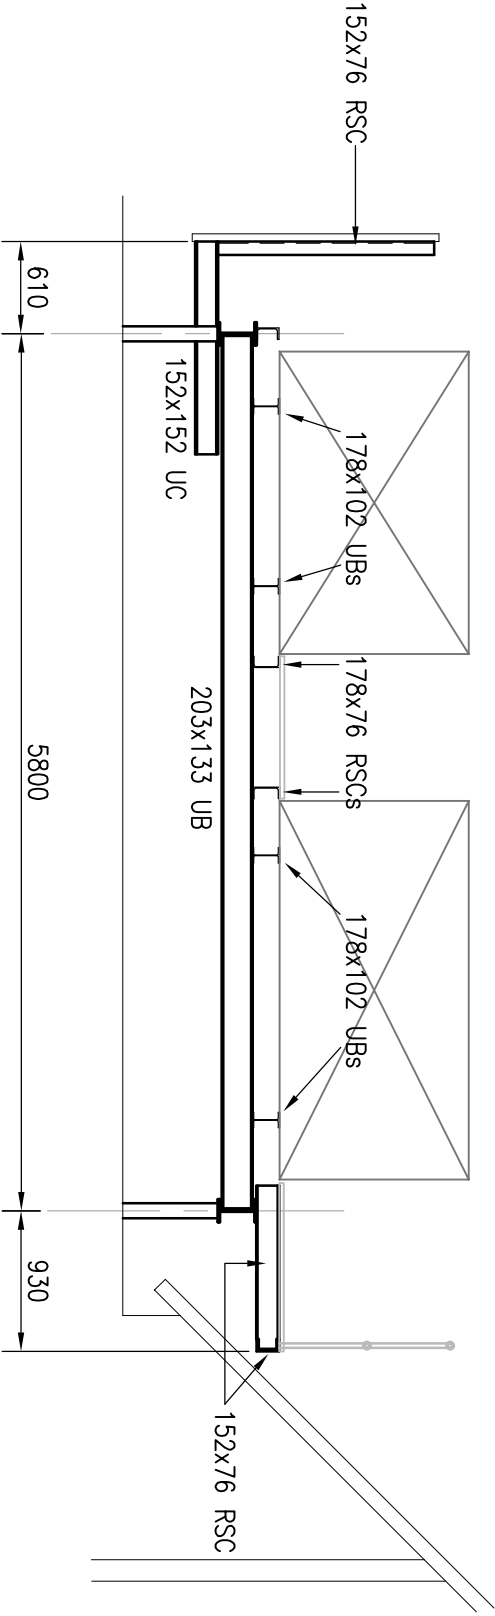

Section C-C (existing)

THIS REGISTER IS A NON-EXHAUSTIVE LIST OF RESIDUAL HAZARDS RELATING TO THE WORKS SHOWN ON THIS DRAWING THAT HAVE BEEN IDENTIFIED DURING THE DESIGN STAGE.	
SIGNIFICANT RESIDUAL HAZARDS	DETAILS
Existing Services.	Existing services are to remain live during proposed works.
Lifting over fragile roof.	

All dimensions shown are approximate and for pricing purposes only. Steelwork contractor is to verify and confirm dimensions of existing structure prior to commencement of fabrication.

EXISTING SERVICES
EXISTING ROOF MOUNTED SERVICES ARE TO REMAIN LIVE DURING WORKS. CARE TO BE TAKEN TO ENSURE NO DETRIMENT IS CAUSED.

Rev.	Date	Description	Client	Drawn	Checked	Approved
A	27.02.2013	Plant Platform layouts have been amended to reflect CorflexSenergy requirements set out in an email received 22.05.2013 and the attached moved up drawing.	G.A.N.	M.E.T		

FAIRHURST
National Business Centre
Riverside Way
Huddersfield
West Yorkshire
HD1 1RH
Tel: 01484 397 1205
Fax: 01484 397 4412

TESCO
Presenting Solutions
Sustainable Growth

TESCO STORES LTD
CLITHEROE
STORE REFRESH

PLANT STEELWORK
EXISTING STEELWORK LAYOUT

Scale at A1:	1:50	Signature:	For approval
Drawn:	G.A.N.	Checked:	J.R.T.
Date:	27.02.2013	Date:	07.03.2013
Drawing No.:	98632 / 4000	Revision:	A