



Existing Garden

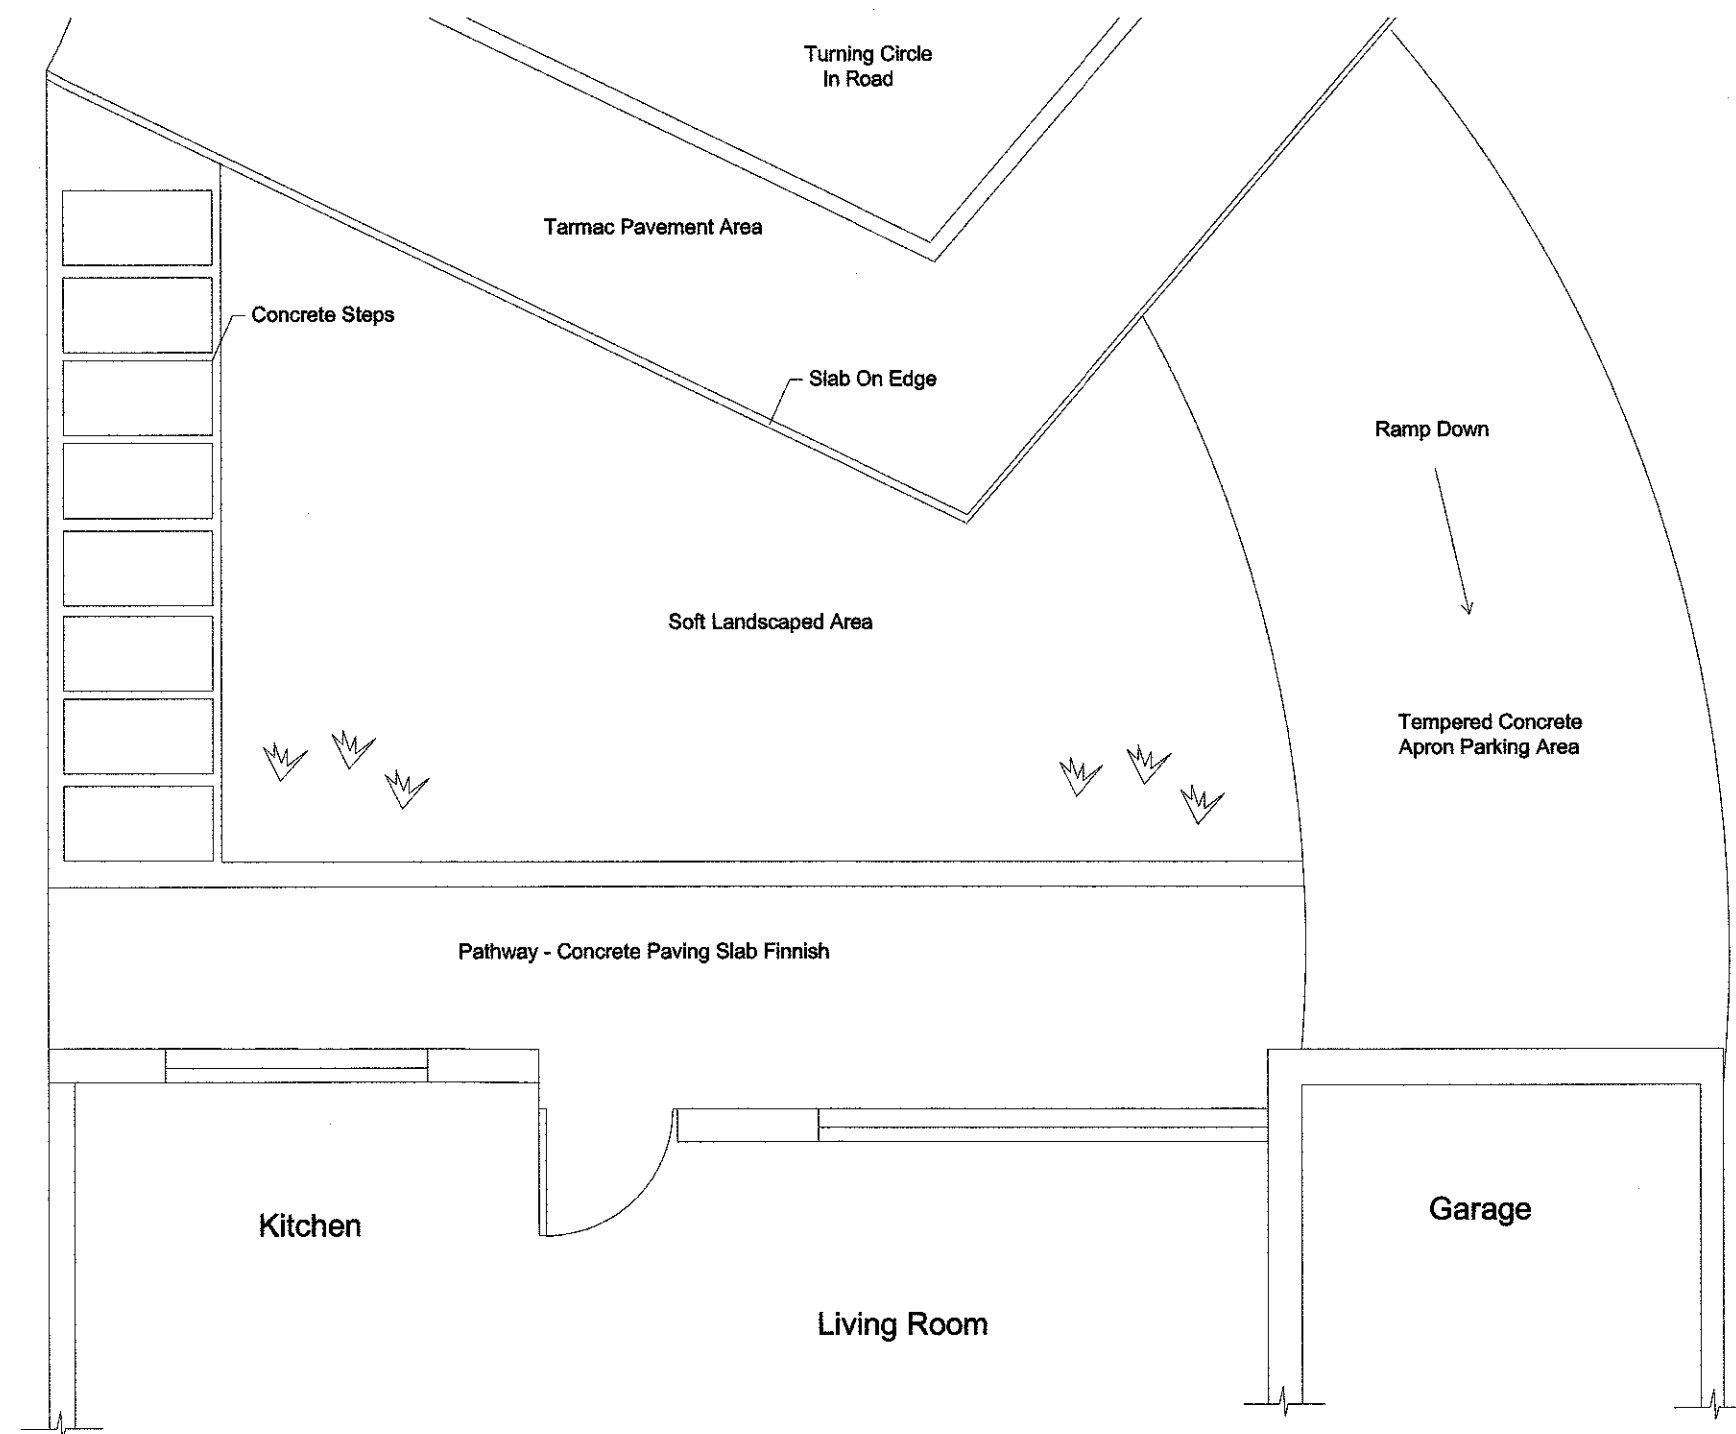


Scale: 1:50

Proposed Ramp

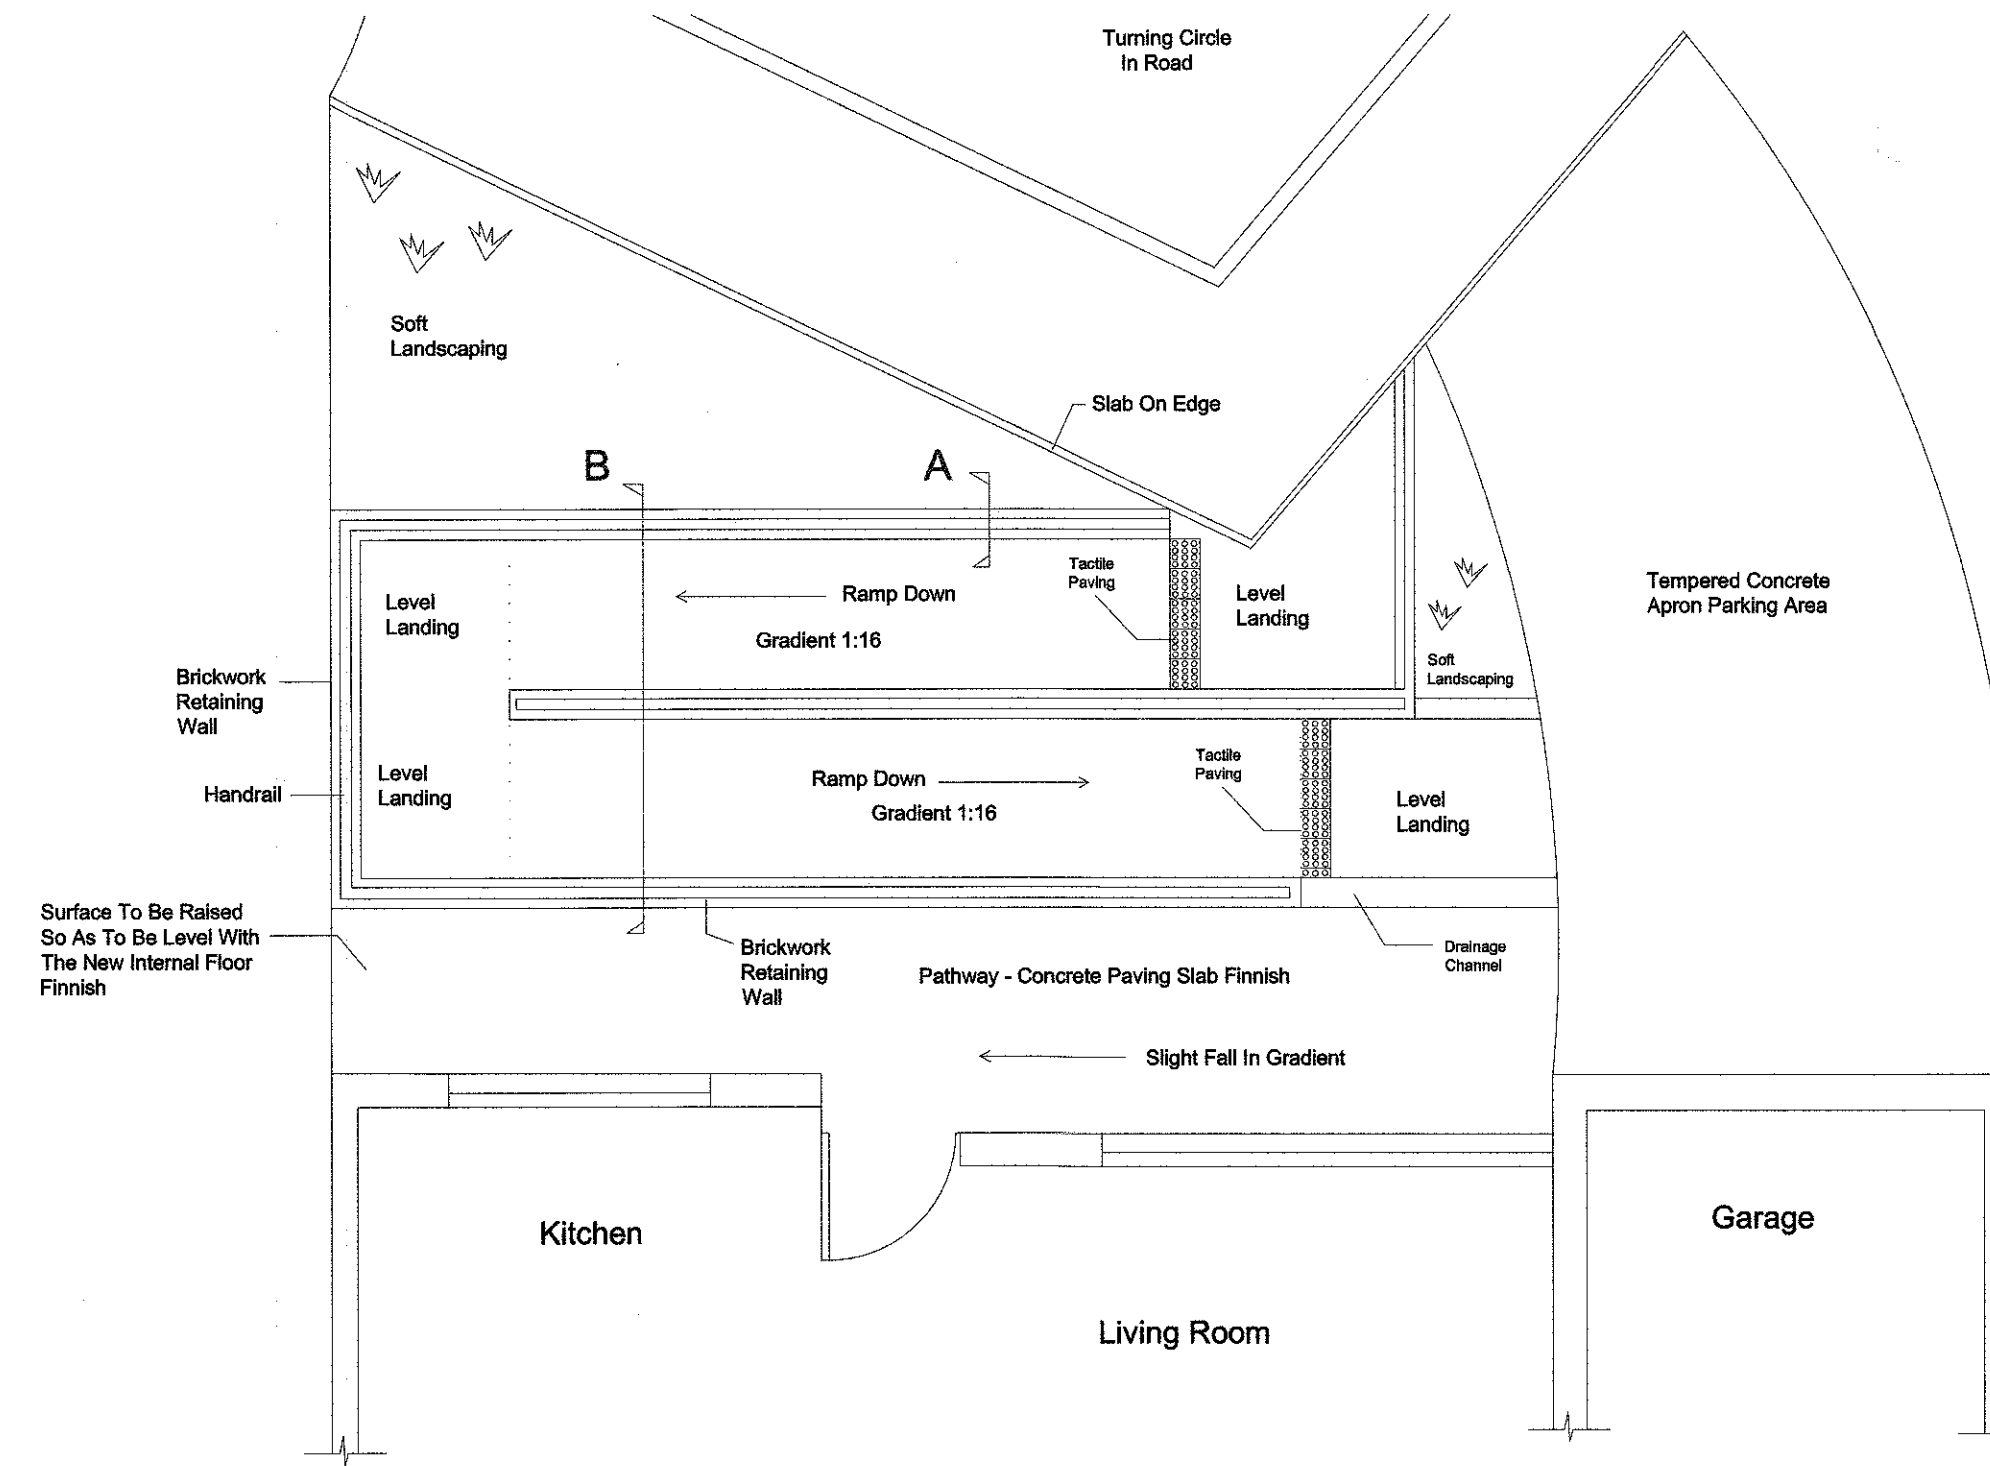


Scale: 1:50

Cross Section Of Ramp - B

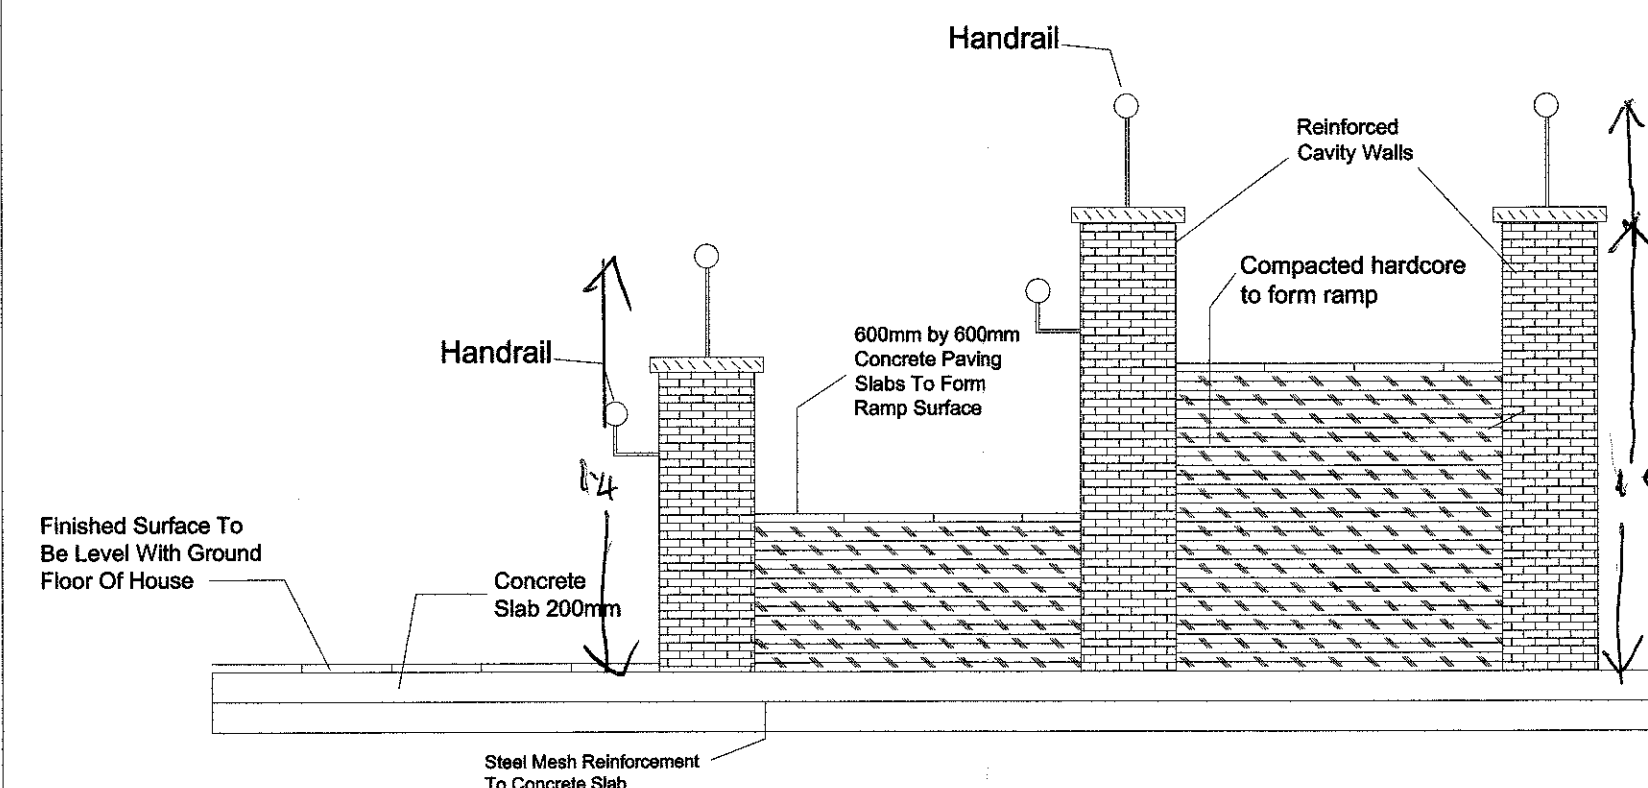

Scale: 1:25

Cross Section Of Wall - A

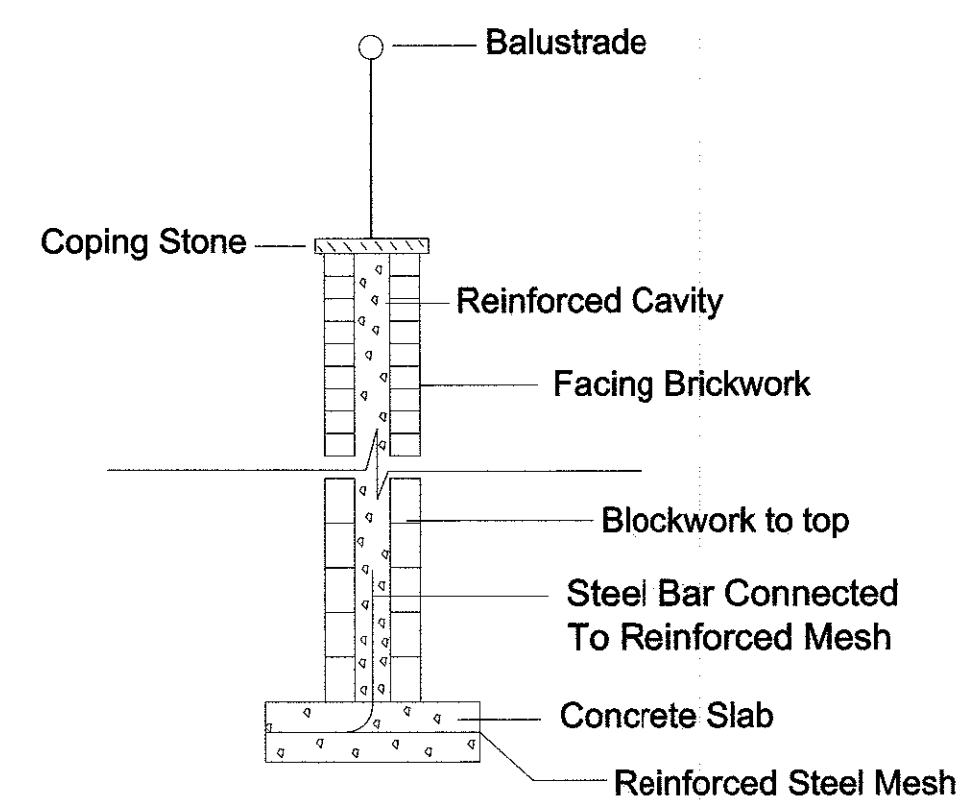

Scale: 1:25

Location Of Proposed Ramp



Scale: 1:1250

DRAWING
**Access Plan -
Proposed Ramp**

PROJECT
**11 Beech Close
Clayton Le Dale
Lancashire**

SCALE AS INDICATED	Dwg. No. BHC/11/001	Revision B
DATE 06/13	DRAWN BY T.L.	CHECKED BY



RIBBLE VALLEY BOROUGH COUNCIL