


sewage treatment plant to be connected into adjacent culvert

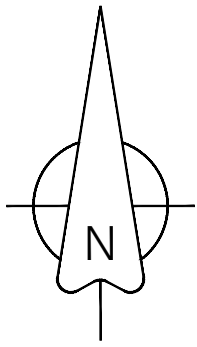

dashed outline of trees to be removed

shrubbery planting adjacent to boundary wall

new retaining wall to be stepped in height to maintain 1:3 embankment to existing boundary wall

existing retaining wall

existing retaining wall

surface water drainage into soakaway

26 Dilworth Lane

Dilworth Cottage

back of foot path

line of kerb

Dilworth Lane

0 1 2 3 4 5m

PGB Architectural Services LTD

Lily Cottage
12 Glen Avenue
Knowle Green
Preston
PR3 2ZQ



CLIENT
Mr Clegg

PROJECT
Proposed New Dwelling
Dilworth Lane
Longridge





DRAWING TITLE
Site Layout

PAPER SIZE A3
DATE 26.11.2012




JOB NO. 2599
SCALE 1:100


DRAWING NO. 001
REVISION

m. 07866 366565 t. 01254 820092 e. info@pgb-arch.com

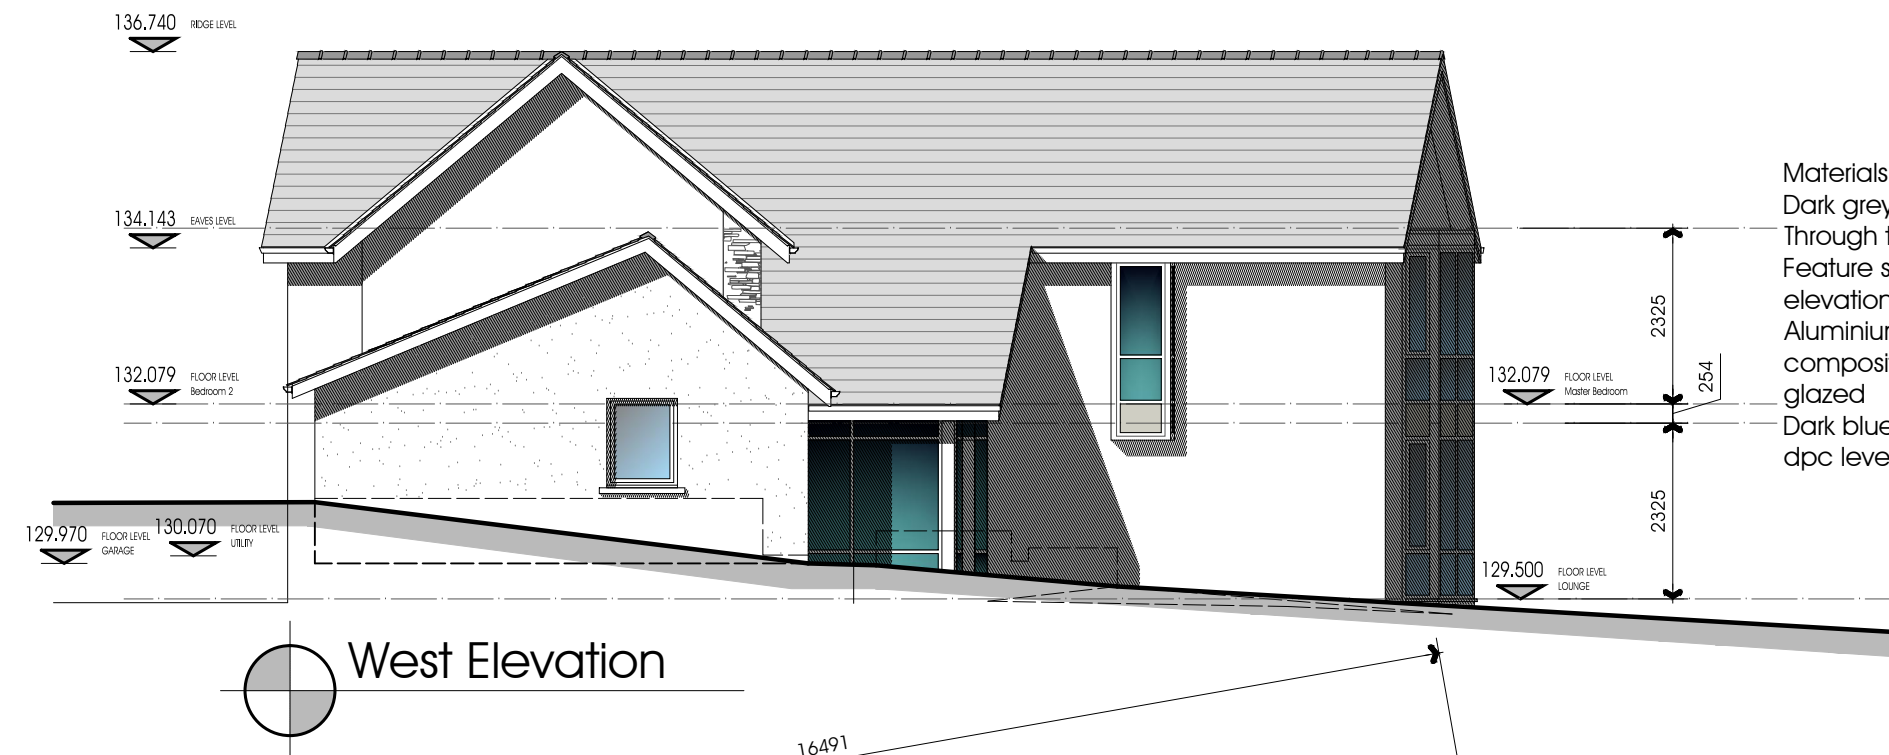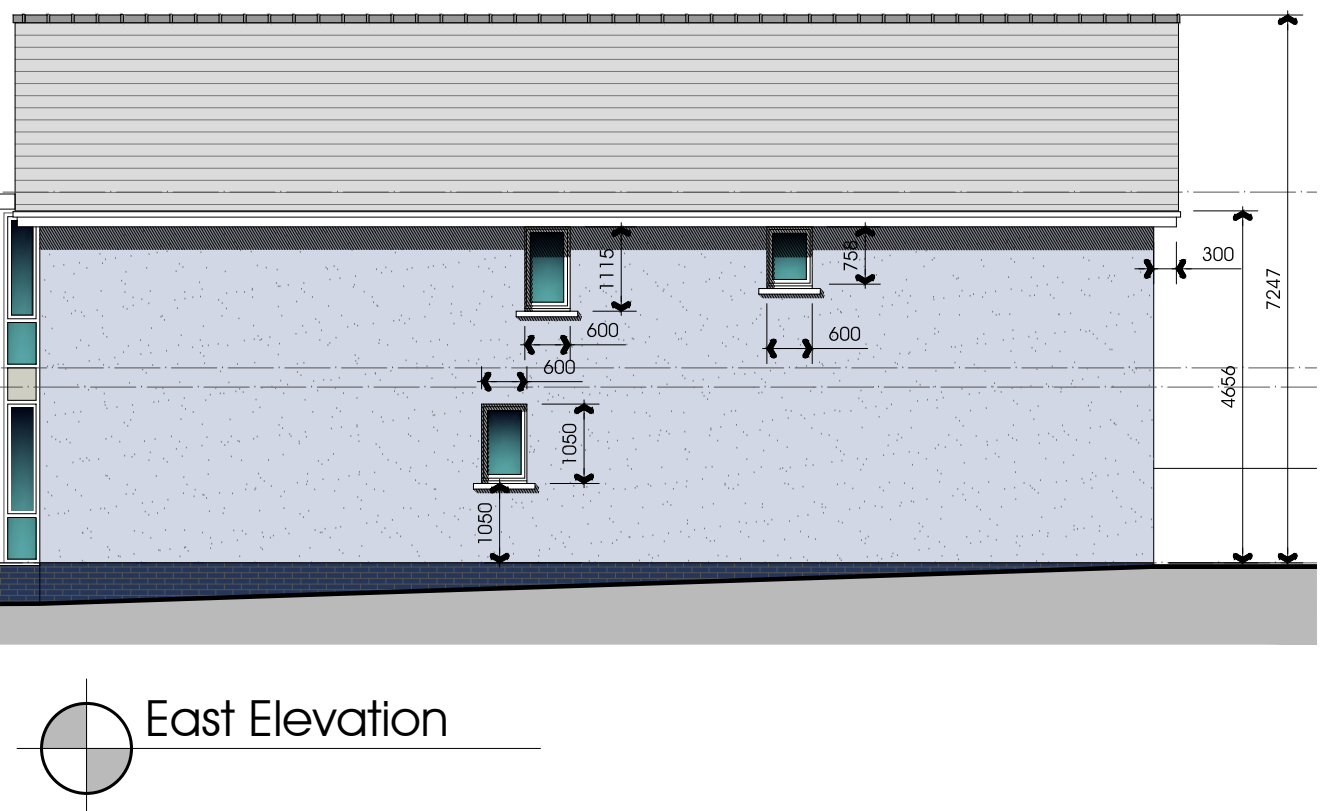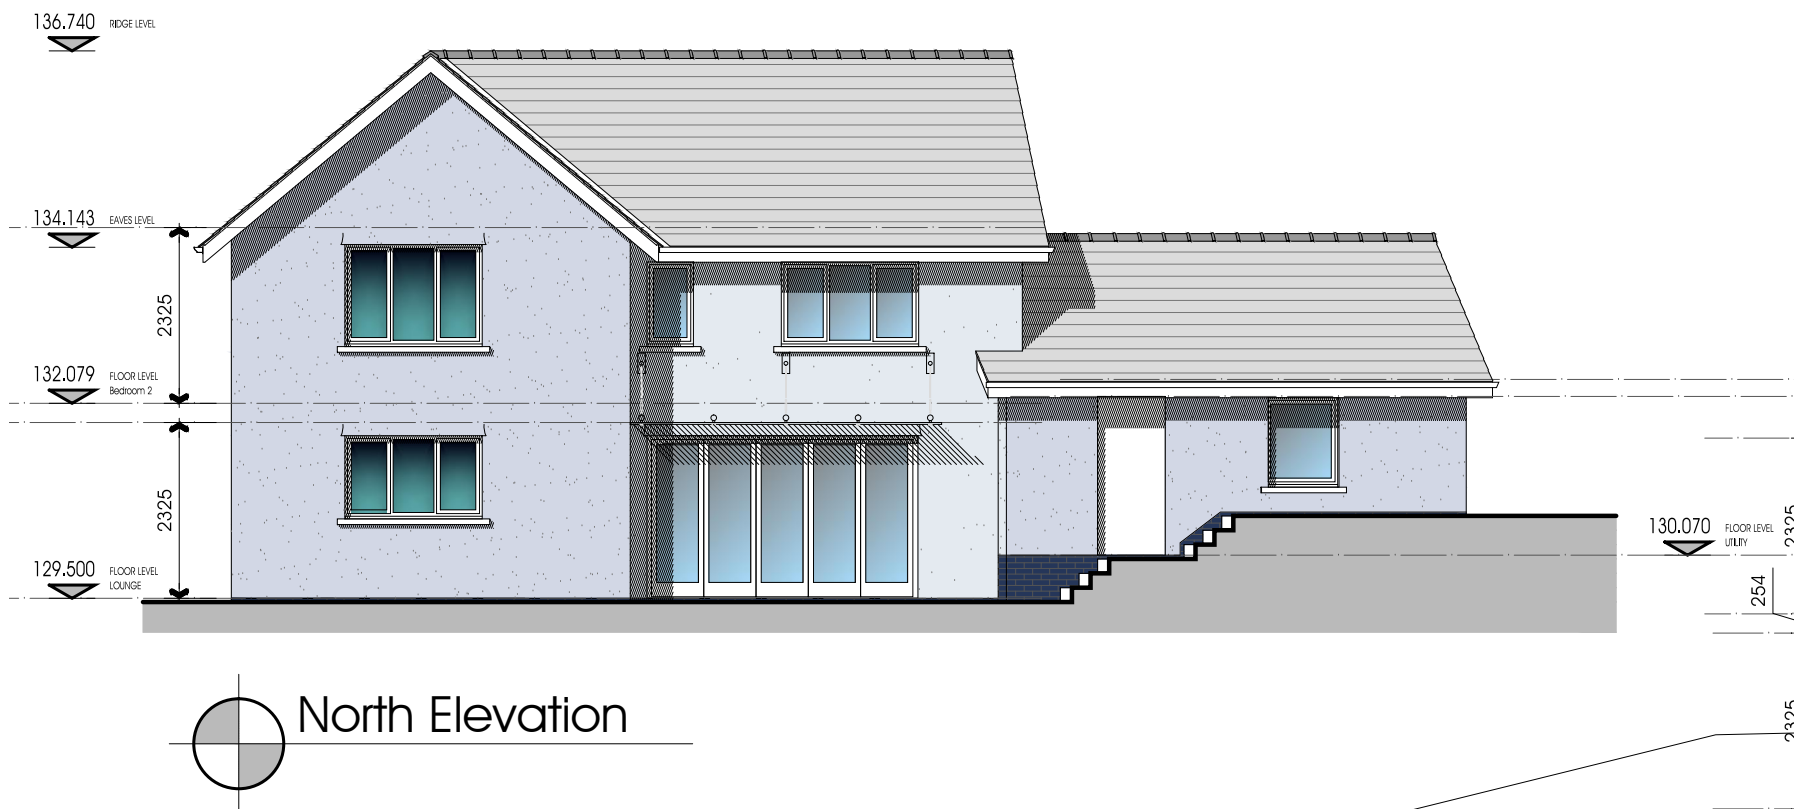
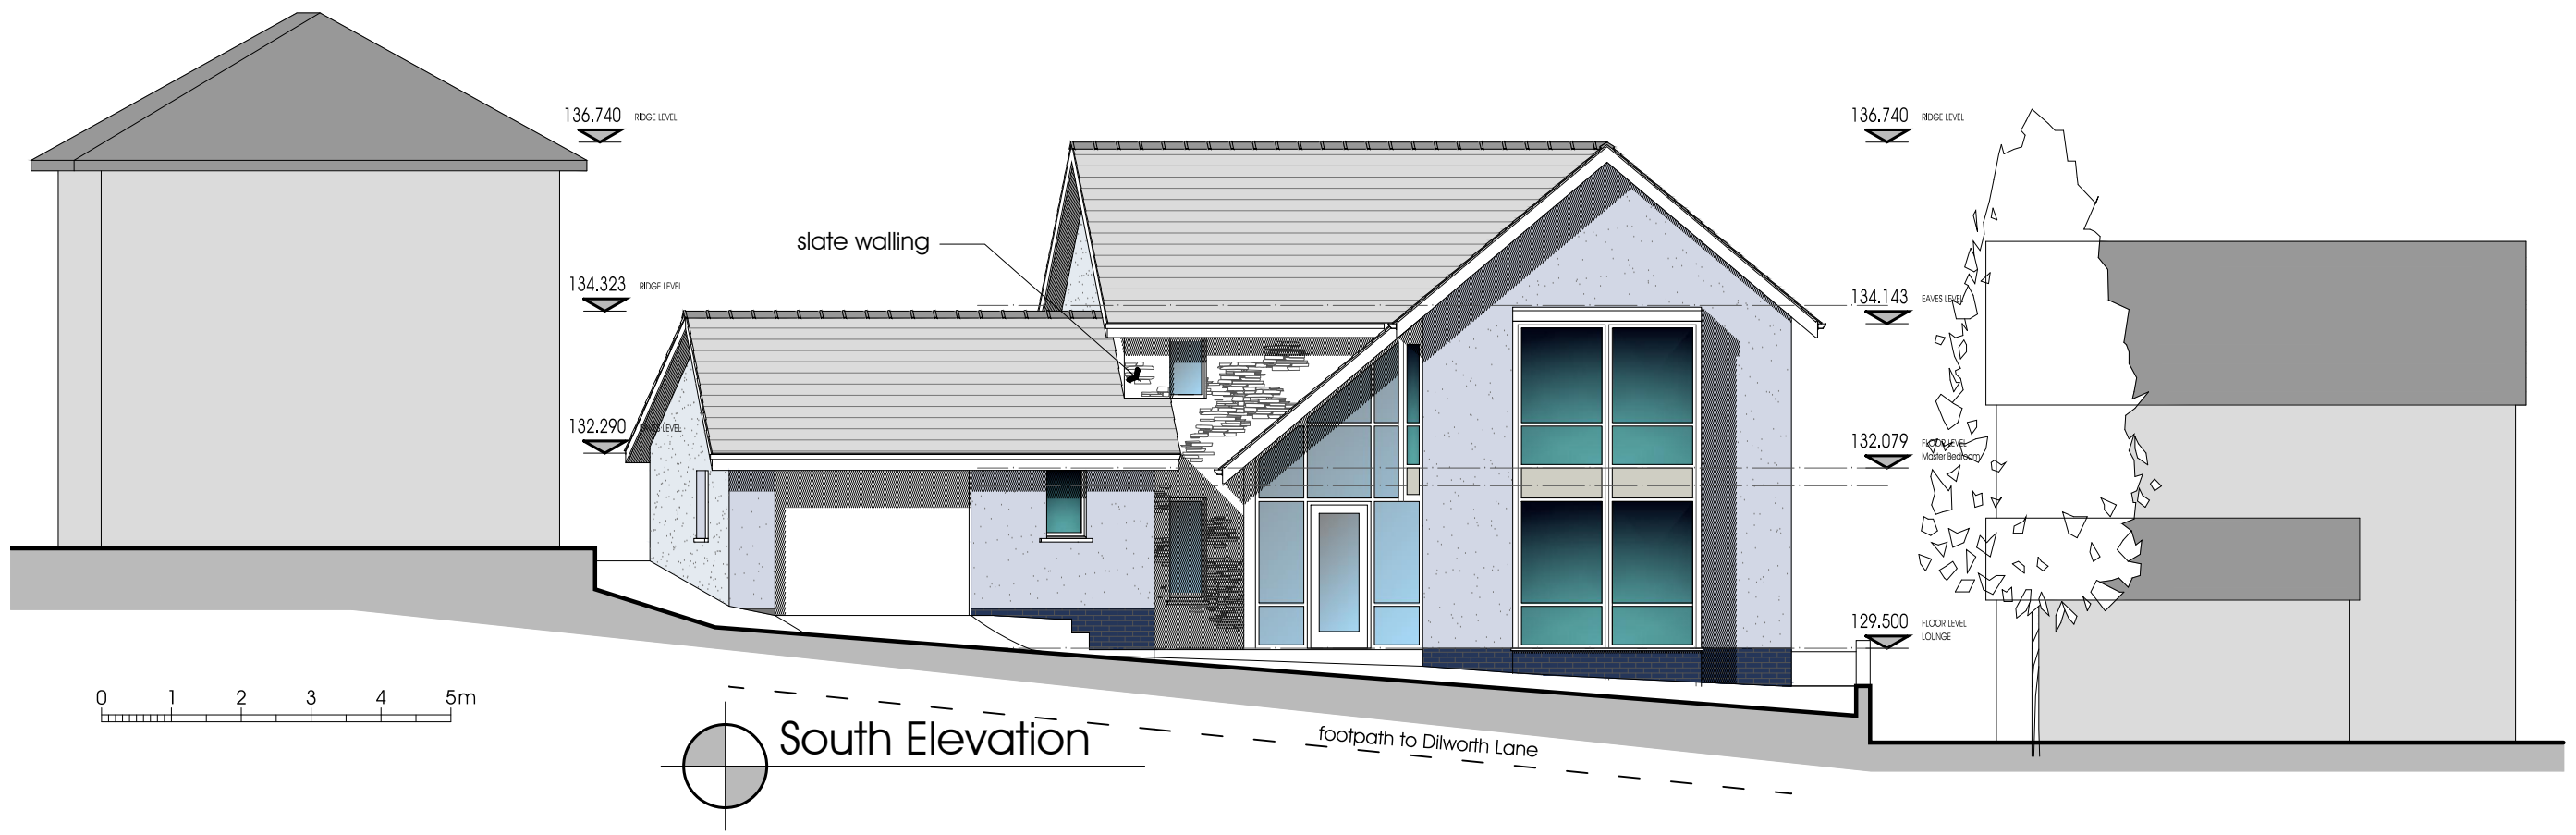


Materials:
 Dark grey concrete roof tiles
 Through tone rendered walls
 Feature slate wall to Entrance (South) elevation
 Aluminium external and pvc internal composite windows and doors - all double glazed
 Dark blue engineering brick plinth from dpc level to external ground level

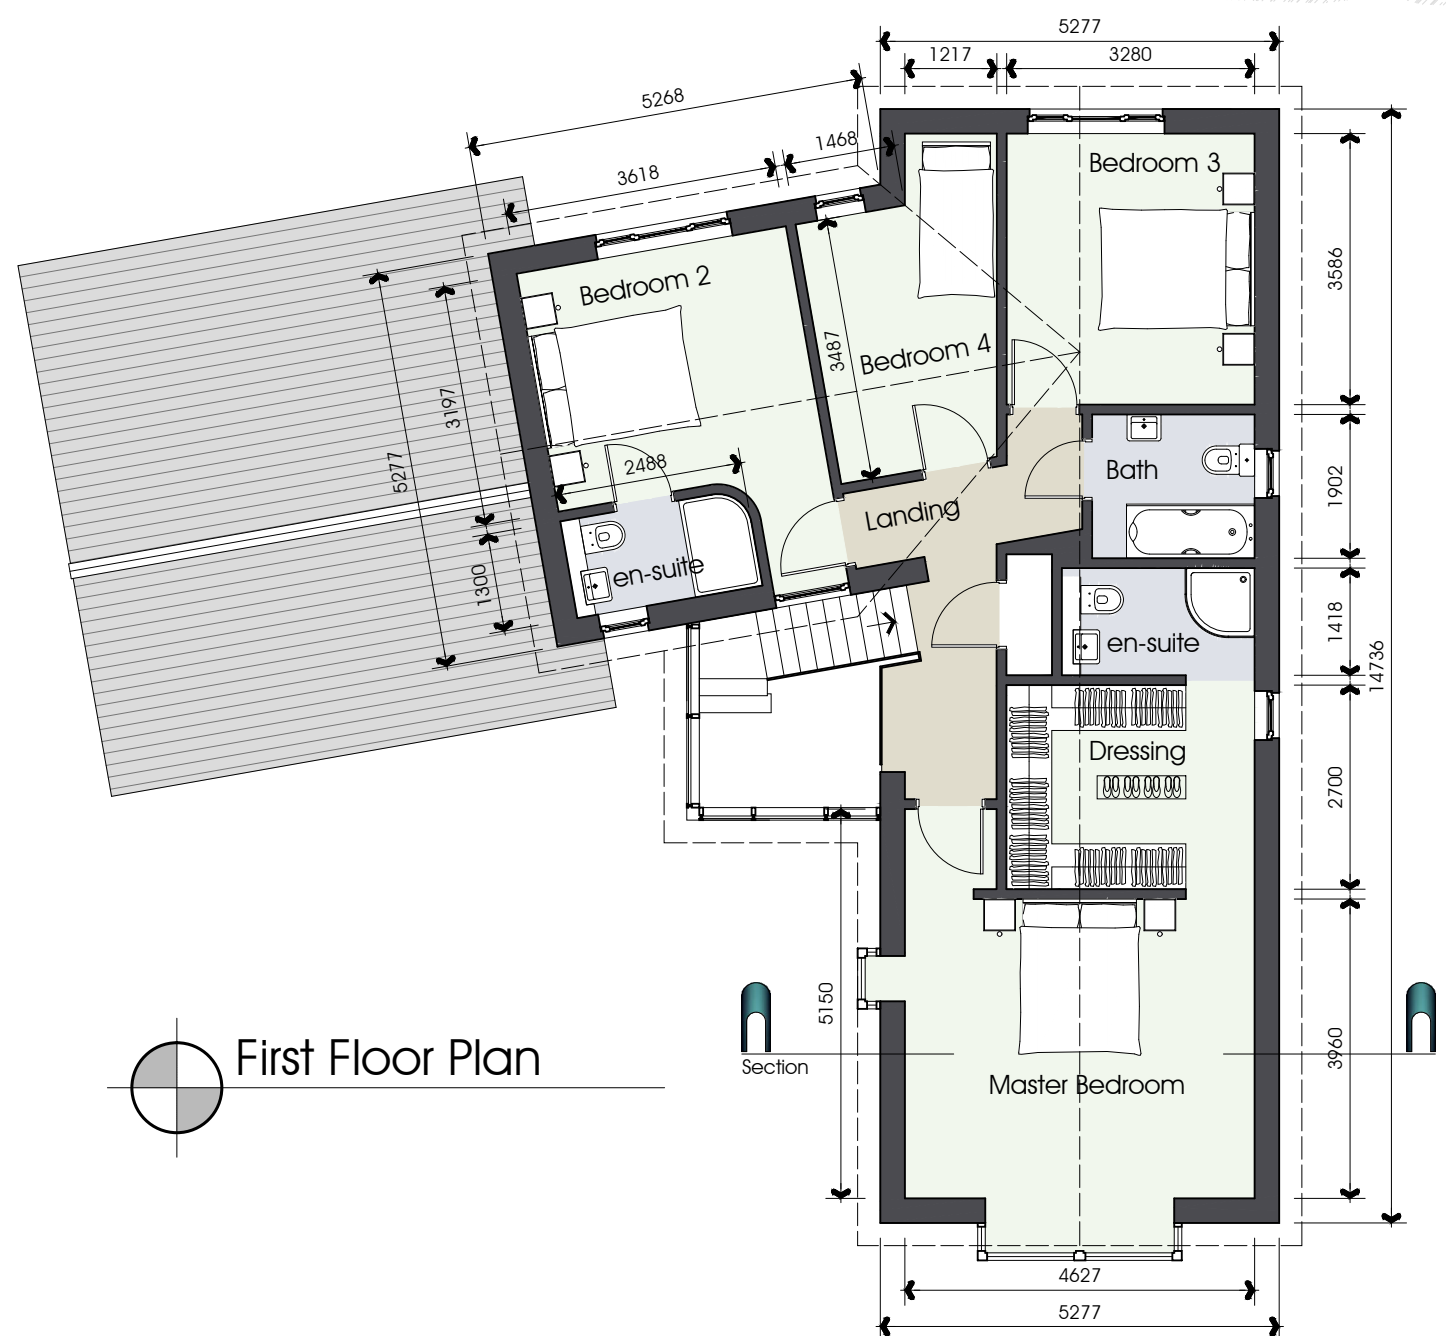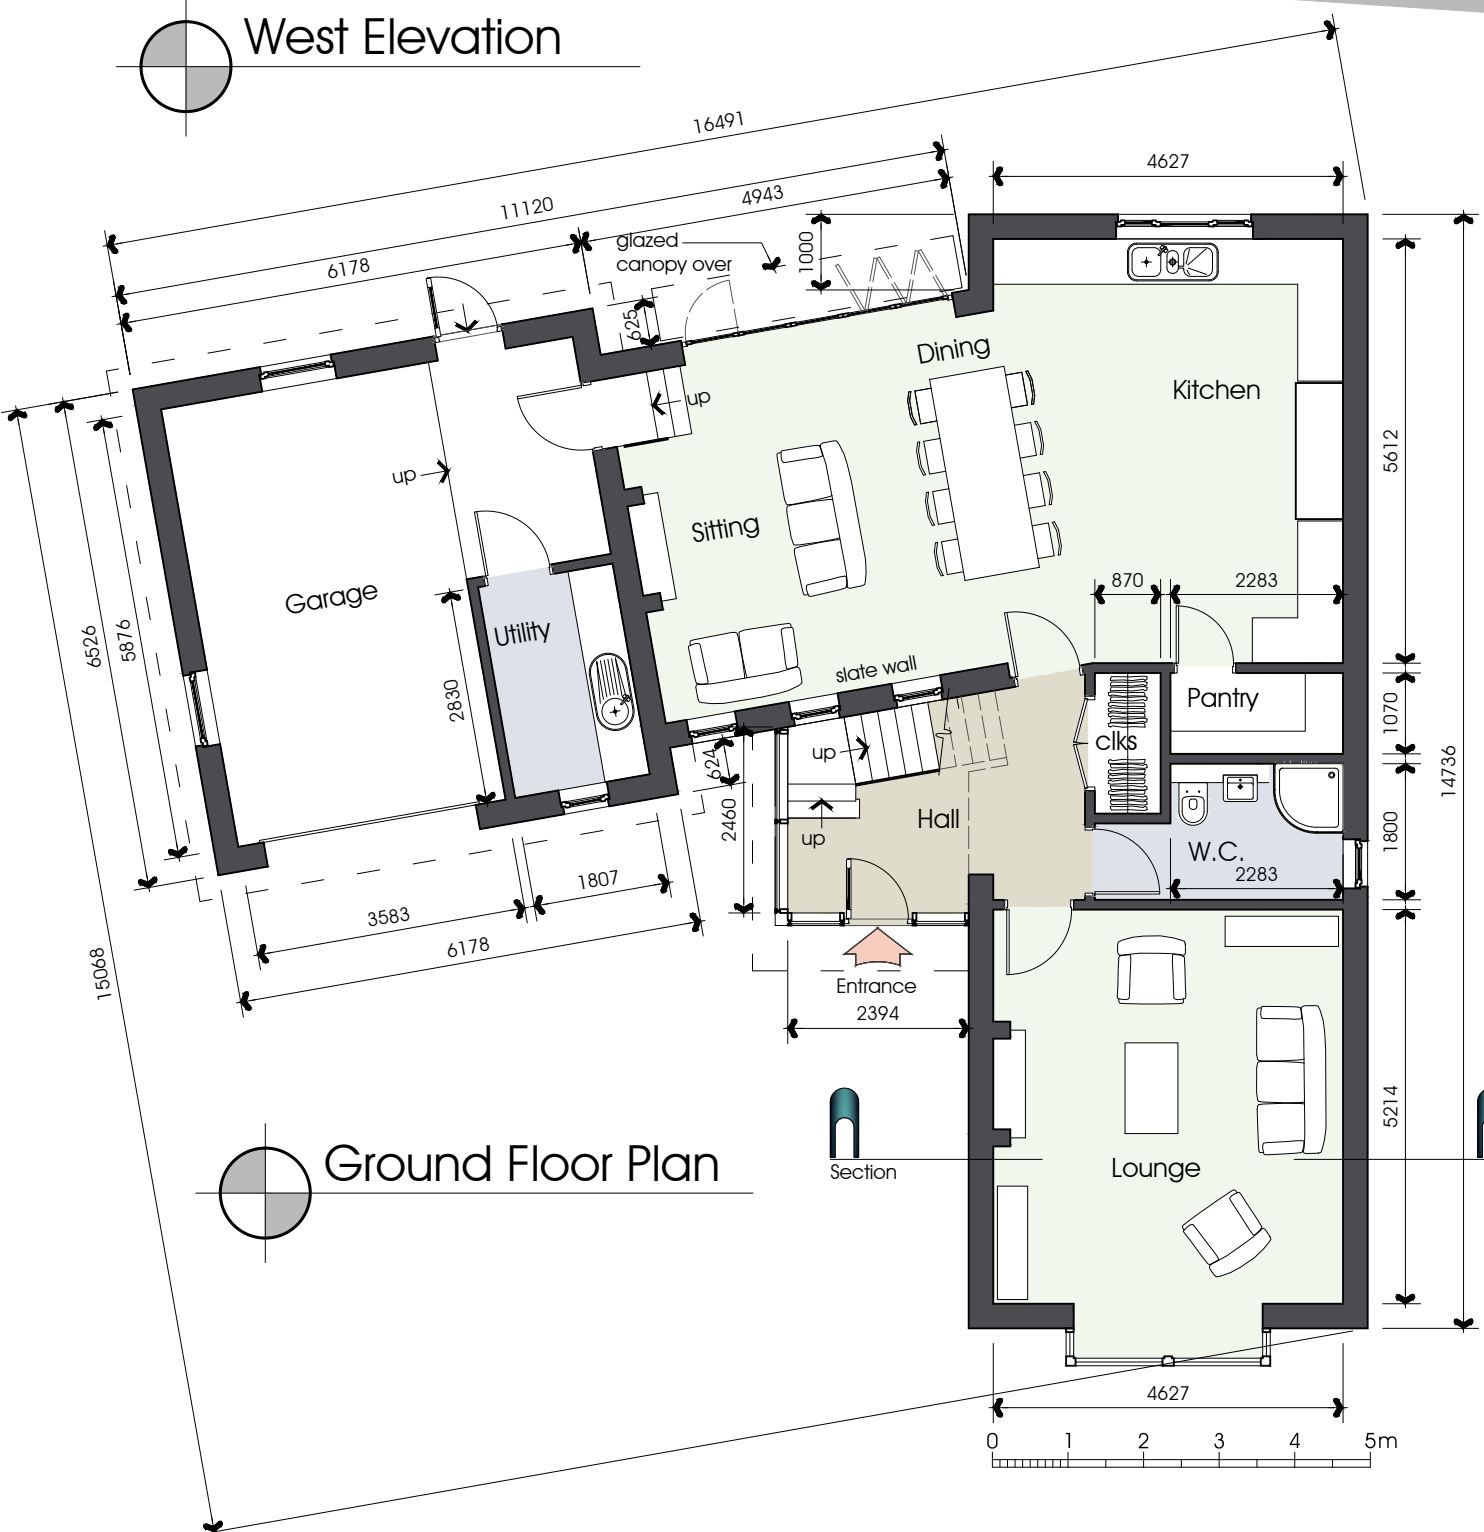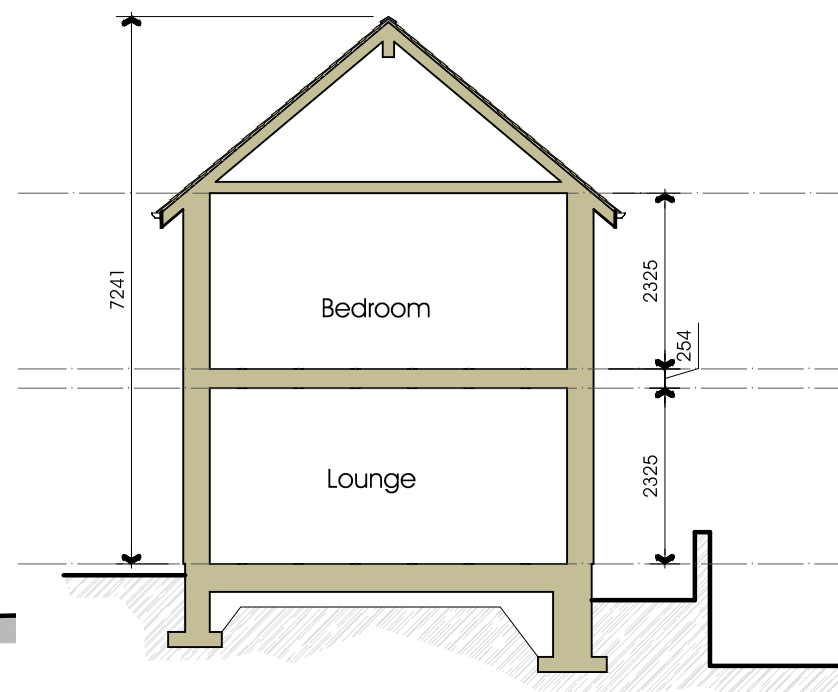

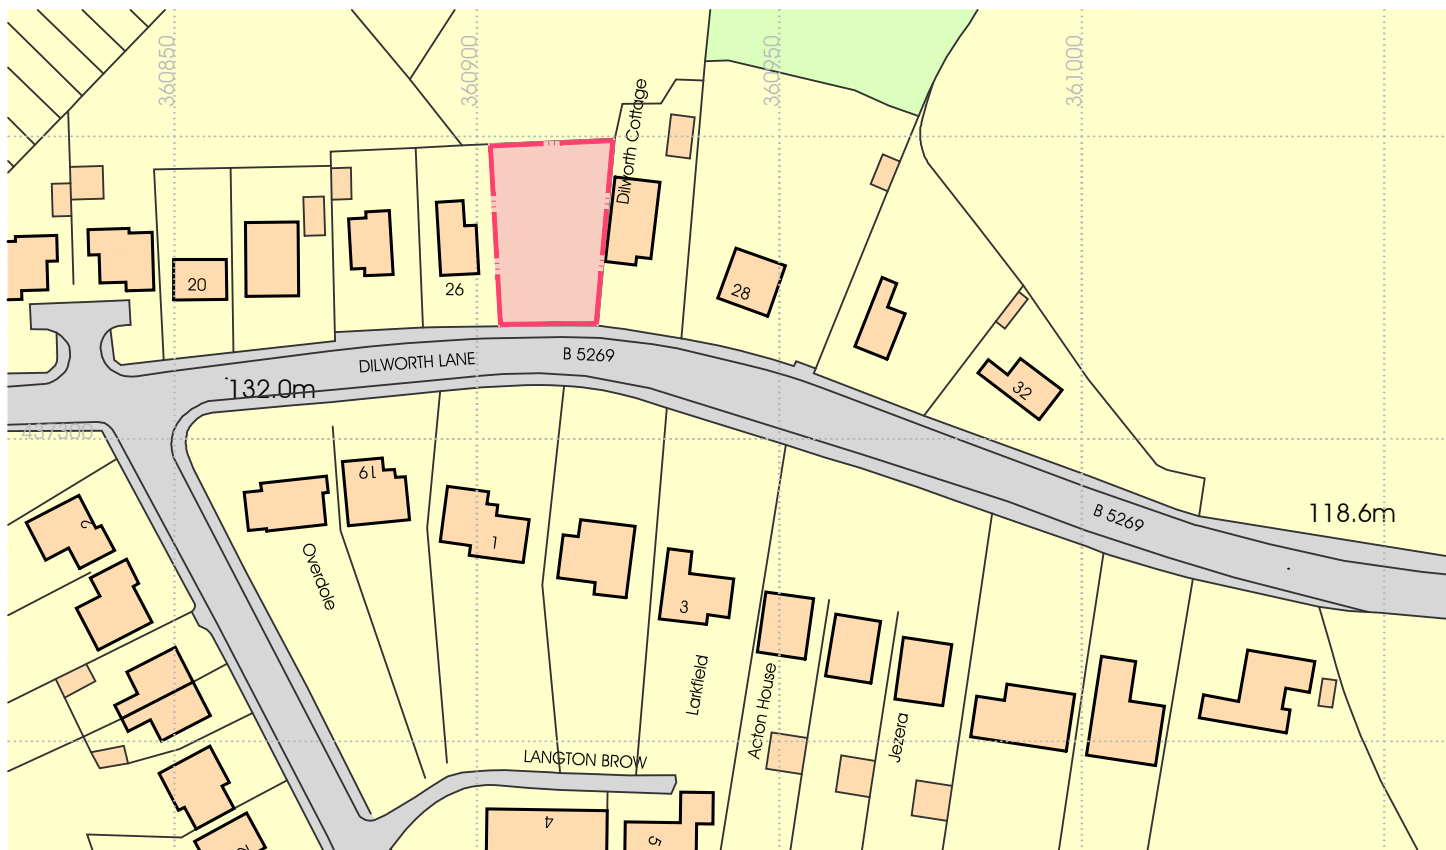

Ordnance Survey, (c) Crown Copyright 2012. All rights reserved. Licence number 100020449

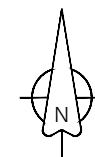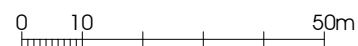

PGB Architectural Services LTD

Lily Cottage
12 Glen Avenue
Knowle Green
Preston
PR3 2ZQ



m. 07866 366565 t. 01254 820092 e. info@pgb-arch.com

CLIENT
Mr Clegg

PAPER SIZE A4
DATE 03.01.2013

PROJECT
Proposed New Dwelling
Dilworth Lane
Longridge

JOB NO. 2599
SCALE 1:1250

DRAWING TITLE
Location Plan

DRAWING NO. 003
REVISION

NOTES:

1: Do not scale this drawing, use figured dimensions only 2: The Contractor, Sub Contractor or specialist supplier are responsible for confirming site dimensions prior to fabrication 3: Any dimensional discrepancies are to be reported to the Architect immediately