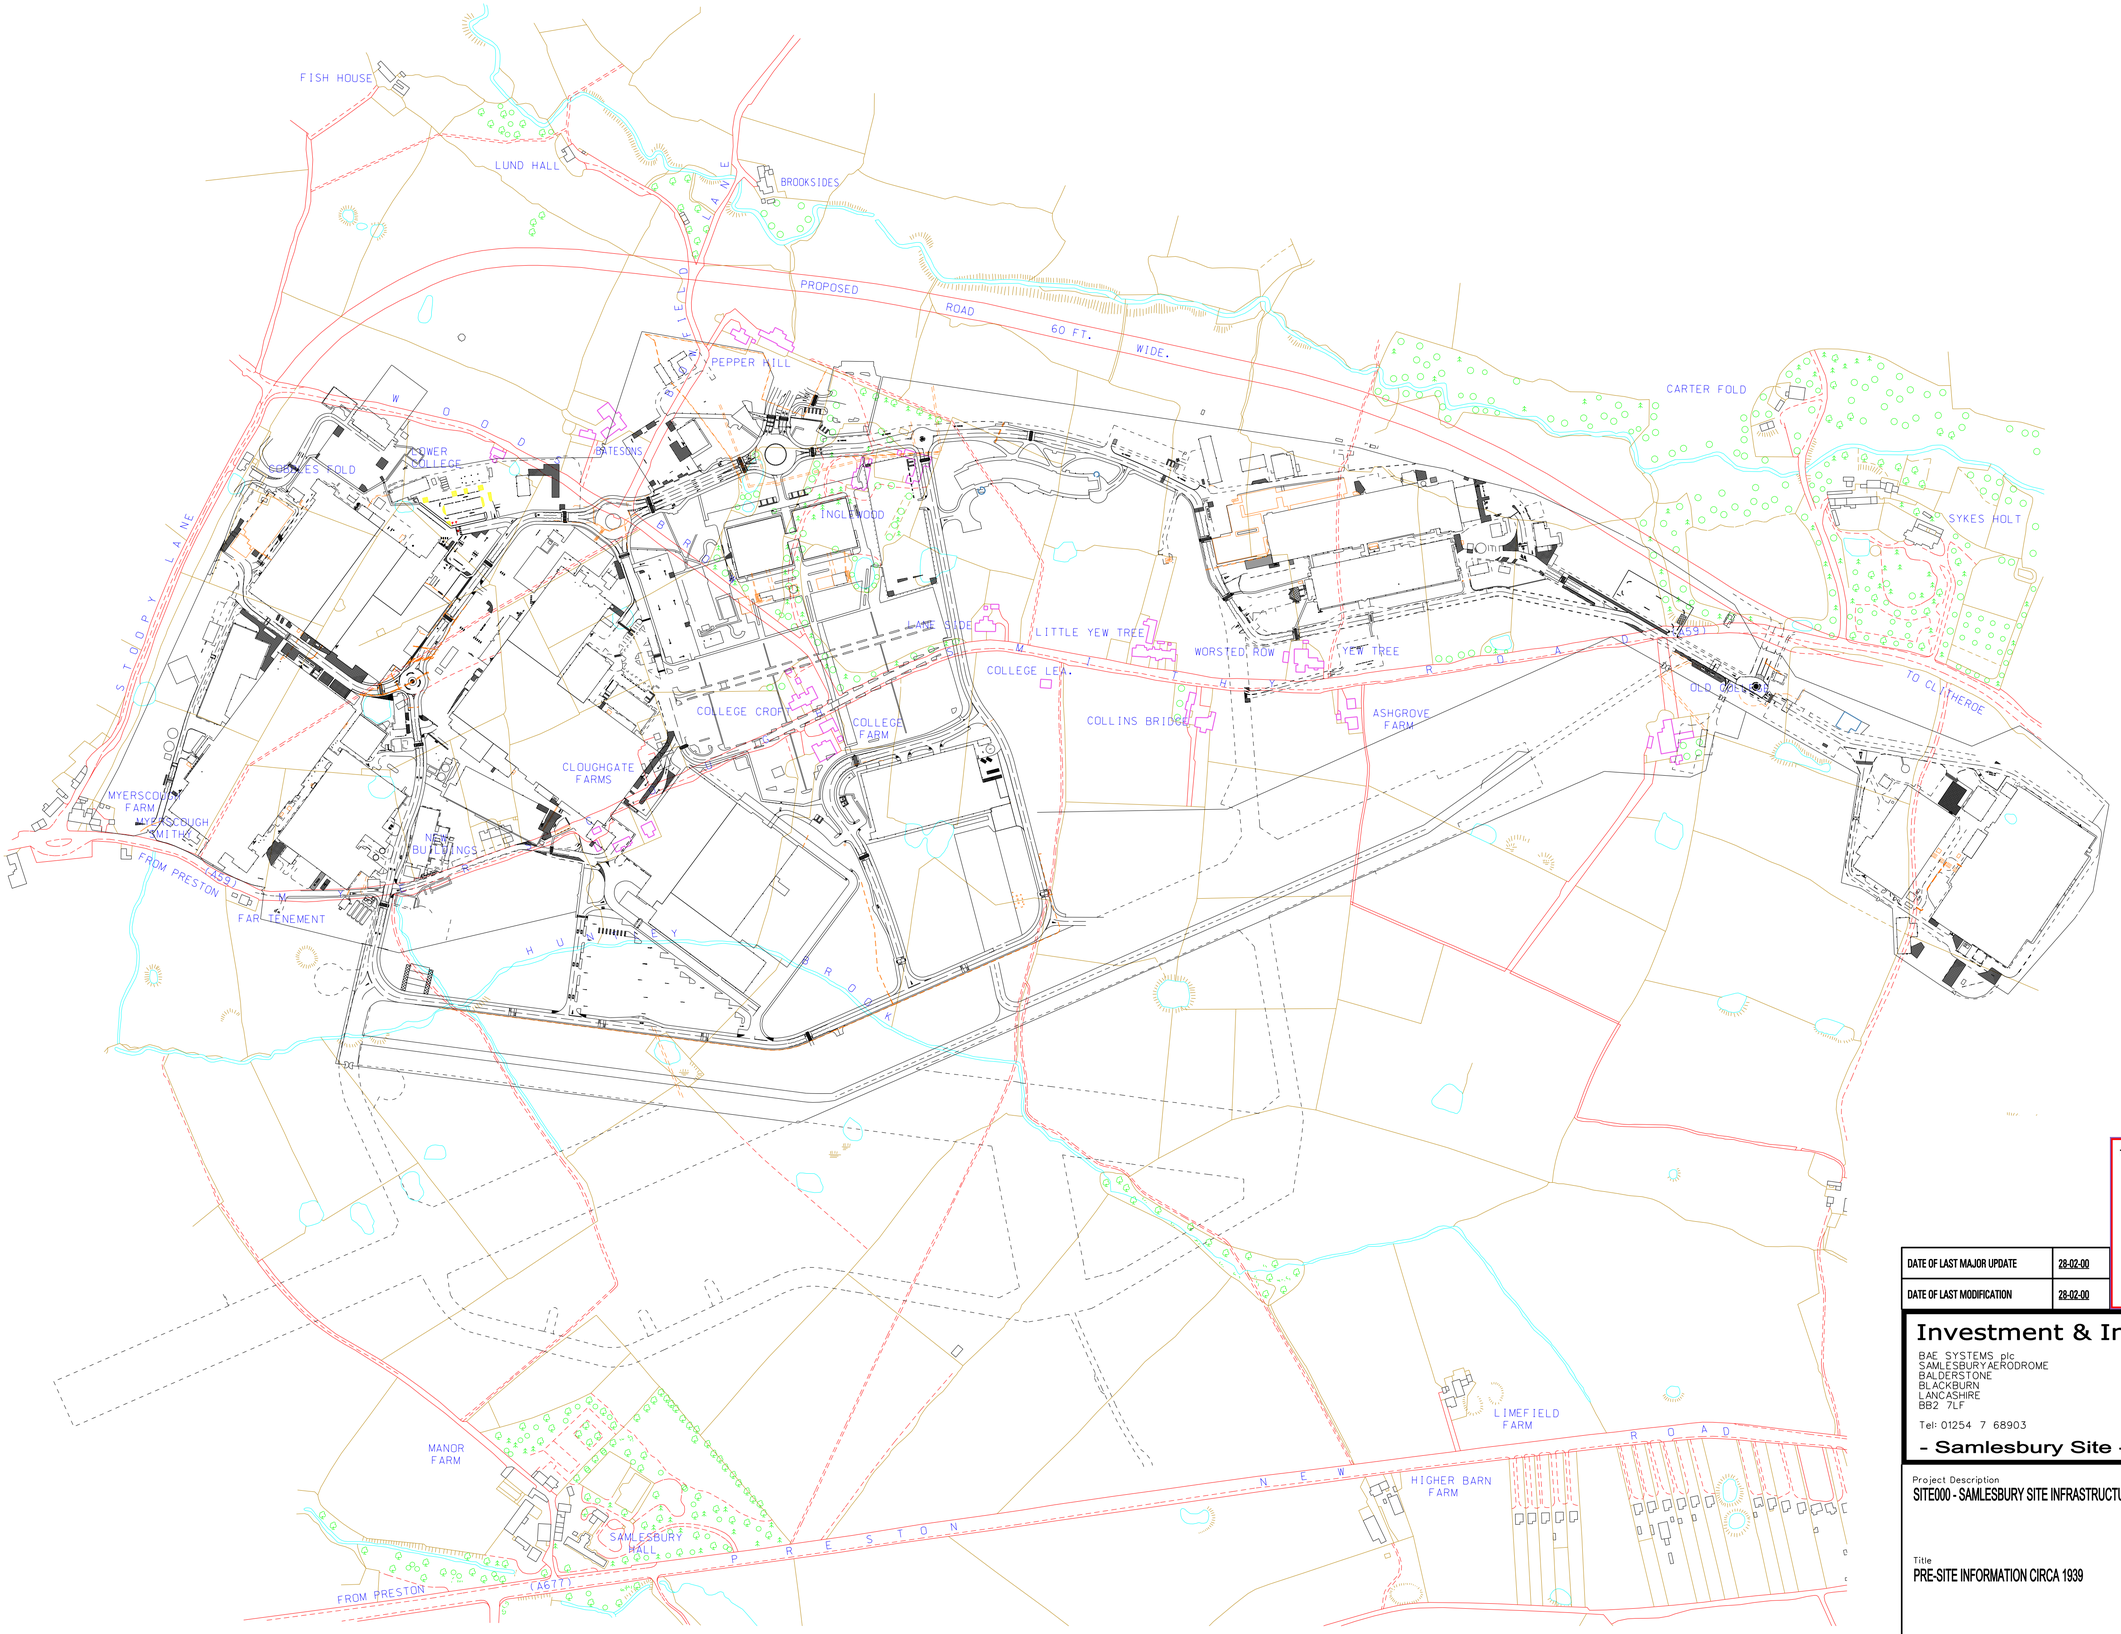

W. PICKSTONE, M. INST. C.E.,
BOROUGH ENGINEER
BLACKBURN

R. WILLIAMS, B.Sc., ASSOC. M. INST. C.E.,
BOROUGH ENGINEER
PRESTON

ORIGINAL DRAWING NO
AP9J/4142
SHEET 45

THIS IS A CONTROLLED DOCUMENT & HAS BEEN ISSUED TO:
NAME:
COMPANY:

NO PART OF THIS DRAWING MAY BE COPIED OR REPRODUCED OR ANY INFORMATION CONTAINED ON THIS DRAWING GIVEN TO A THIRD PARTY WITHOUT THE PRIOR WRITTEN PERMISSION OF:

INVESTMENT & INFRASTRUCTURE SERVICES
BAE SYSTEMS LTD.

THIS DRAWING CONTAINS INFORMATION HELD ON THE INVESTMENT & INFRASTRUCTURE SERVICES CAD SYSTEM AT THE DATE OF ISSUE ONLY

SIGNED - ..... DATE - .....

DATE OF LAST MAJOR UPDATE	28-02-00
DATE OF LAST MODIFICATION	28-02-00

Investment & Infrastructure Services

BAE SYSTEMS plc
SAMLESBURY AERODROME
BALDERSTONE
BLACKBURN
LANCASHIRE
BB2 7LF
Tel: 01254 7 68903

BAE SYSTEMS

- Samlesbury Site -

© BAE SYSTEMS LIMITED. All rights reserved.

Project Description
SITE000 - SAMLESBURY SITE INFRASTRUCTURE

Title
PRE-SITE INFORMATION CIRCA 1939

PRINTED: 21/10/2013
Building No: SITE
Created: 21/02/11
Scale: @
Printed at: 1:N.T.S.
Created by: D WRAY

Project No. SITE000 / 048

Issue ISSUED BY DATE