




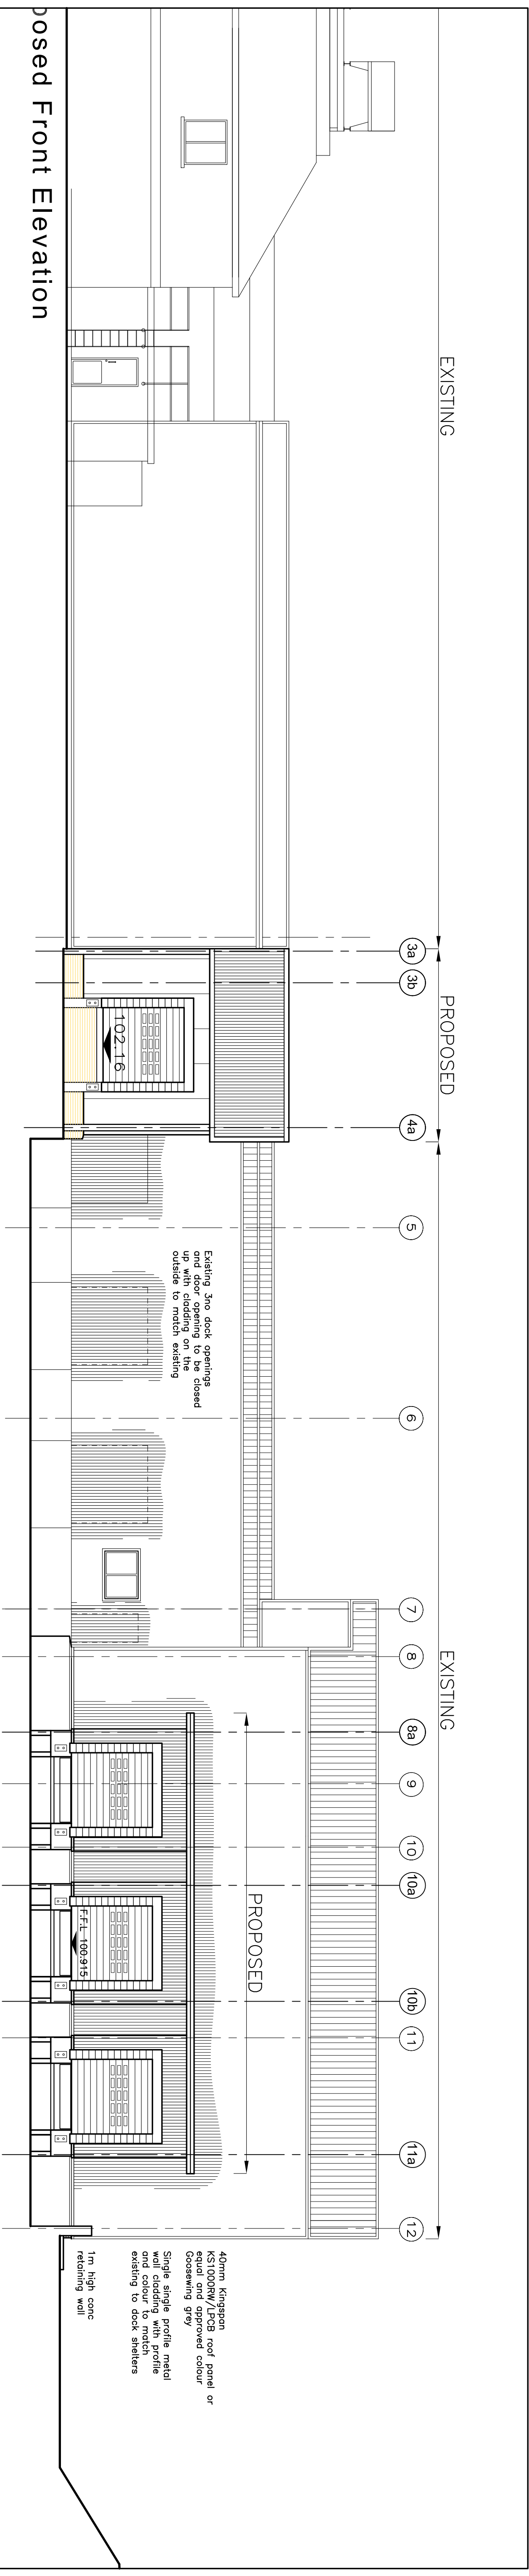


posed Front Elevation

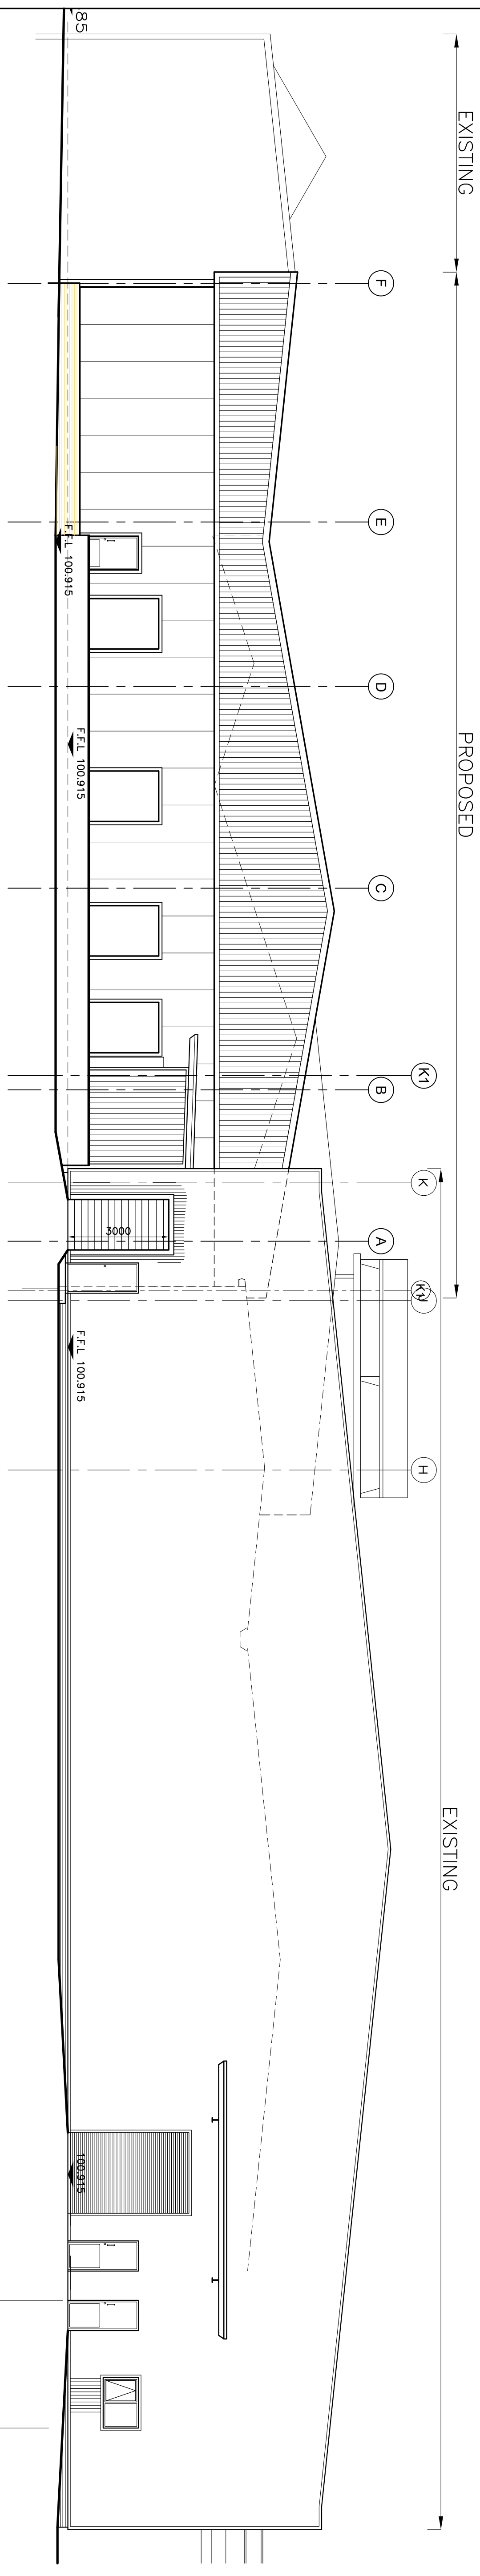

Proposed Side Elevation

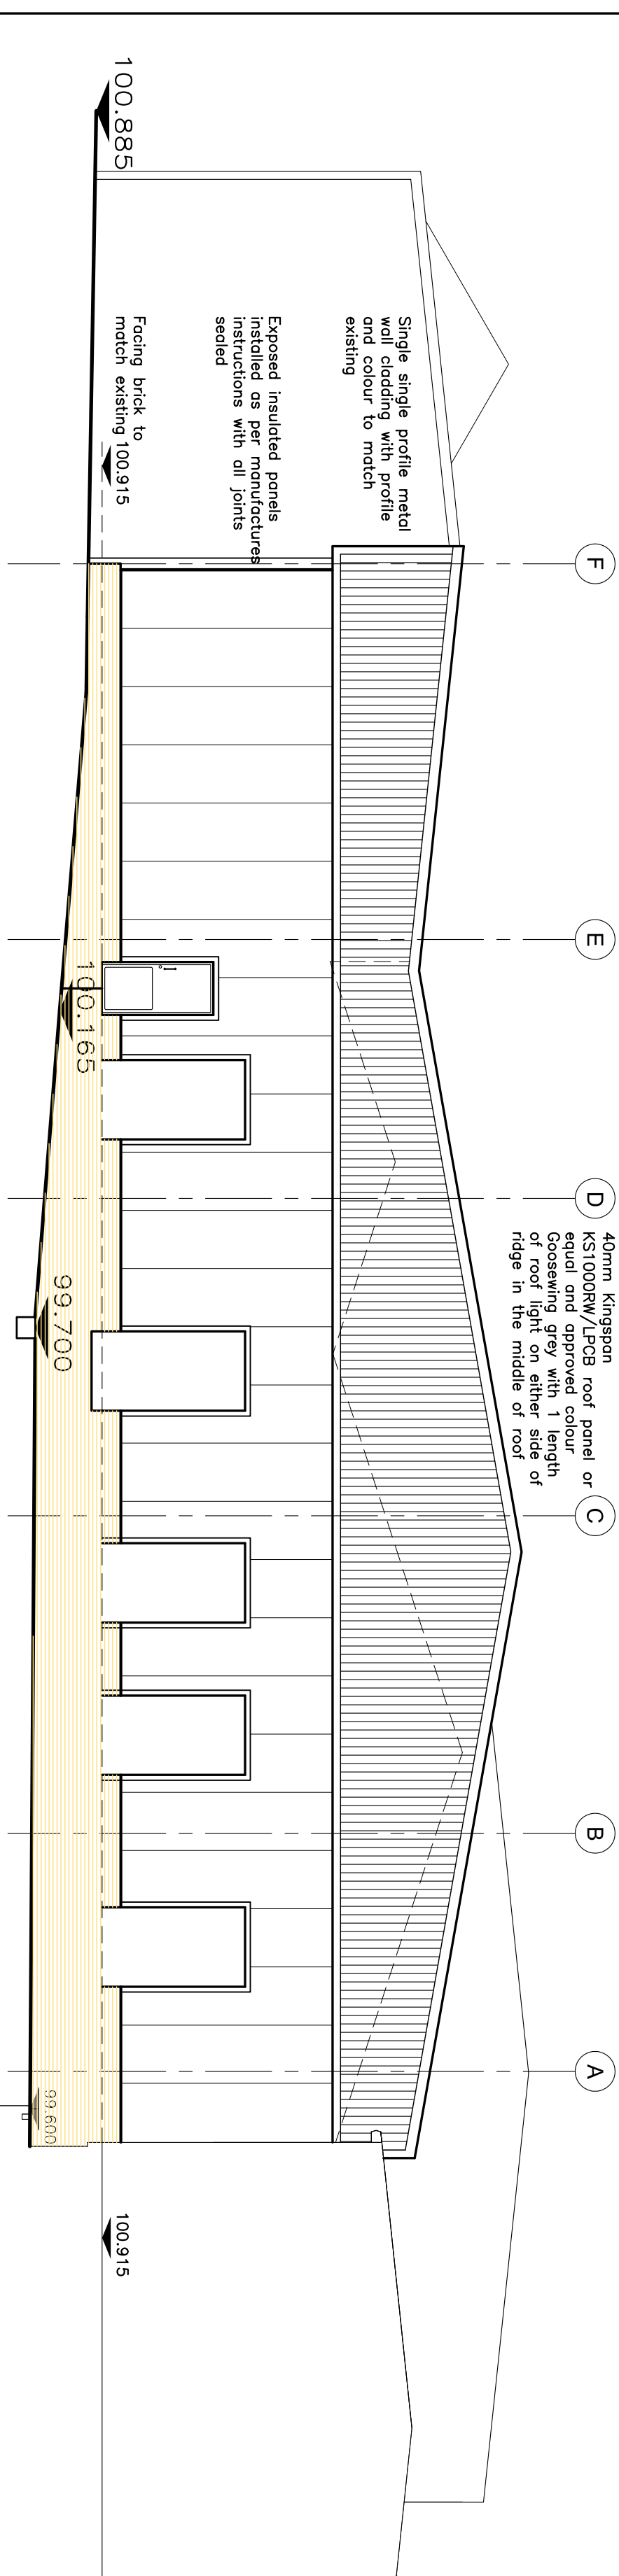

Proposed Elevation on Line 6

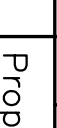			
44 Circular Road Dungannon Co. Tyrone BT71 6BE T: 028 87271050 F: 028 8723410 E: info@mcartershamill.co.uk W: www.mcarterhamill.co.uk			
mccarter hamill architects			