


Notes:
Dimensions are not to be scaled from this drawing, all discrepancies on this drawing are to be reported to the architect.
This drawing and design is copyright of ARKHbuild Ltd and must not be copied or reproduced without prior approval and consent.
Do not modify any element of this CAD drawing.
Drawing only to be used for the purposes it was issued for.

No	Design Risk Register

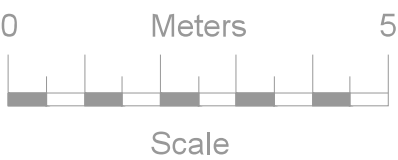

Rev	Date	Revision Notes

Project
The Hawthorns, Kiln Lane, Paythorne
Clitheroe, BB7 4JD

Client
Mr Lewis Culver
-

Contractor

ARKHbuild Ltd
architects + construction
www.arkhibuild.com


Drawing Title

Proposed Elevations


Job No	Date (Year/Month)	Scale@A3
AB_12083	2013/03	1/100

Status
Lawful Development Application

Drawing No	Zone	Level	Type	Content	Sequential	Rev
AR	XX	00	EL	100	005	-

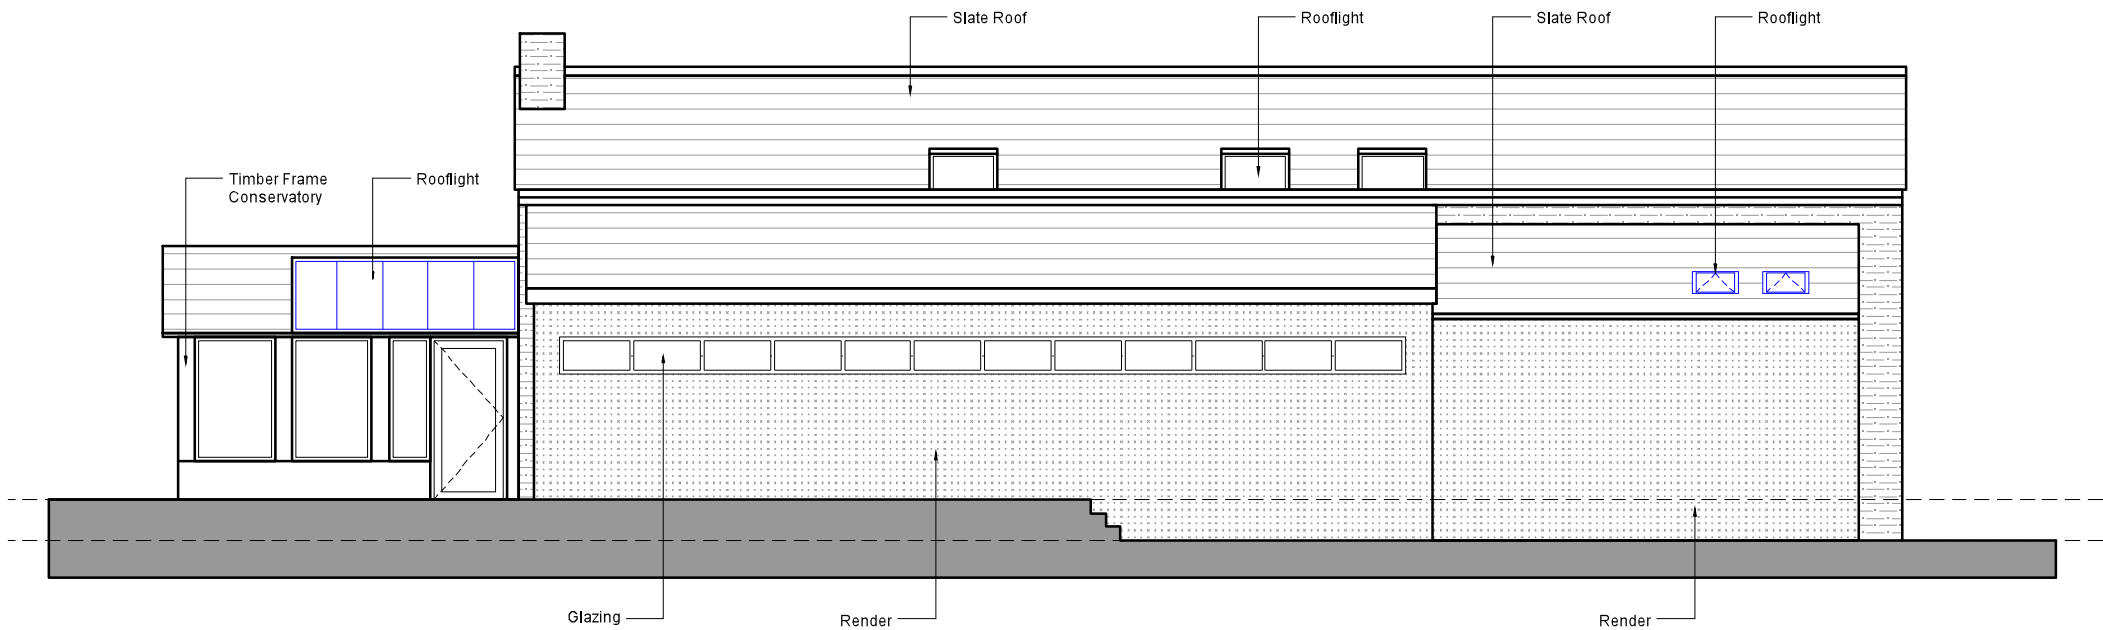

Proposed Elevation A

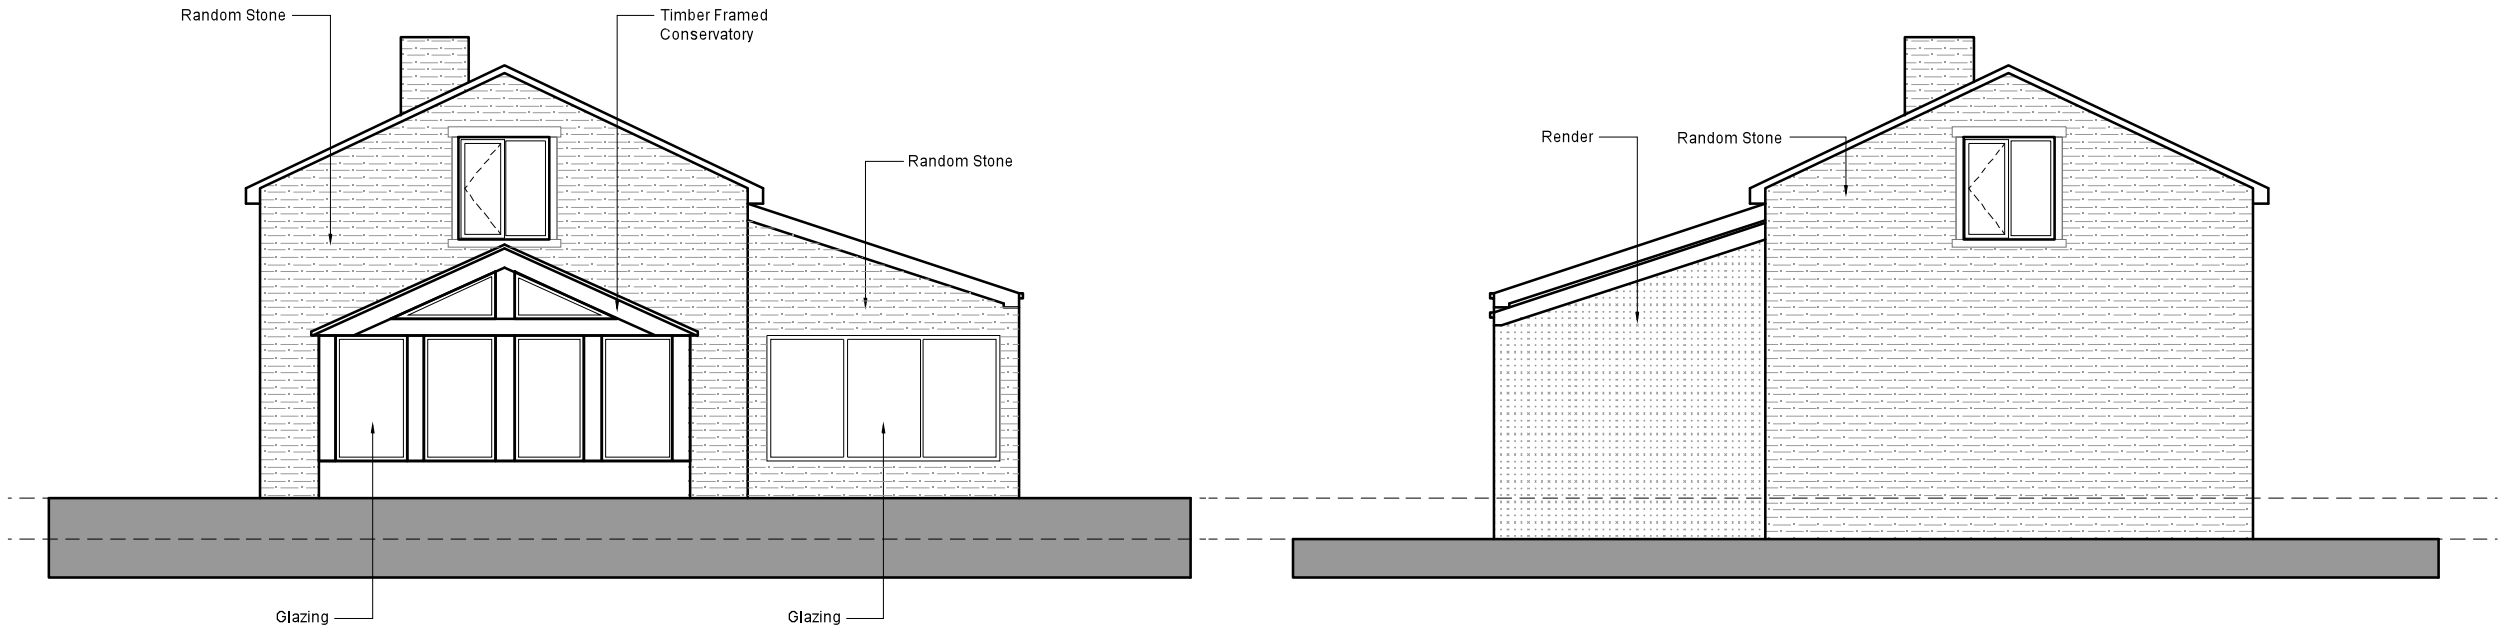

Proposed Elevation B

Proposed Elevation C