
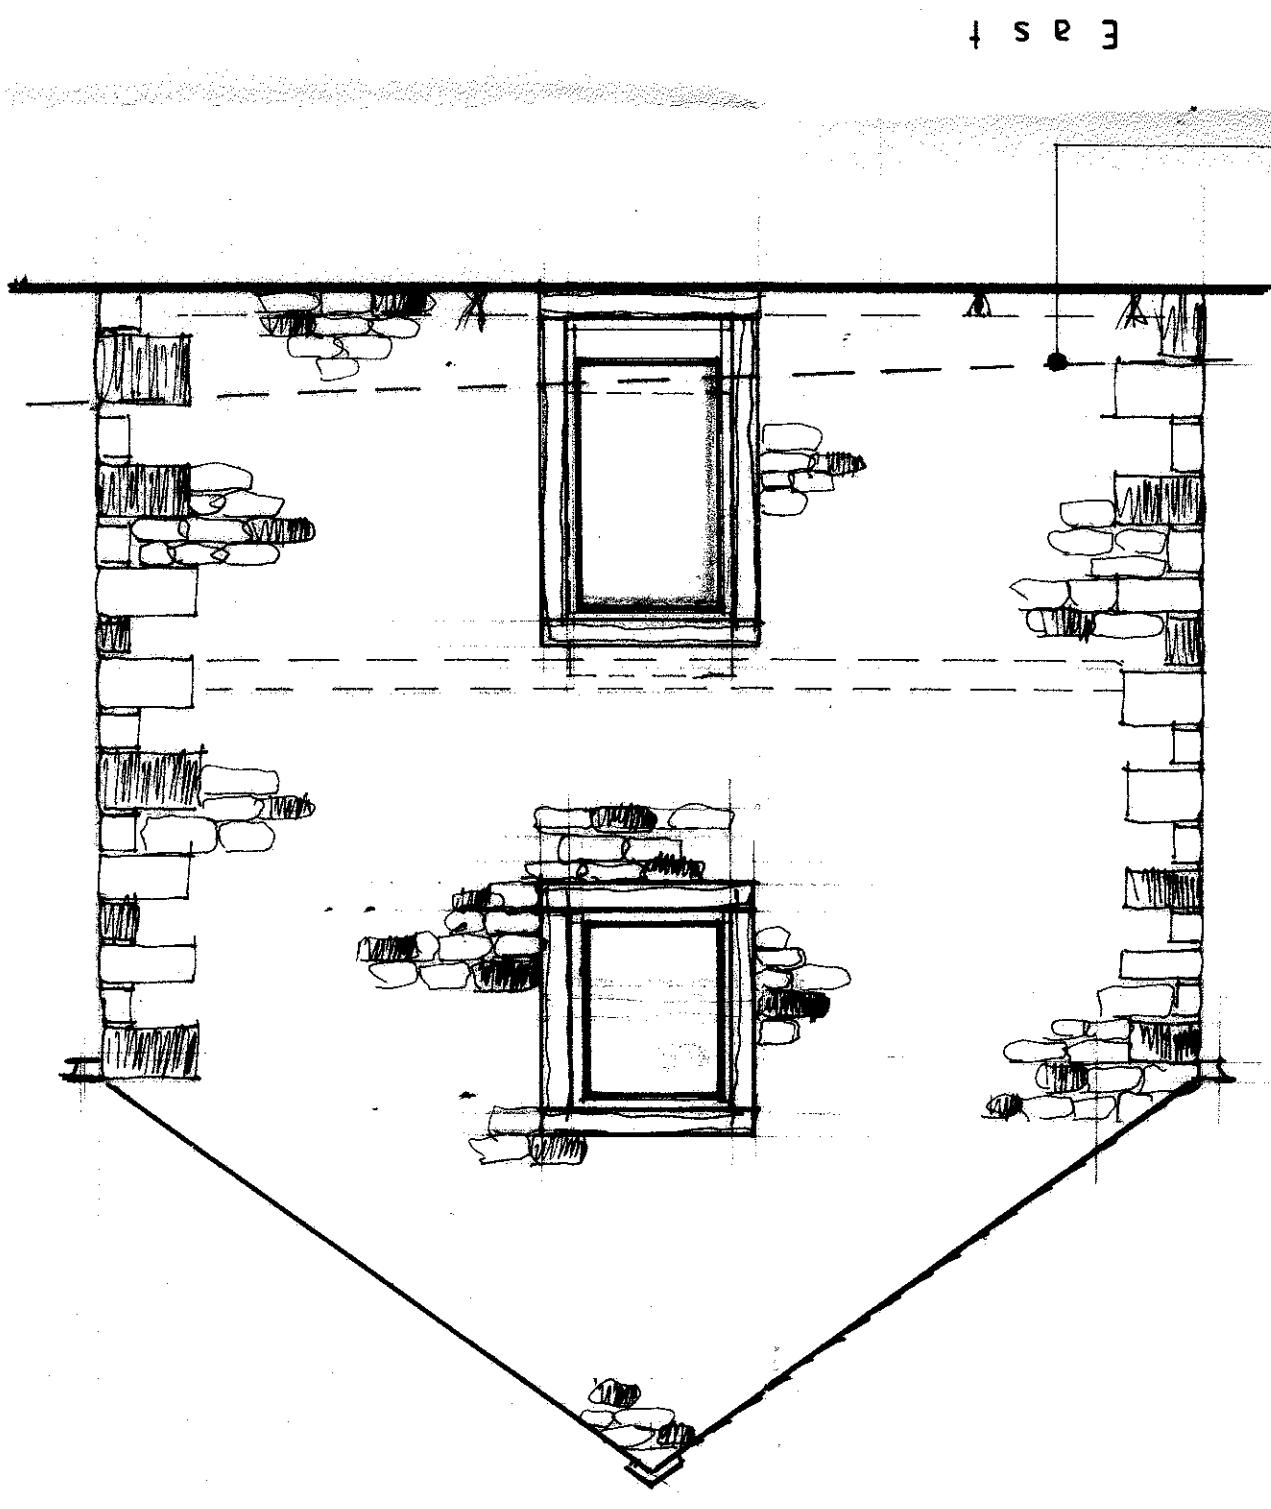
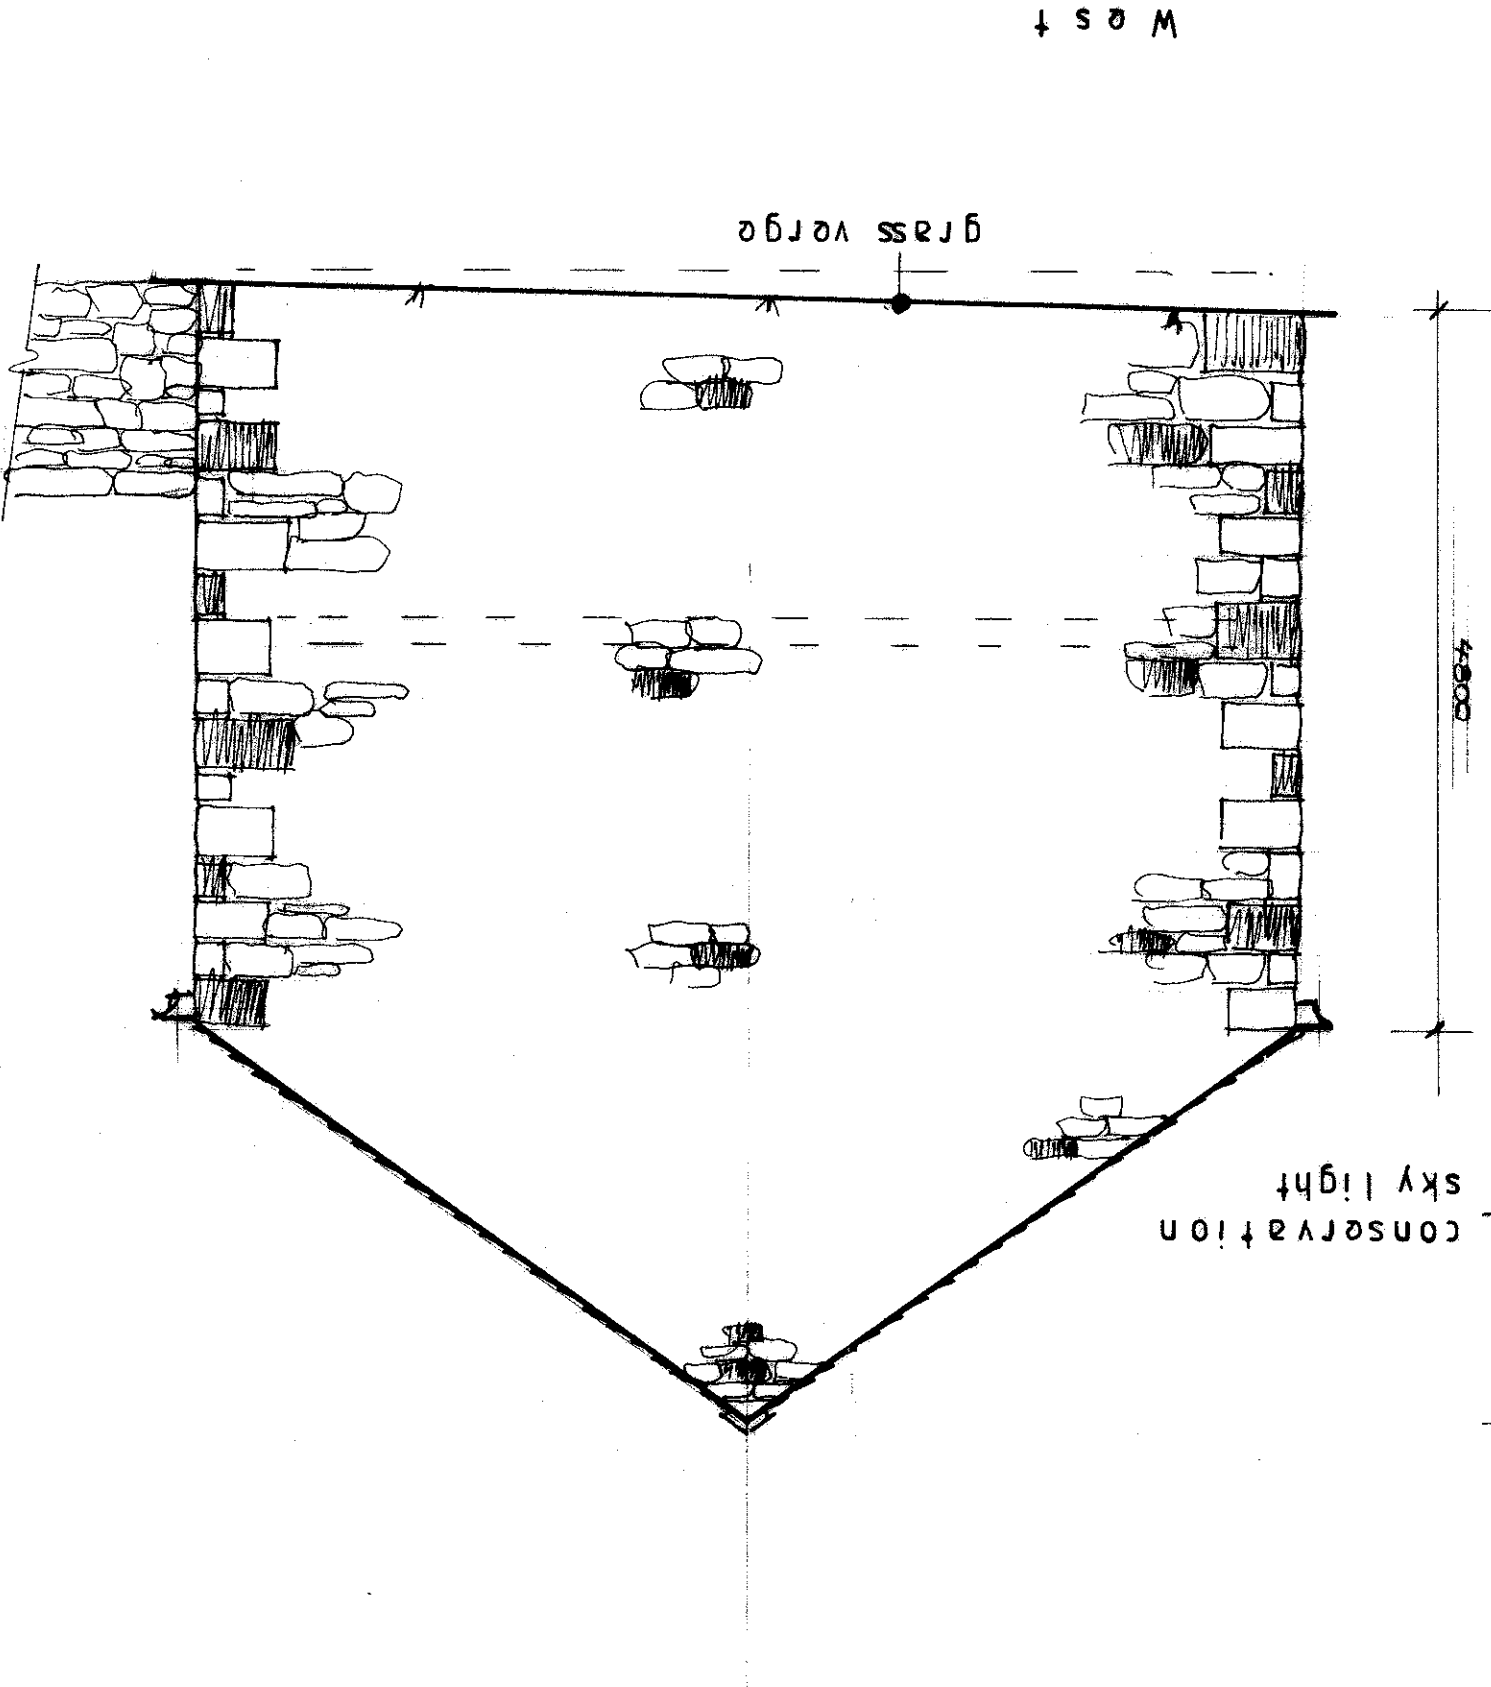
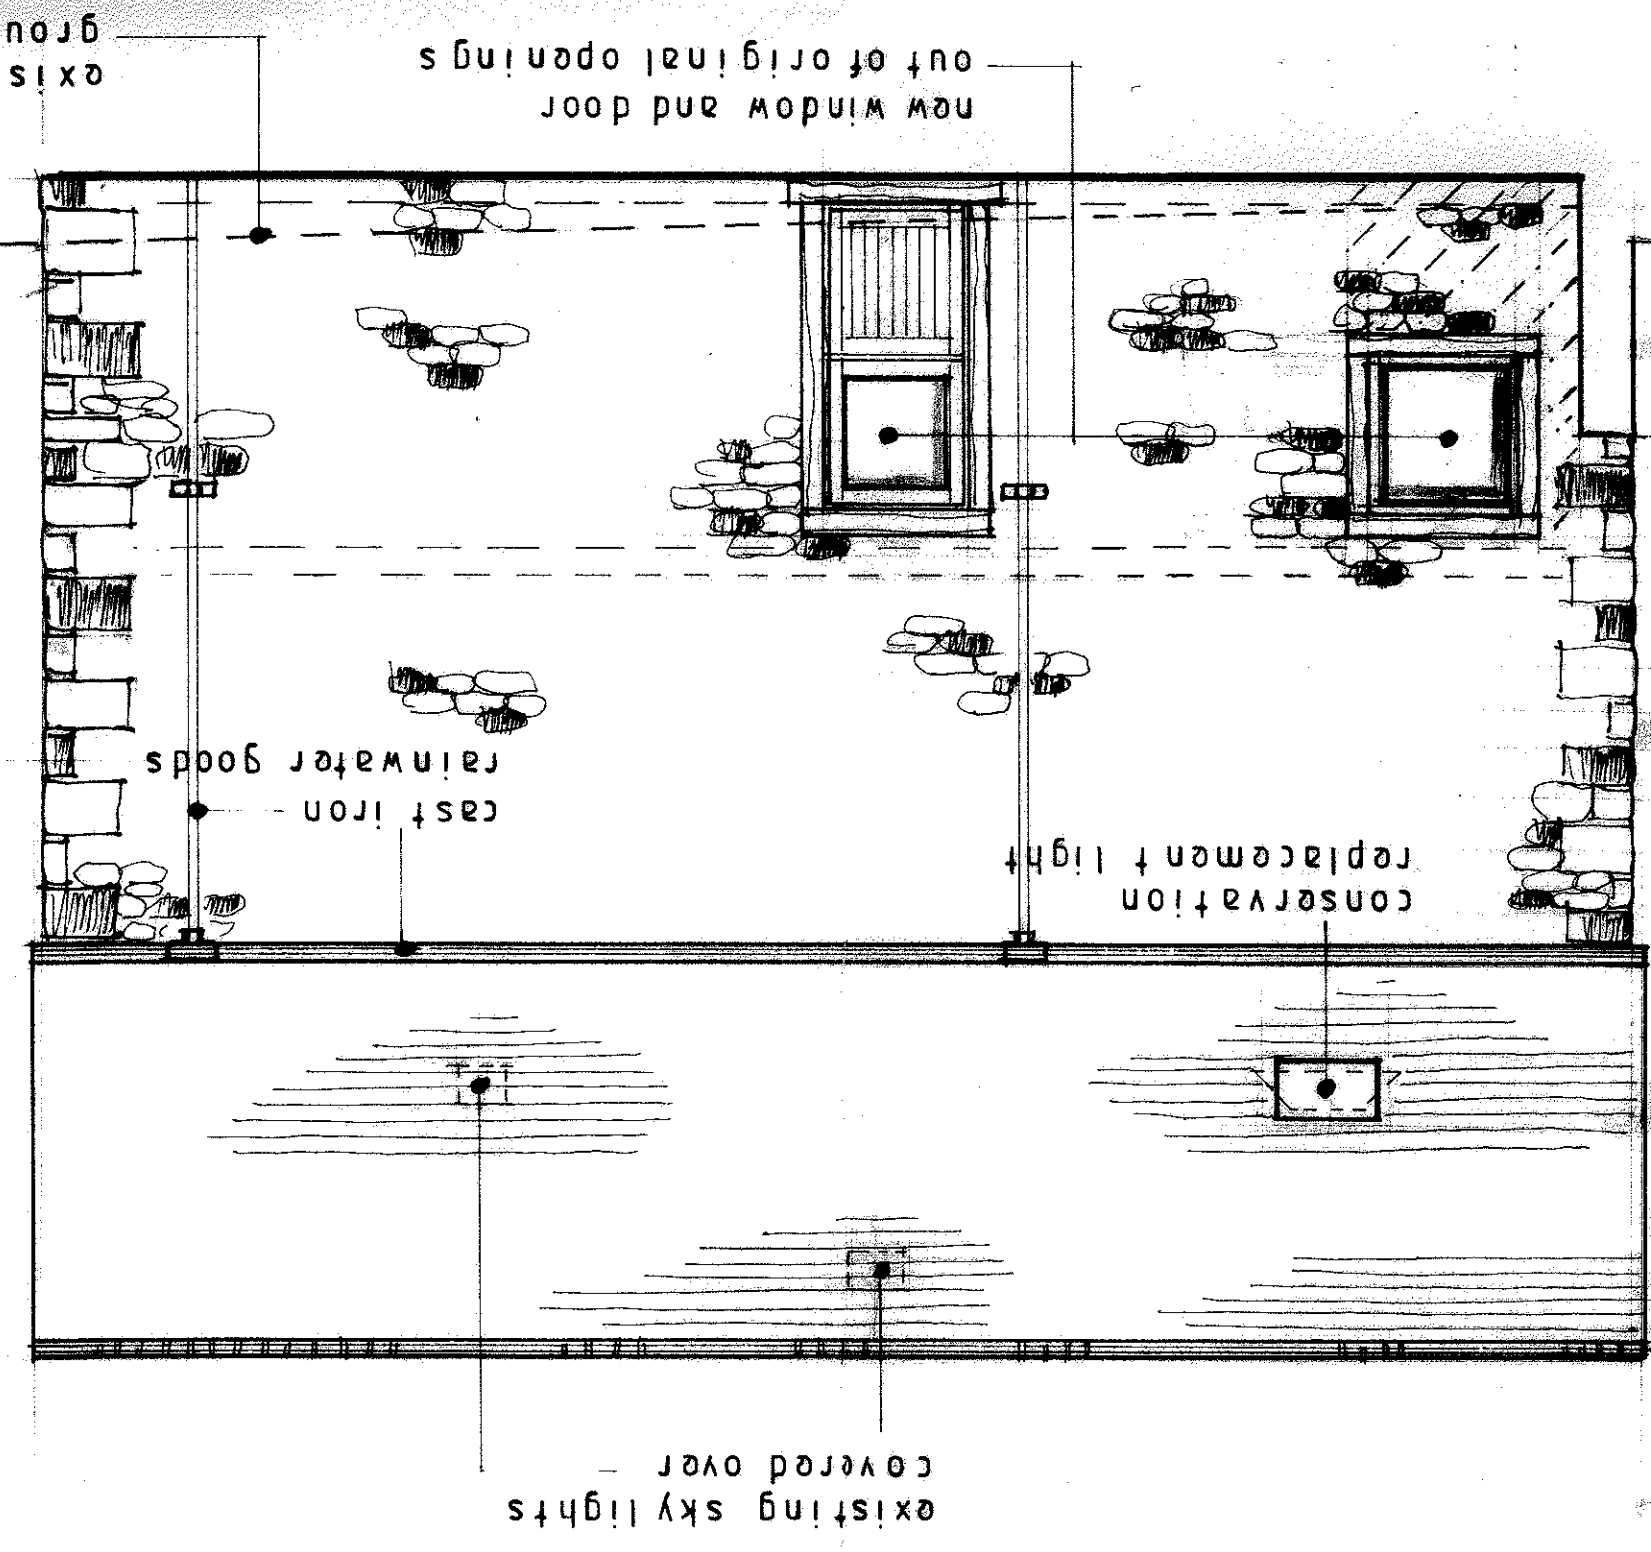
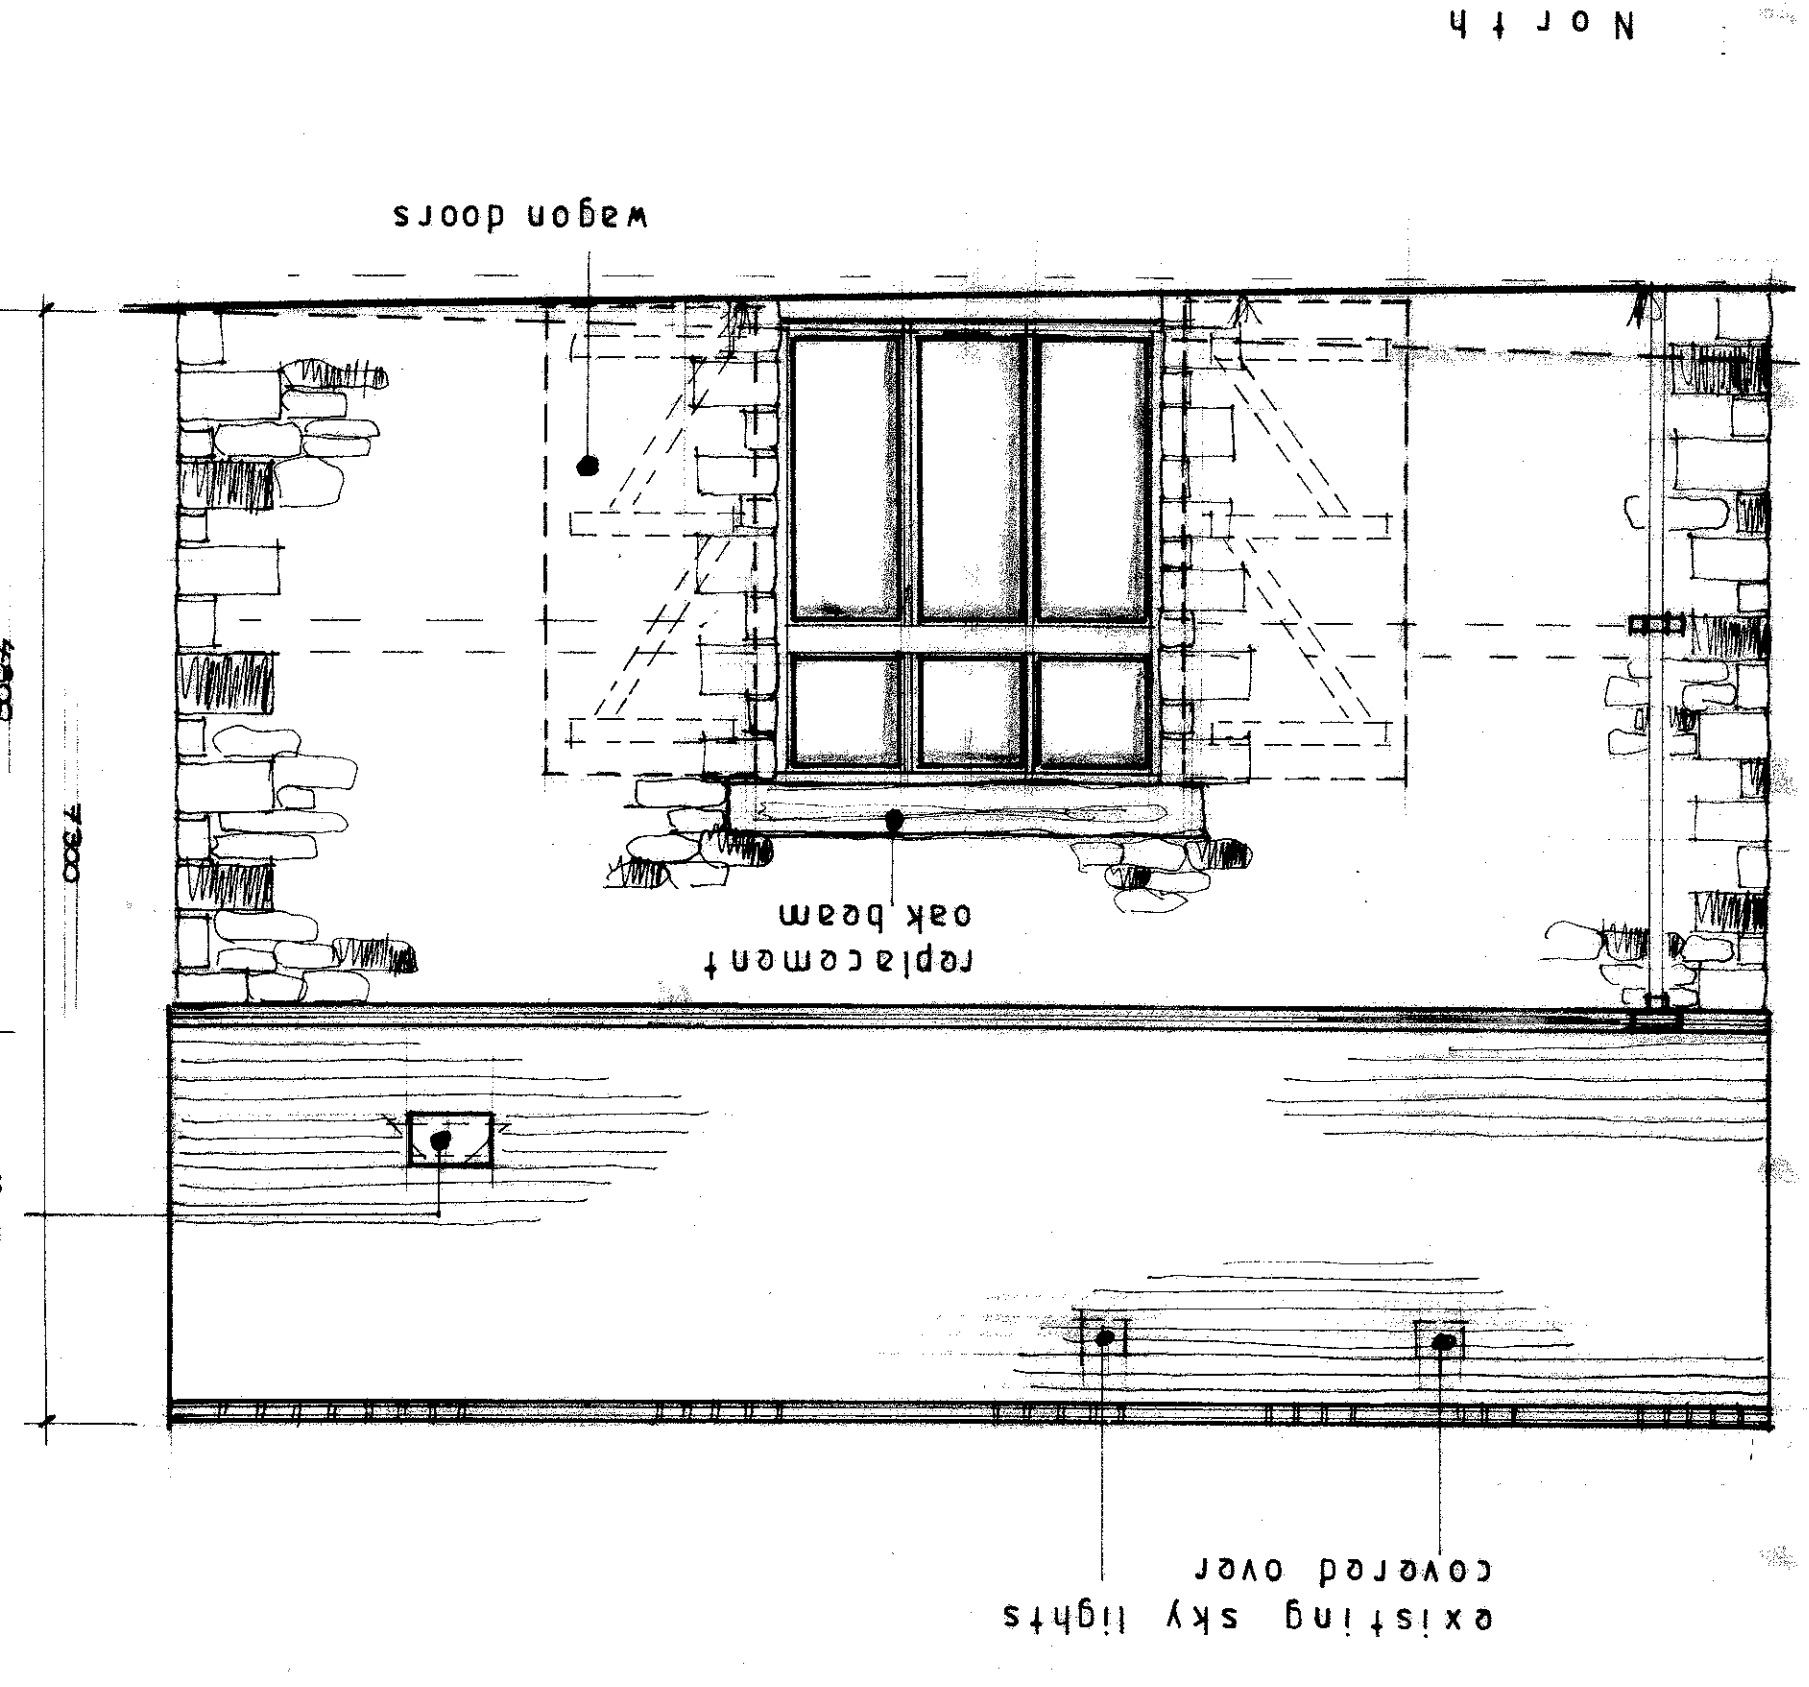
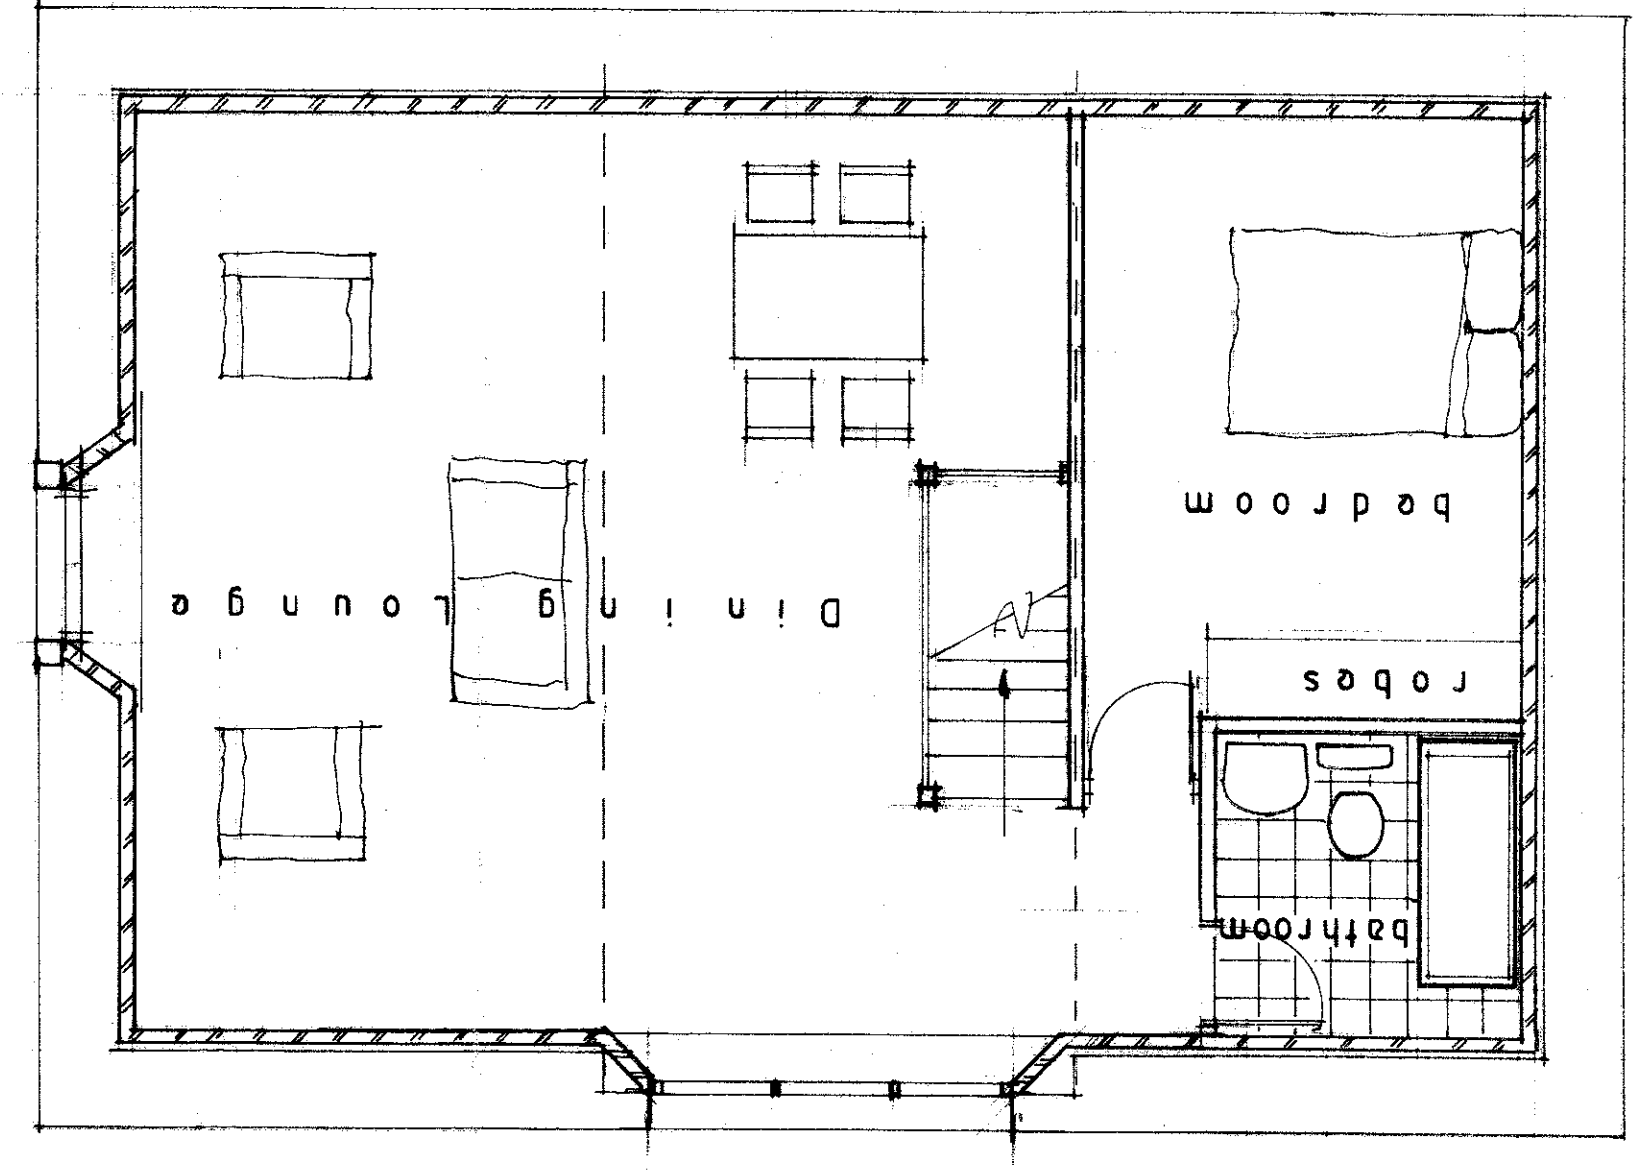


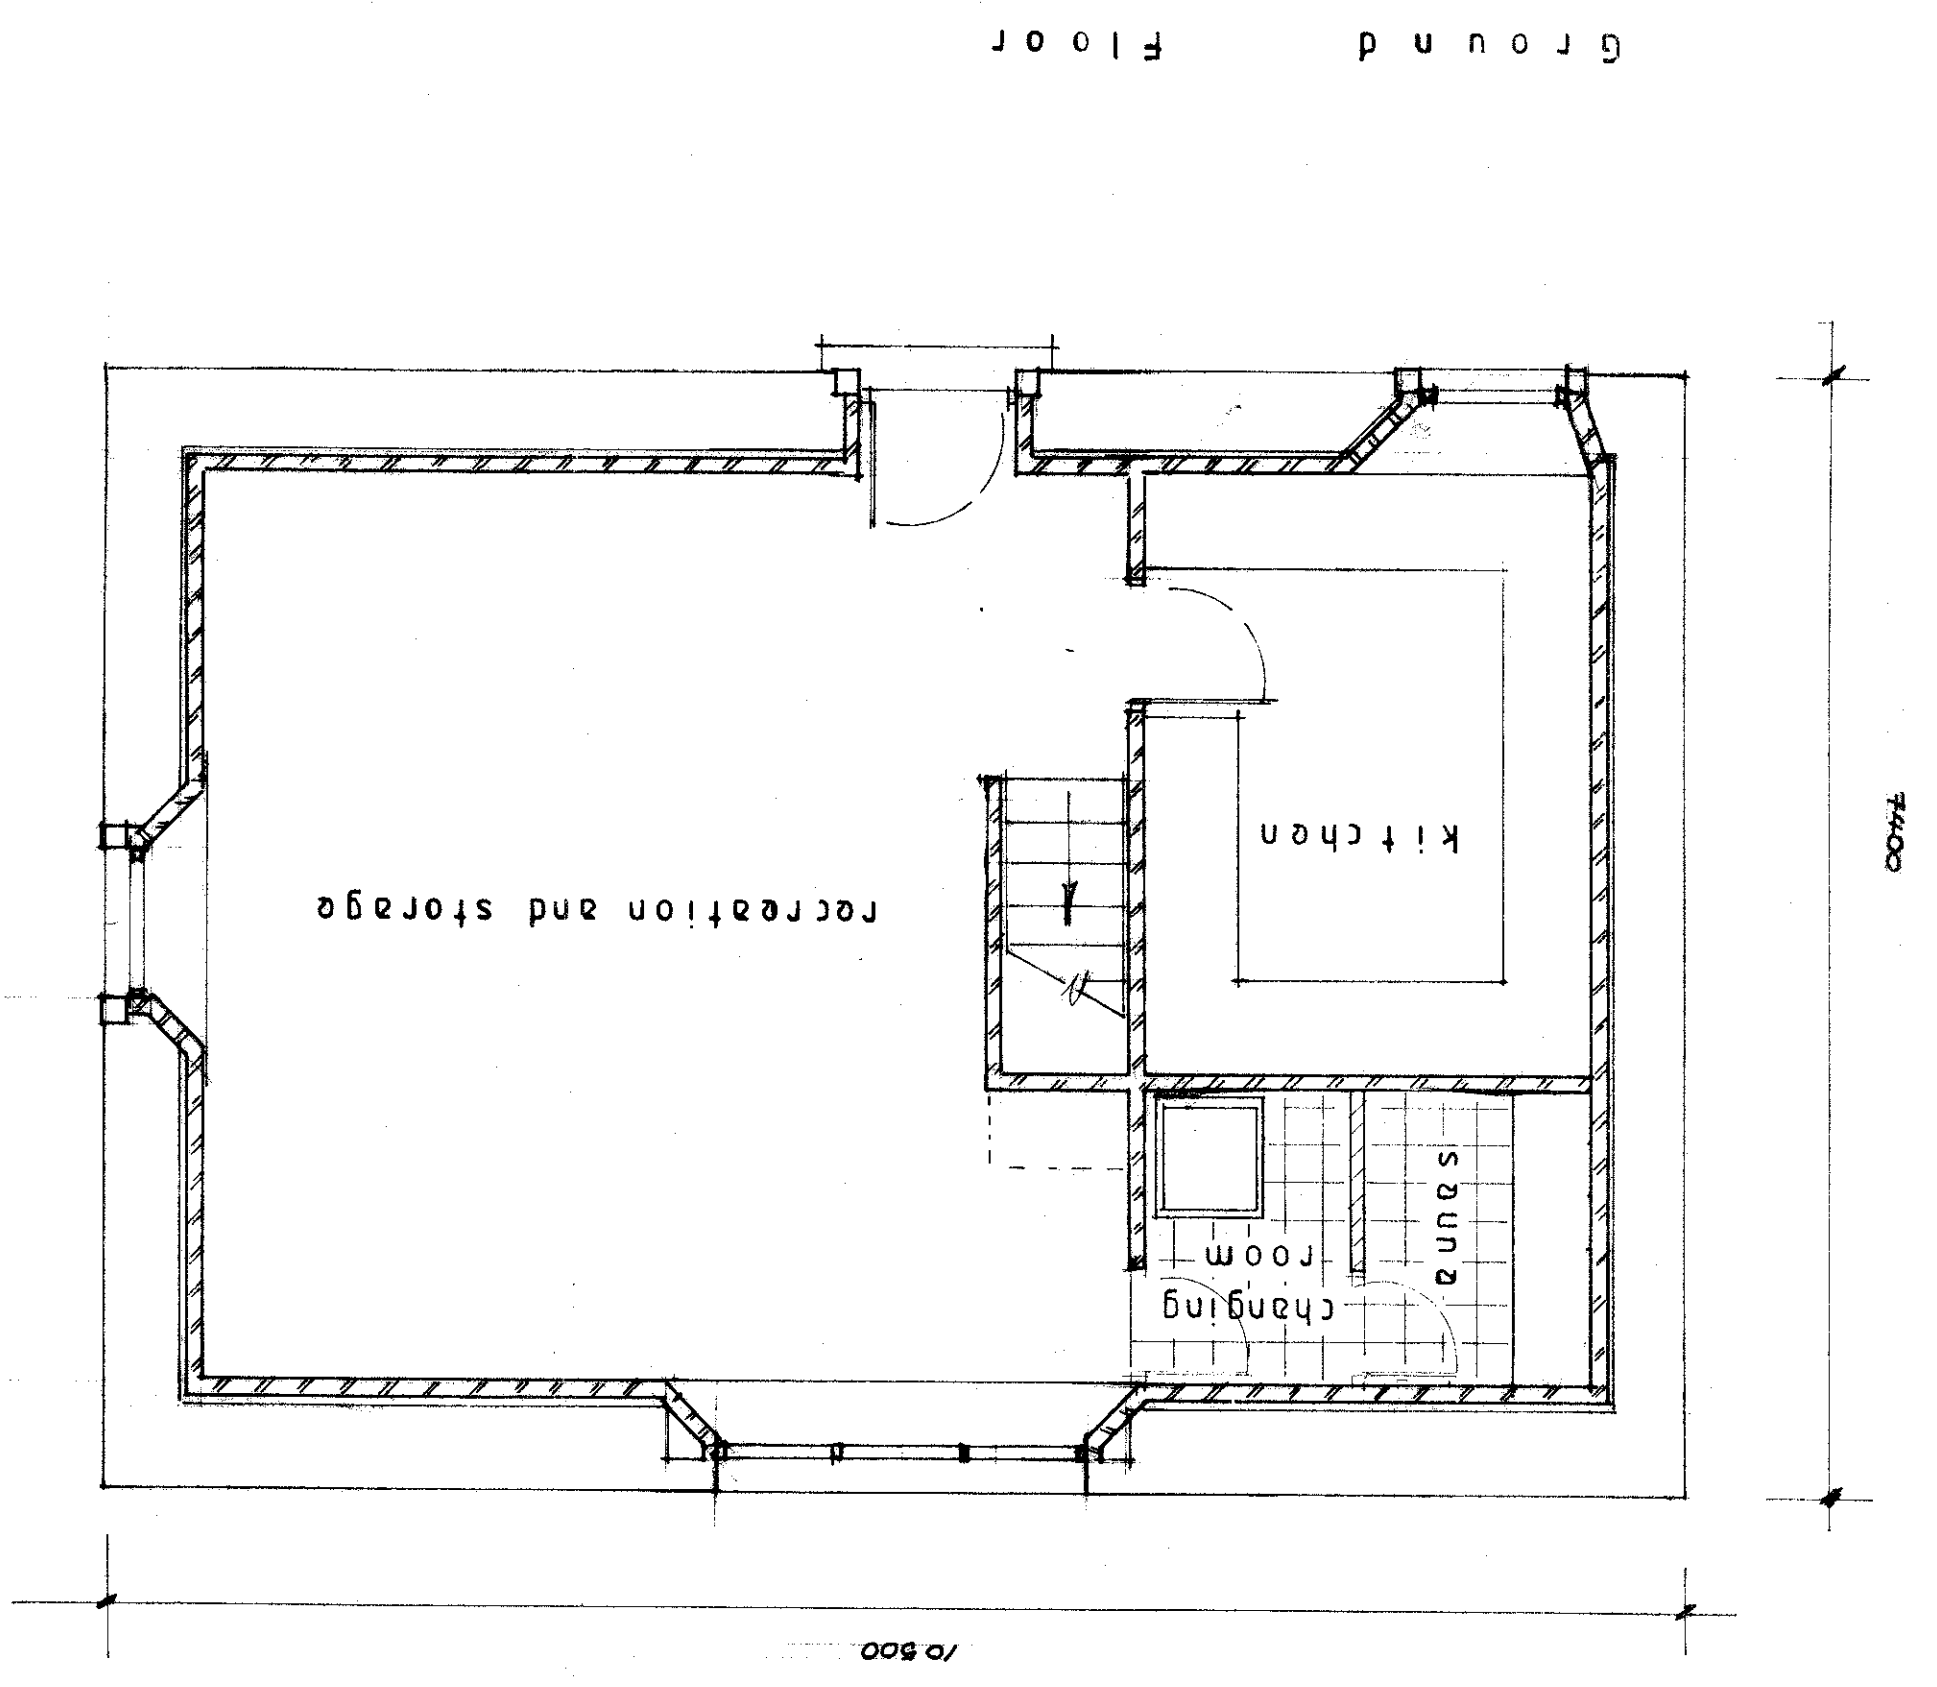

3 20130421P
S.J. Bialacki Limited
Building Surveyors
Drawing no 6006
Scale 1:50
Proposed Elevations
And Layouts
Proposed
Barn Conversion
At
Jacksons Barn
Sawley