


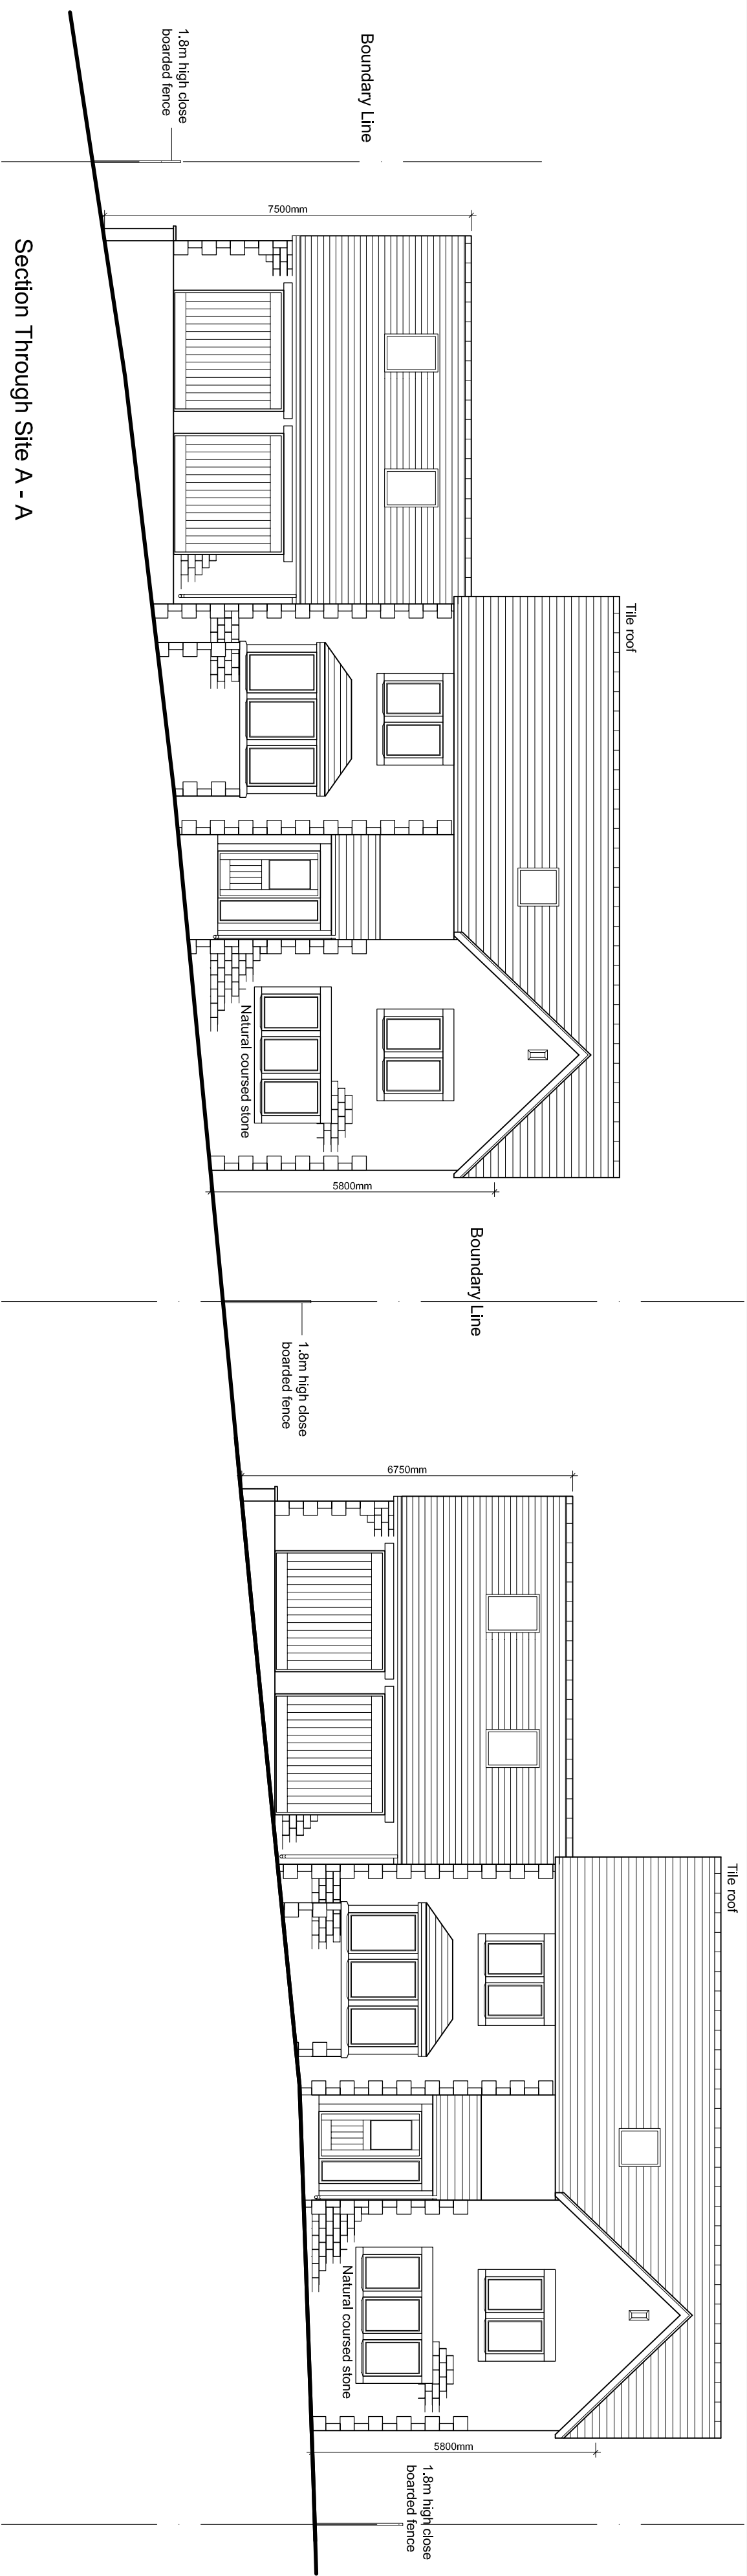

Client			
JWPC			
Job Title			
Proposed development to Land at George Street Read			
Drawing Title			
Proposed Elevations and Site Section			
Scale	Date	Drawn	
1:100@A2	Dec 2012	J Bowden	