



 


Proposed singoge example NTS



Proposed singoge example NTS

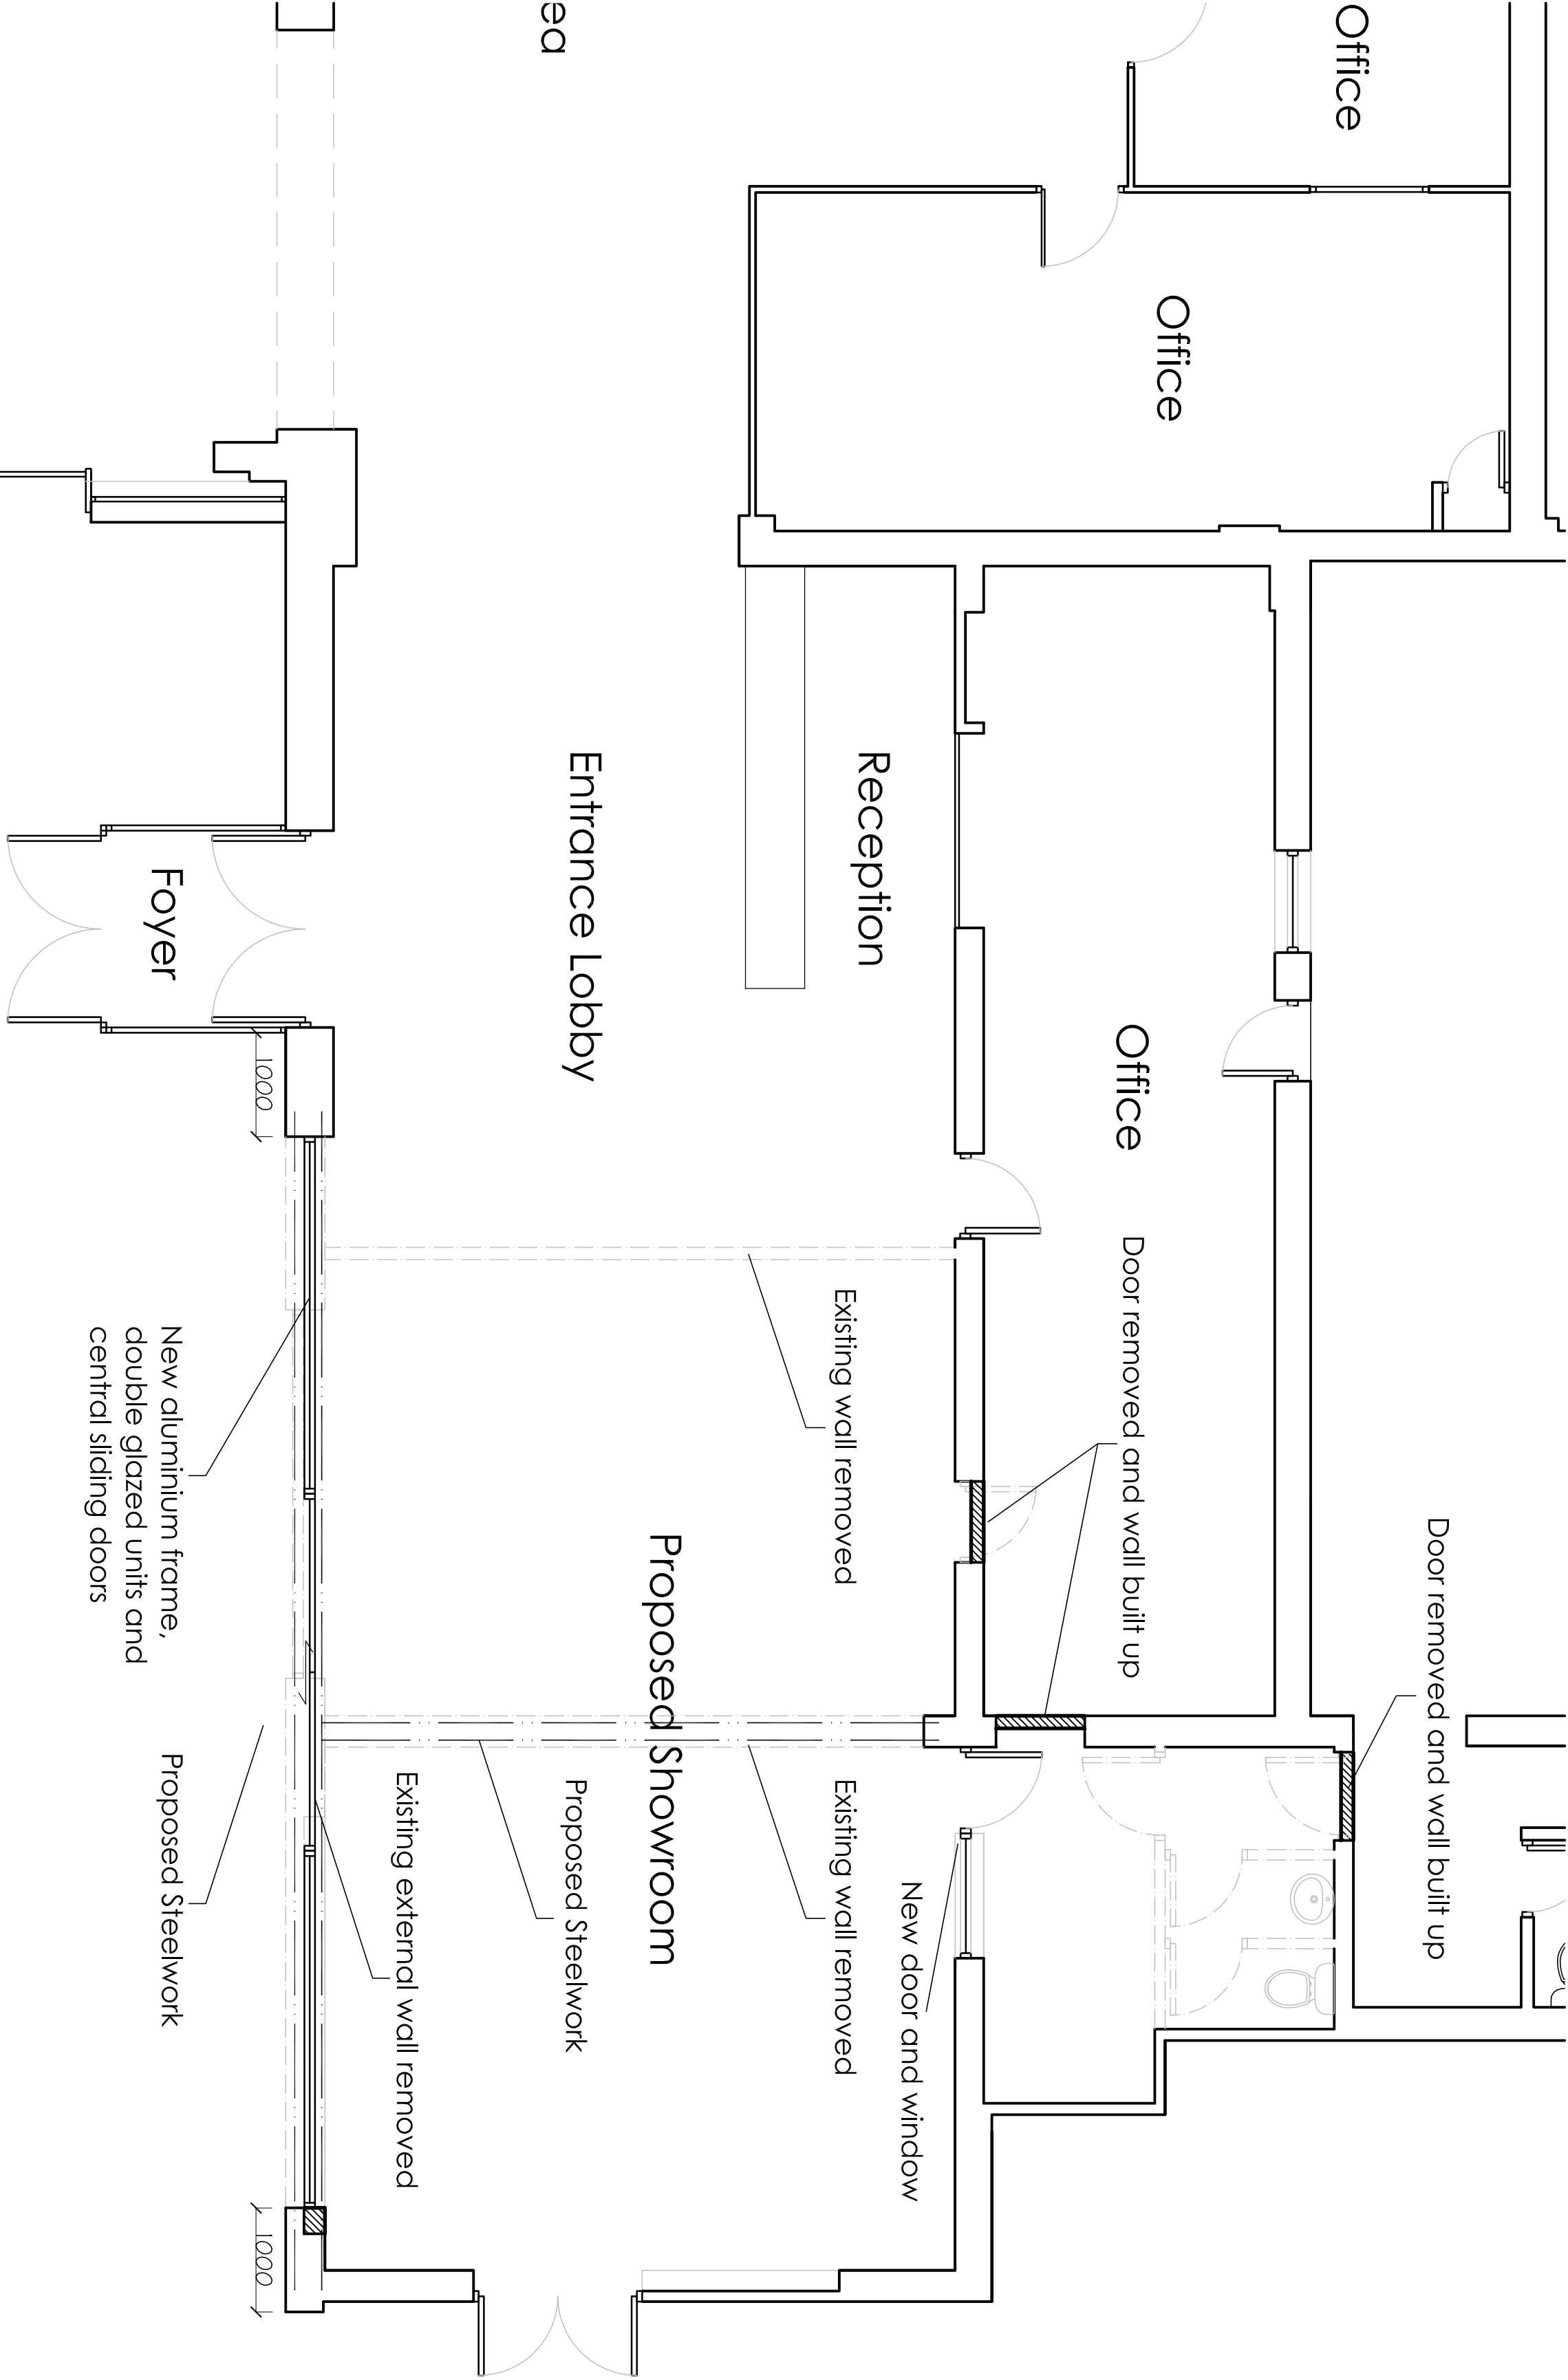


Proposed singoge example NTS

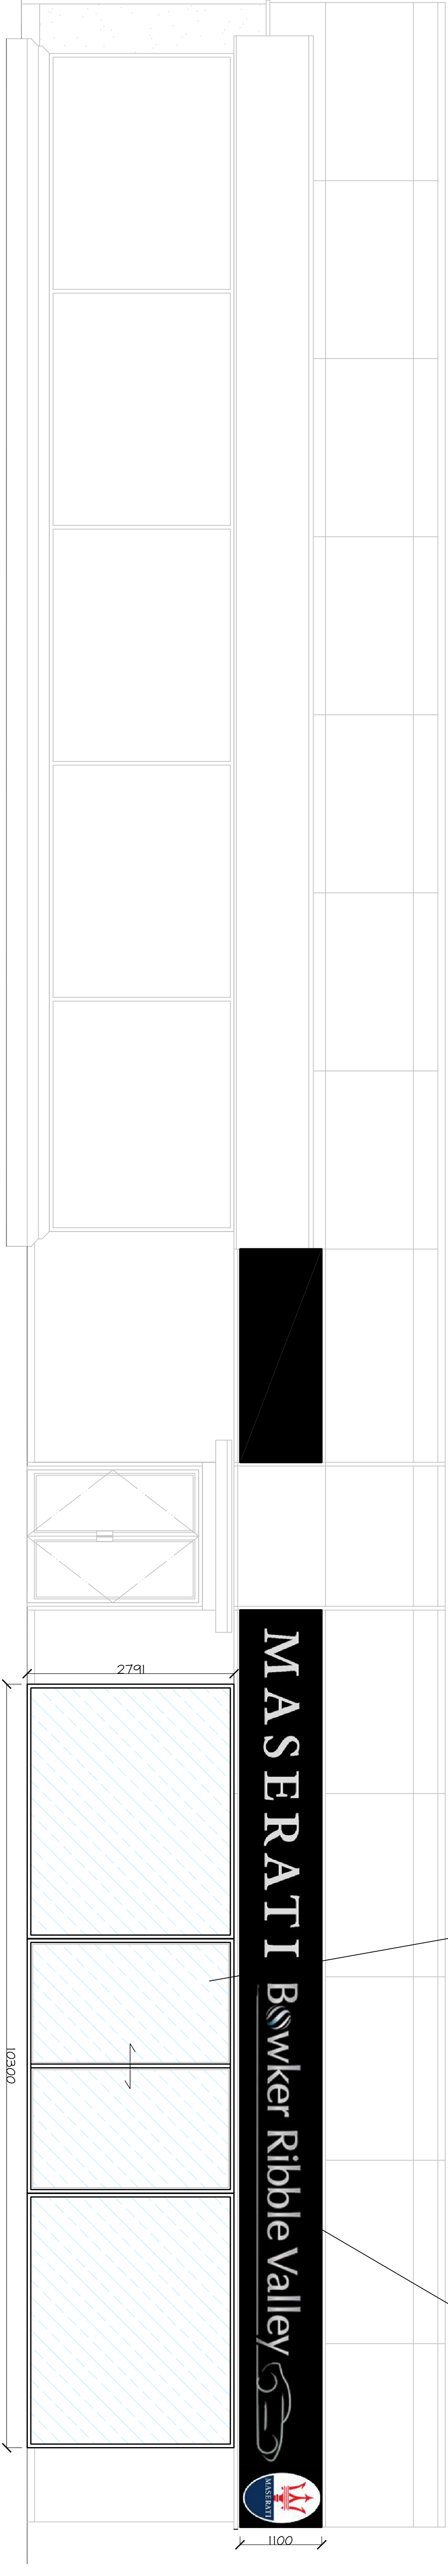

New aluminium frame,
double glazed units and
central sliding doors

Black PVCu fascia

MASERATI Bowker Ribble Valley

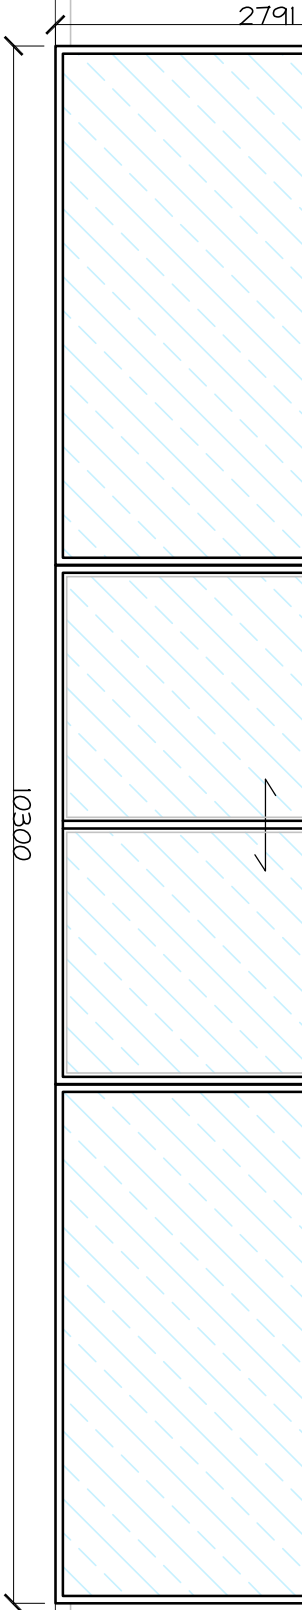

Proposed Elevation A 1:50

Proposed Plan 1:50

PROJECT:	Bowker, Bay Horse	DRAWING NUMBER:	P5482
DRAWING TITLE:	Proposed Plans & Elevations	REVISION:	P01
CLIENT:	Mr P Bowker	DRAWN BY:	JGR
ARCHITECTURE	BUILDING SURVEYING	SCALE @ As Stated	DATE:
Cassidy+Ashton	www.cassidyashton.co.uk		Jan 13