

Client

Mr Mike Tierney
17 Portland Road
Langho
Blackburn
BB6 8EL

Project

Proposed single storey rear
and side extension to an
existing bungalow.

Drawing Title

Plan Views and Elevations as Existing

eastham

DESIGN ASSOCIATES
Construction Design Professionals

9 Ash Grove
Wise Green
LE 01773 662480
email: mail@easthamdesign.co.uk
PFD 2NY

Scale
1:100 & 1:50 @ A1








Date
February 2013

Drawn
J S Eastham

Drawing Number
869-13 -02

Rev

320130264P

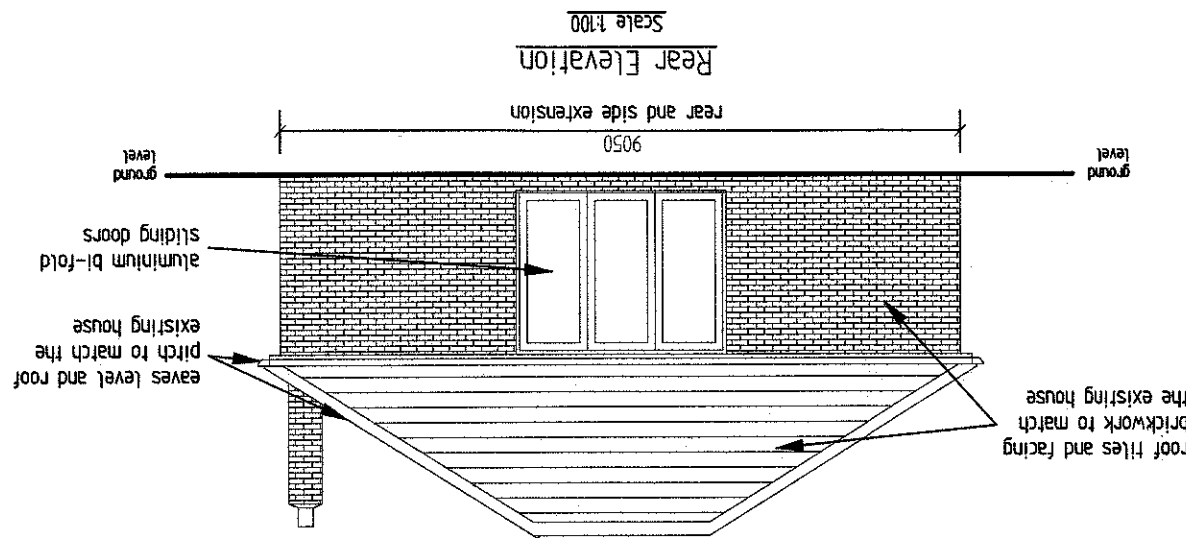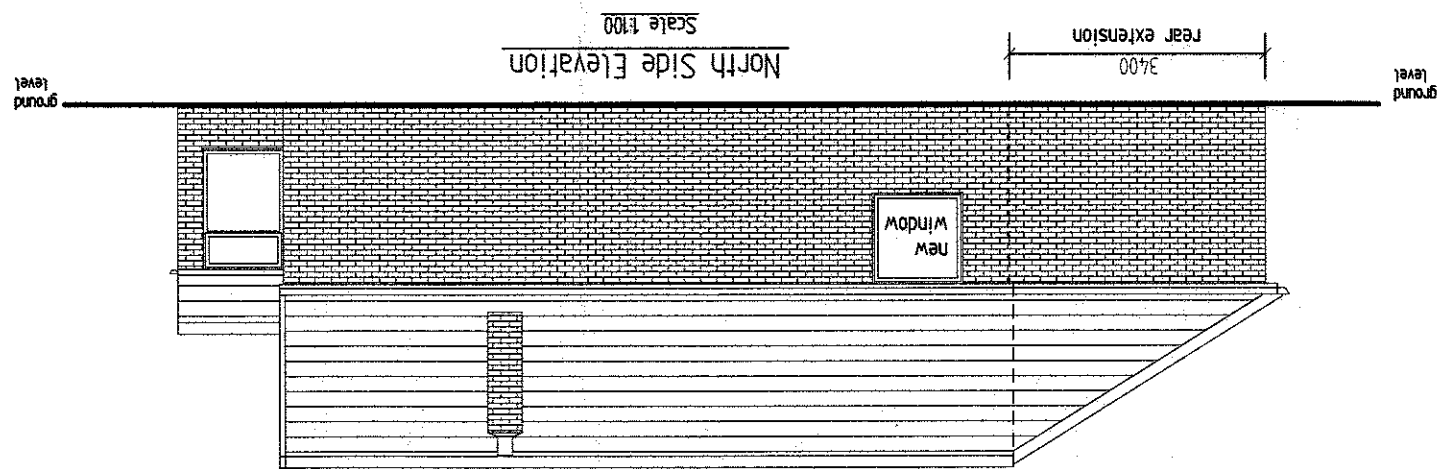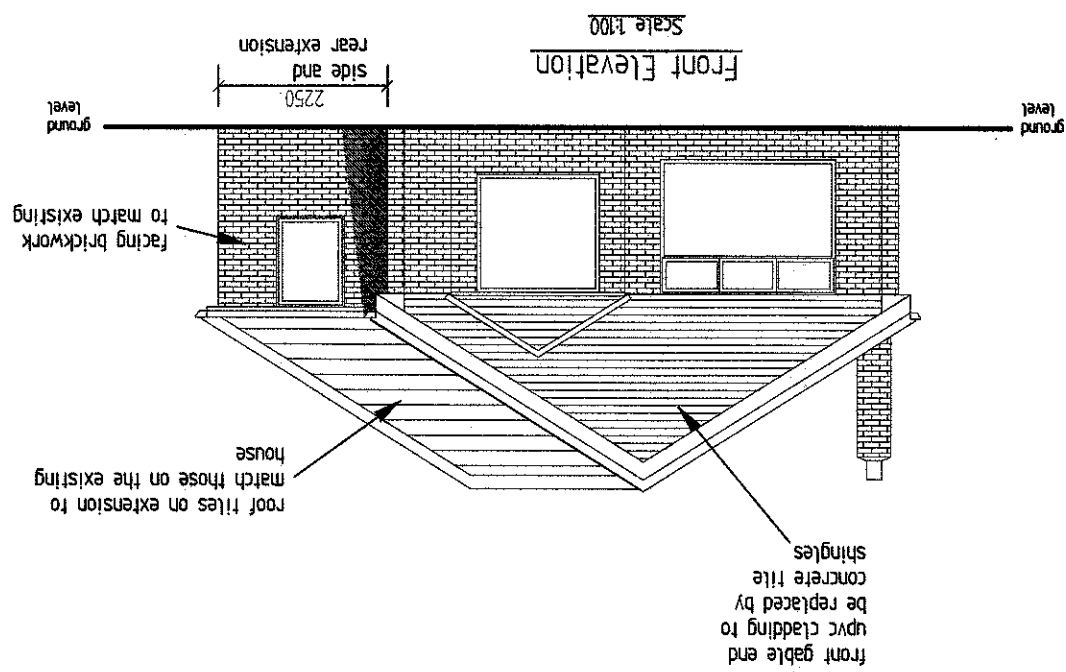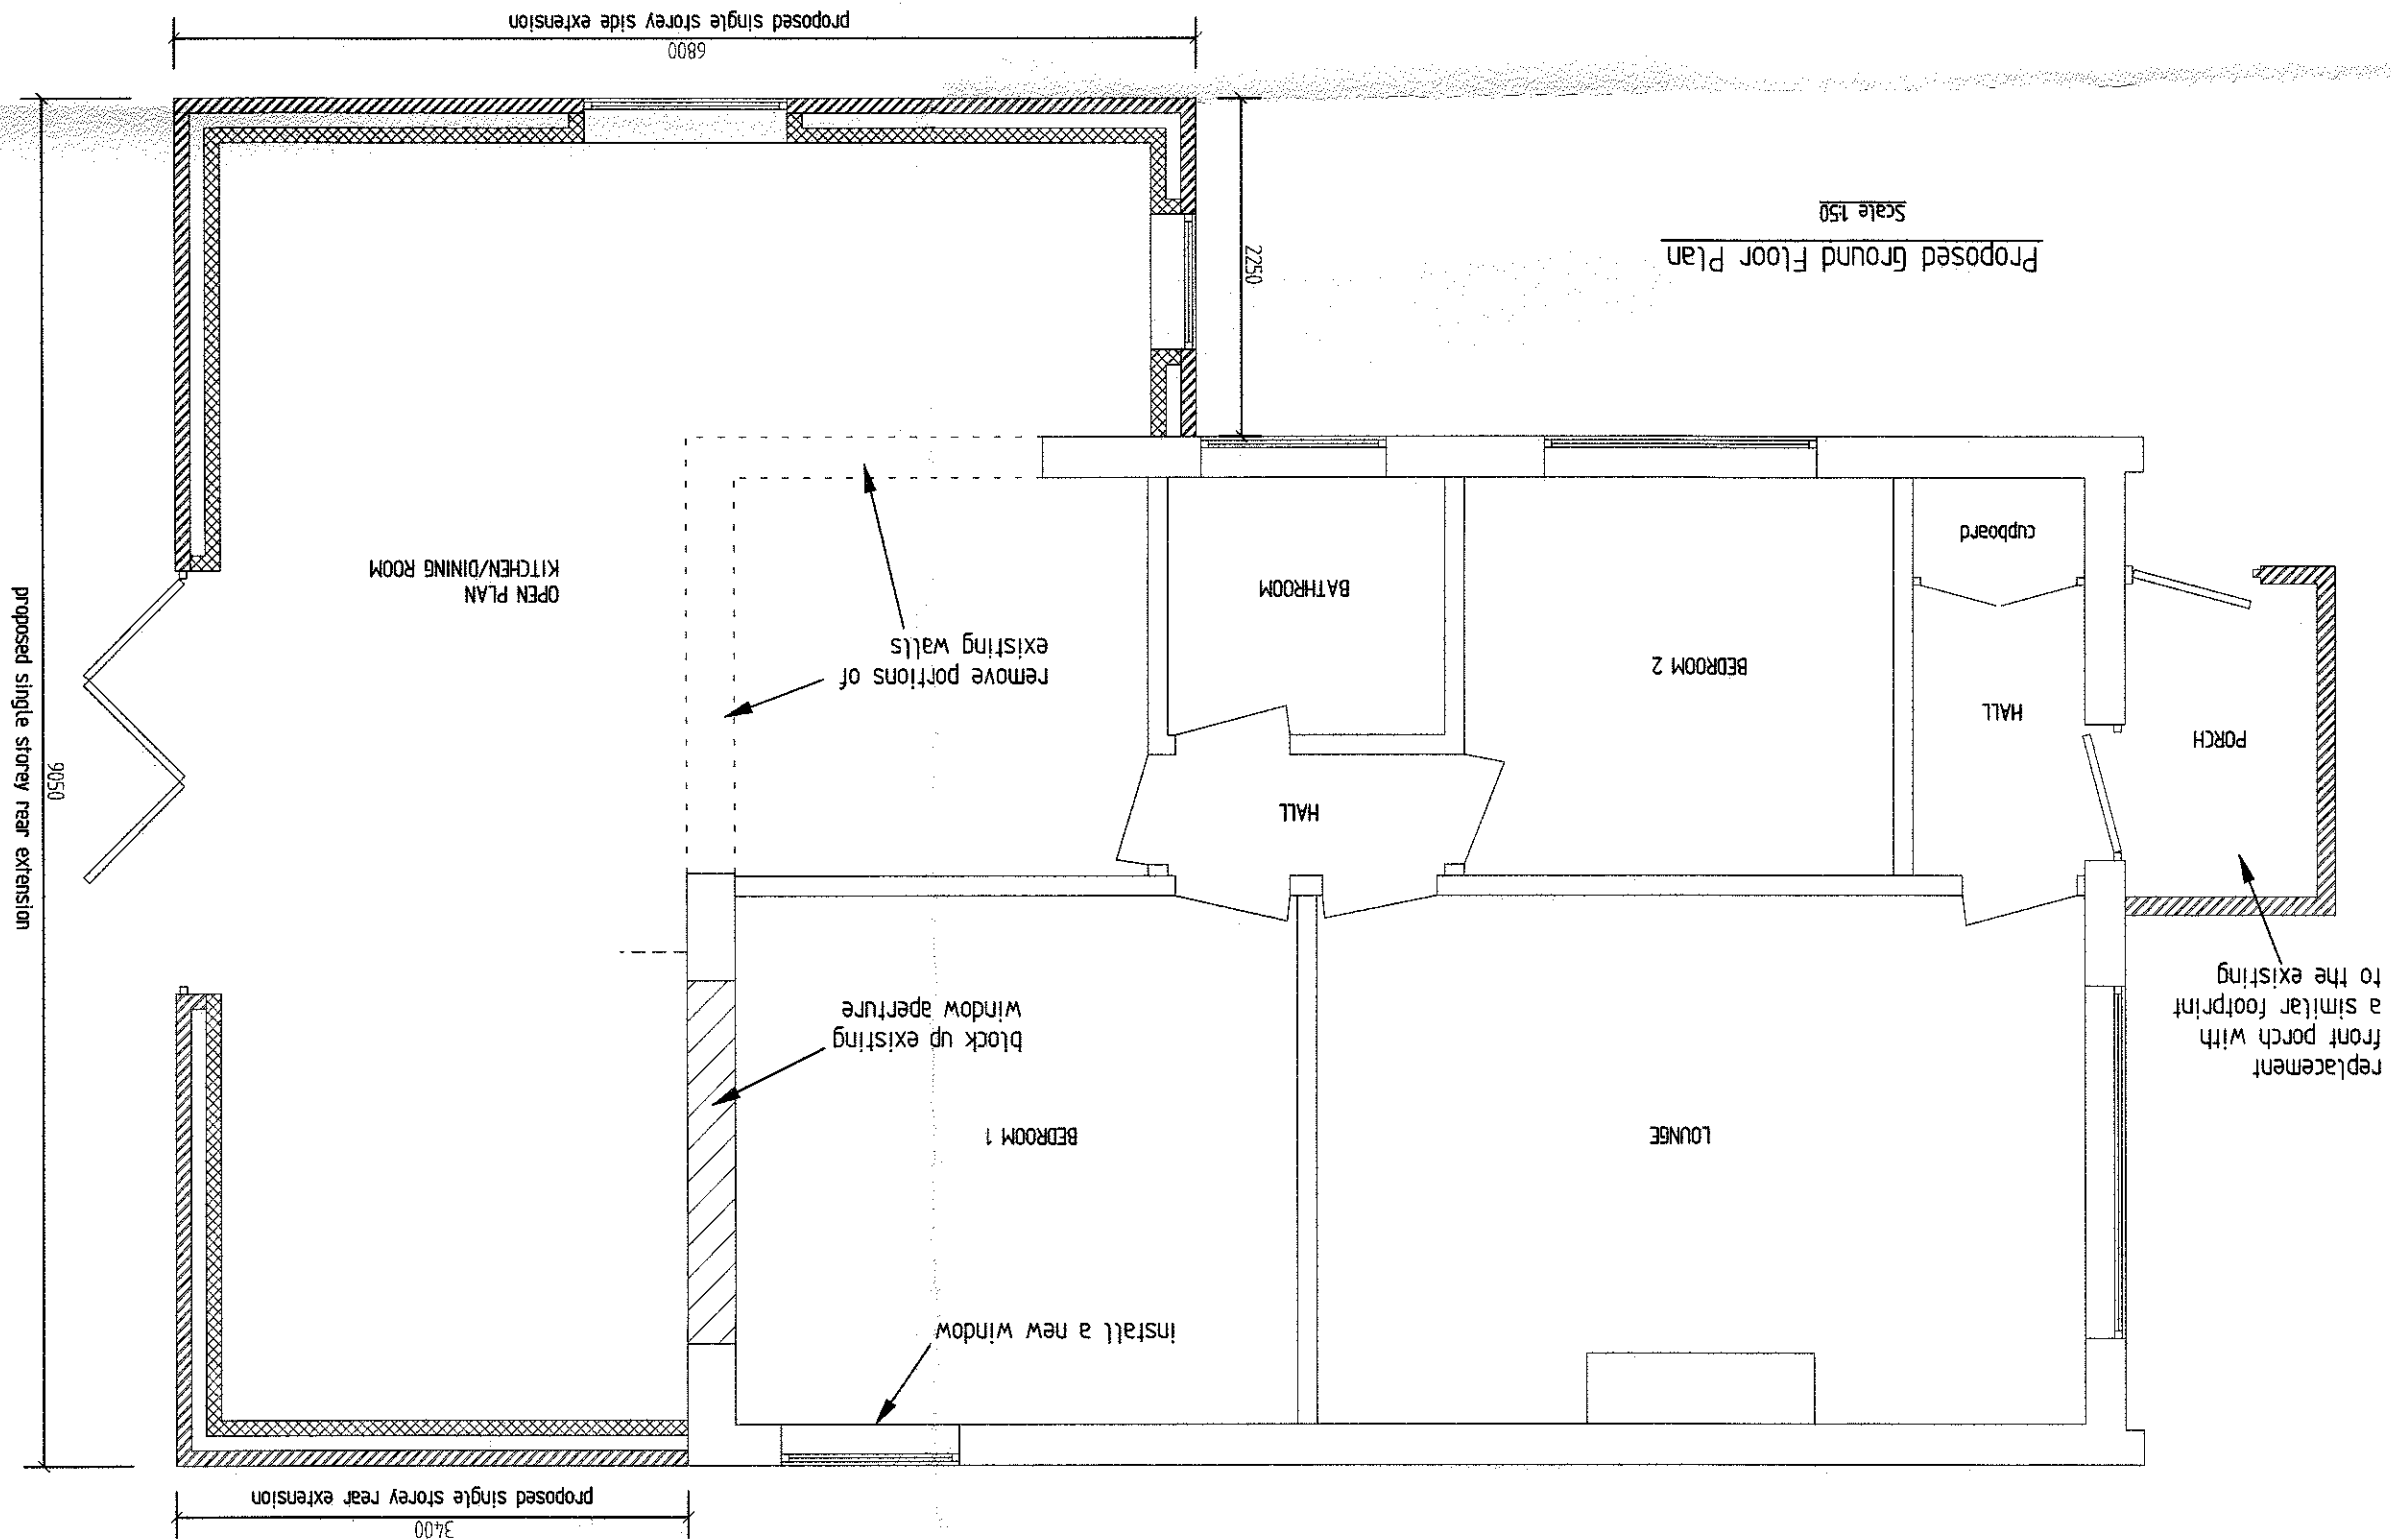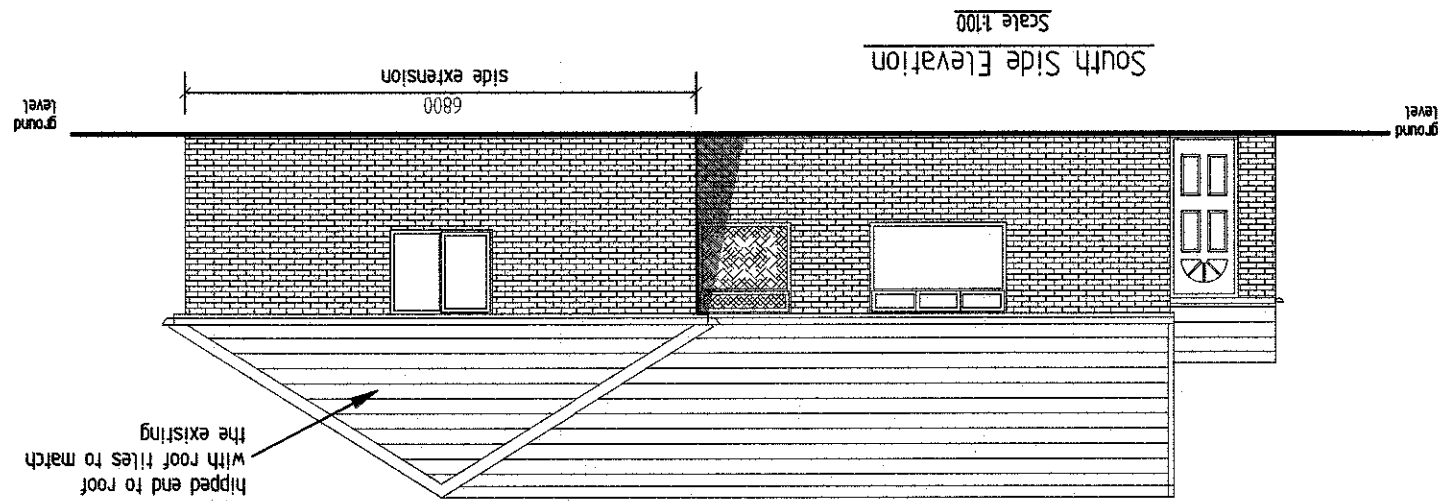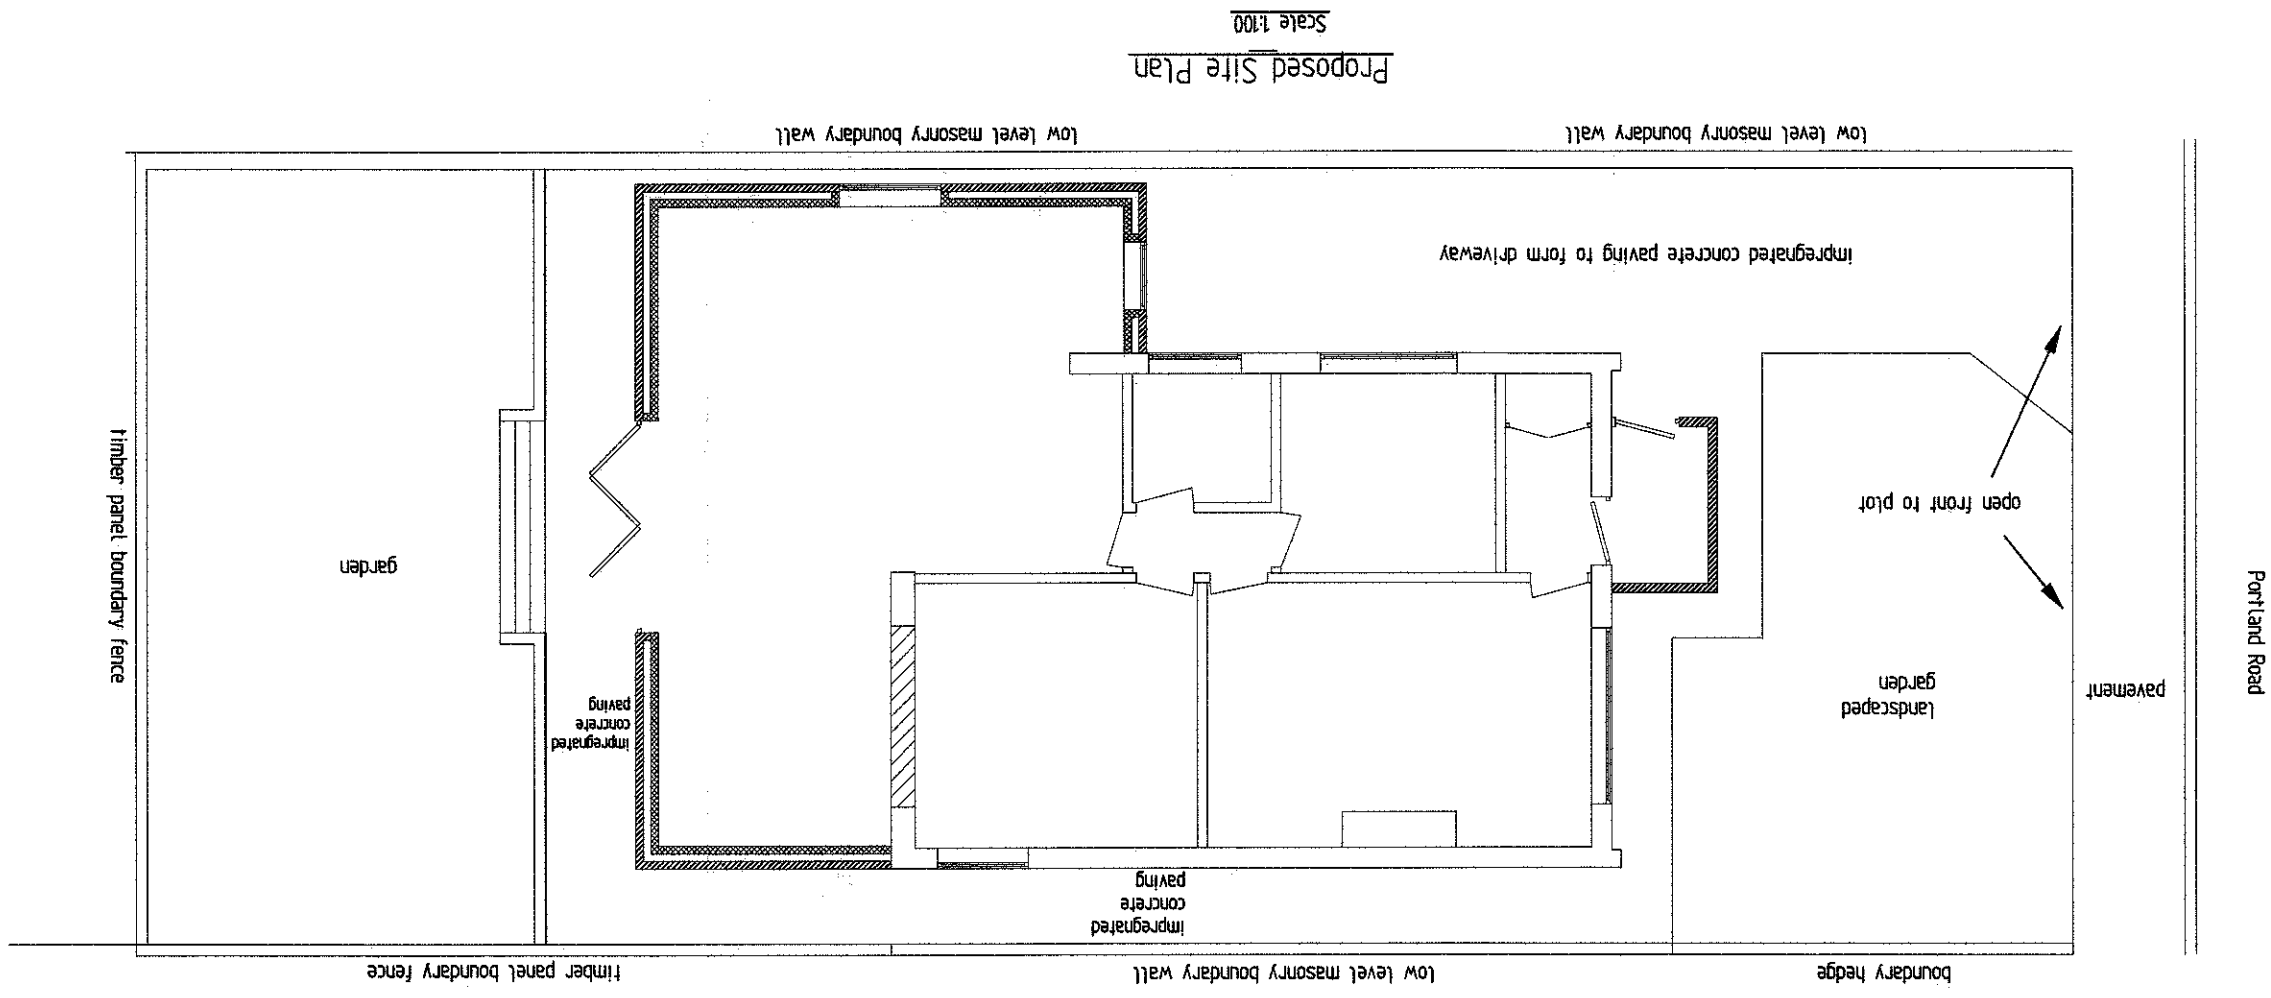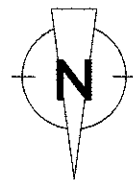

PROPOSED