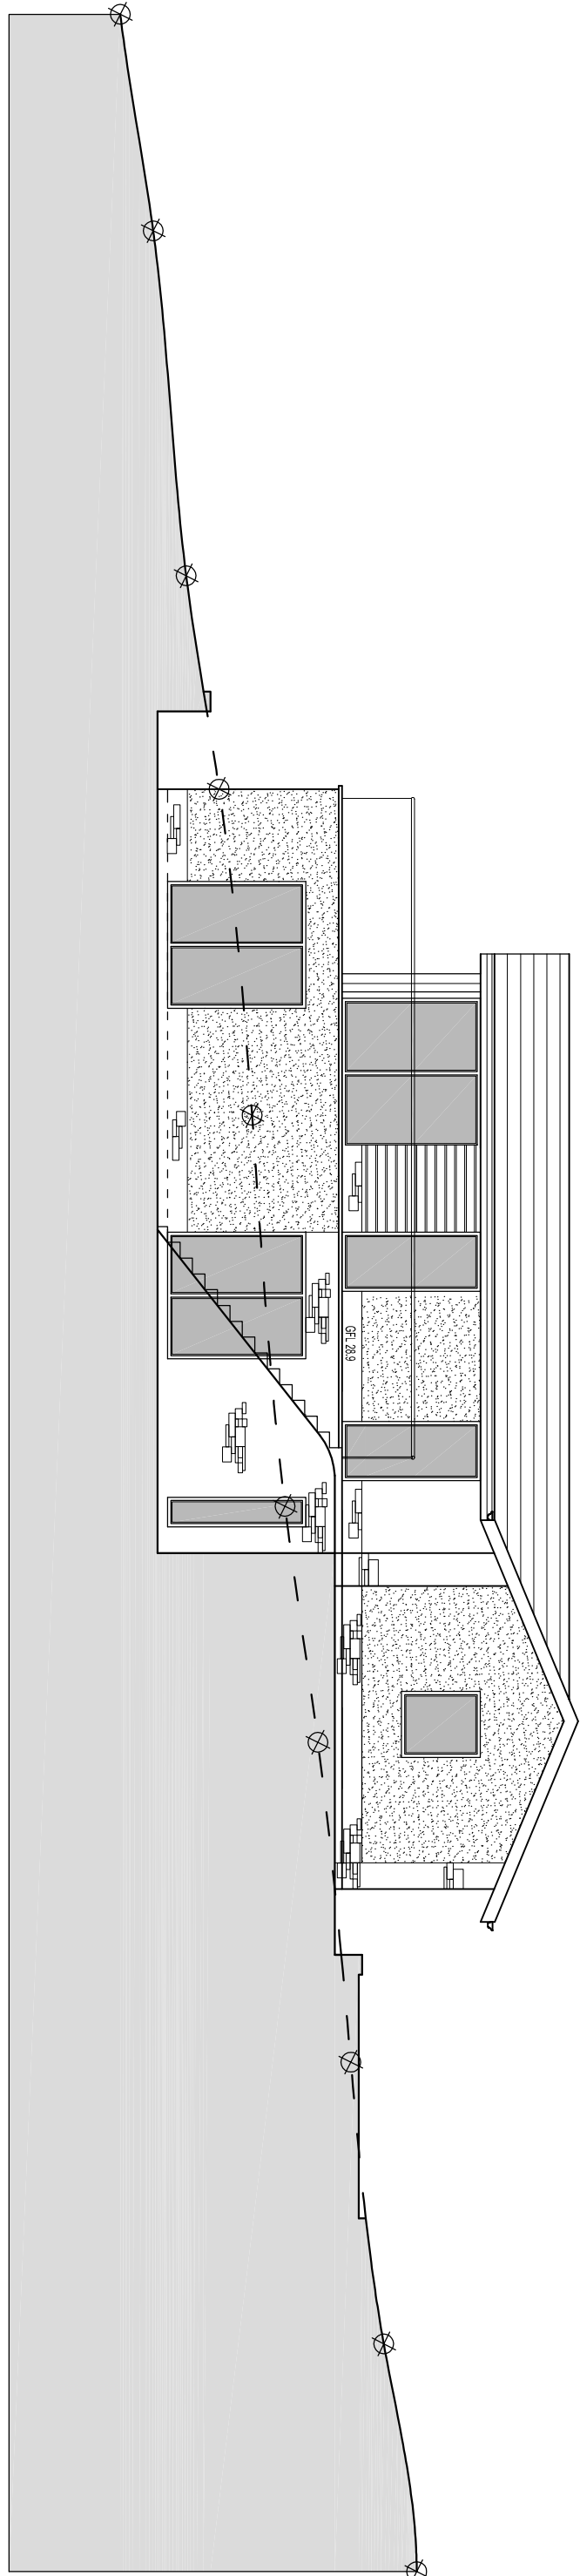
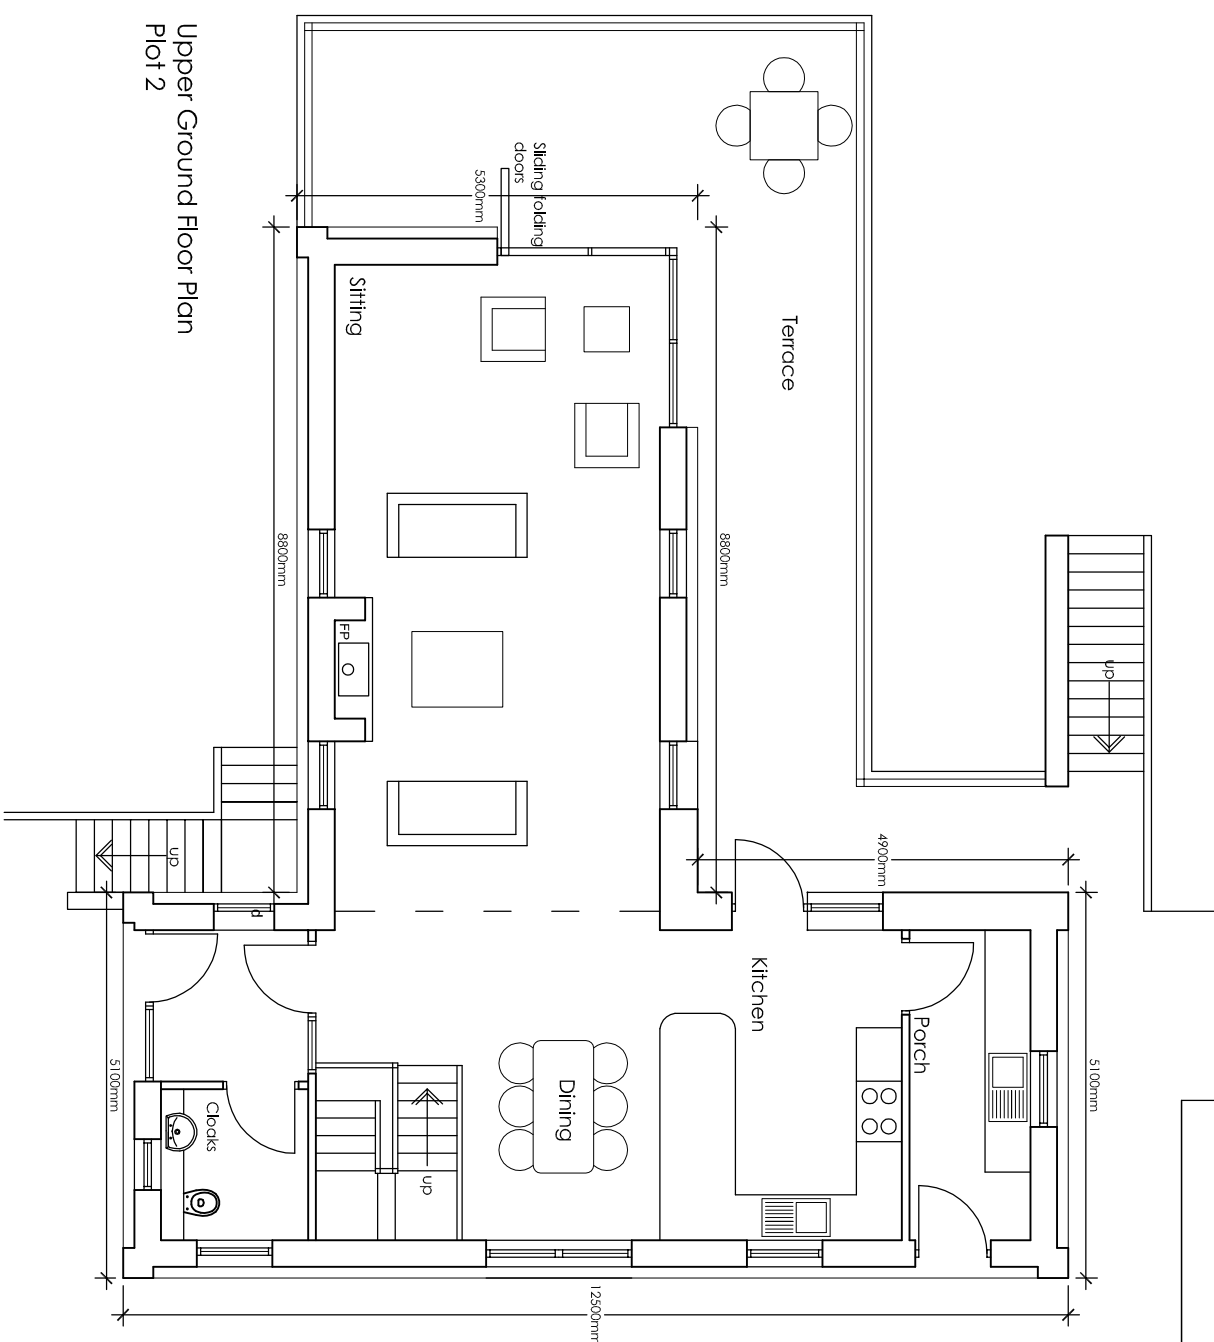
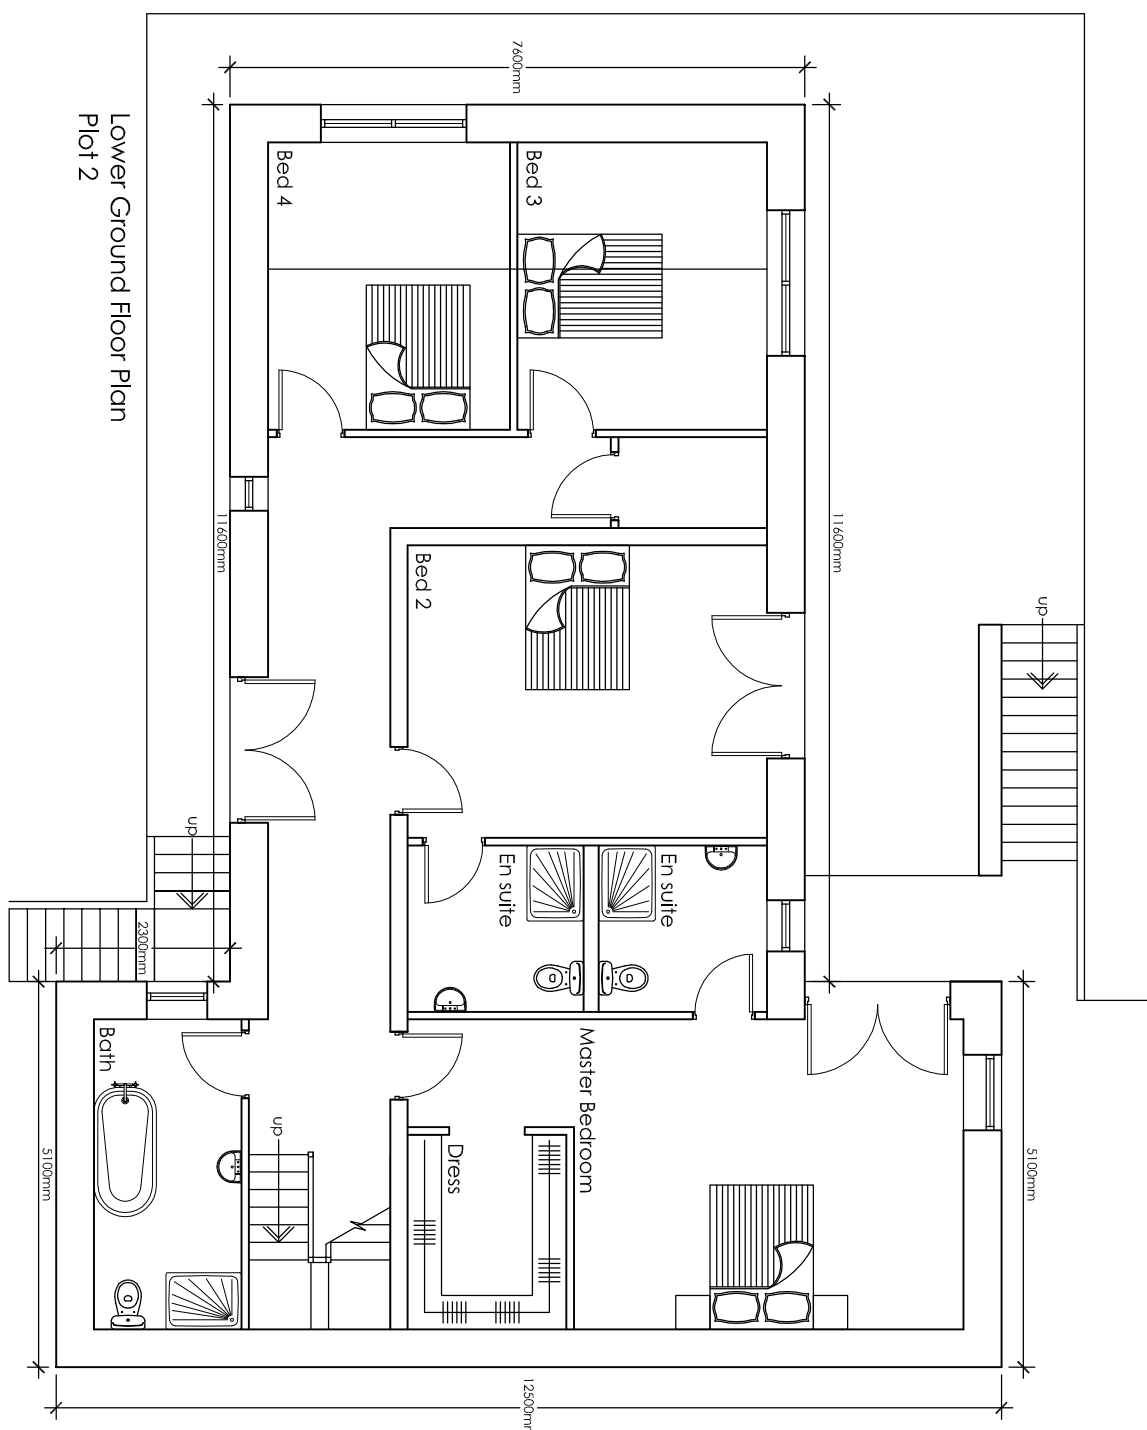
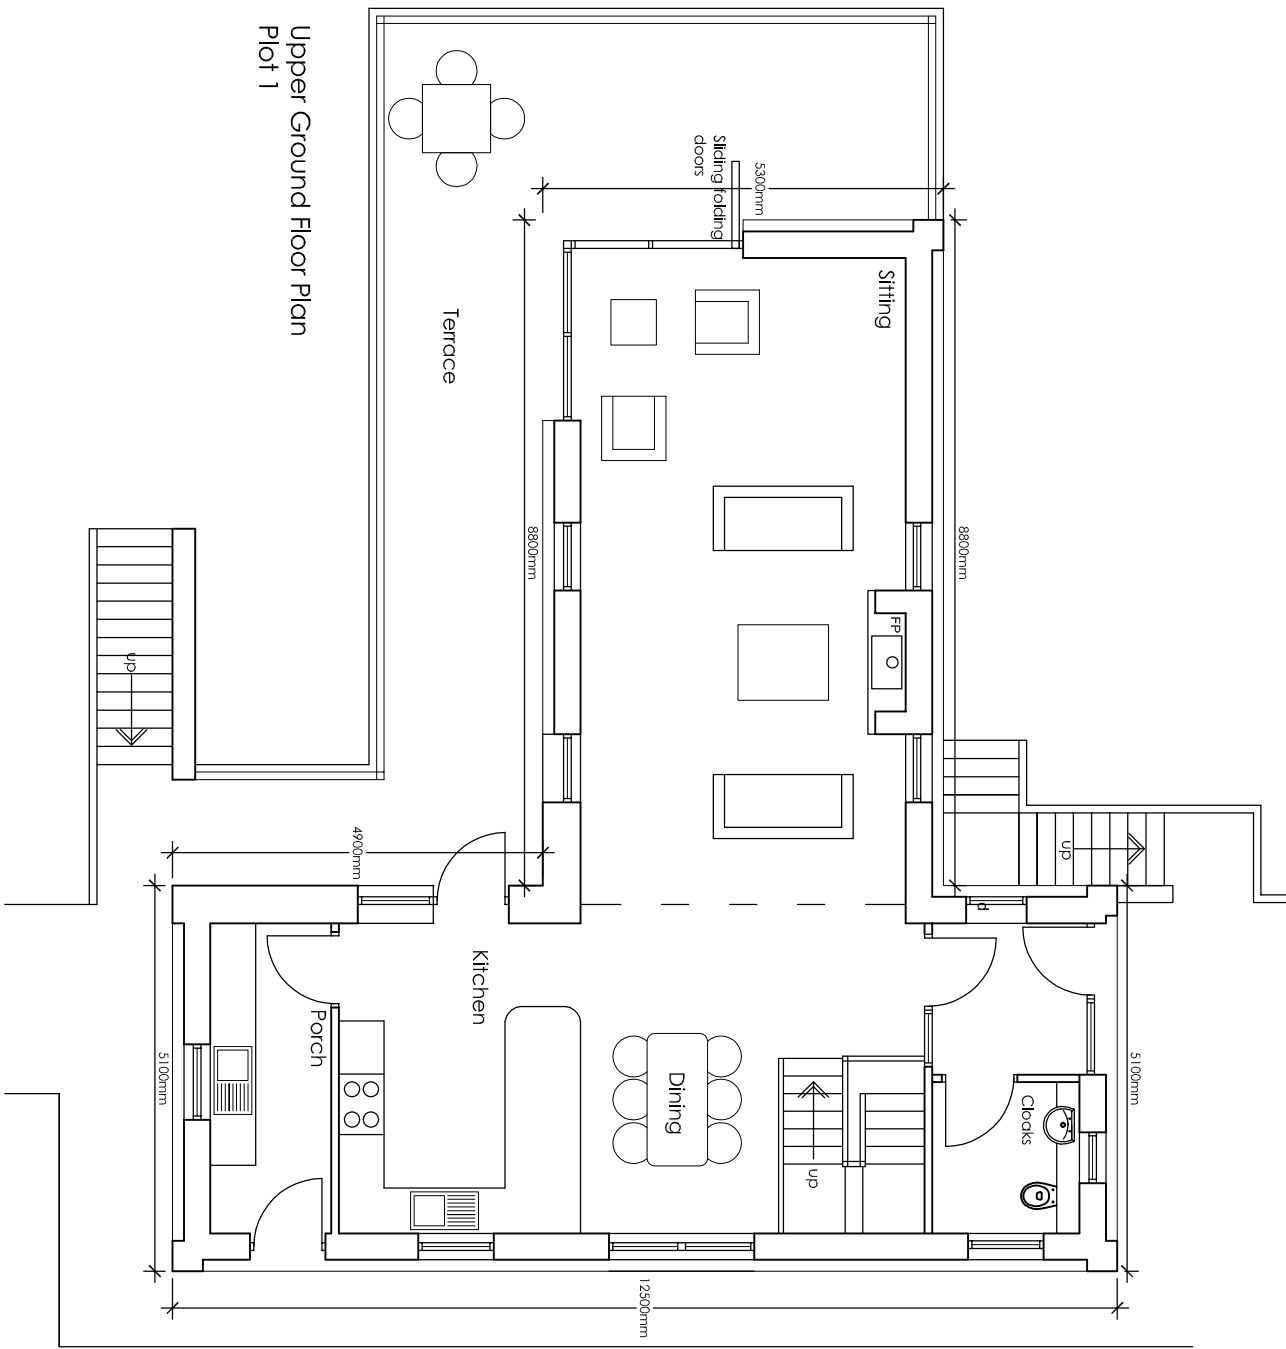
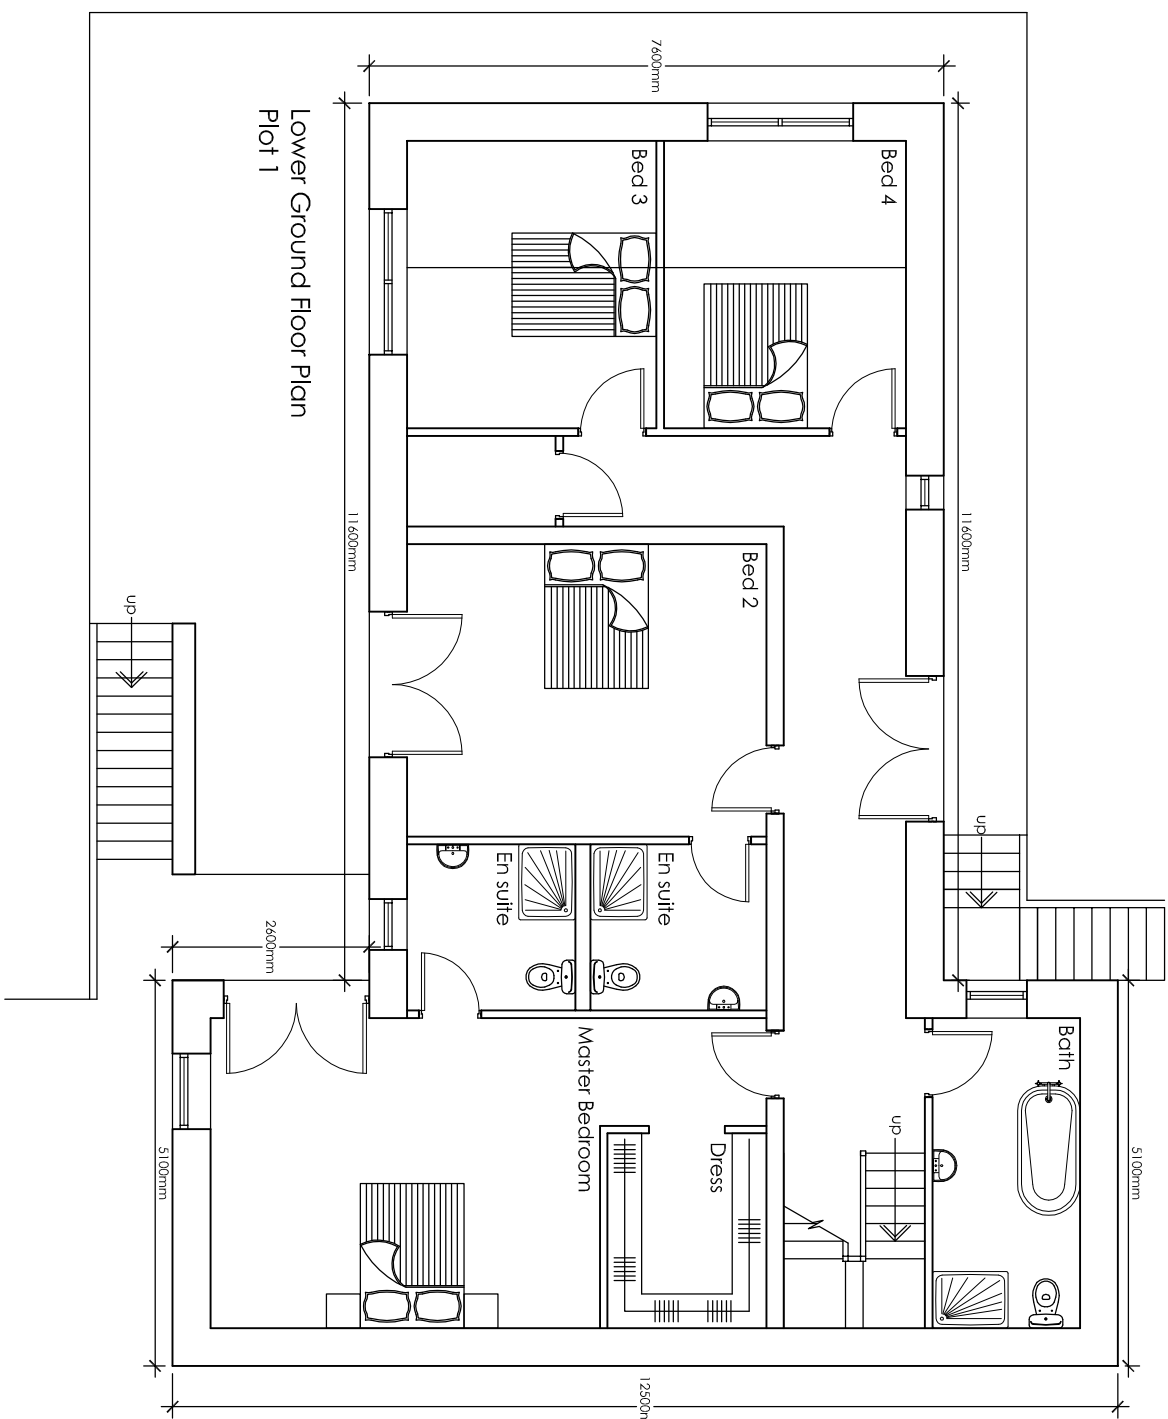
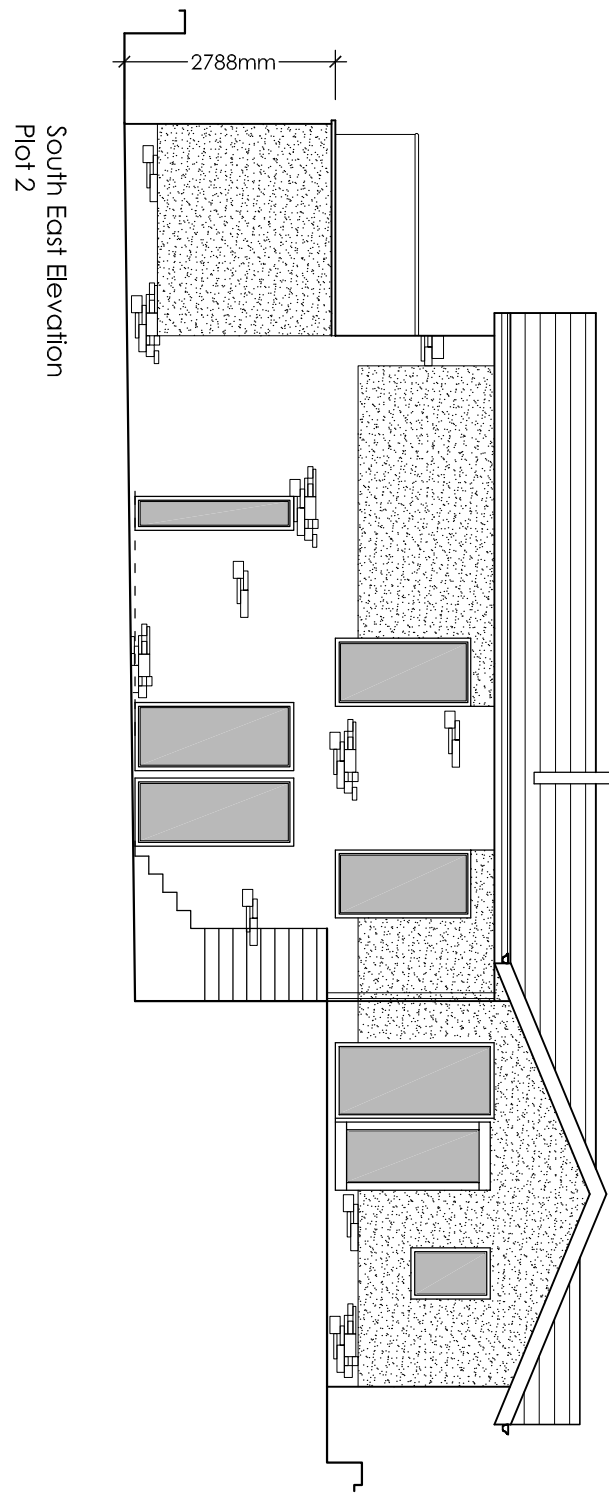
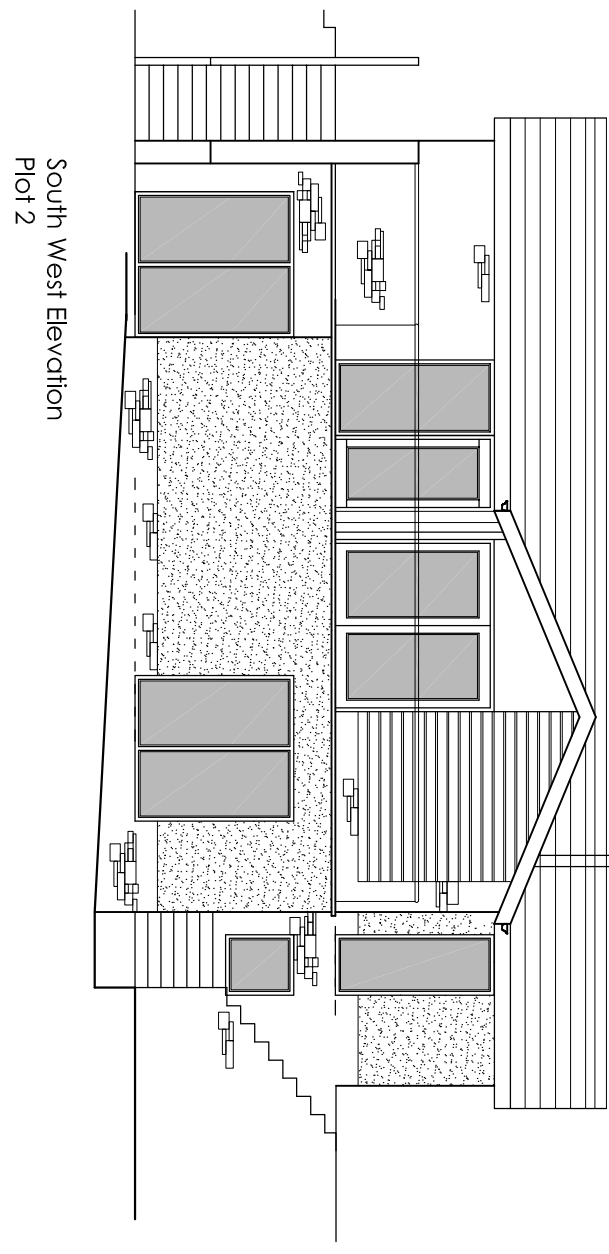
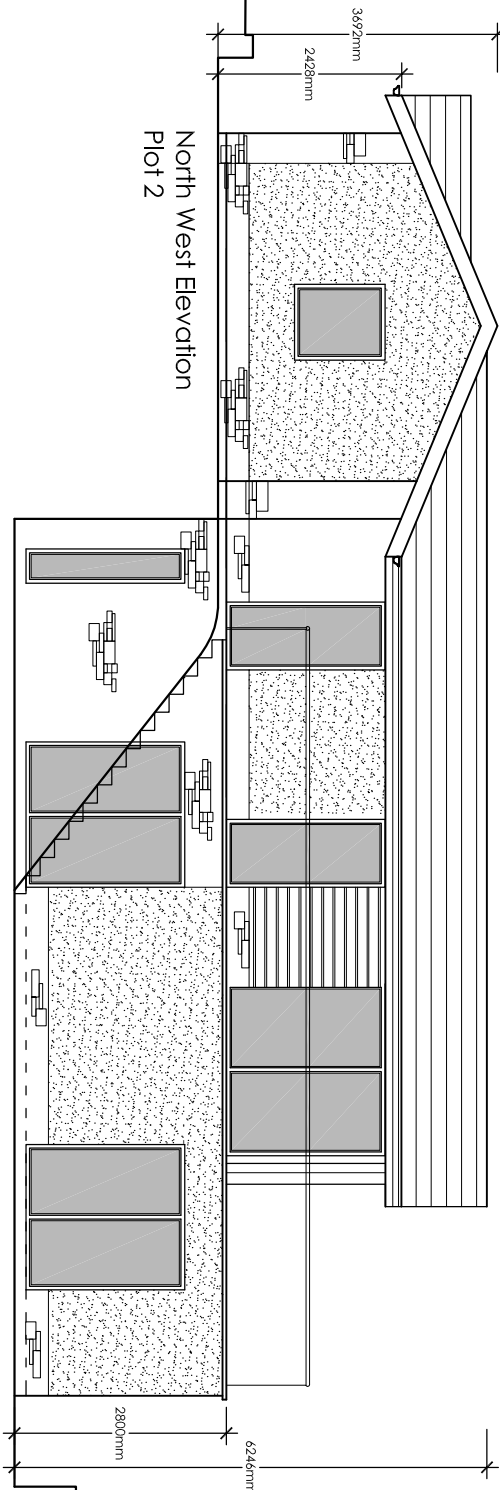
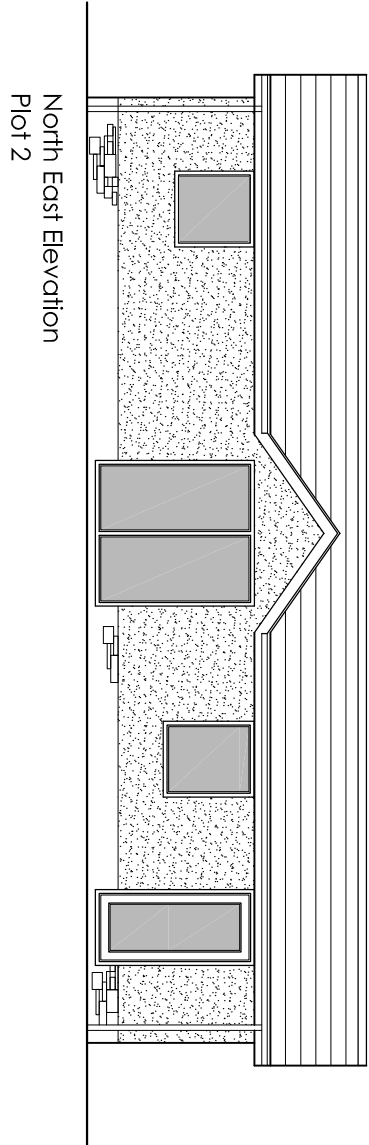
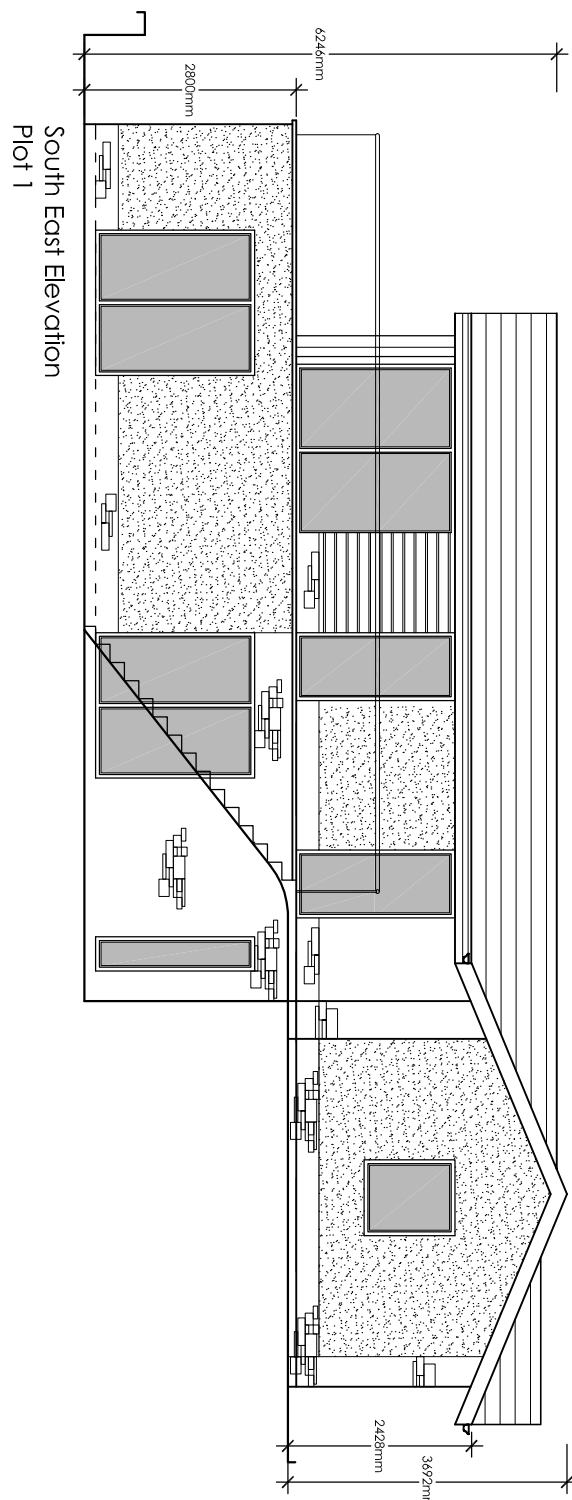
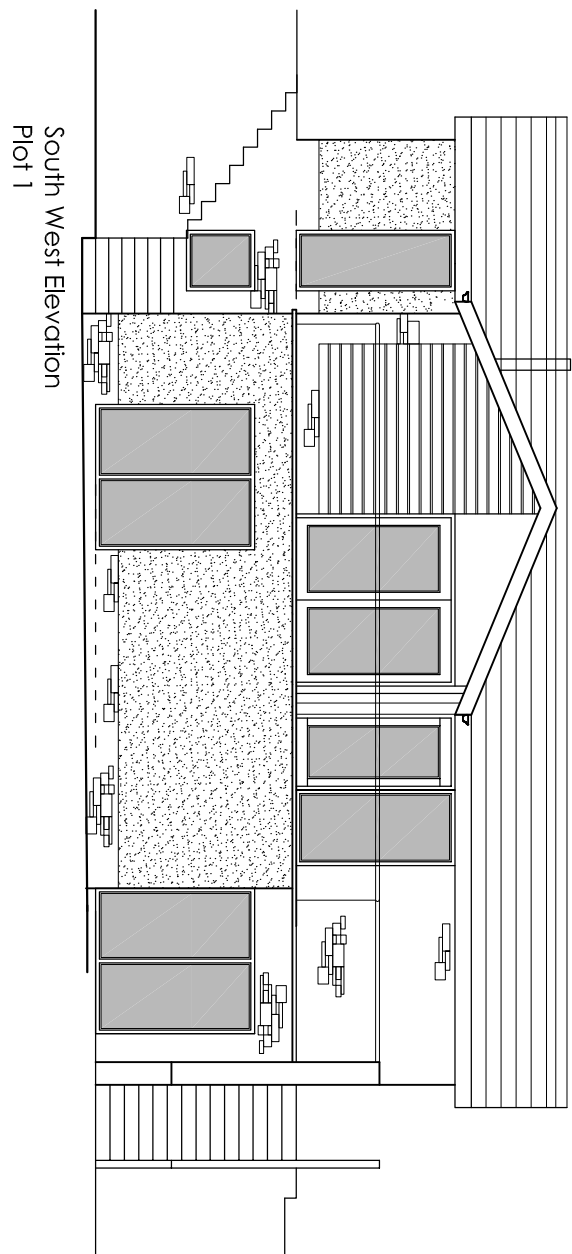
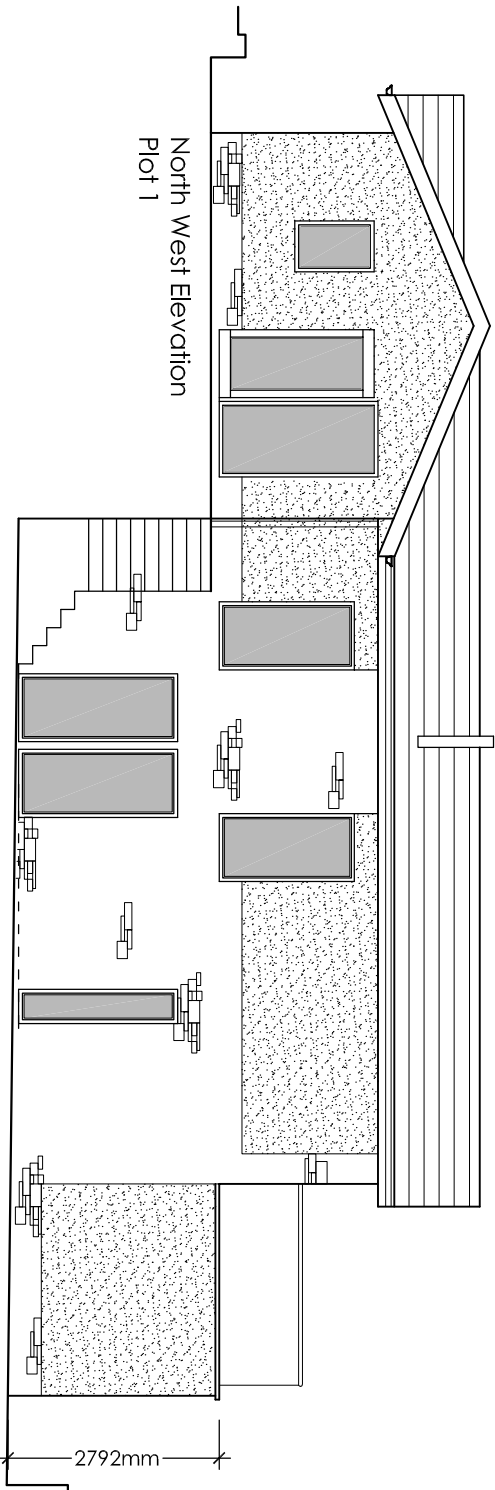
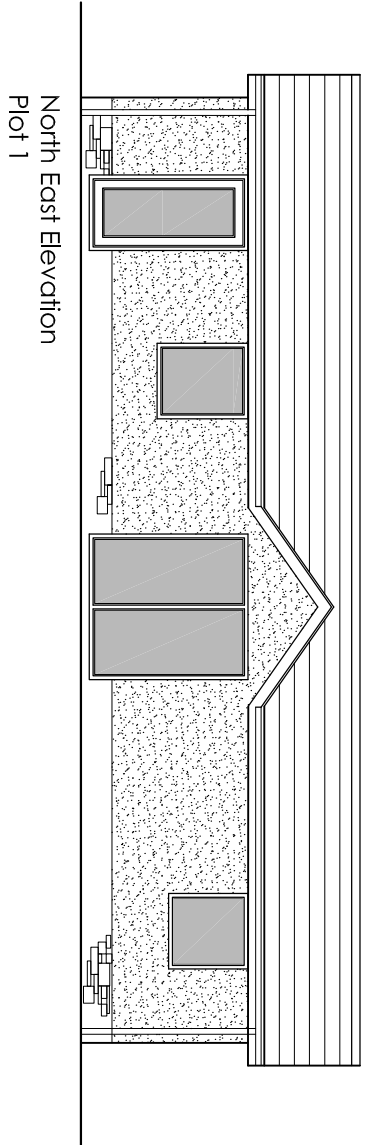


Client
Mr and Mrs Harrison
Job Title
Proposed New Dwellings at
8 Hammond Drive
Read

Drawing Title
Proposed Plans and Elevations

Scale	Date	Drawn
1:100 @ A1	Feb 2012	A Harrison