


## Section B-B 1:50

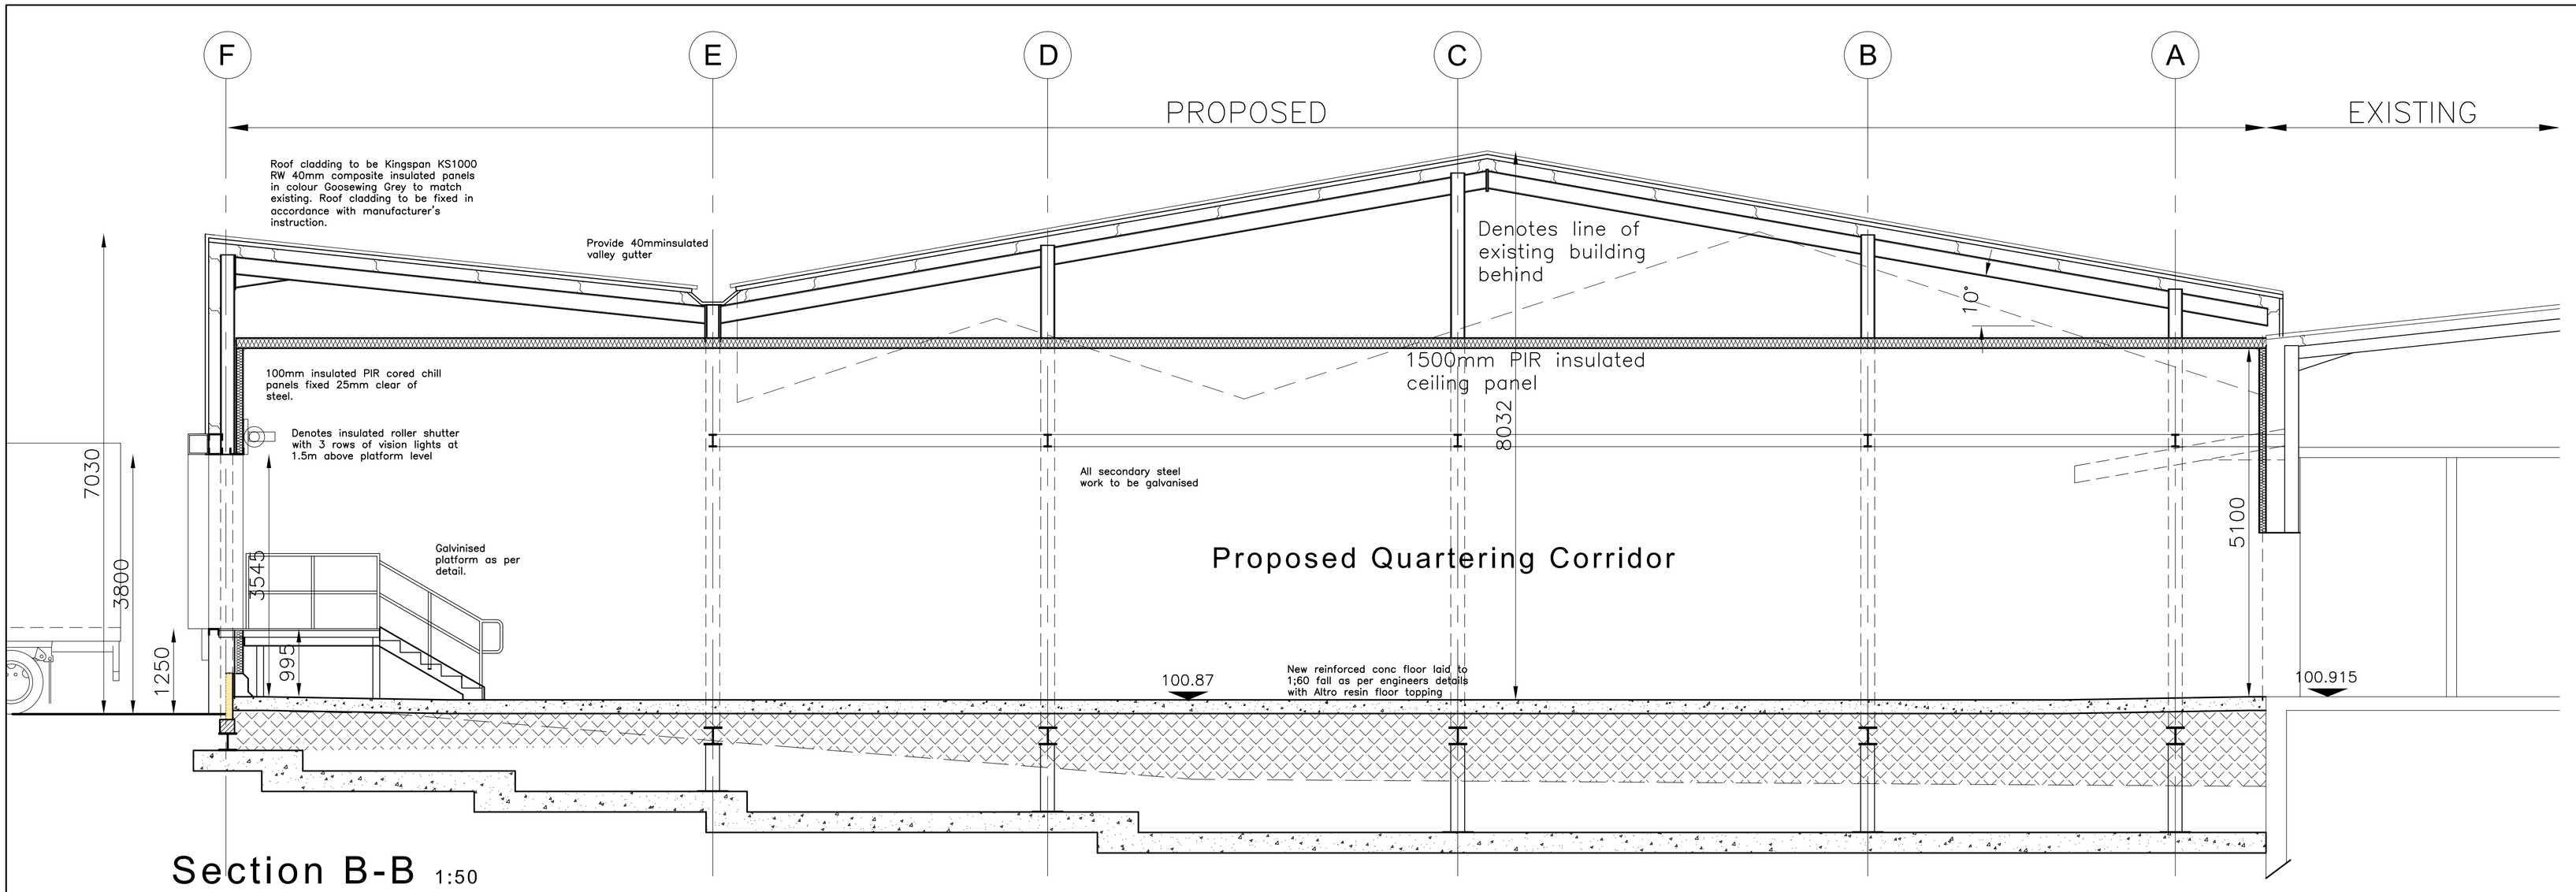


## Section A-A




## Section G.L B

| | | | | | | | | |
|---|---|---|---|---|---|---|---|---|
| Revision | | | | | | | Date | |
| Scheme | Proposed Extension & Alterations to Meat Processing Plant, Sawley for Dunbia | | | | | | | |
| Drawing | Proposed Sections | | | | | | | |
| Scale | 1:50 | Date | Feb 2013 | Drawn By | NH | Chk By | JMc | Dwg No 1309-101 |

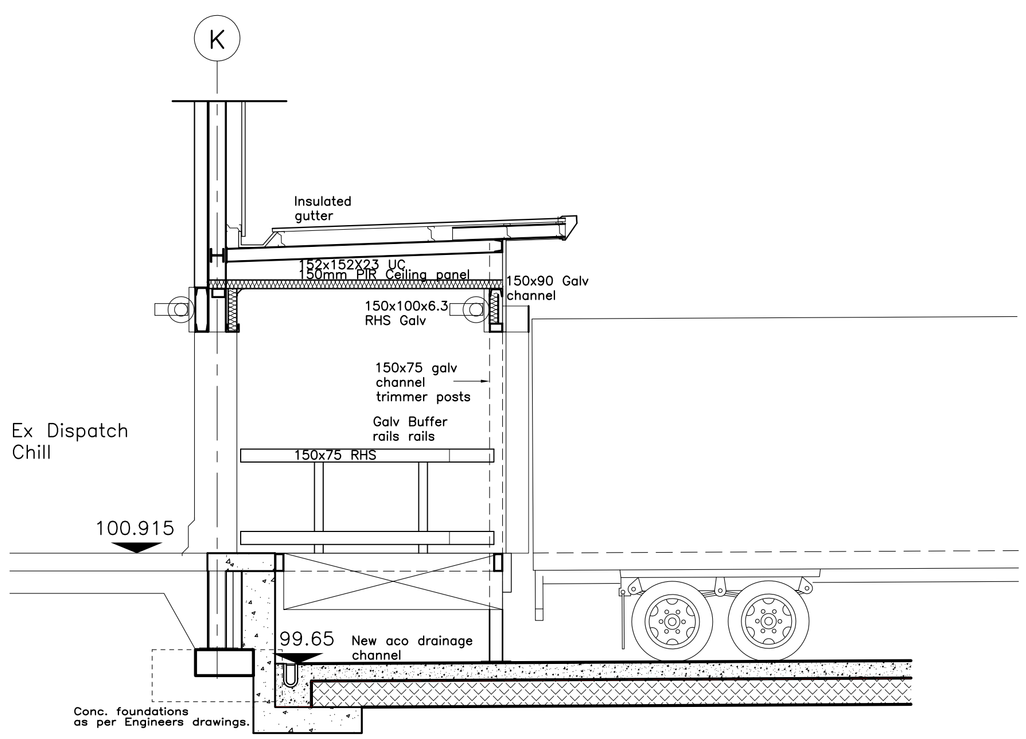
44 Circular Road
Dungannon
Co. Tyrone
BT71 6BE
T: 028 87727050
F: 028 87723410
E: nlalk@mcharchitects.co.uk
W: www.mcharchitects.co.uk

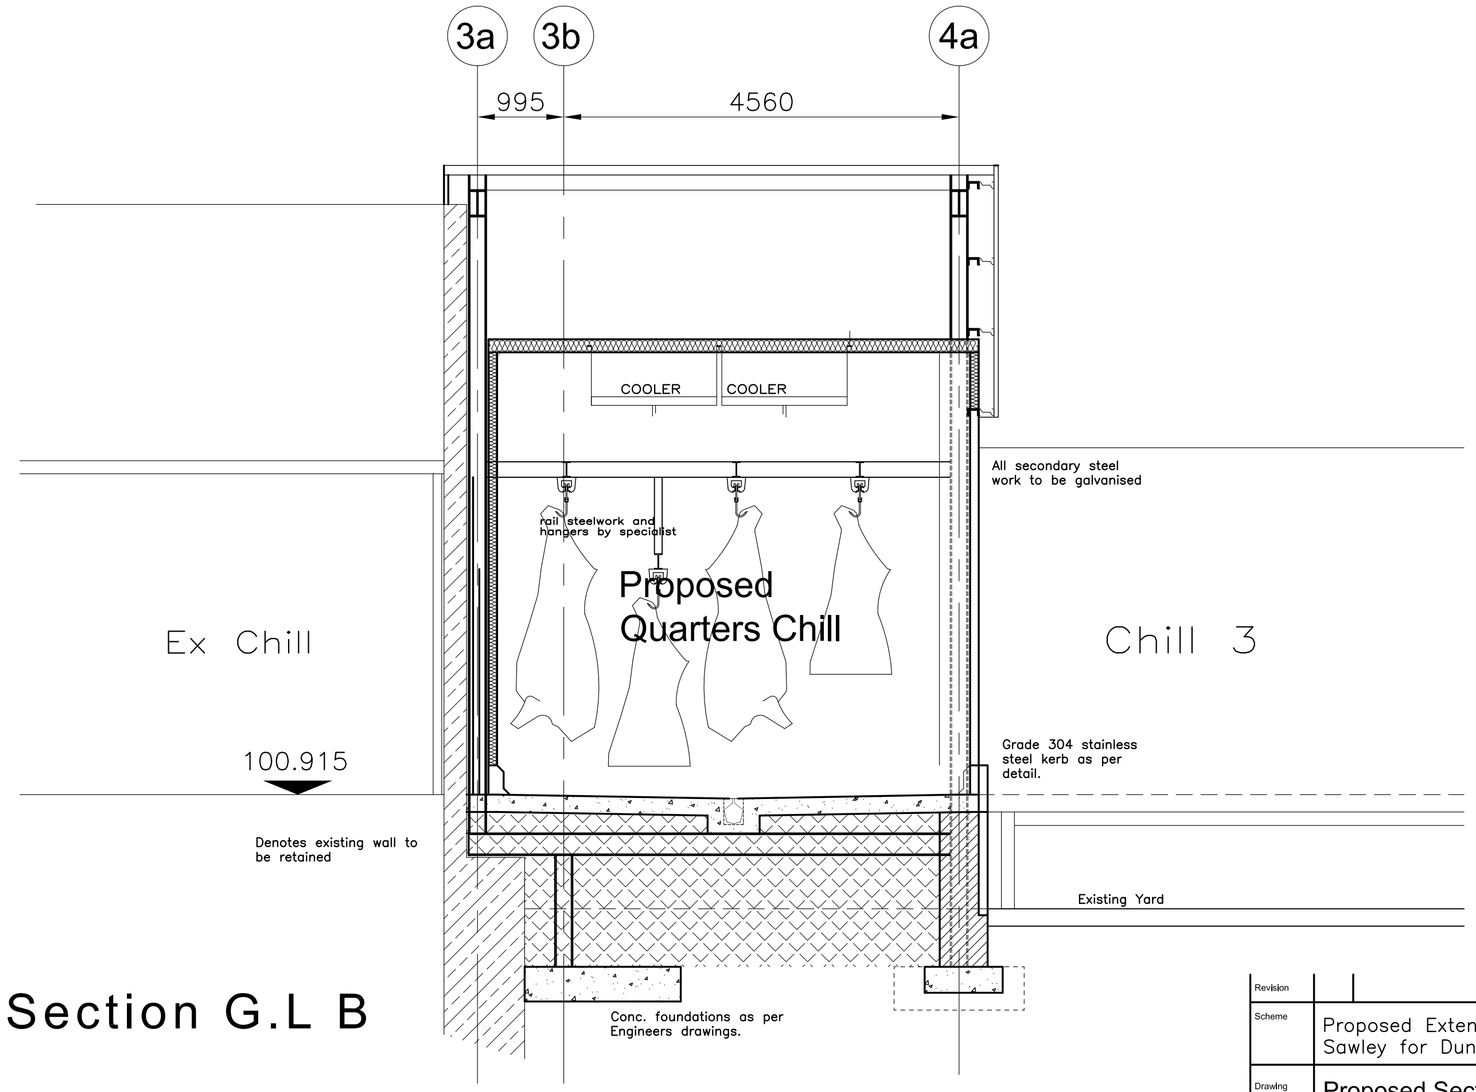

McCarter Hamill Architects is a Limited Liability Partnership


mccarter hamill architects