


Proposed elevations


Scale 1:50

Do not scale. Contractors must check all dimensions on site before preparing production drawings or commencing any work. This drawing and its design is the copyright of LMC Building Design Limited and may not be reproduced in any form whatsoever without their prior express written consent.

Revision	Date	Rev note	Drawn by	Purpose of issue
A	04.02.13	Timber panelling added to the underside of the window added. Open vent infilled with glazing.	LM	PLANNING

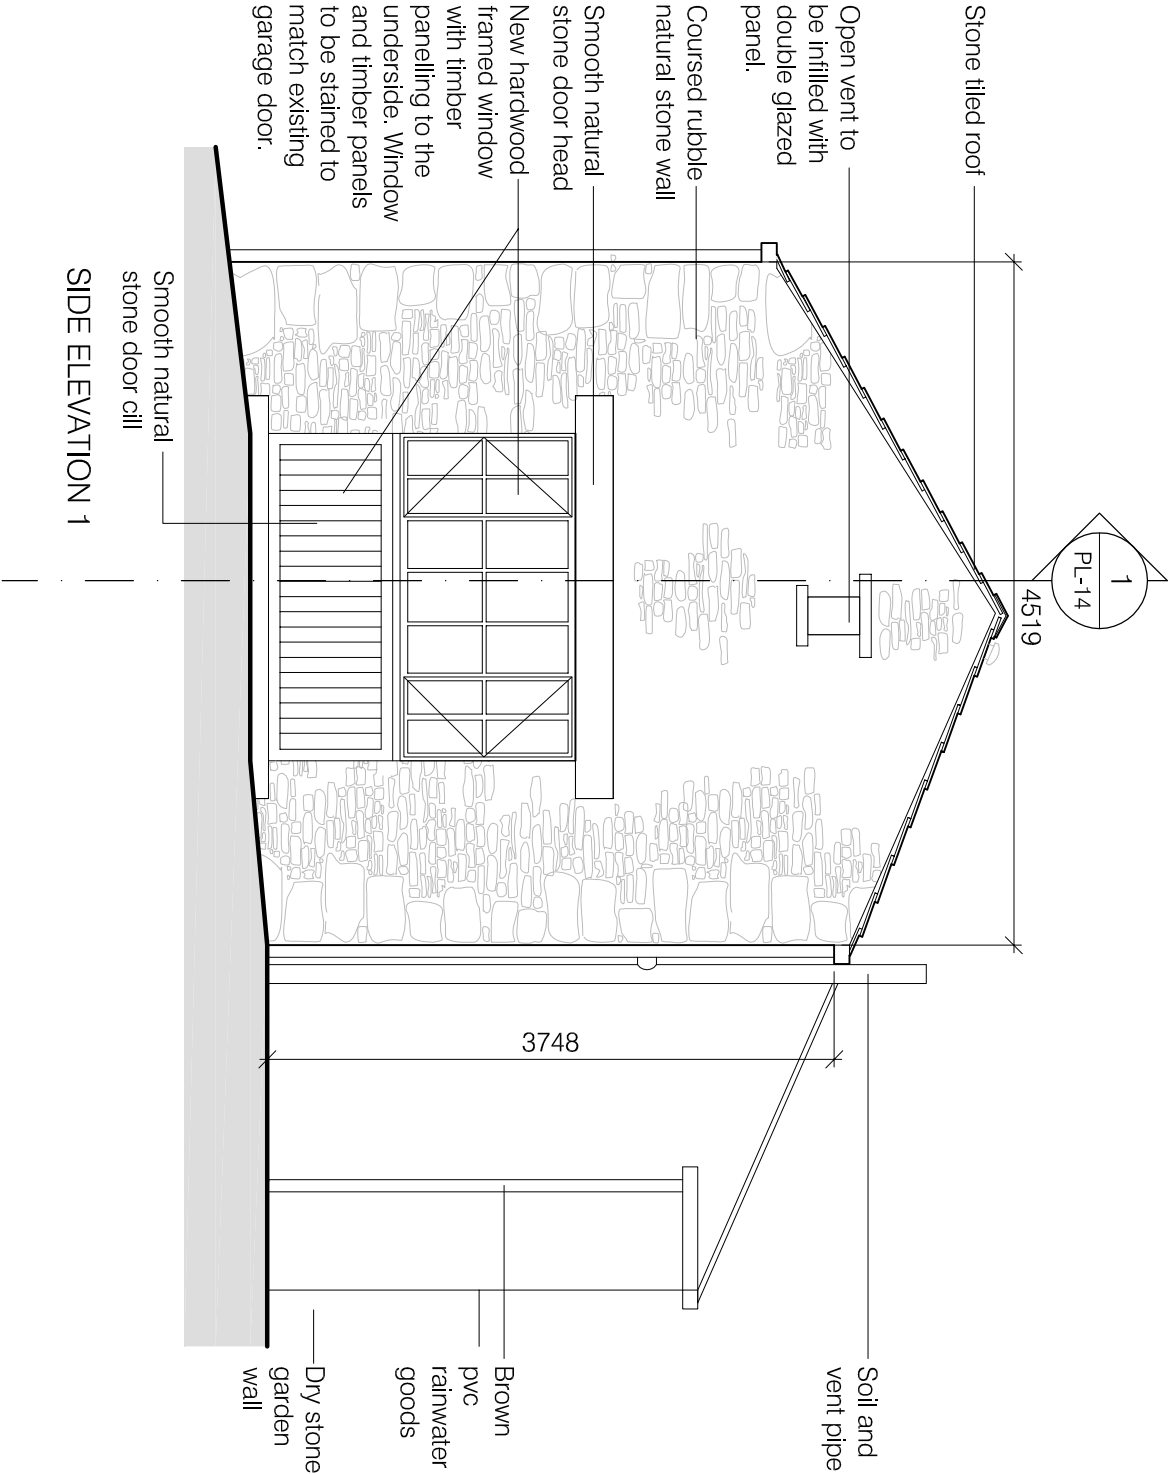

SIDE ELEVATION 2

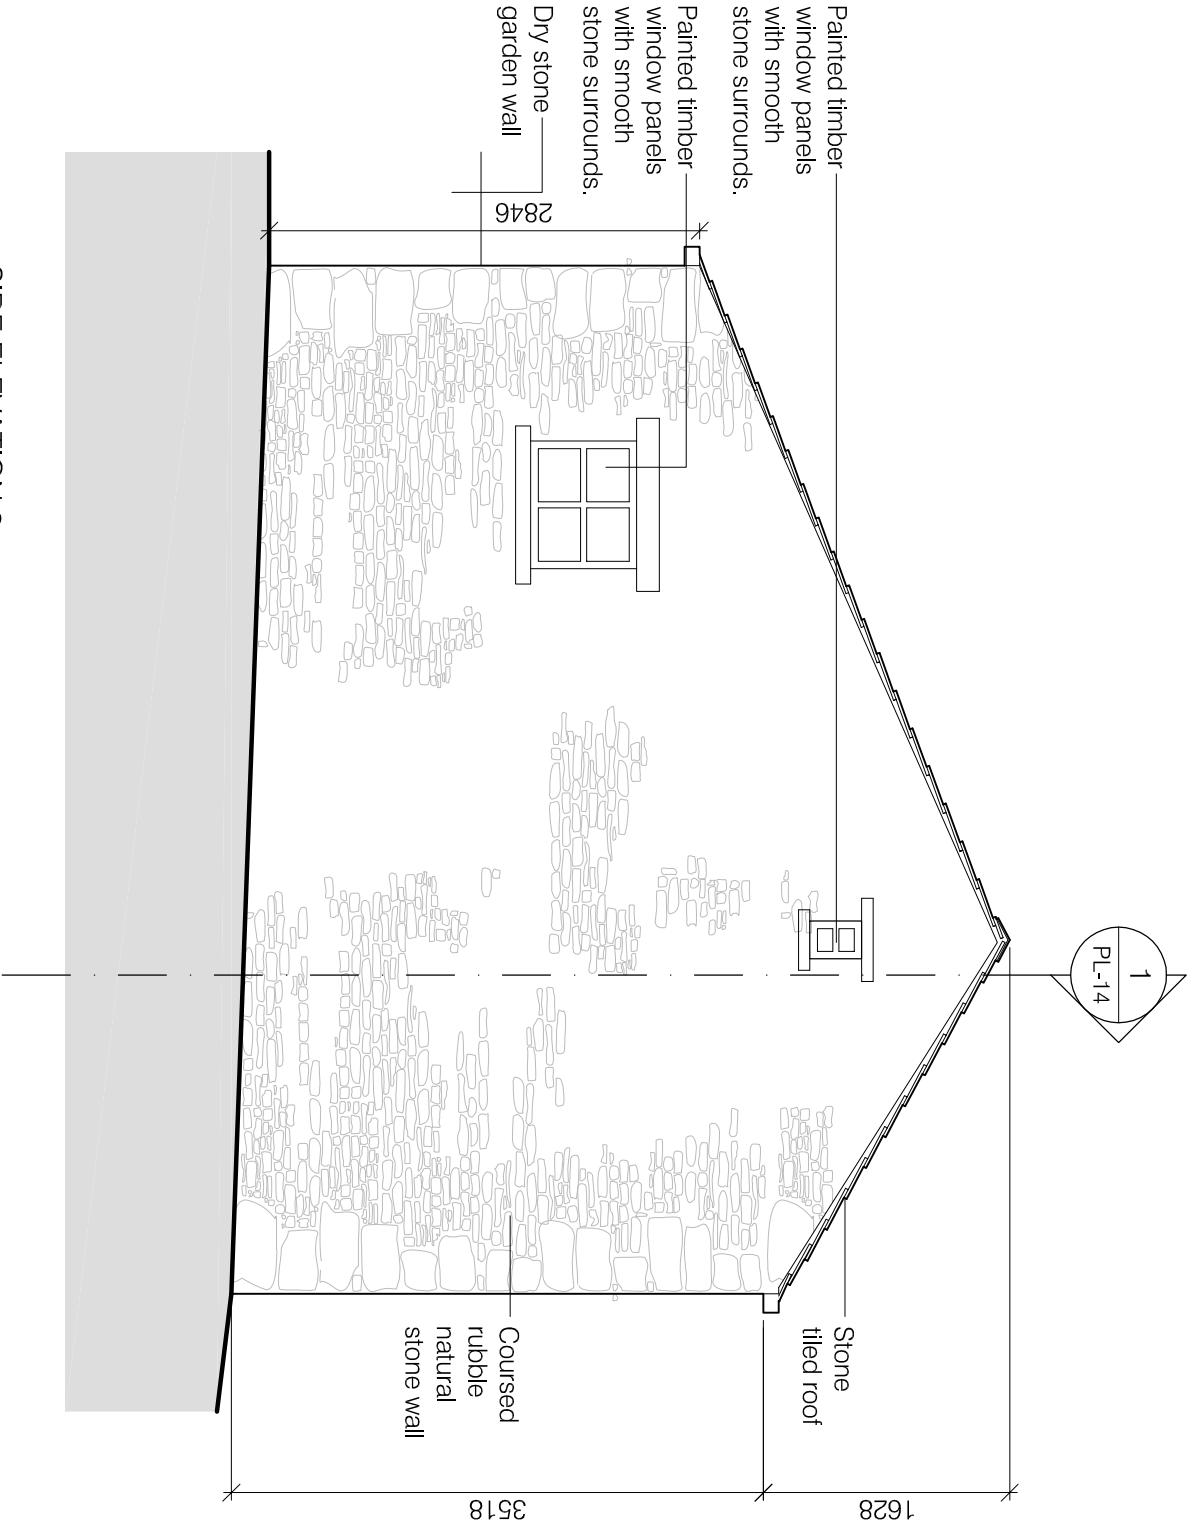

Drawing number	CAD Ref	Drawing	Scale
----------------	---------	---------	-------

1204-PL12		Planning application	1:50@A3
A		Proposed elevations – Sheet 2	

Client	Project	Date
Mr. A Hussain	Longsight Road Burnley, Lancs.	29.11.12

