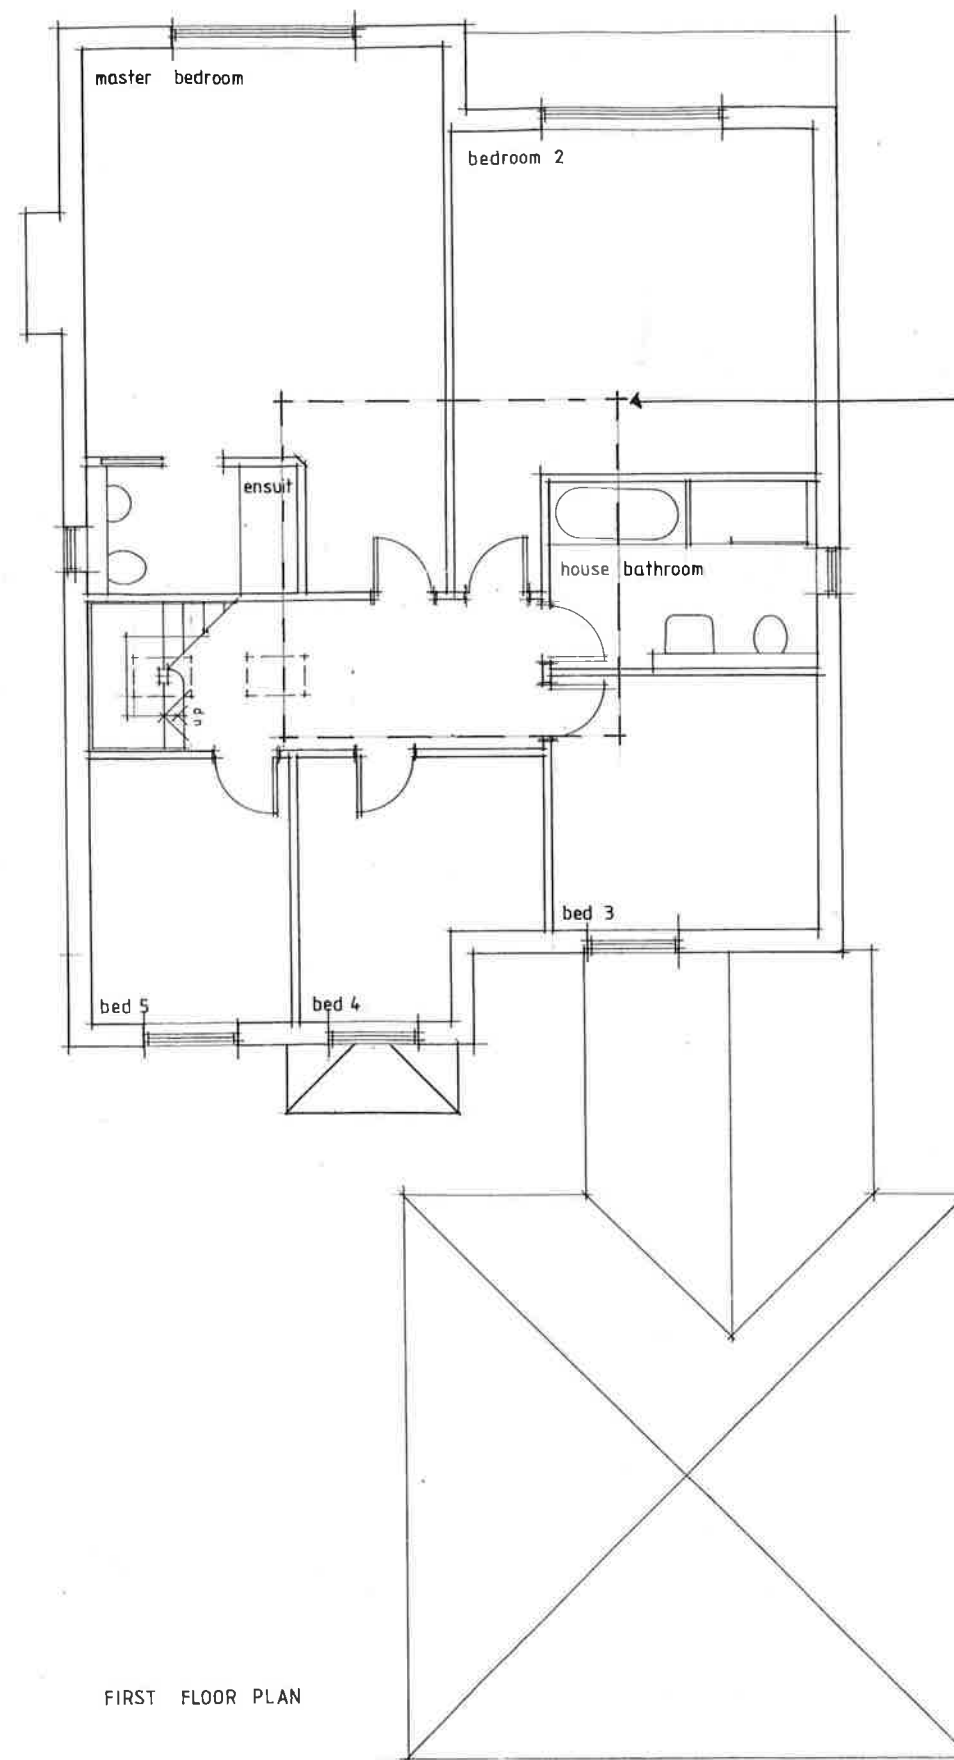
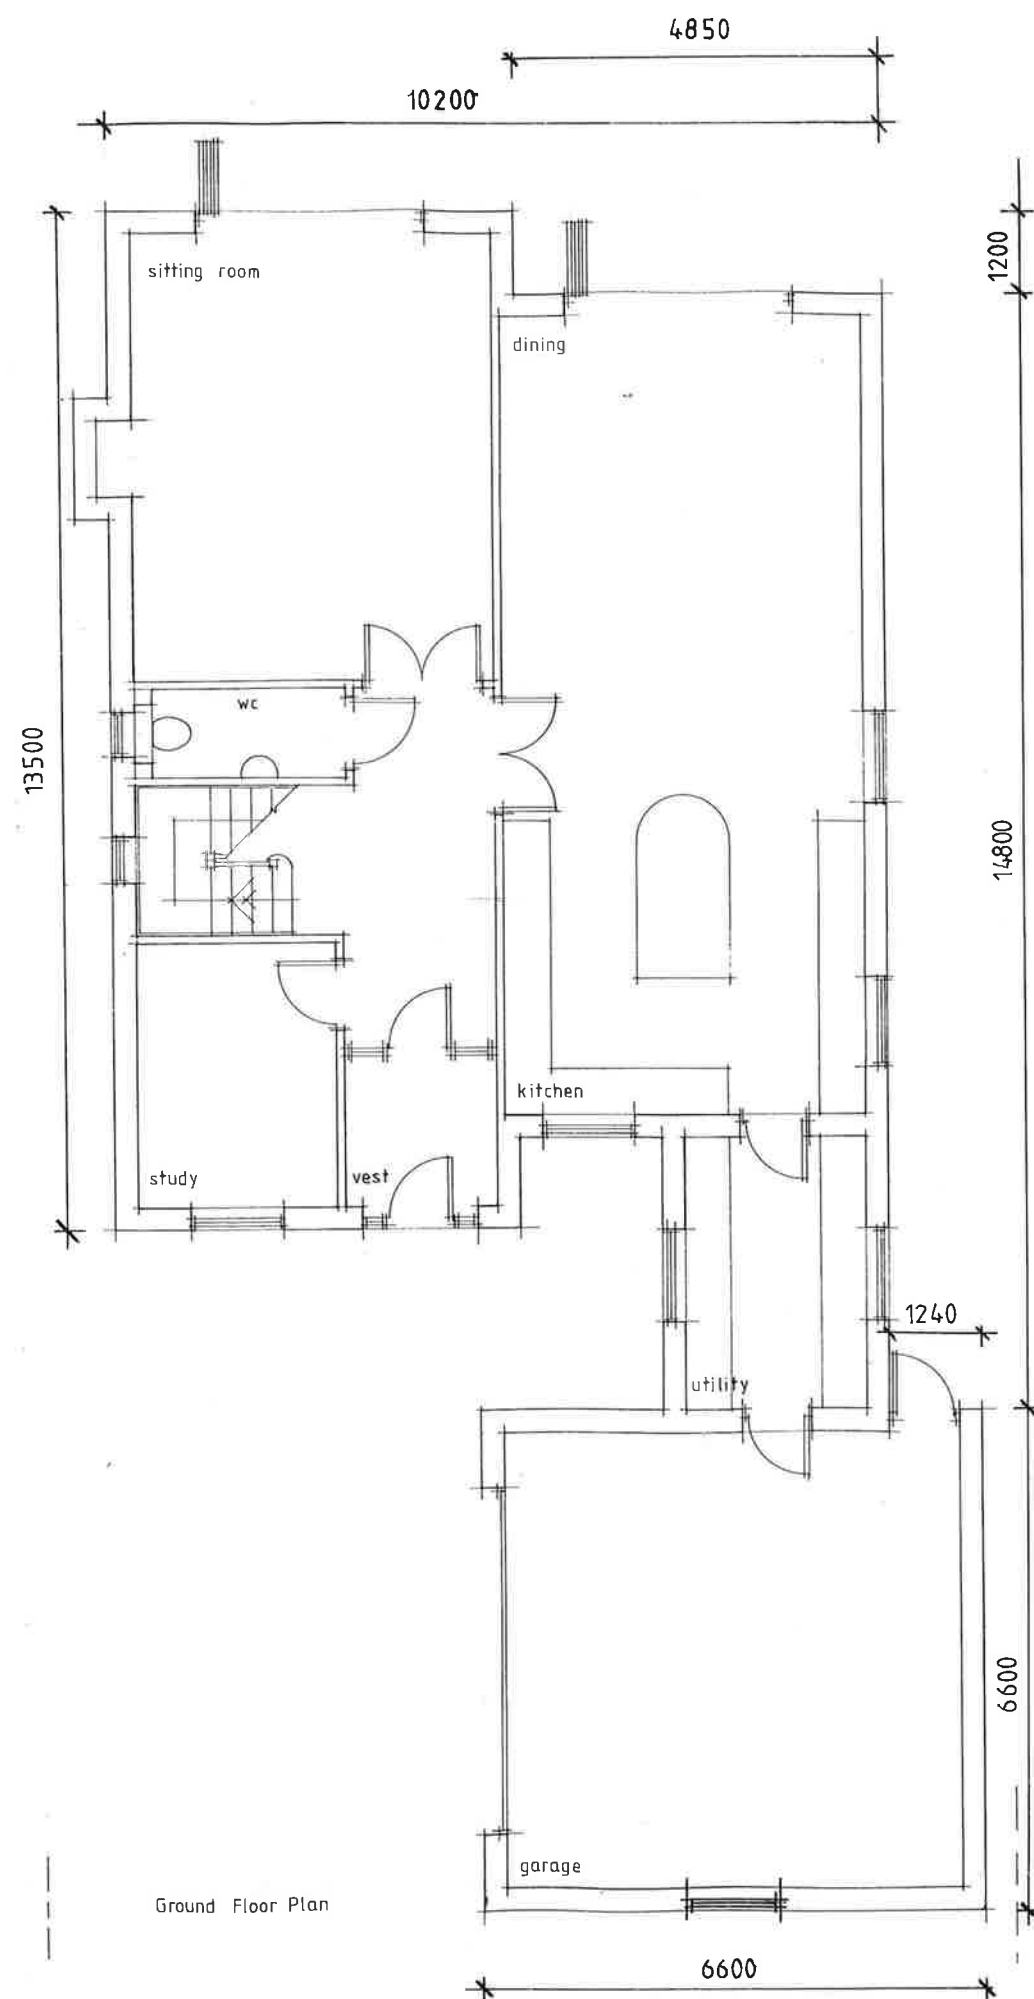


Client
DAVID HOLMES CONSTRUCTION LTD

Job Title
PROPOSED DEVELOPMENT
SPRINGFIELD
WHITEACRE
BARNOW

Drawing Title
PROPOSED
GROUND & FIRST FLOOR LAYOUTS

Scale 1:100 GA2	Date 03/2012	Drawn DL
--------------------	-----------------	-------------

spa
ARCHITECTS

SUNDERLAND PEACOCK & ASSOCIATES LTD.
HAZELMERE, PIMLICO ROAD, CLITHEROE,
LANCASHIRE, BB7 2AG
T 01200 423178 F 01200 427328
E info@sunderlandpeacock.com
www.sunderlandpeacock.com



4291 - 04