

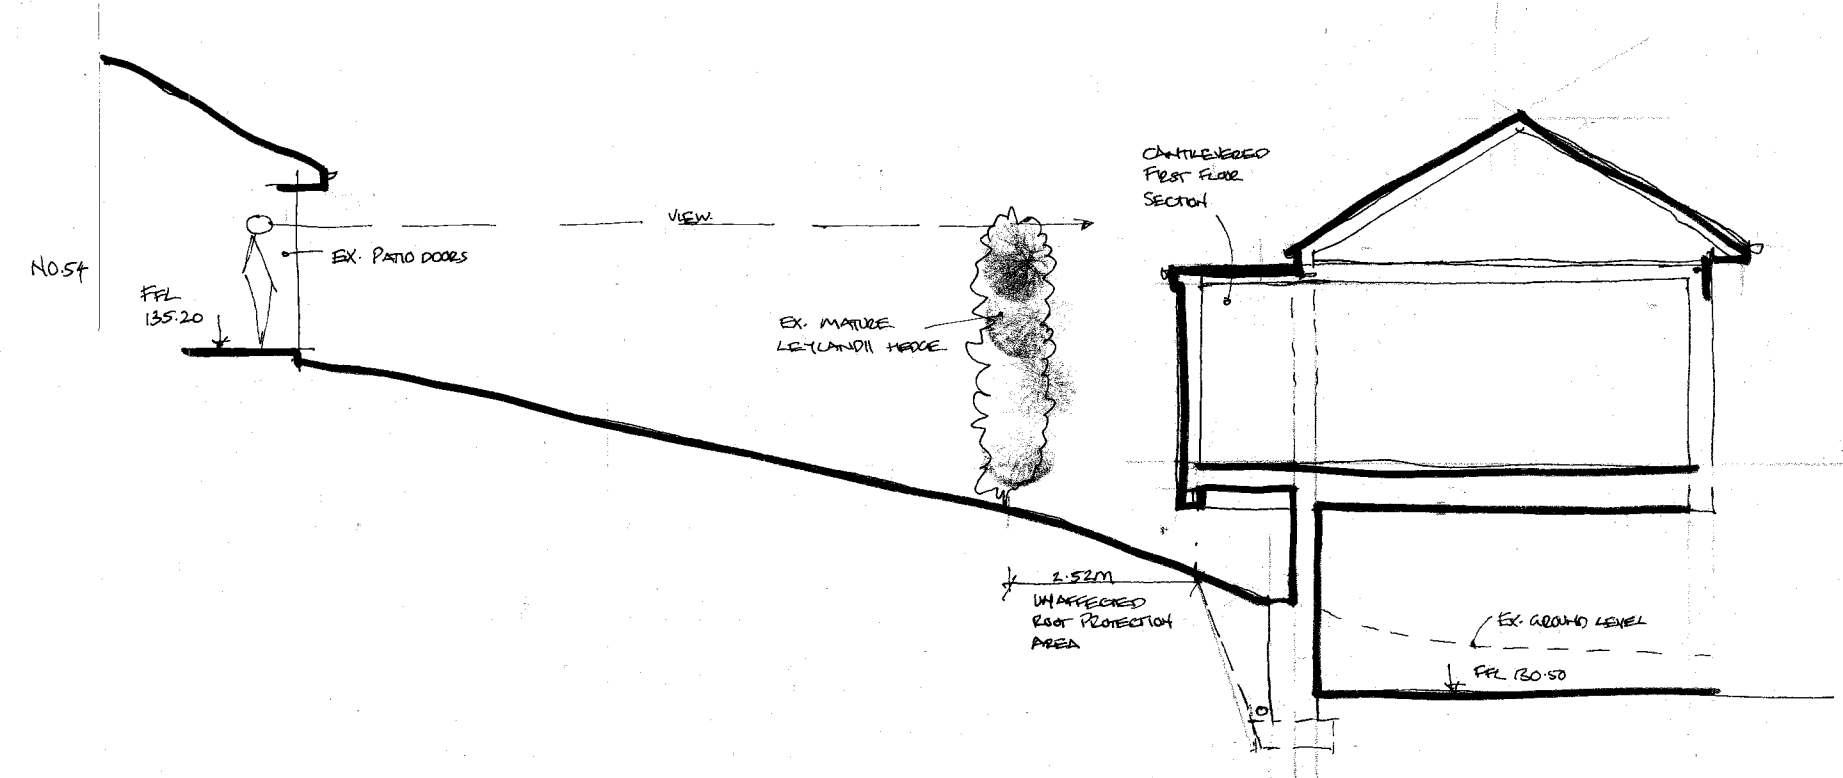



Note
Dimensions shown on drawings prepared for planning purposes are indicative only and can vary.

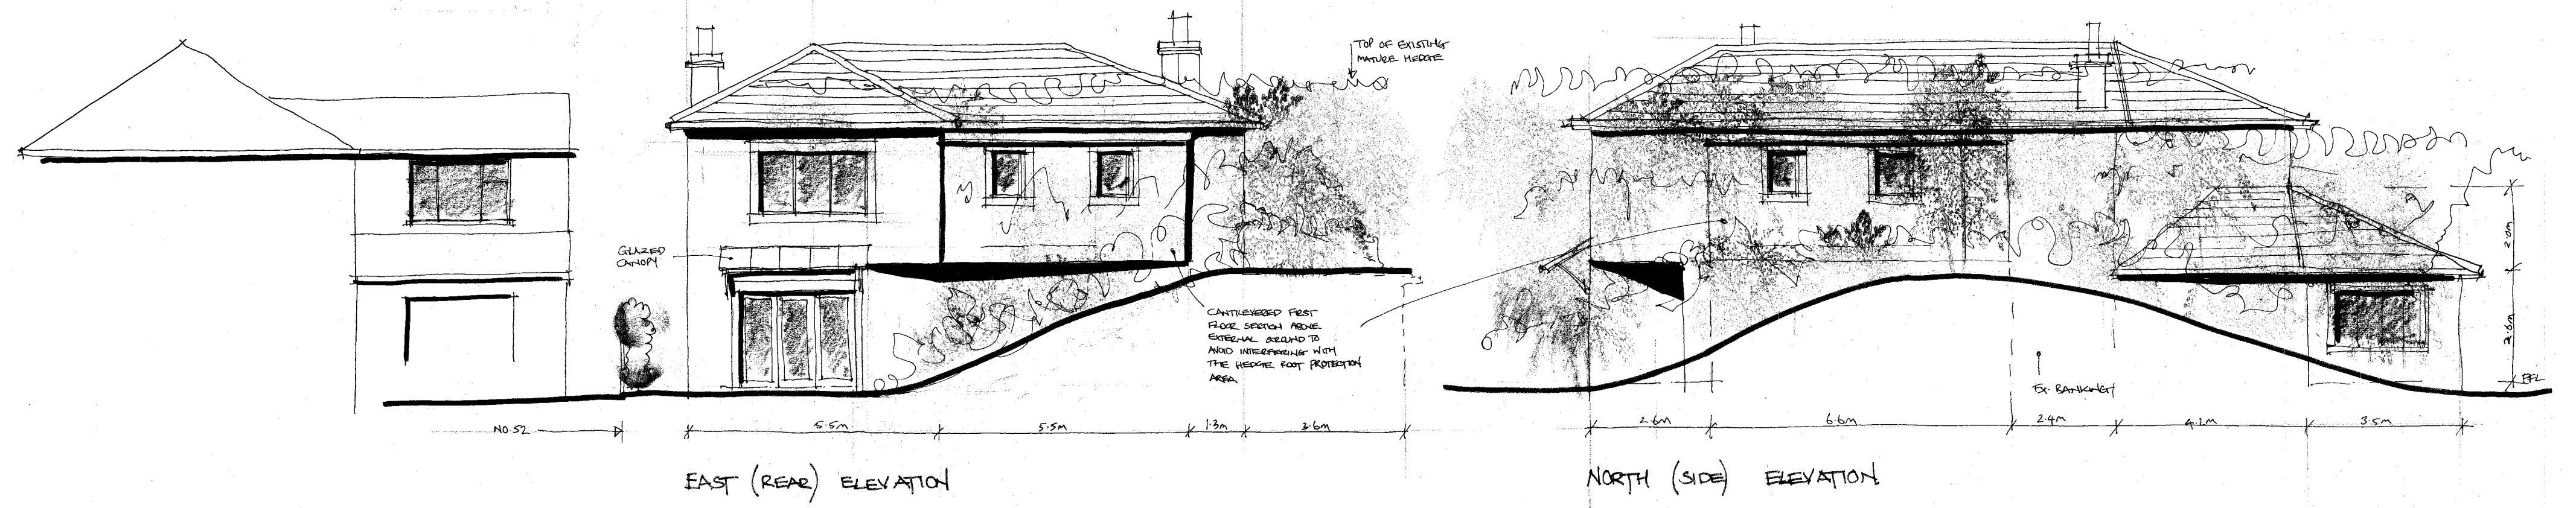

SECTION THRO' AA (SEE DRAWING 4028-11 FOR SECTION LINES)

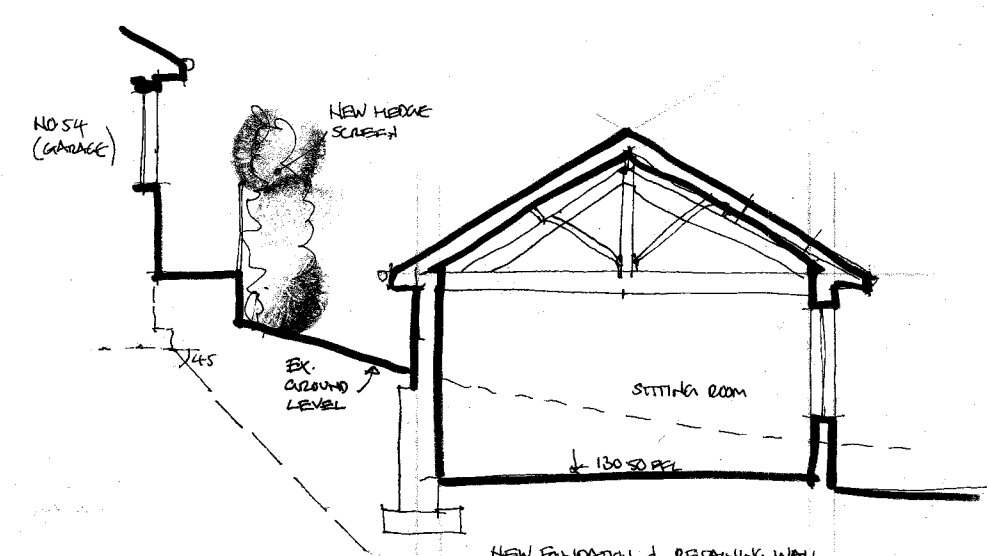

SECTION B-B

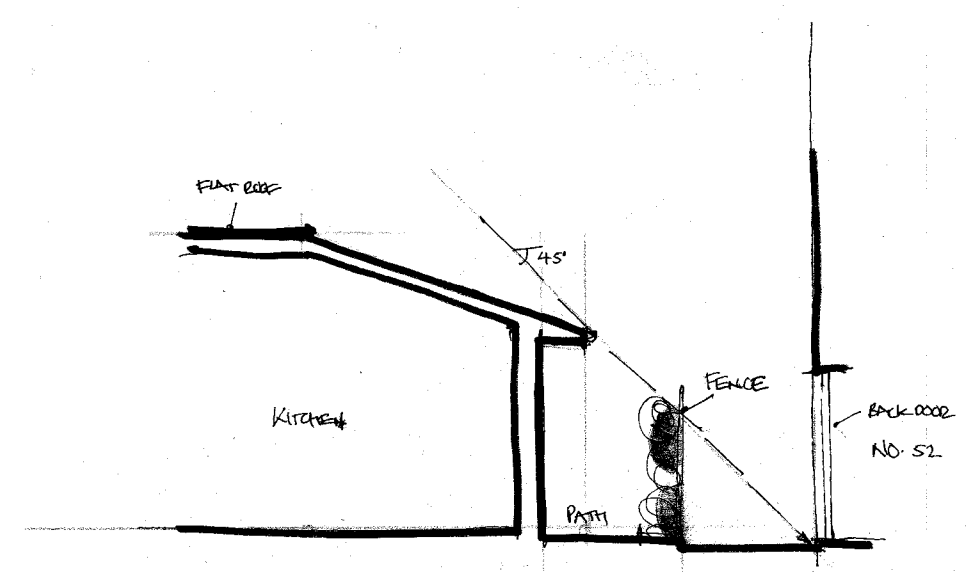

SECTION THRO' CC

External Material Legend

- Walls:**
To be painted render over brick or stone plinth base, with stone window and door surrounds
- Roof:**
To be natural slate with flush fitting Velux rooflights and self coloured or painted uPVC or cast metal rainwater goods. Painted timber/ uPVC or polyester powder coated metal fascia and soffit boards.
The single storey flat roof in between the projecting first floor landing and bedroom 3 windows is to be finished in lead. The roofs over the projecting windows are also to be finished in lead.
The flat roof over the cantilevered section to the north east side (over the master ensuite and landing) is to be finished with grey non-slip Liquid Plastic fibre glass roofing finish (to resemble lead).
Photovoltaic and / or solar panels are to be installed on the south and south west roof pitches – all to specialist design.
- Windows and doors:**
Polyester powder coated metal or painted timber window frames and timber or polyester powder coated metal doors.
- Drive:**
To be tarmacadam or brick/ block setts.
- Paths:**
To be tarmacadam, flagged, gravel or block setts.

Client MR AND MRS WEARDEN		
Job Title PROPOSED DWELLING ON LAND IN BETWEEN NOS 52 & 54 KNOWSLEY ROAD WILPSHIRE		
Drawing Title PROPOSED ELEVATIONS AND SECTIONS		
Scale 1:100 e A2	Date JAN. 2011	Drawn SGH
spa SUNDERLAND PEACOCK ARCHITECTS SUNDERLAND PEACOCK & ASSOCIATES LTD. HAZELMERE, PIMLICO ROAD, CLITHEROE, LANCASHIRE, BB7 2AG T 01200 423178 F 01200 427328 E info@sunderlandpeacock.com www.sunderlandpeacock.com		
4028 : 12		