
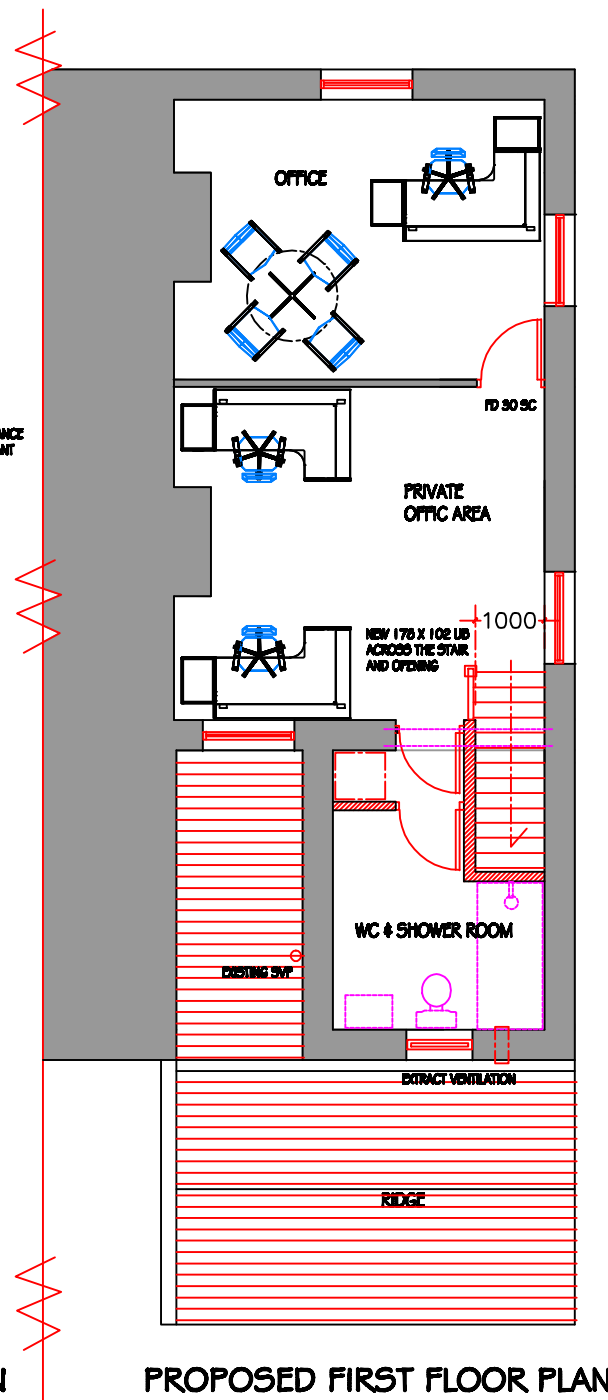


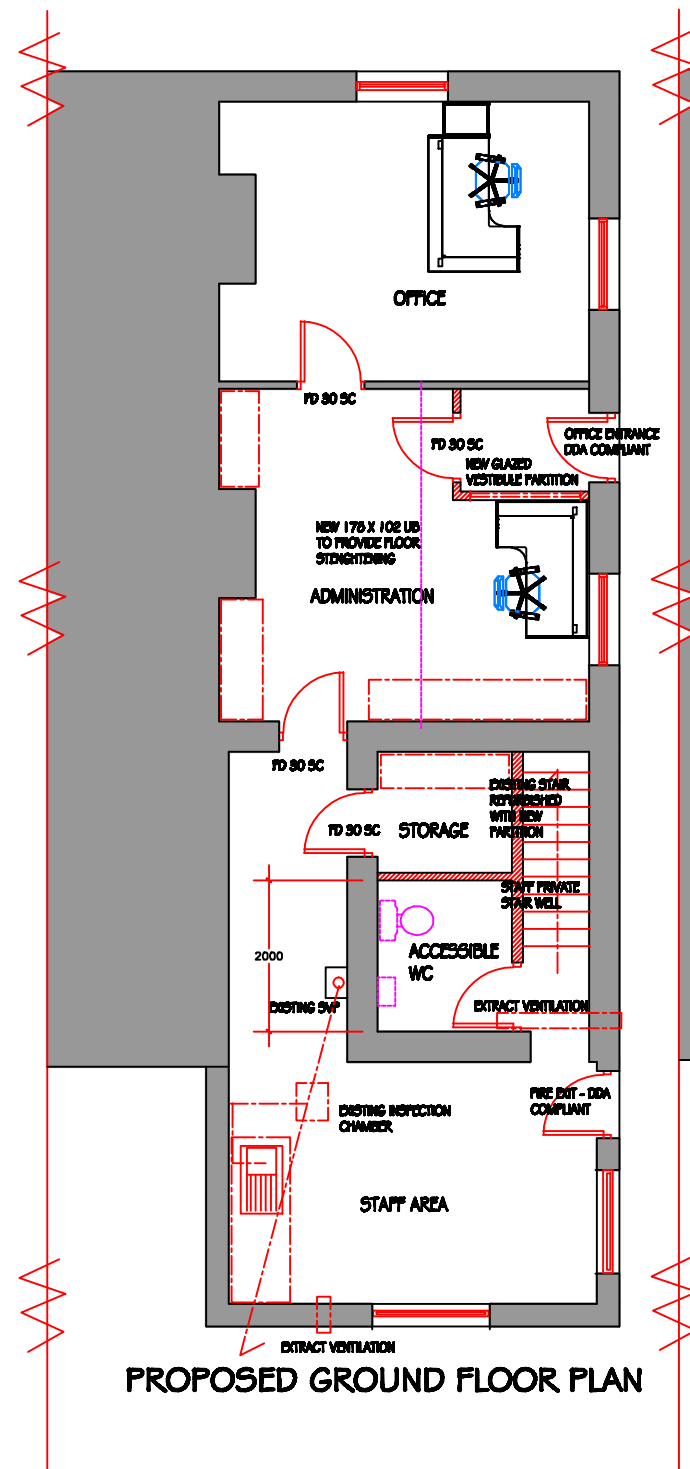

144 WOONE LANE , CLITHEROE , LANCASHIRE

PROPOSED OFFICE PLANS & ALTERATIONS
FOR BUILDING REGULATIONS APPROVAL

PH/JD/144/600 1:100 MARCH 2013