

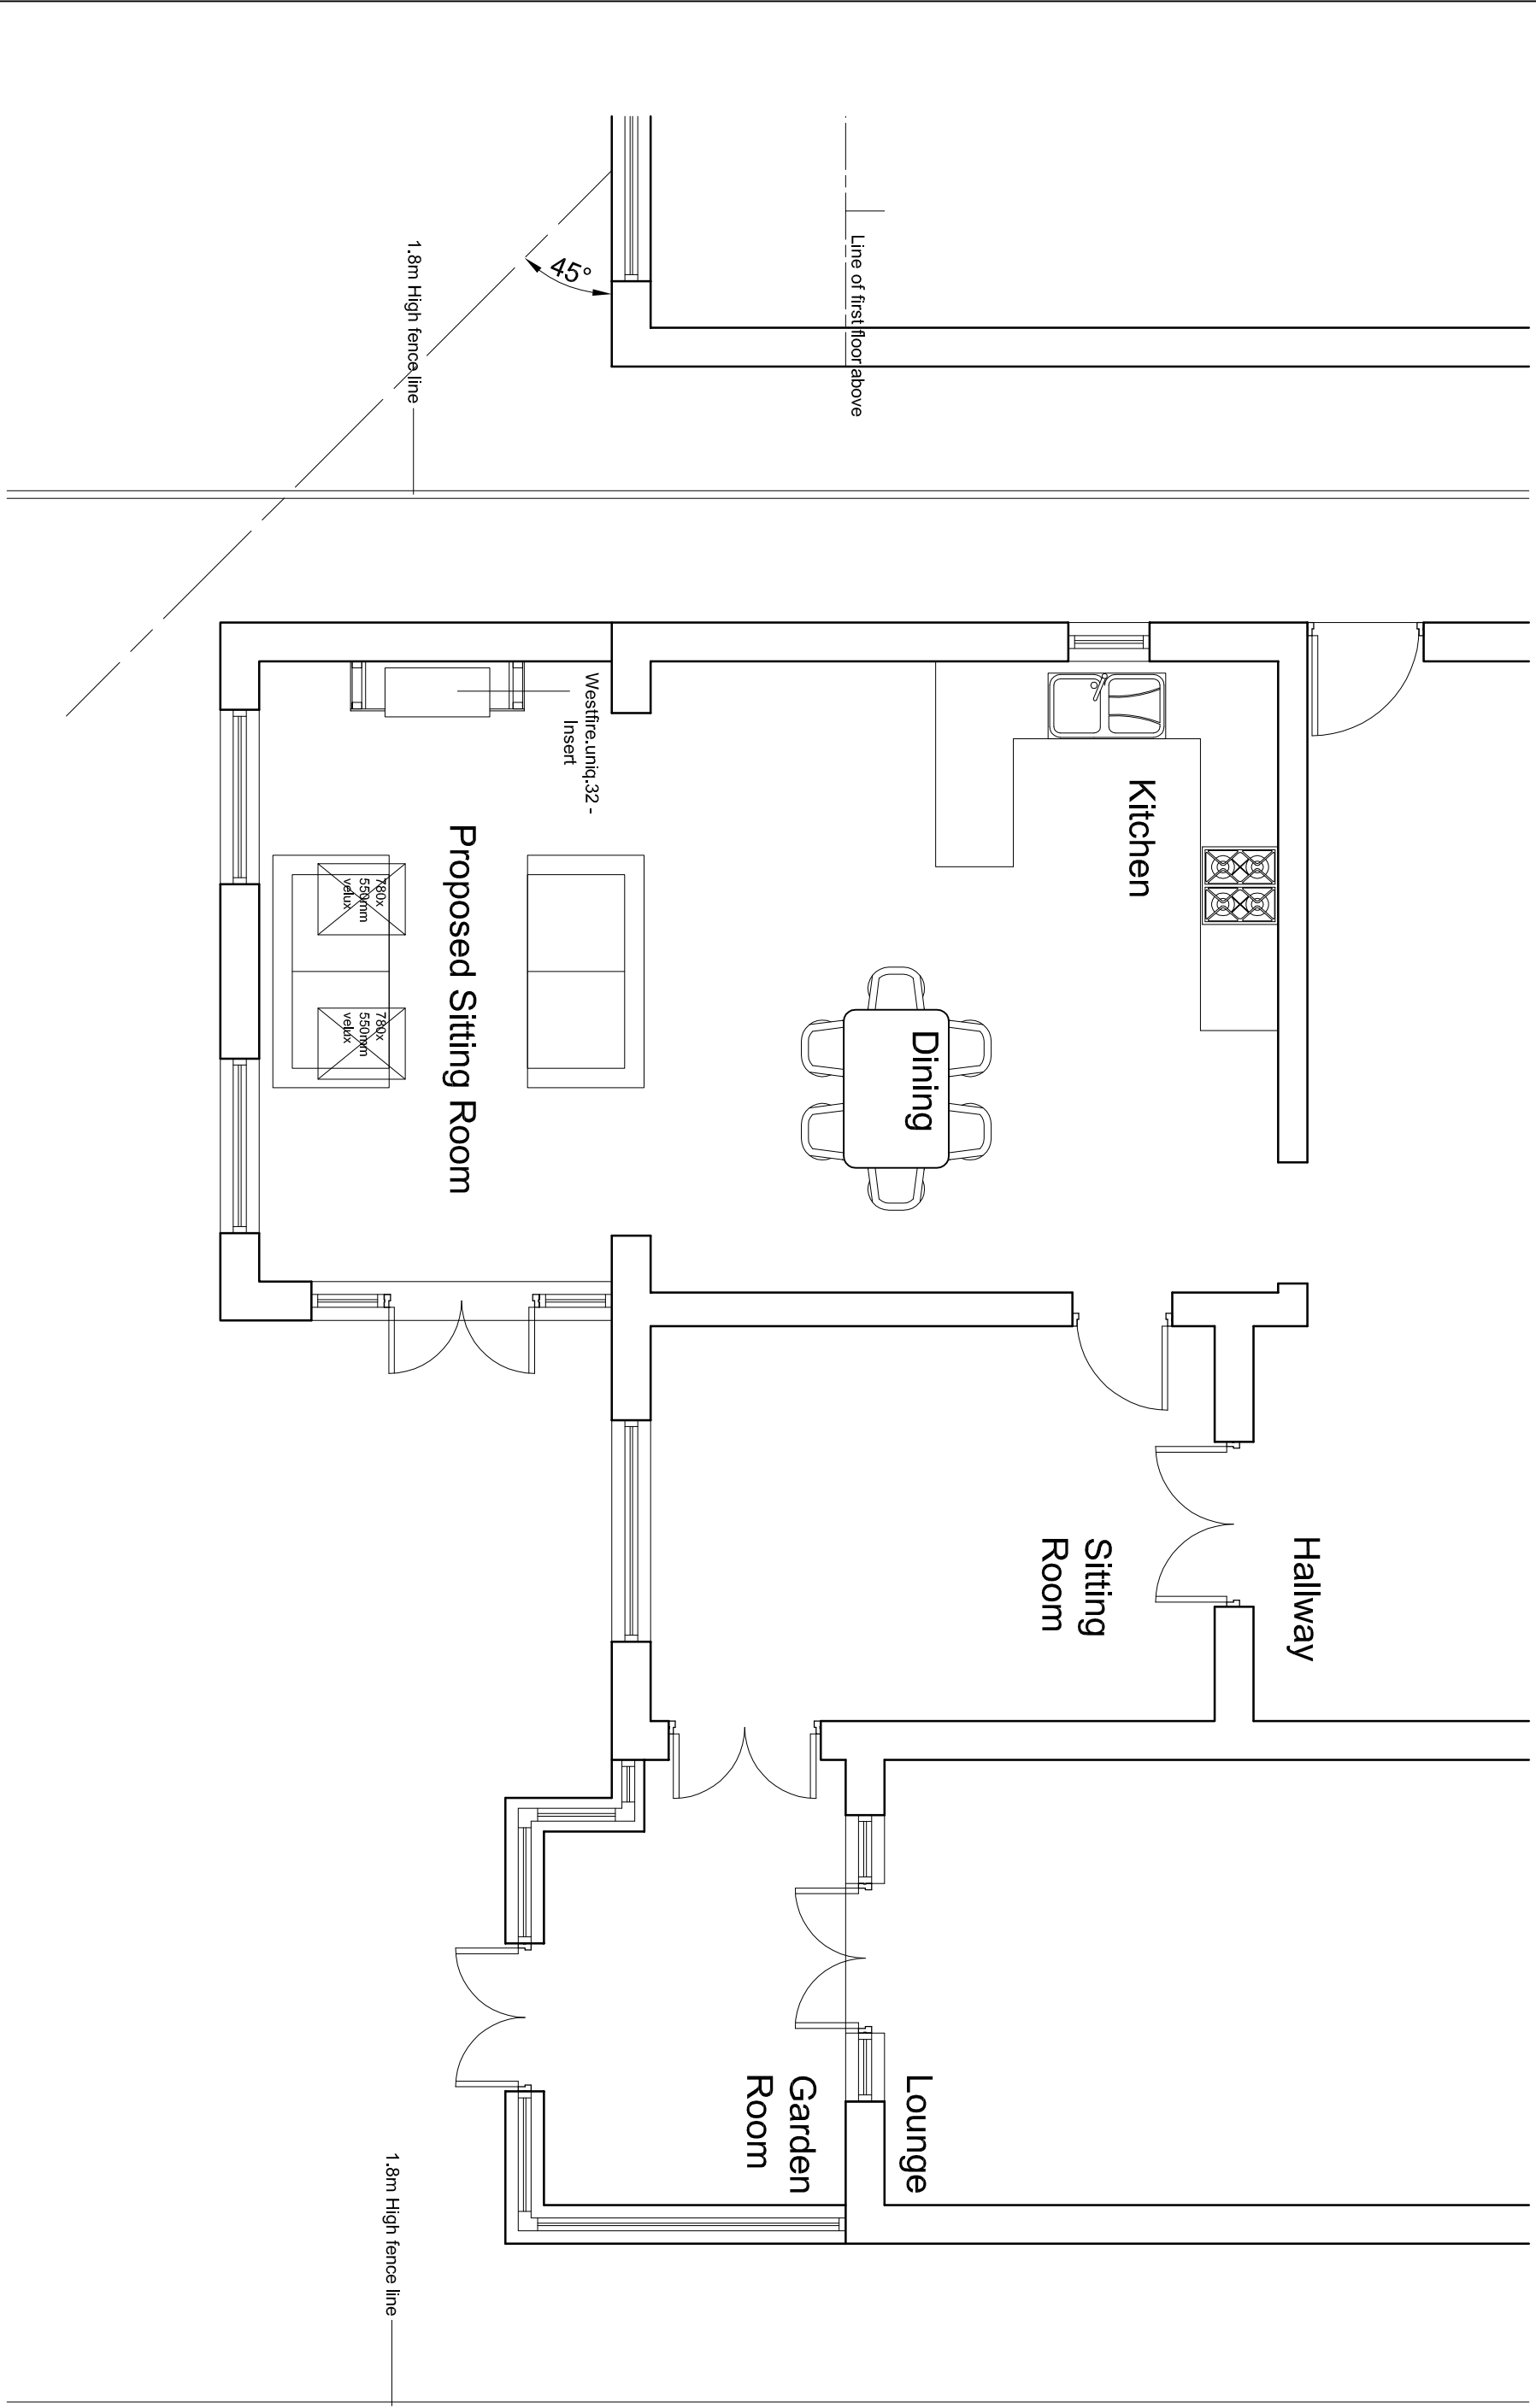


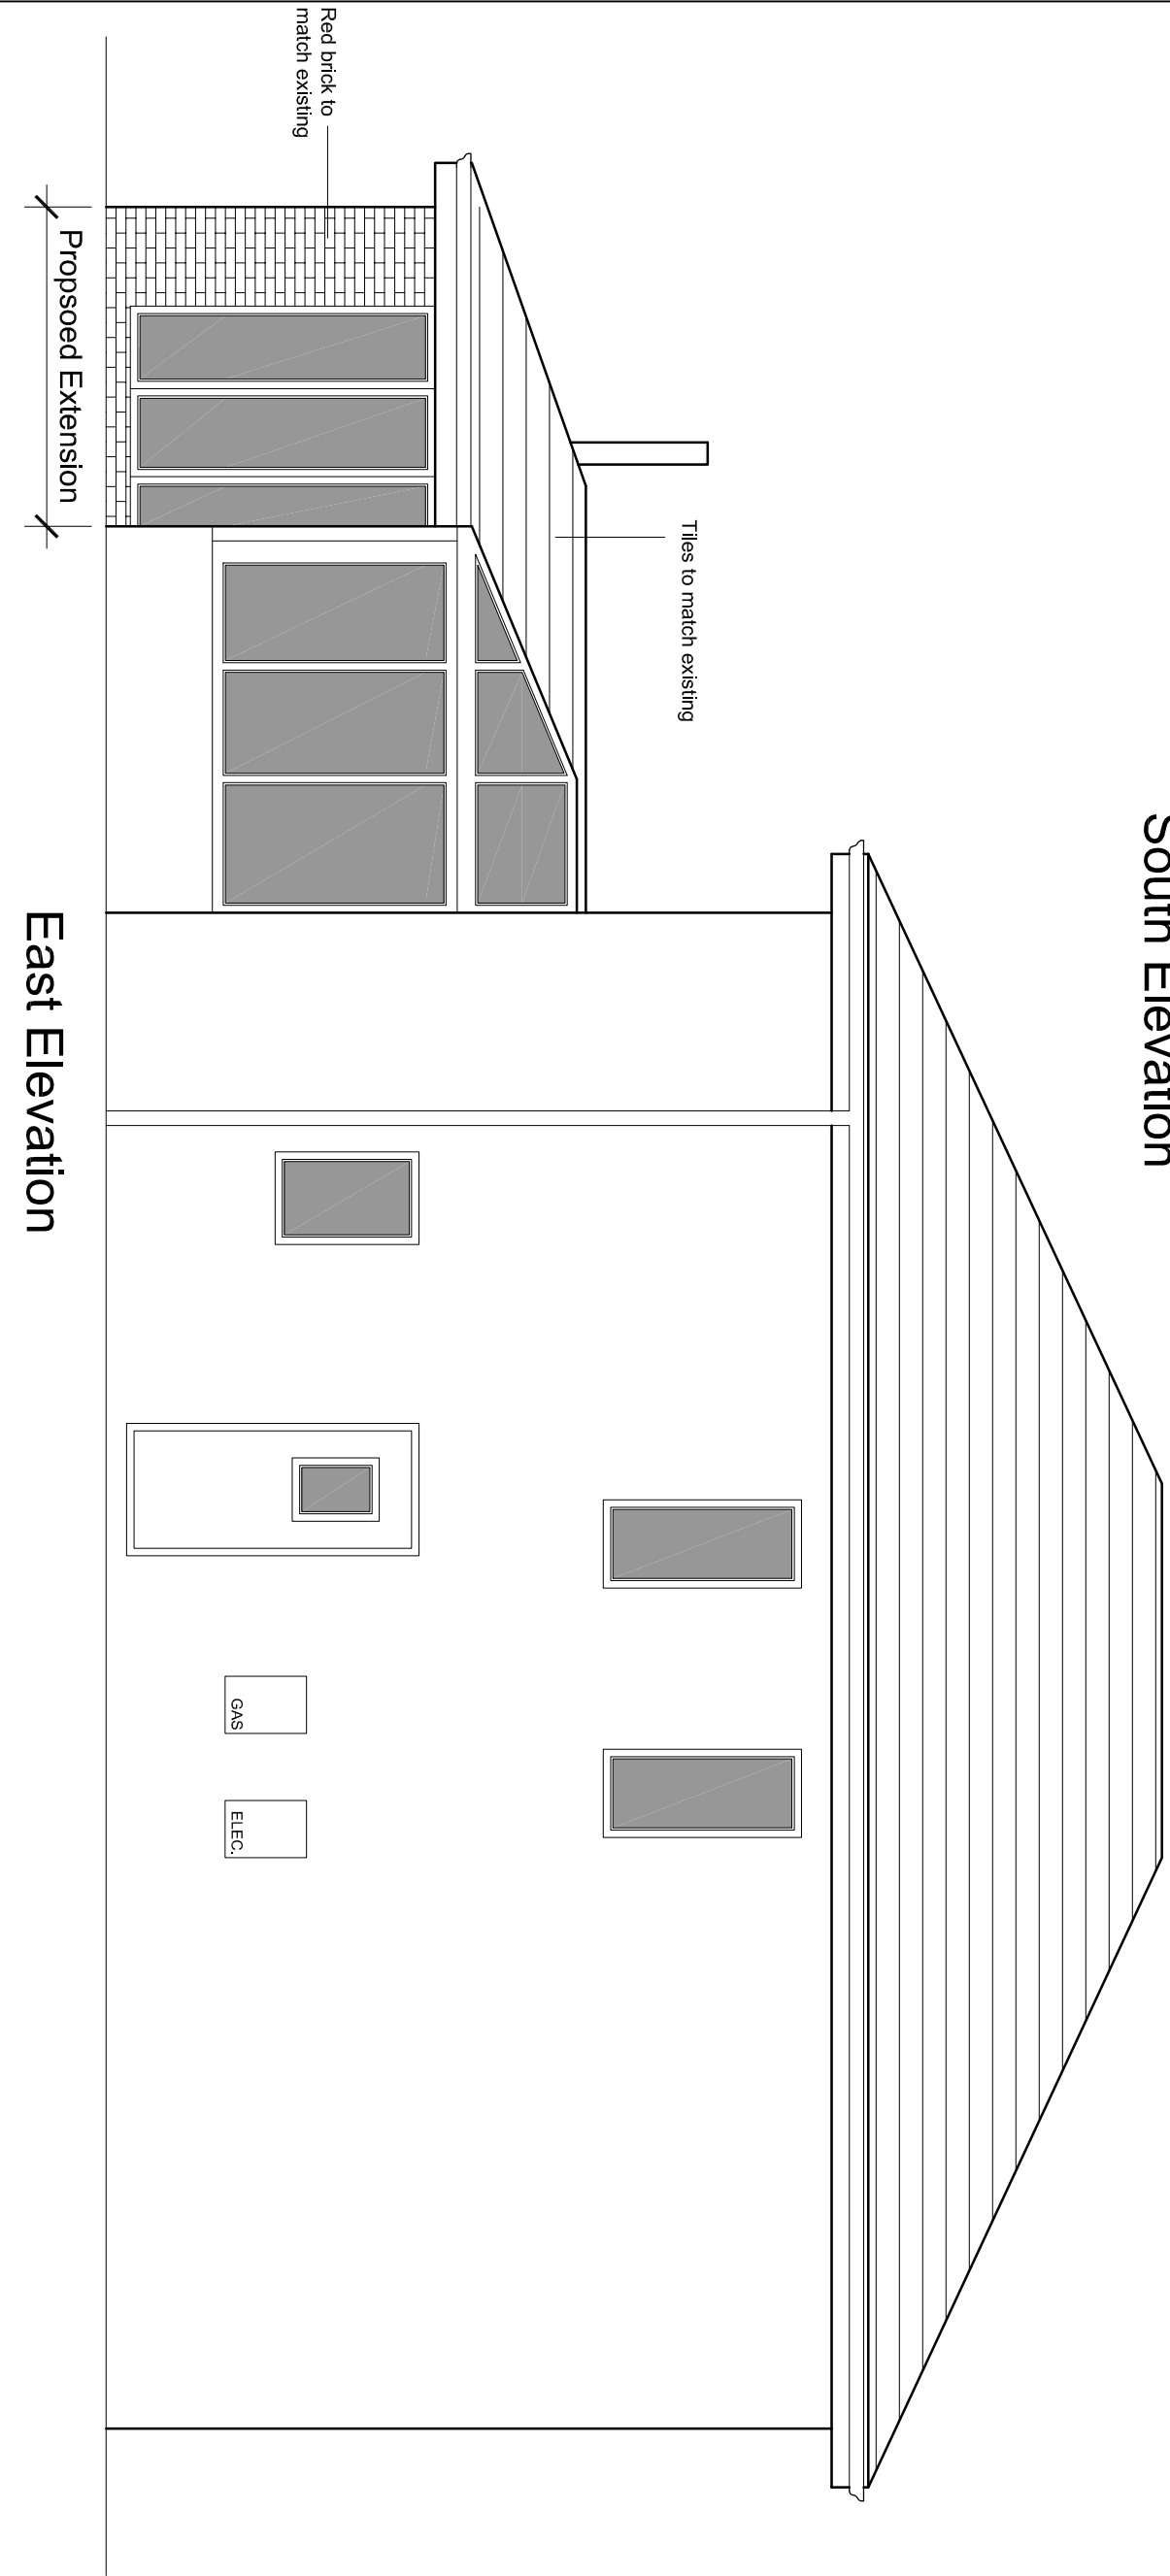

Part Ground Floor Plan

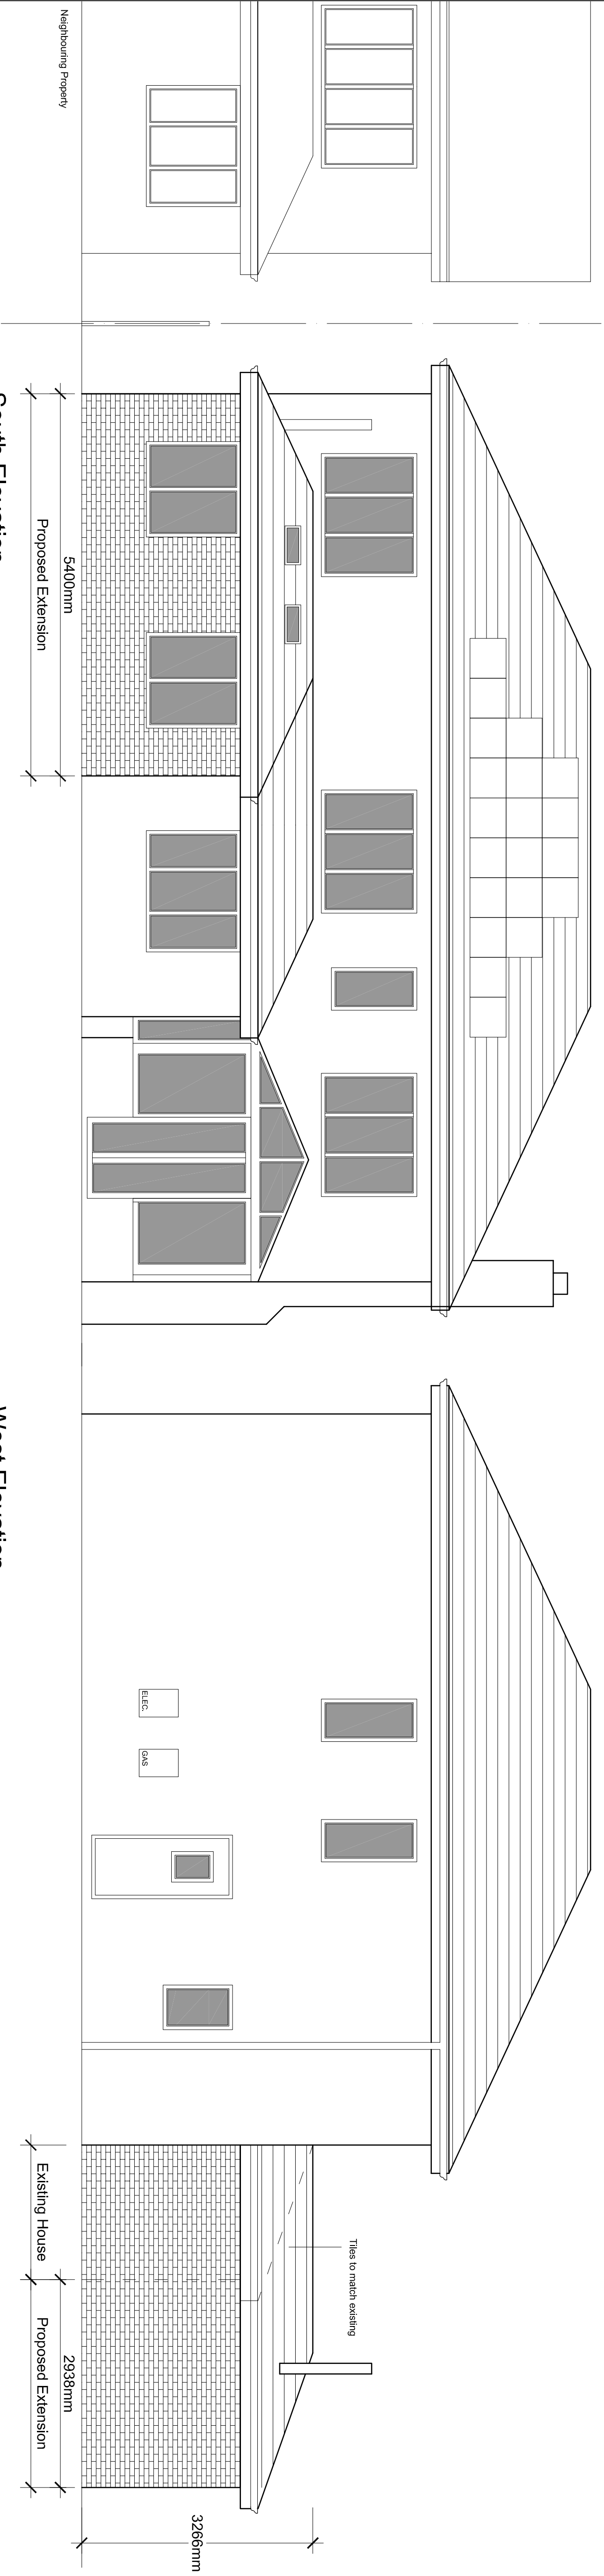

Site Plan

Part A - Elevation of existing house indicated on West Elevation.
15/05/2013 JB

Client
Mr and Mrs Vasconcelous

Use Title
**Alterations to 11 Beech Drive
Caldesstones Park
Whalley**

Scale	Date	Drawn
1:50/200@A1	May 2013	JB

Overing Title
Proposed part plans, elevations and site plan

SUNDERLAND PEACOCK
ARCHITECTS

LANDSINGHE, BPP 2013
LANDSINGHE, PHALCO ROAD, CHATFIELD
E. info@sunderlandpeacock.com
www.sunderlandpeacock.com

spa
ARCHITECTS

4373 -02A