

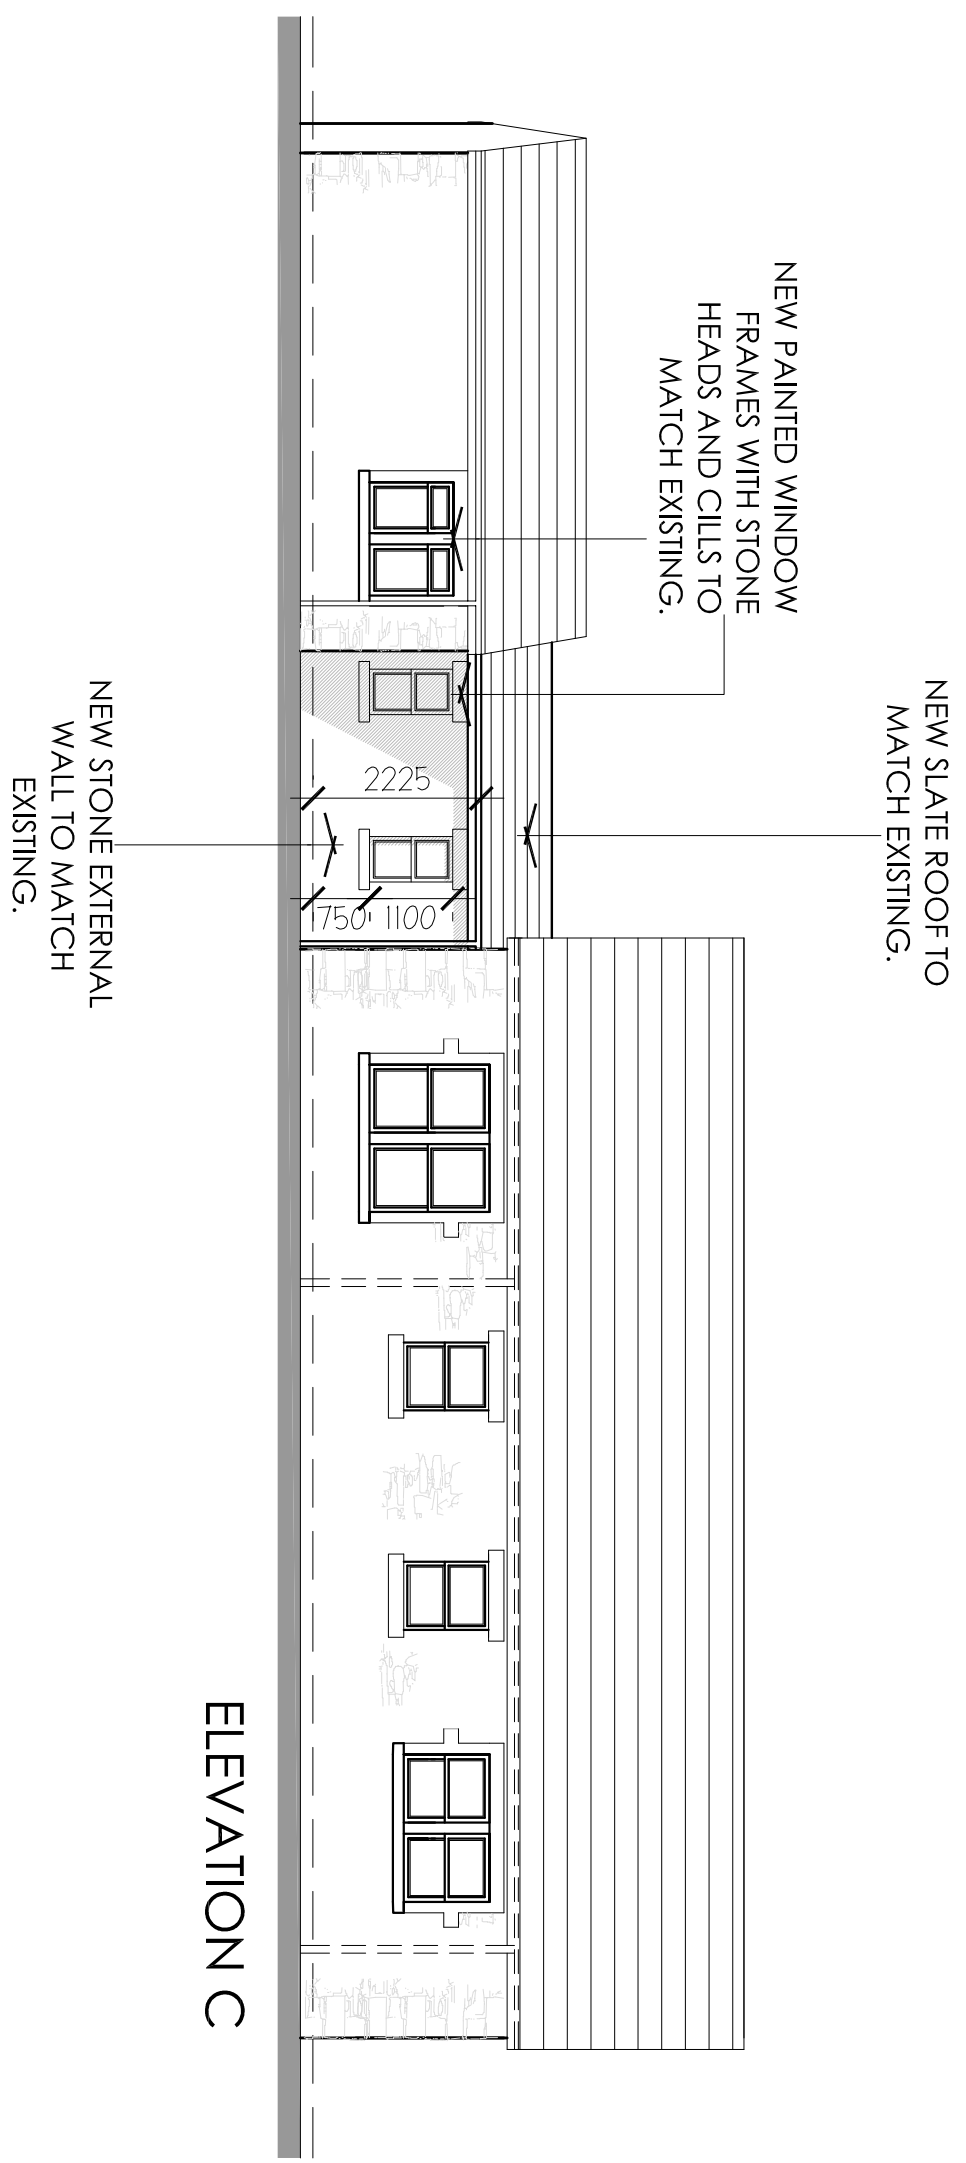
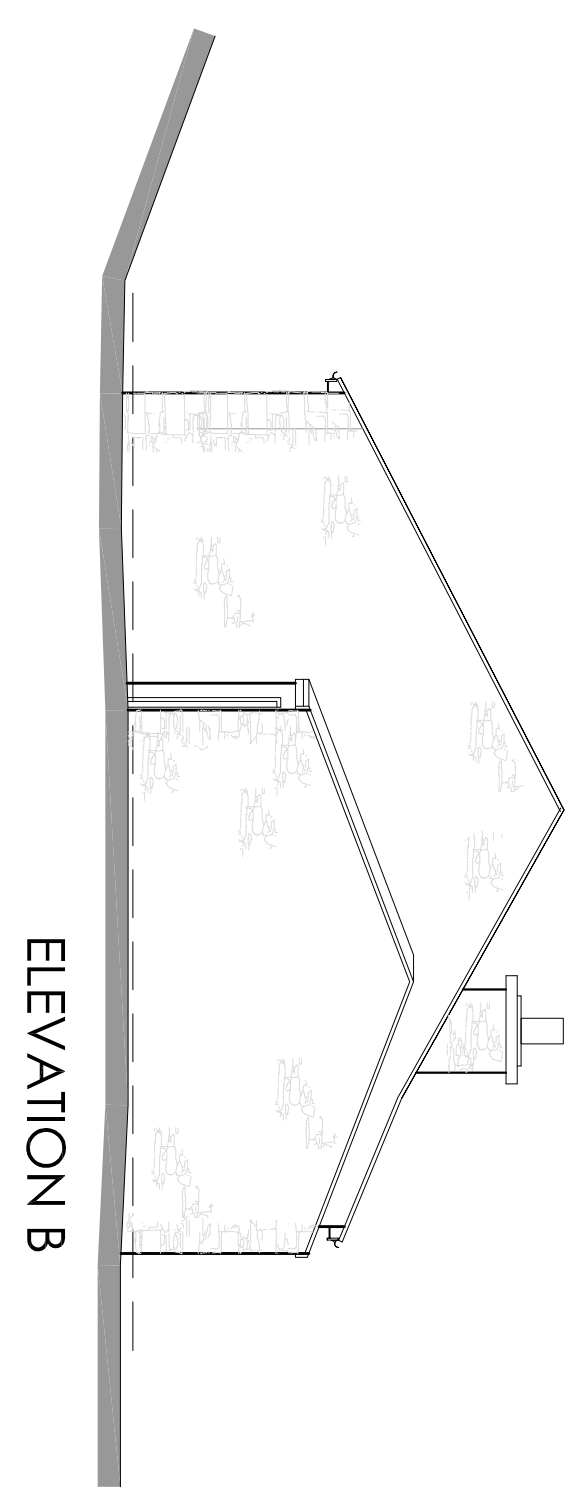


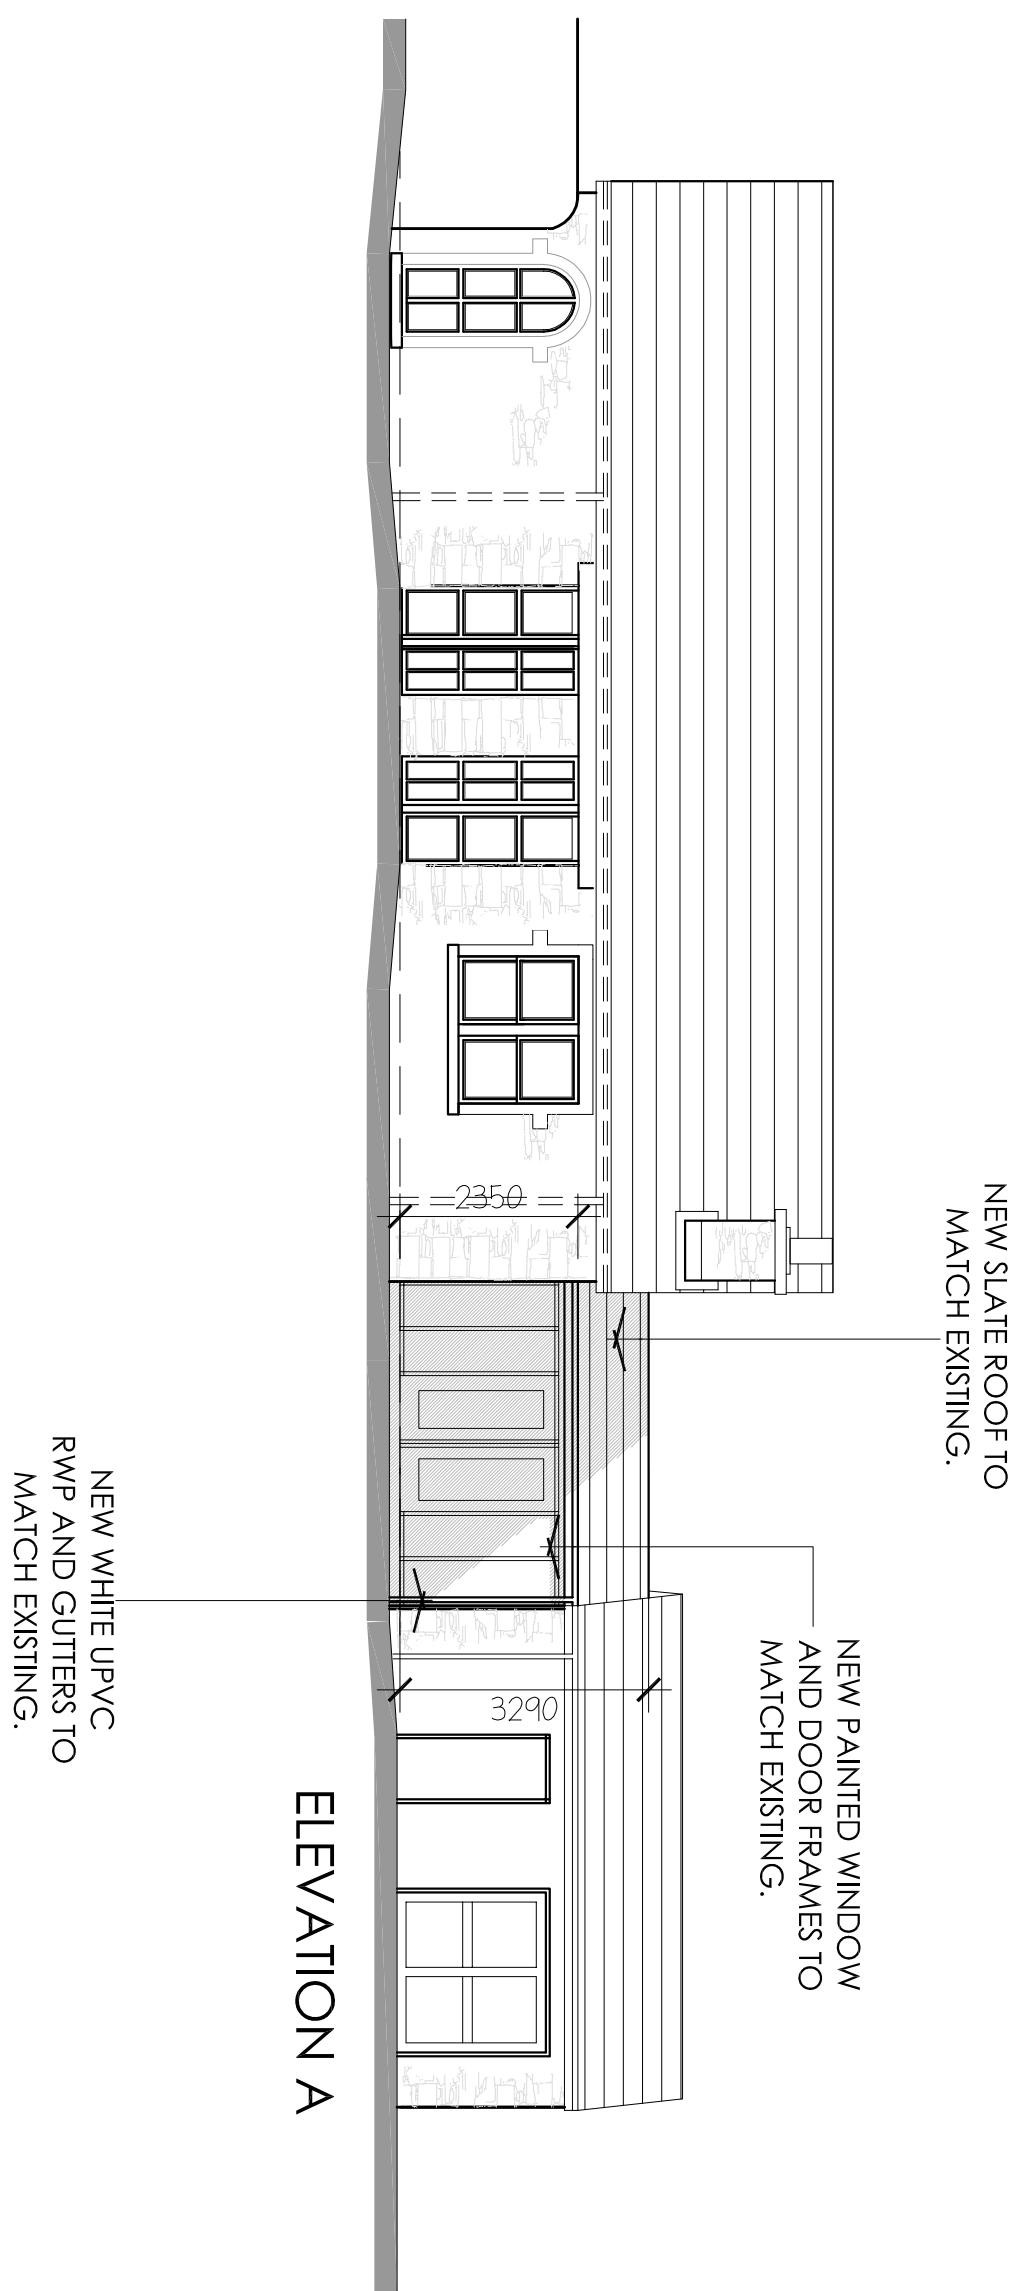

ELEVATION C

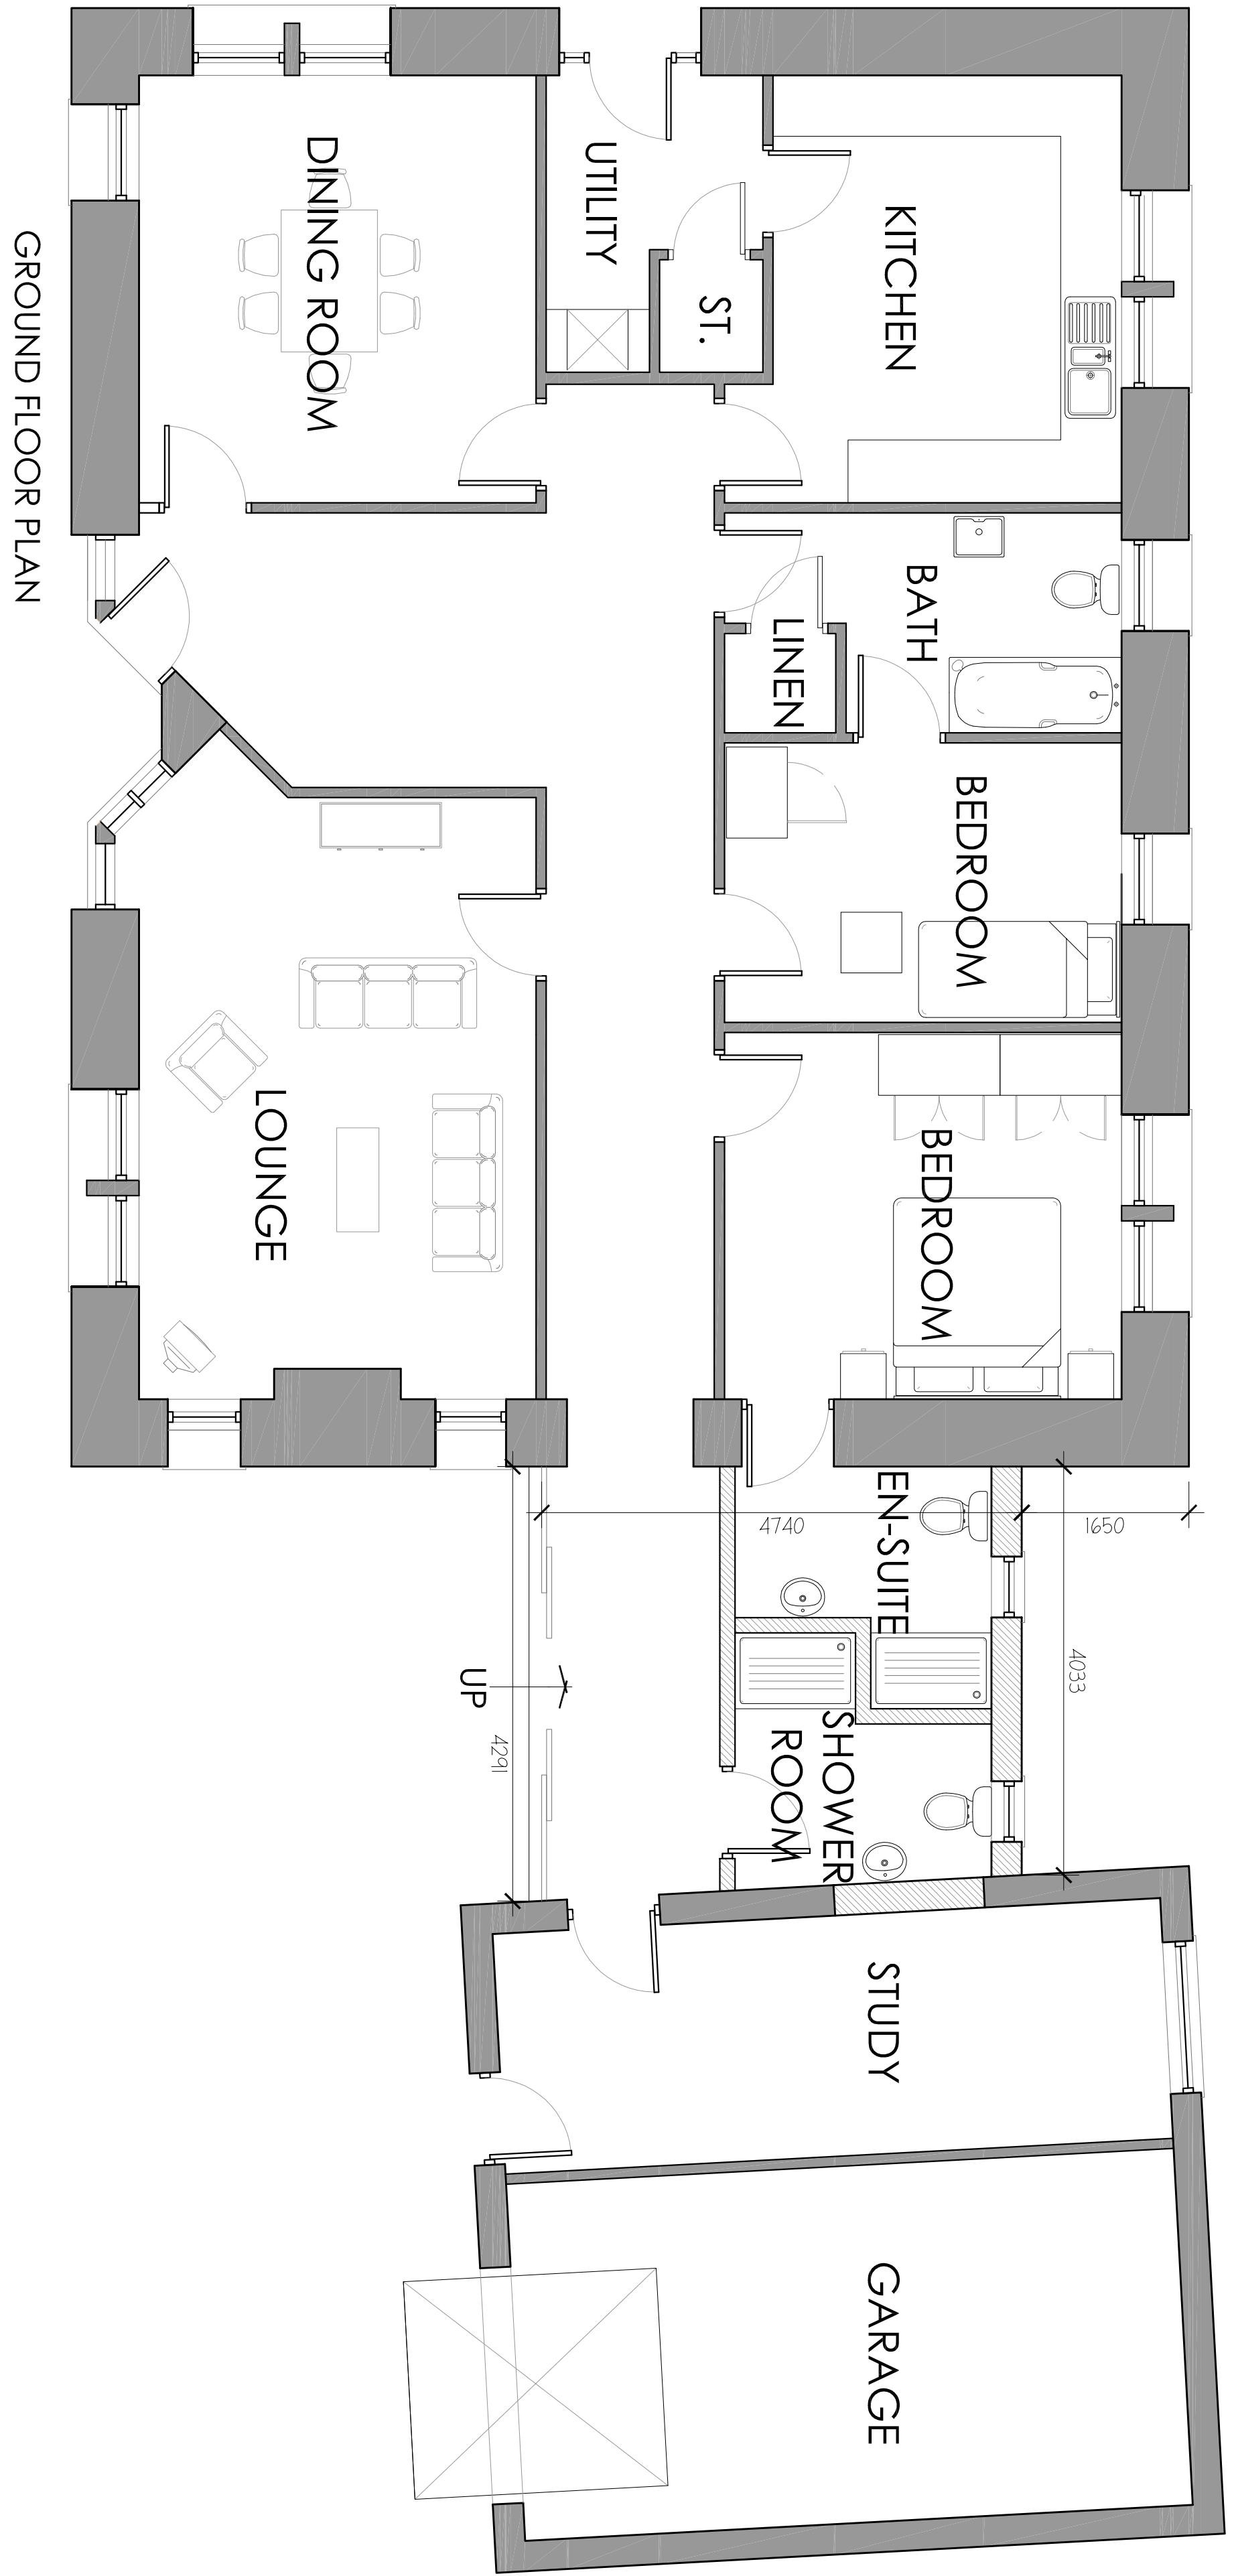

ELEVATION A

ELEVATION B

WOODFOLD PARK - MELLOR

PROPOSED

GROUND FLOOR PLAN AND ELEVATIONS

SCALE - 1:50/ 100 @ c1

ARCHITECTURE BUILDING SURVEYING TOWN PLANNING

Preston Office: 7 East Cliff, Preston, Lancashire, PR1 3JE

Chester Office: Cassidy House, Station Road, Chester, CH1 3DW

T: 01772 258356

T: 01244 402900

This drawing is subject to copyright and is not to be reproduced in part or whole without approval. Do not scale this drawing. Check all dimensions on site.

