
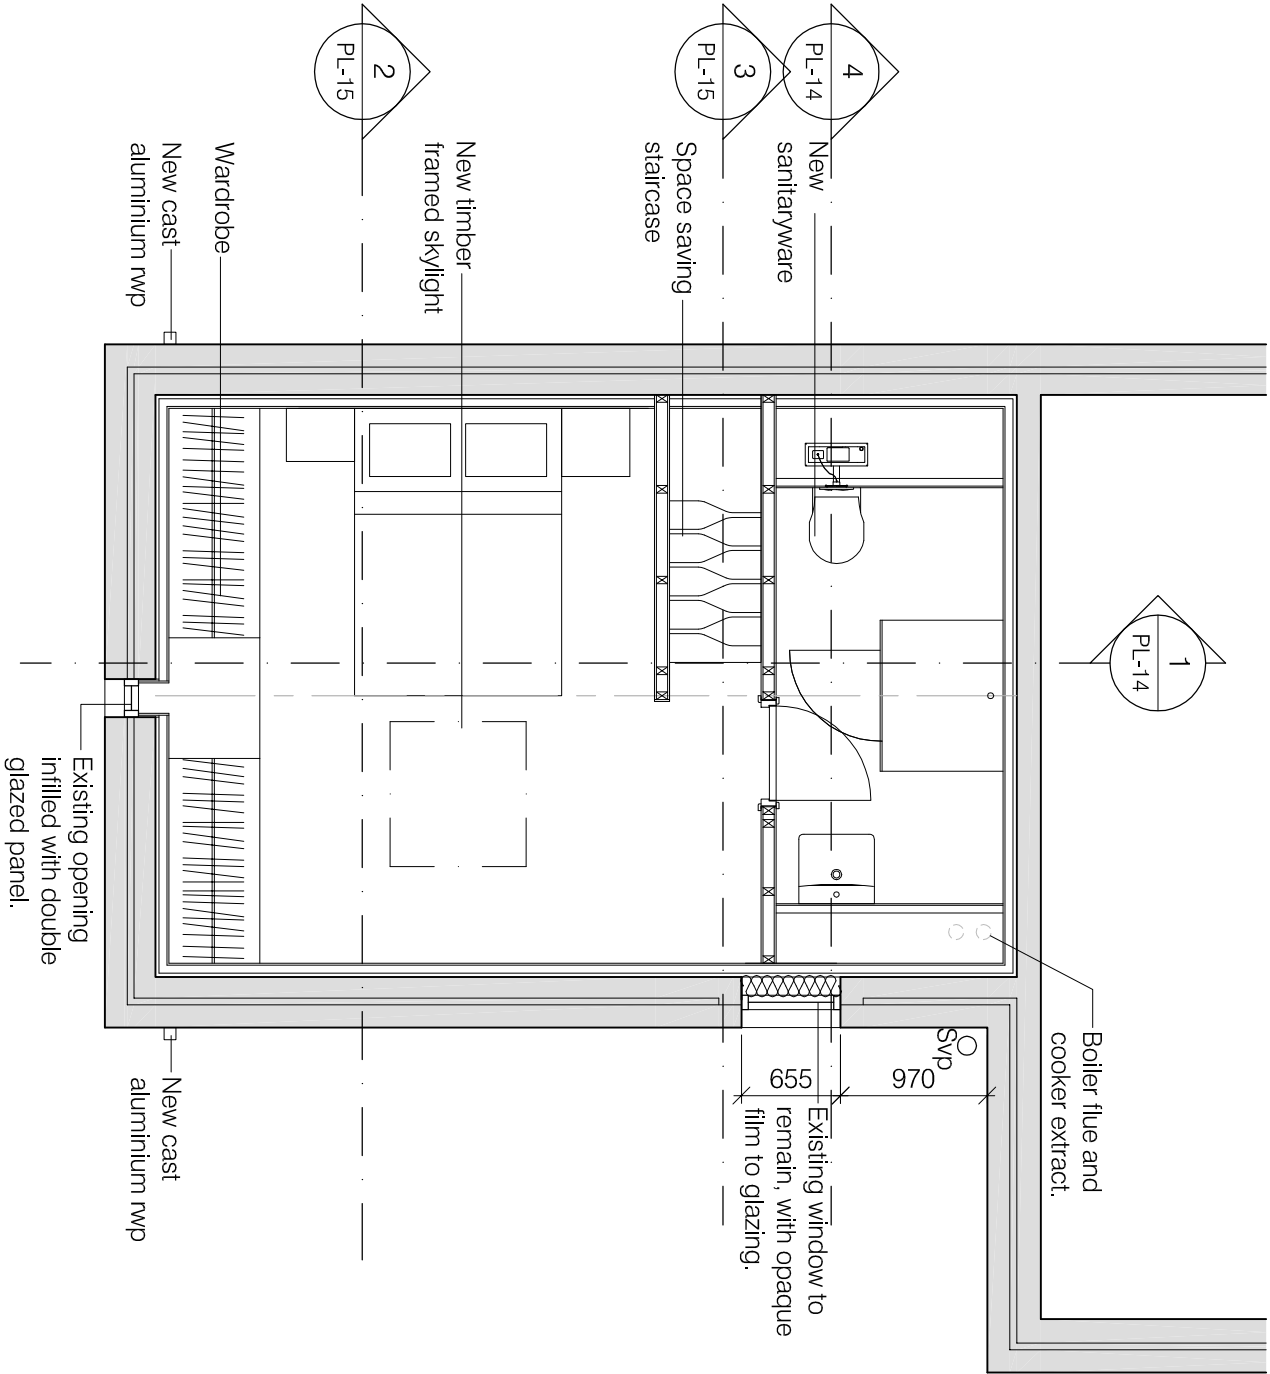


Proposed plans

Scale 1:50

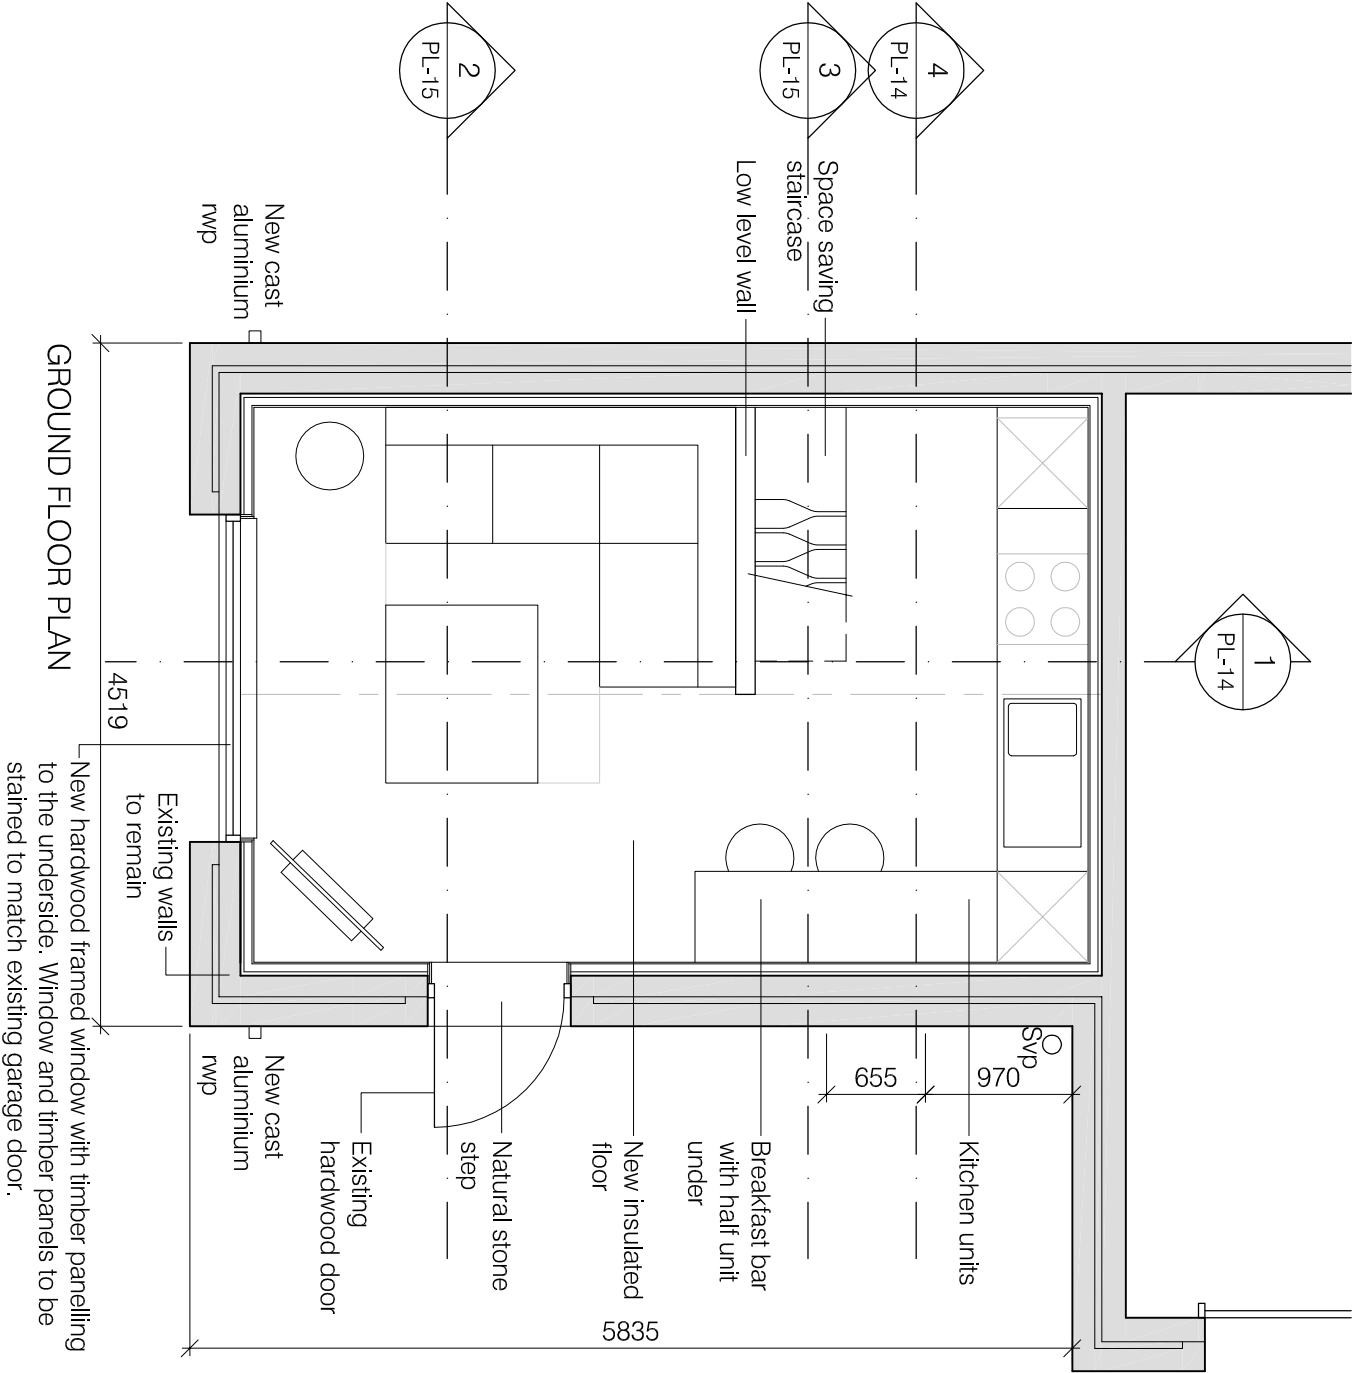

Do not scale. Contractors must check all dimensions on site before preparing production drawings or commencing any work. This drawing and its design is the copyright of LMC Building Design Limited and may not be reproduced in any form whatsoever without their prior express written consent.				
Revision	Date	Rev note	Drawn by	Purpose of issue
A	04.02.13	Vent in gable end wall infilled. Existing window to remain.	LM	PLANNING

Drawing number 1204-PL10 A	CAD Ref	Drawing Planning application Proposed plans	Scale 1:50@A3
Client Mr. A Hussain	Project Longsight Road Burnley, Lancs.	Date 29.11.12	lmc