



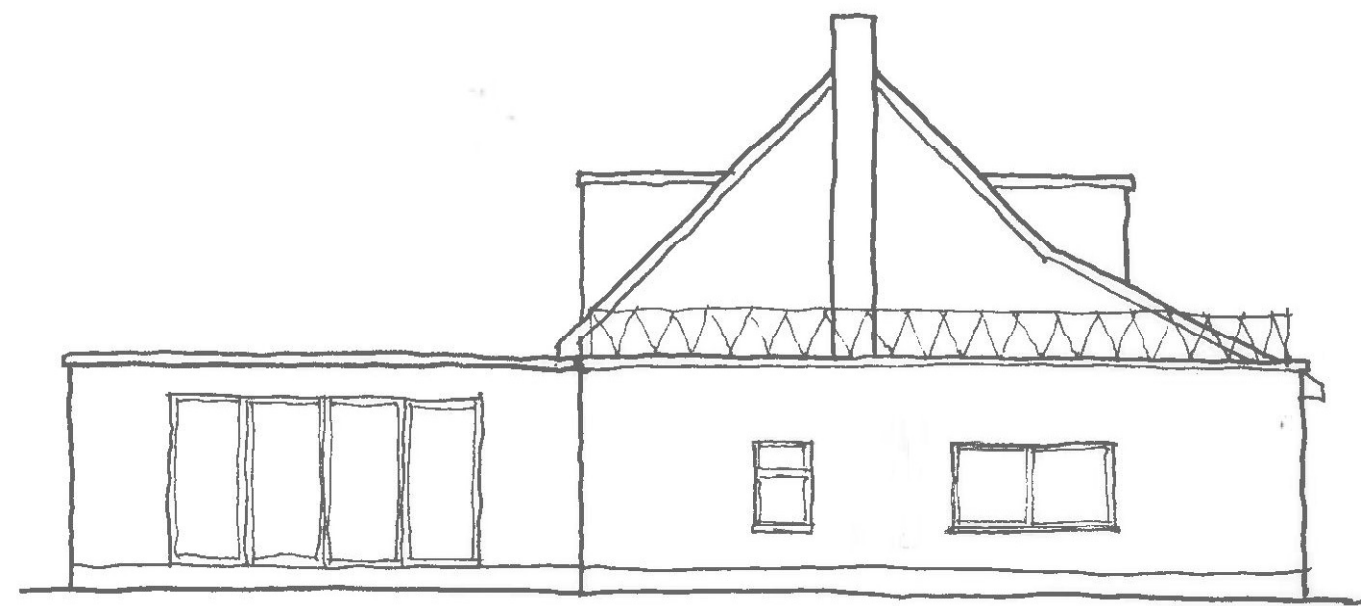

EXISTING LEFT SIDE ELEVATION

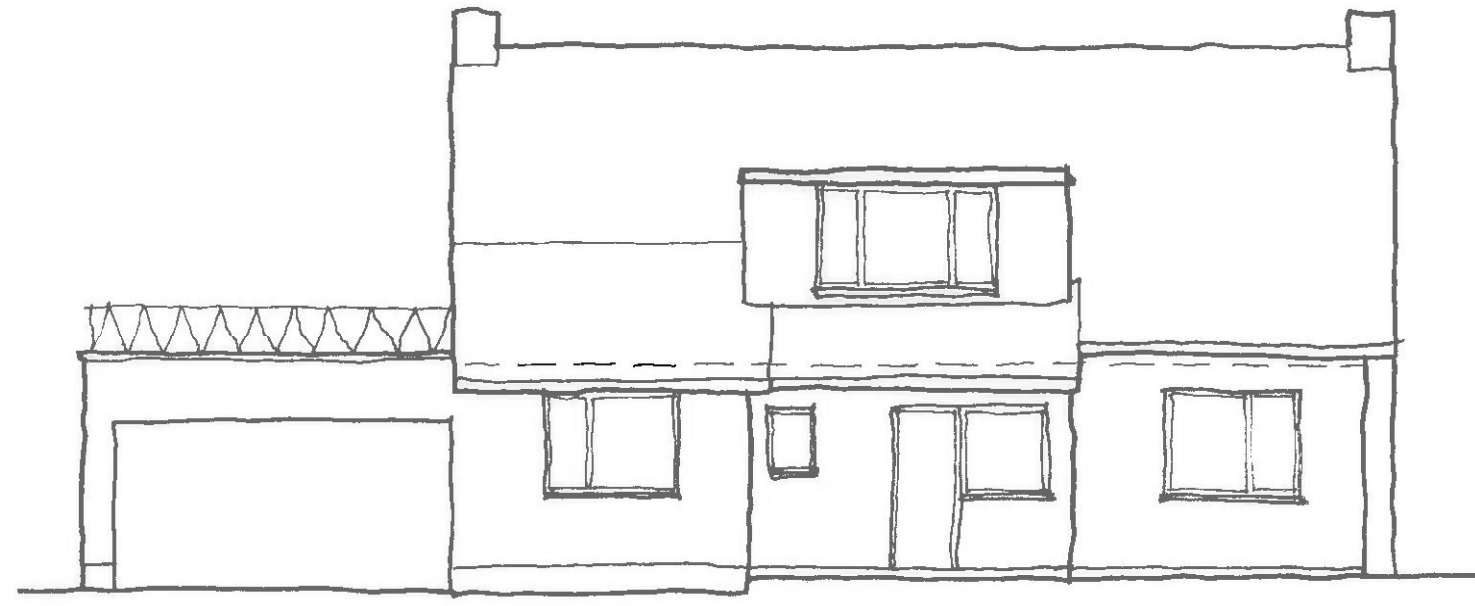


EXISTING FRONT ELEVATION

Proposed re-modelling of first floor bedrooms and new roof pitch.  
Brick work with render finish painted with off white masonry paint.  
New windows to be uPVC in white.




PROPOSED LEFT SIDE ELEVATION

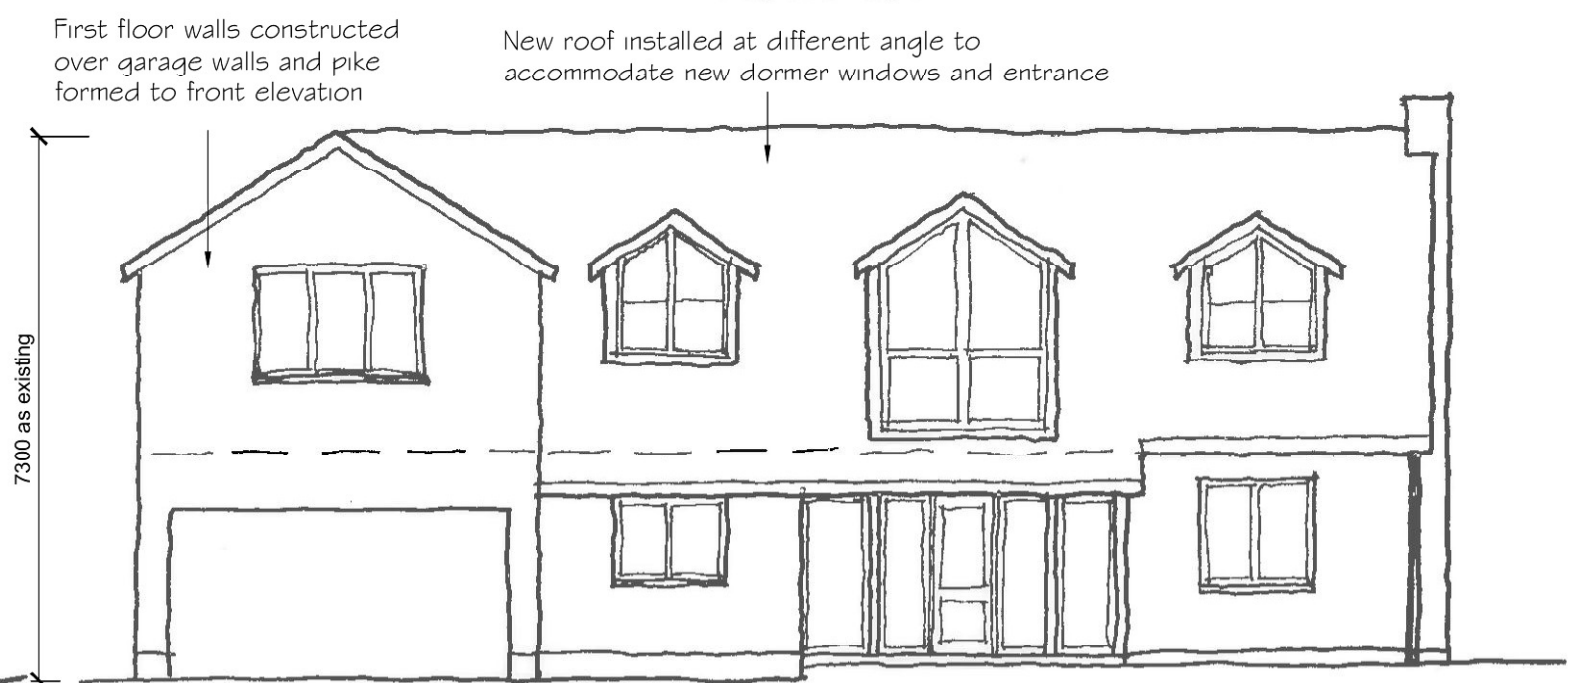

PROPOSED FRONT ELEVATION




EXISTING REAR ELEVATION

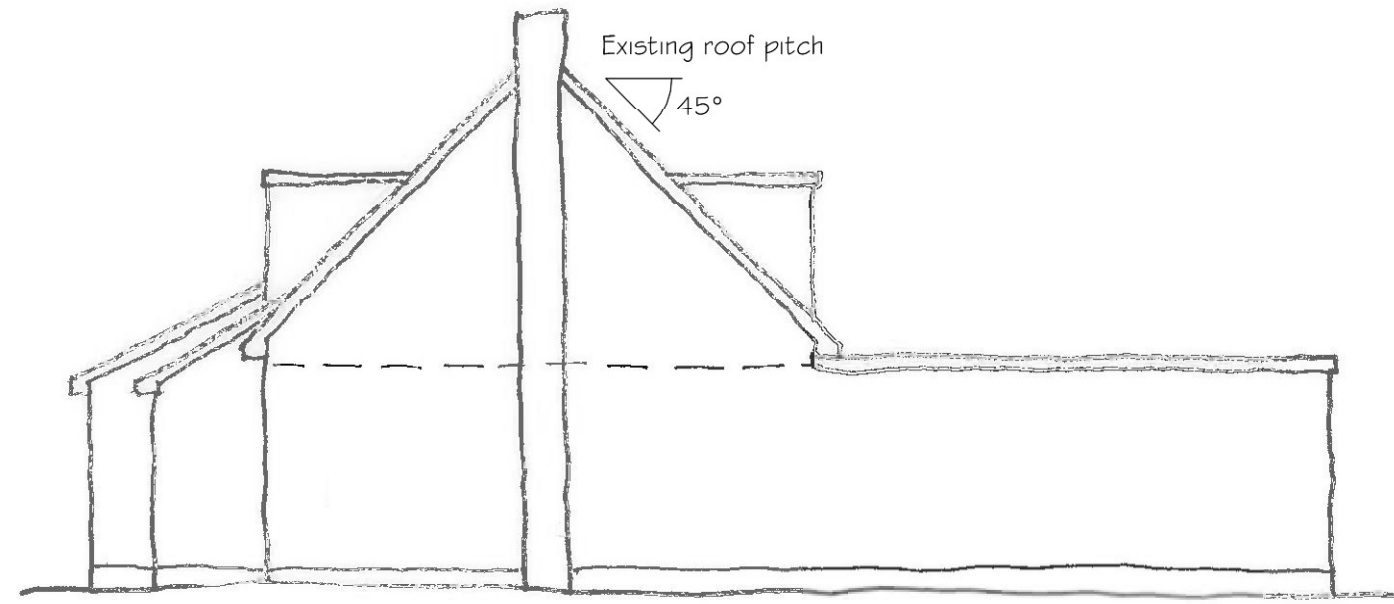



EXISTING RIGHT SIDE ELEVATION




PROPOSED REAR ELEVATION

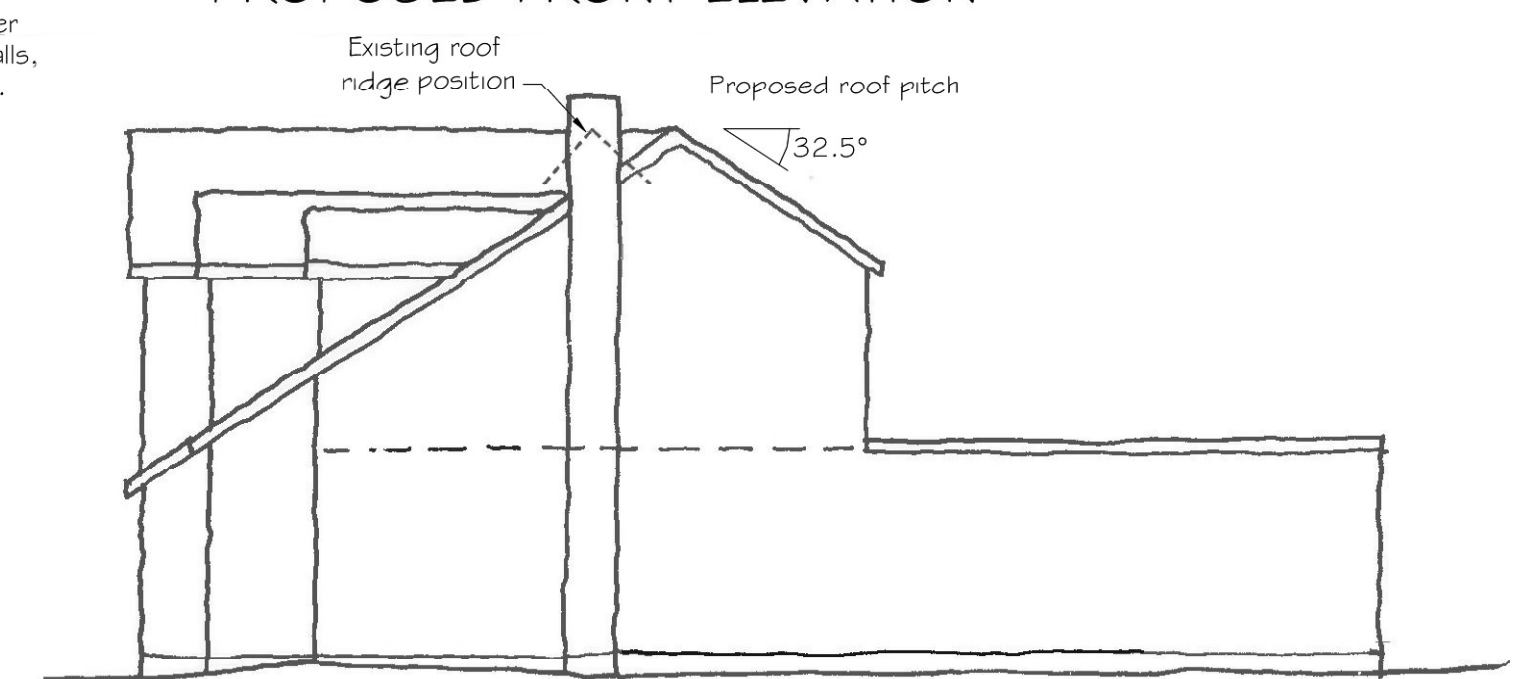


PROPOSED RIGHT SIDE ELEVATION

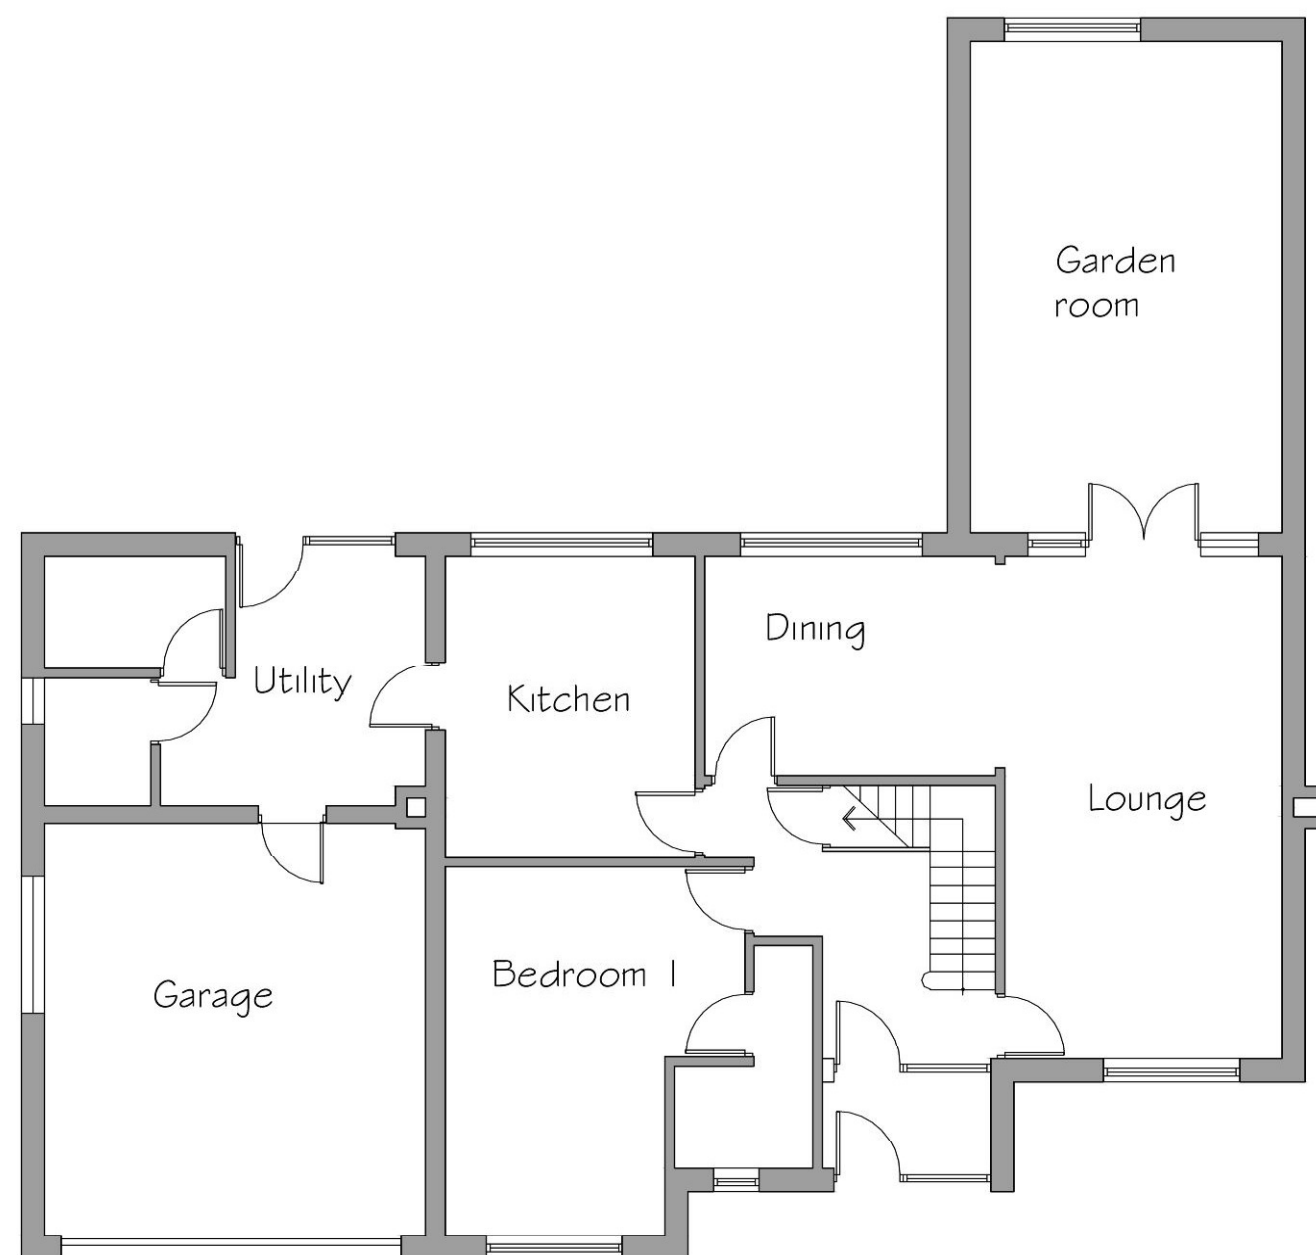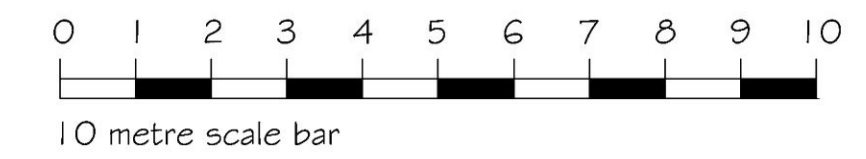


EXISTING GROUND FLOOR PLAN

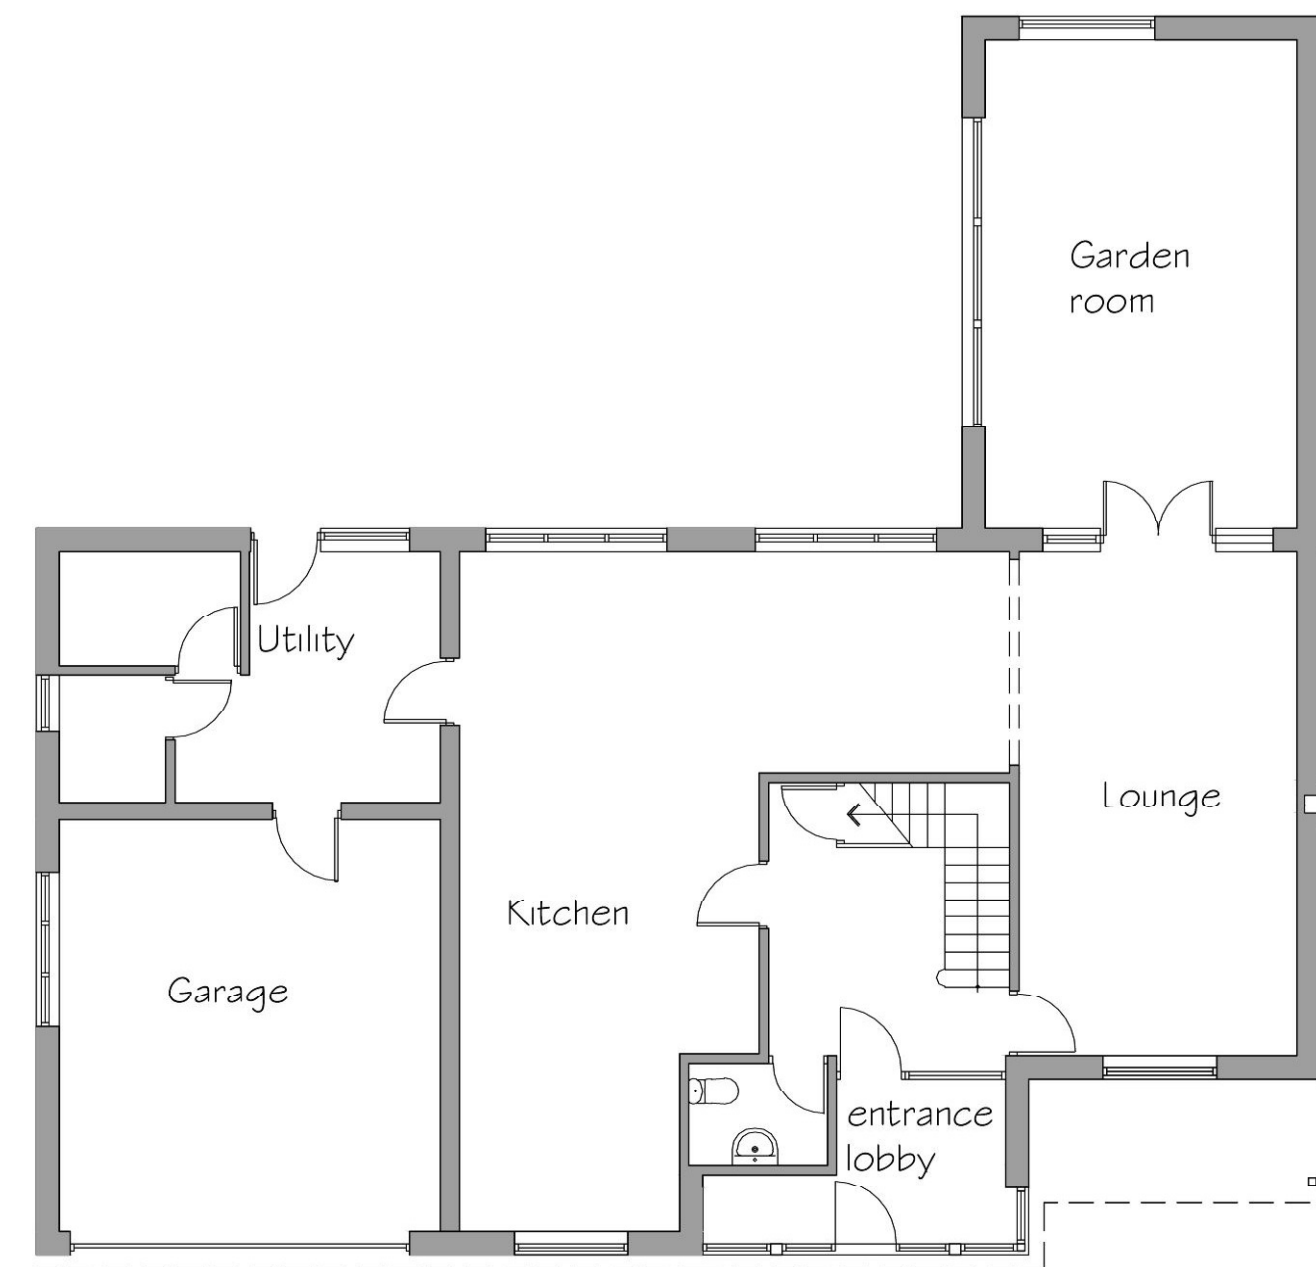

PROPOSED GROUND FLOOR PLAN

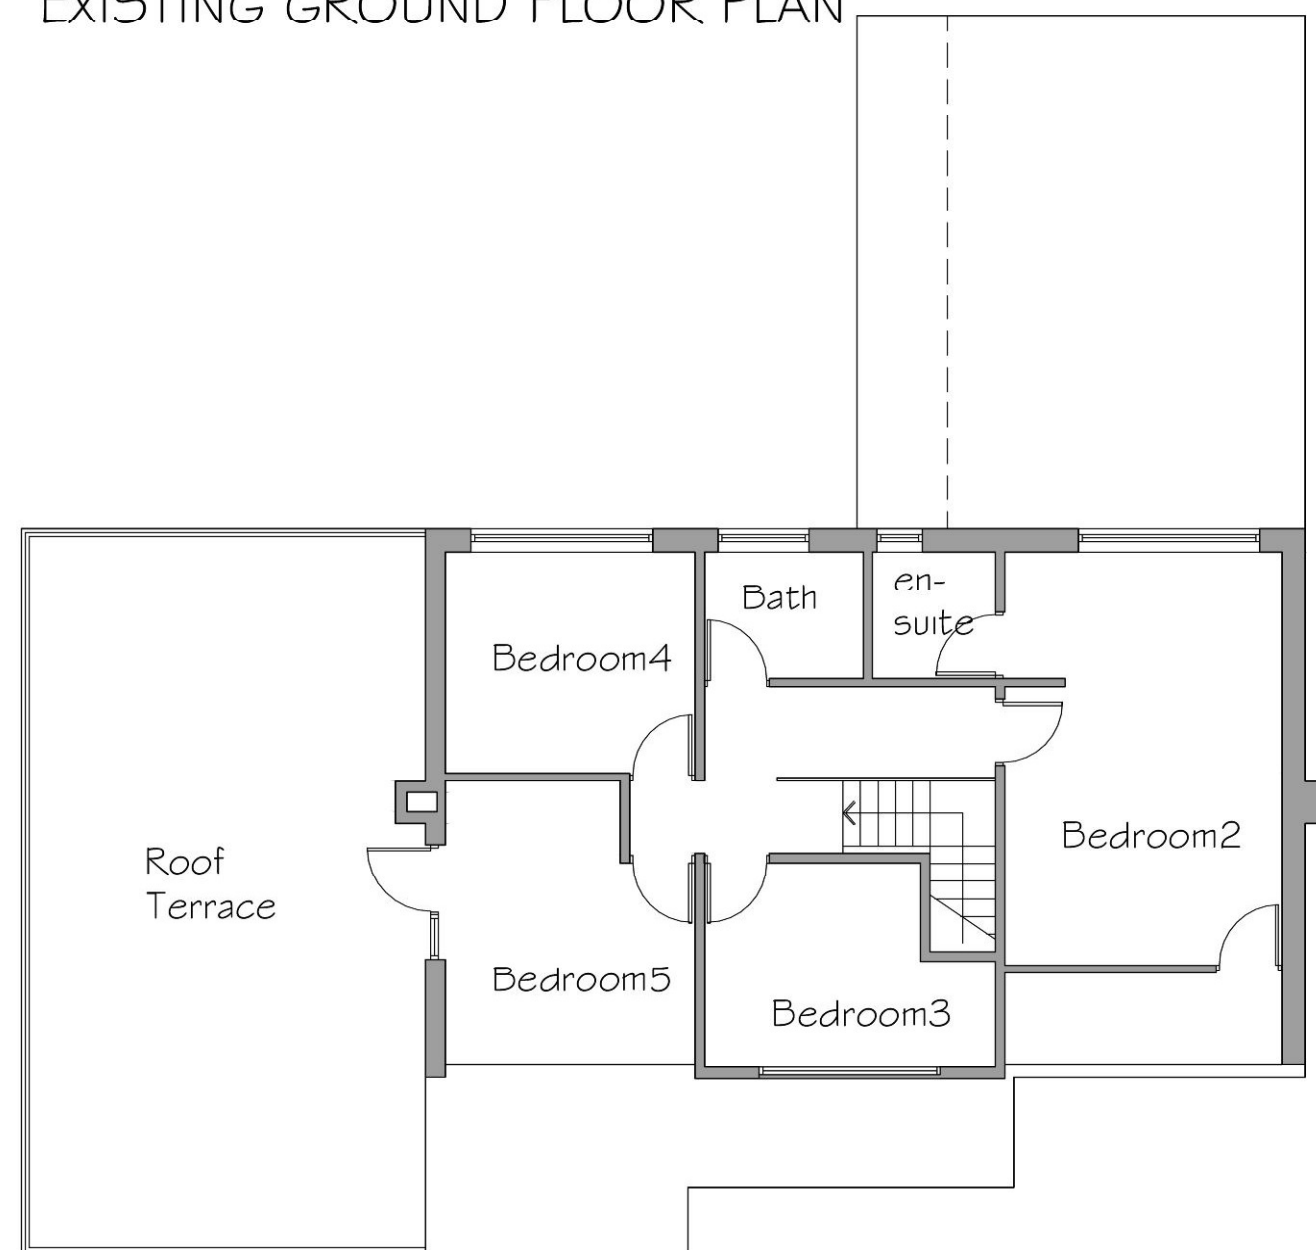

EXISTING FIRST FLOOR PLAN

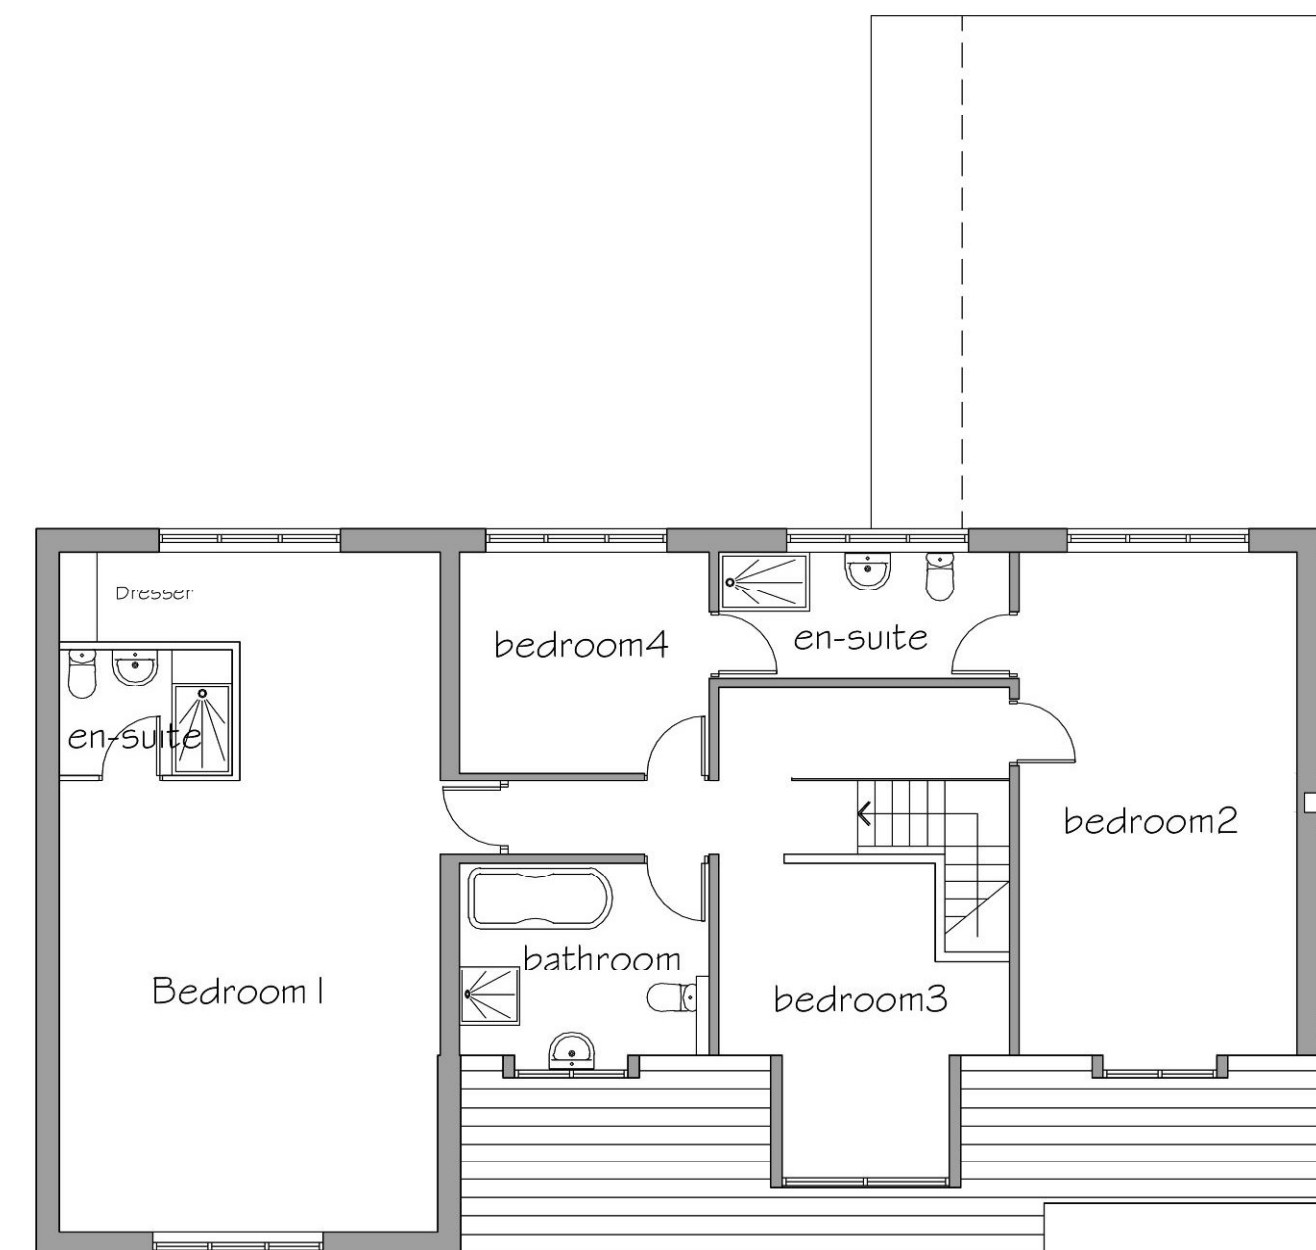

PROPOSED FIRST FLOOR PLAN