


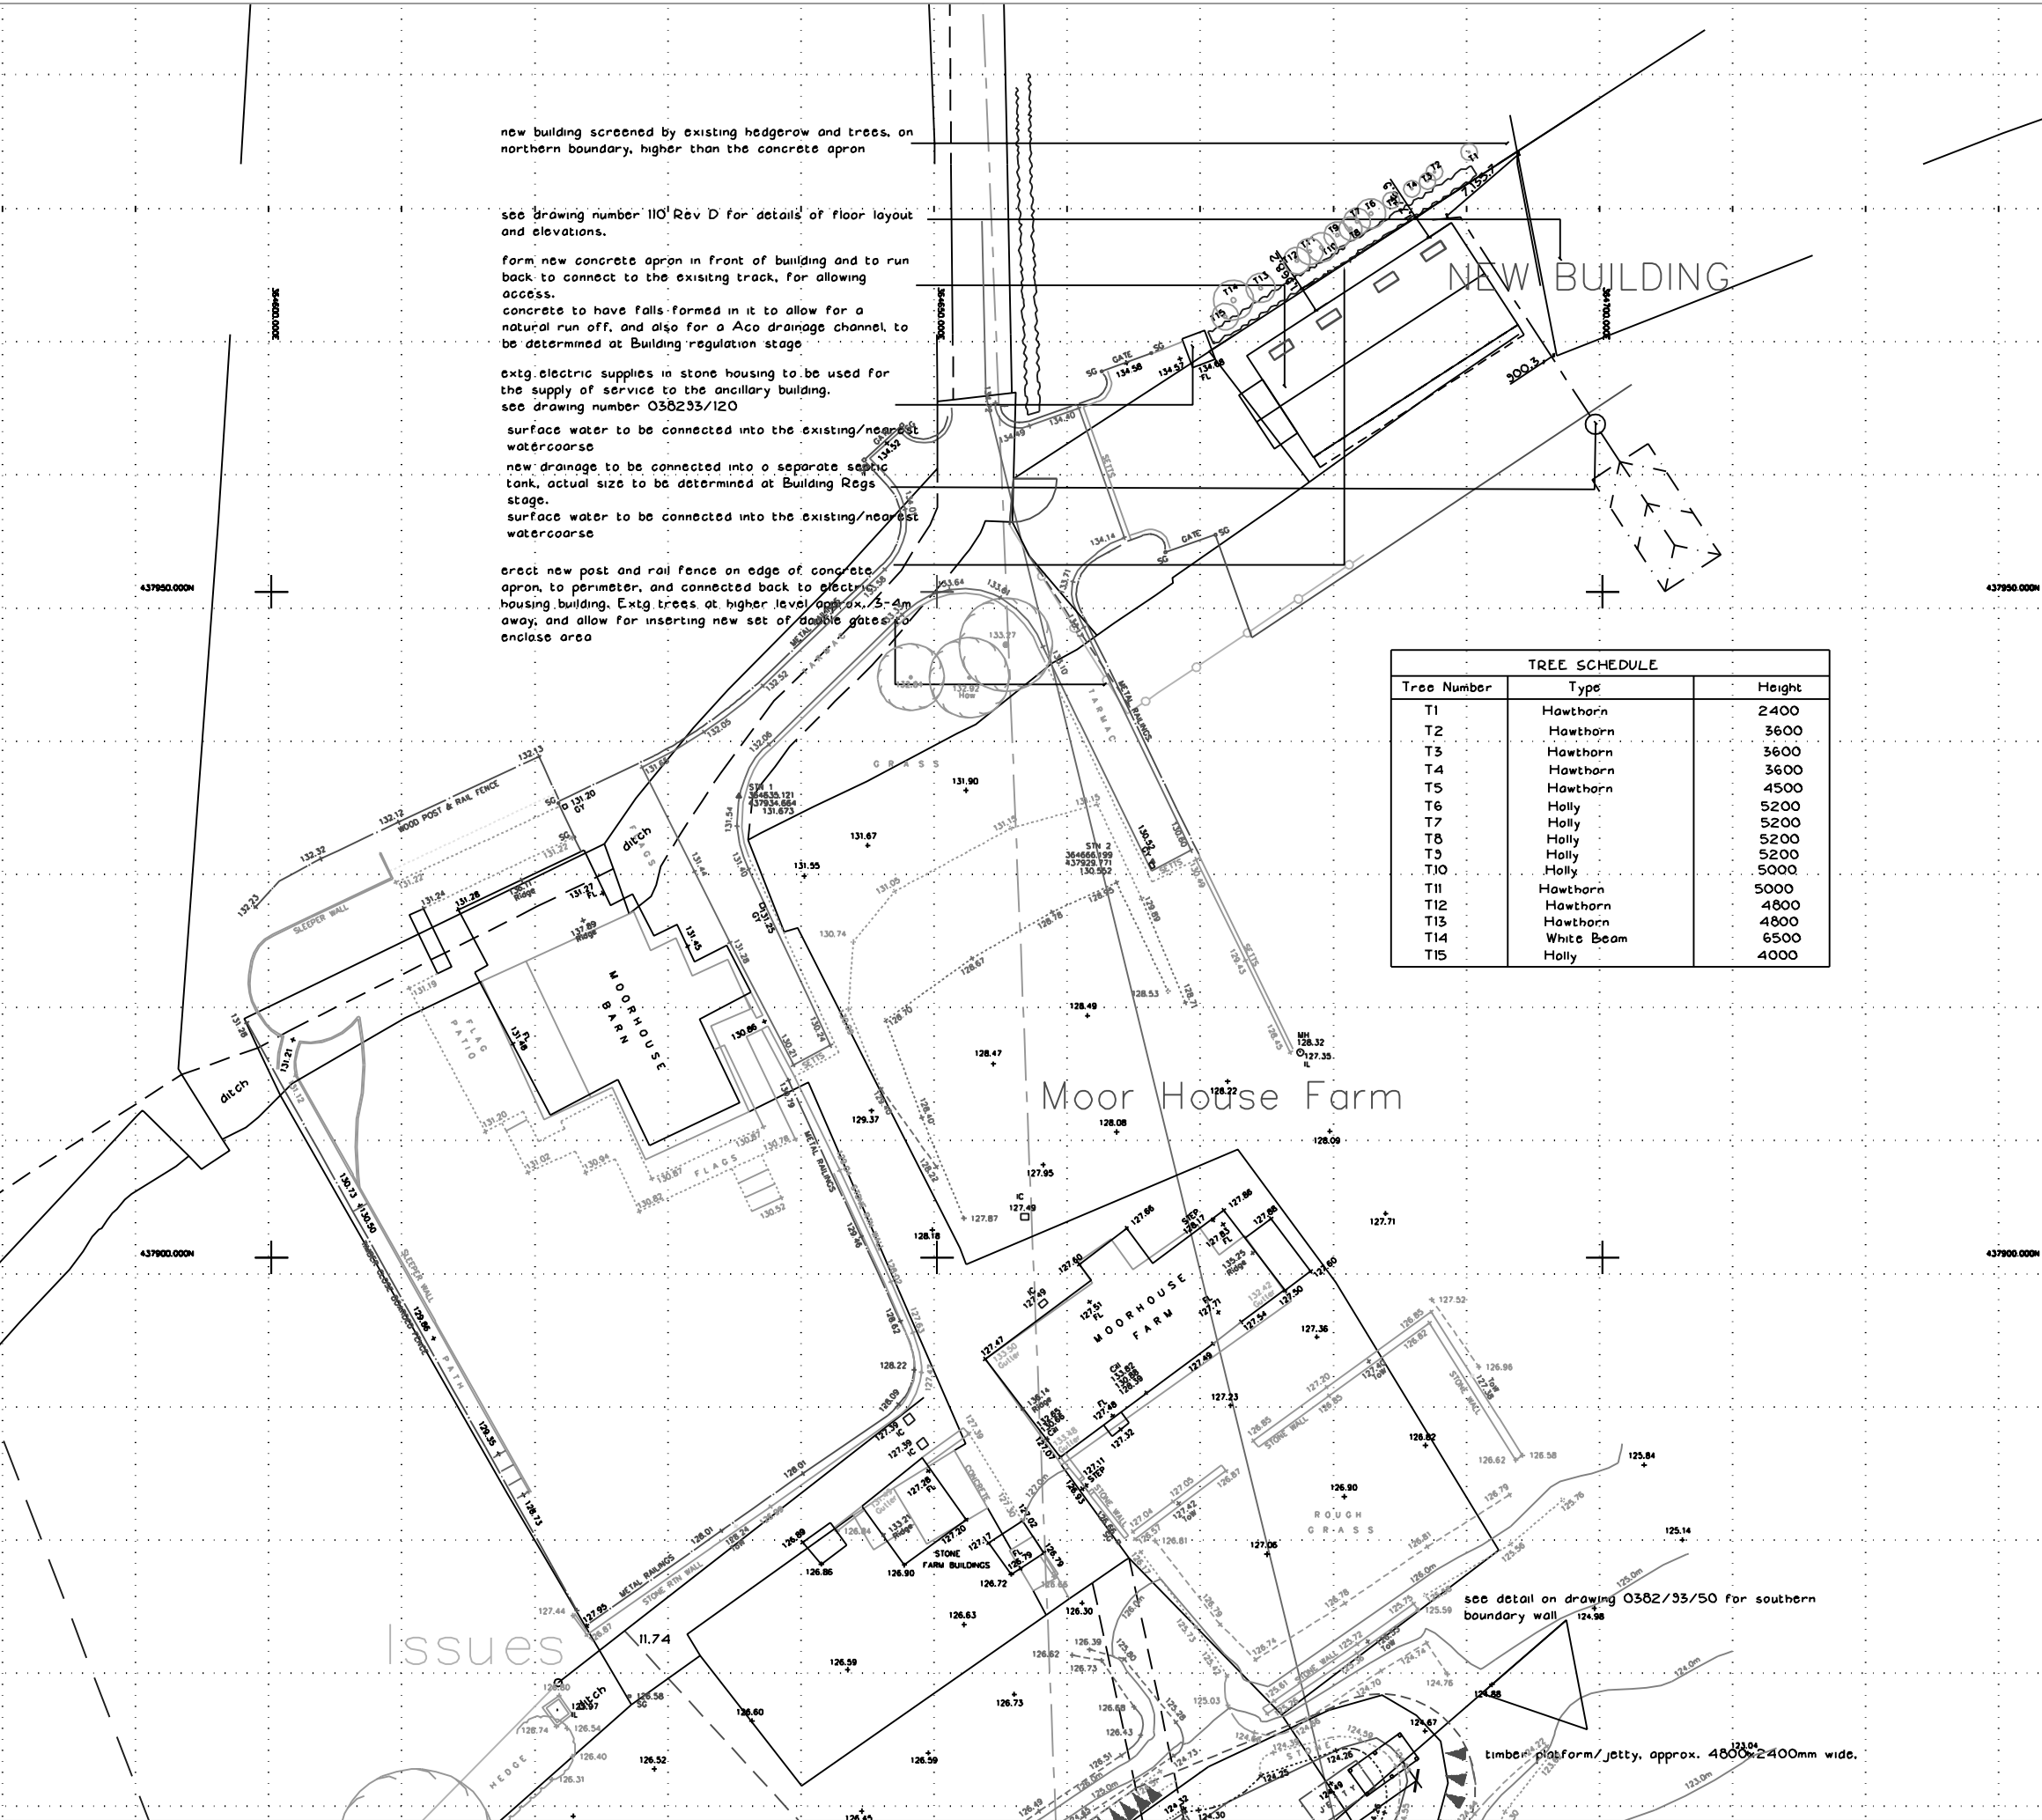

NOTES
THIS DRAWING IS TO BE READ IN CONJUNCTION WITH ALL OTHER DRAWINGS FOR THIS PROJECT.
ALL LEVELS AND DIMENSIONS ARE TO BE CHECKED ON SITE BY THE CONTRACTOR, PRIOR TO
PLACING ORDERS OR COMMENCING ANY OF THE RELEVANT WORKS.
ALL DIMENSIONS ARE IN MILLIMETRES UNLESS STATED OTHERWISE.
ANY DISCREPANCIES BETWEEN THE INFORMATION SHOWN ON THE PLAN AND THAT FOUND ON
SITE ARE TO BE REPORTED TO THE DESIGNER IMMEDIATELY.

new building screened by existing hedgerow and trees, on
northern boundary, higher than the concrete apron

see drawing number 110 Rev D for details of floor layout
and elevations.

form new concrete apron in front of building and to run
back to connect to the existing track, for allowing
access.
concrete to have falls formed in it to allow for a
natural run off, and also for a Aco drainage channel, to
be determined at Building regulation stage

extg electric supplies in stone housing to be used for
the supply of service to the ancillary building.
see drawing number 038233/120

surface water to be connected into the existing/nearest
watercourse

new drainage to be connected into a separate septic
tank, actual size to be determined at Building Regs
stage.

surface water to be connected into the existing/nearest
watercourse

erect new post and rail fence on edge of concrete
apron, to perimeter, and connected back to electric
housing building. Extg trees at higher level approx. 5-4m
away, and allow for inserting new set of double gates to
enclose area

TREE SCHEDULE		
Tree Number	Type	Height
T1	Hawthorn	2400
T2	Hawthorn	3600
T3	Hawthorn	3600
T4	Hawthorn	3600
T5	Hawthorn	4500
T6	Holly	5200
T7	Holly	5200
T8	Holly	5200
T9	Holly	5200
T10	Holly	5000
T11	Hawthorn	5000
T12	Hawthorn	4800
T13	Hawthorn	4800
T14	White Beam	6500
T15	Holly	4000

- H(2)14.02.13 entr. added and septic tank
added back
H(1)25.01.12 agricultural bldg rotated and
reduced in size
H 15.10.12 trees numbered and schedule
added
G 25.09.12 additional notes added for
fences
F 18.09.12 gates, fencing and septic tank
added
E 10.09.12 topo survey added with
electric housing
D 02.07.12 Alts for J Dixon
C 27.06.12 Ancillary building size amended
B 17.01.12 Ancillary building size amended
A 09.01.12 Ancillary building size amended

Rev.	Date	Description
------	------	-------------

A.L.H. Design Services
Barley Cottage, Brewery Street, Longridge, Lancs
PR3 3NB, Tel & Fax : (01772) 785719

Client

Mr R. Brown,
Moor House Farm,
Clitheroe Road,
Knowle Green
Nr Preston, Lancs. PR3 2Y5

Job/Scheme Title

GENERAL PURPOSES
AGRICULTURAL BUILDING

Drawing Title

PROPOSED SITE LAYOUT

Job/Scheme Number

Drawing Number

0382/93 Drawing No 100 H(

Scale

Date

Drawn

Checked

1/500th @ A3 Dec 11 a.t.l-h.