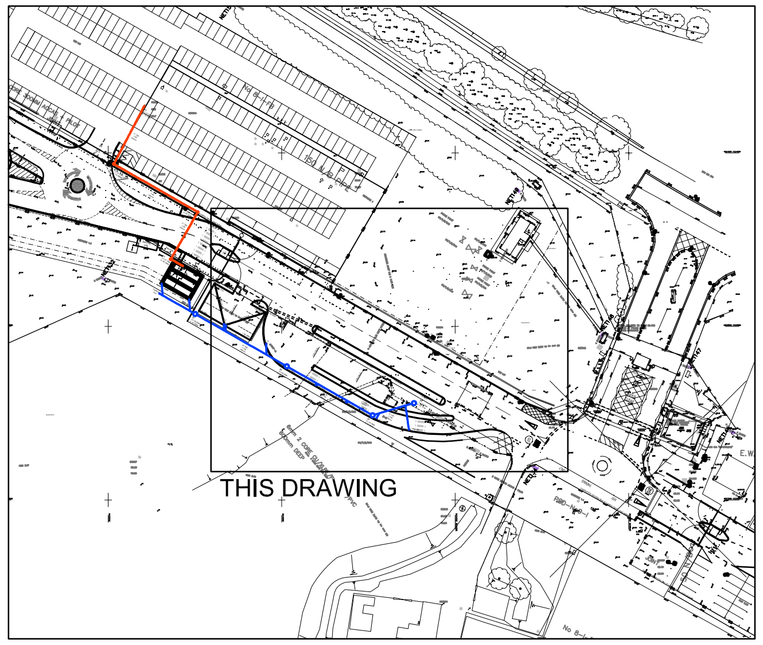

LOCATION PLAN
SCALE 1:1250

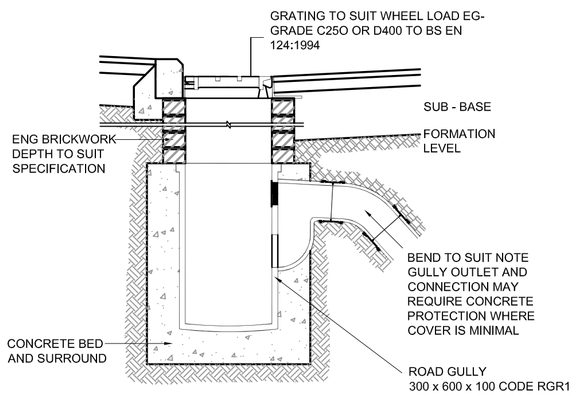

TYPICAL GULLEY DETAIL
SCALE 1:20

FOUL MANHOLE SCHEDULE

Manhole Name	Cover Level (m)	MH Depth (m)	Manhole Diam.,L*W (mm)	Pipe Out PN	Pipe Out Invert Level (m)	Pipe Out Diameter (mm)	Pipes In PN	Pipes In Invert Level (m)	Pipes In Diameter (mm)
F1	81.700	1.200	450	F1.000	80.500	100			
F2	82.000	1.696	1200	F1.001	80.305	100	F1.000	80.305	100
F3	81.400	1.444	1200	F1.002	79.956	100	F1.001	79.956	100
F4	81.000	1.280	1200		OUTFALL		F1.002	79.720	100

SURFACE WATER MANHOLE SCHEDULE

Manhole Name	Cover Level (m)	MH Depth (m)	Manhole Diam.,L*W (mm)	Pipe Out PN	Pipe Out Invert Level (m)	Pipe Out Diameter (mm)	Pipes In PN	Pipes In Invert Level (m)	Pipes In Diameter (mm)
S1	82.200	1.350	1200	S1.000	80.850	150			
S2	82.570	2.024	1200	S1.001	80.546	150	S1.000	80.546	150
S3	83.180	2.919	1200	S1.002	80.261	150	S1.001	80.261	150
S4	83.620	3.483	1200		OUTFALL		S1.002	80.137	150

Notes

1. This Drawing is to be read in conjunction with all relevant TRP, Architects, Service Engineers and Subcontractor drawings.
2. Review all drawings and report any discrepancies to TRP Consulting prior to commencement.
3. Do not scale from this drawing. All dimensions and levels including any abutment to existing structures to be checked on site prior to commencement.
4. Work from figured dimensions only.
5. No deviation from details shown on this drawing is allowed without TRP Consultings prior permission in writing.
6. All work is to be carried out in accordance with the relevant specifications issued by TRP Consulting, British Standard Codes of Practice, Statutory requirements and the Contract Documents.

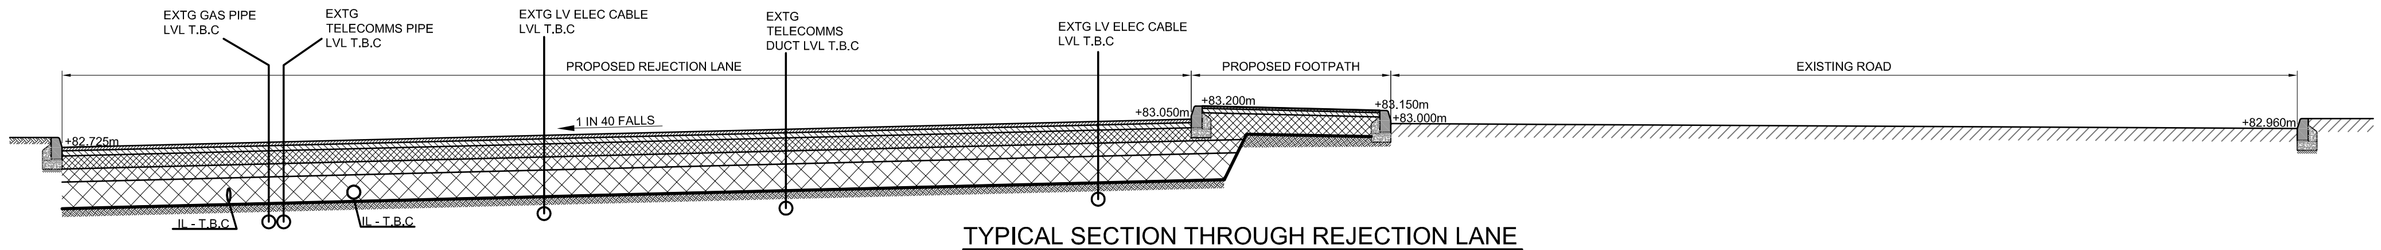

TYPICAL SECTION THROUGH REJECTION LANE
SCALE 1:50

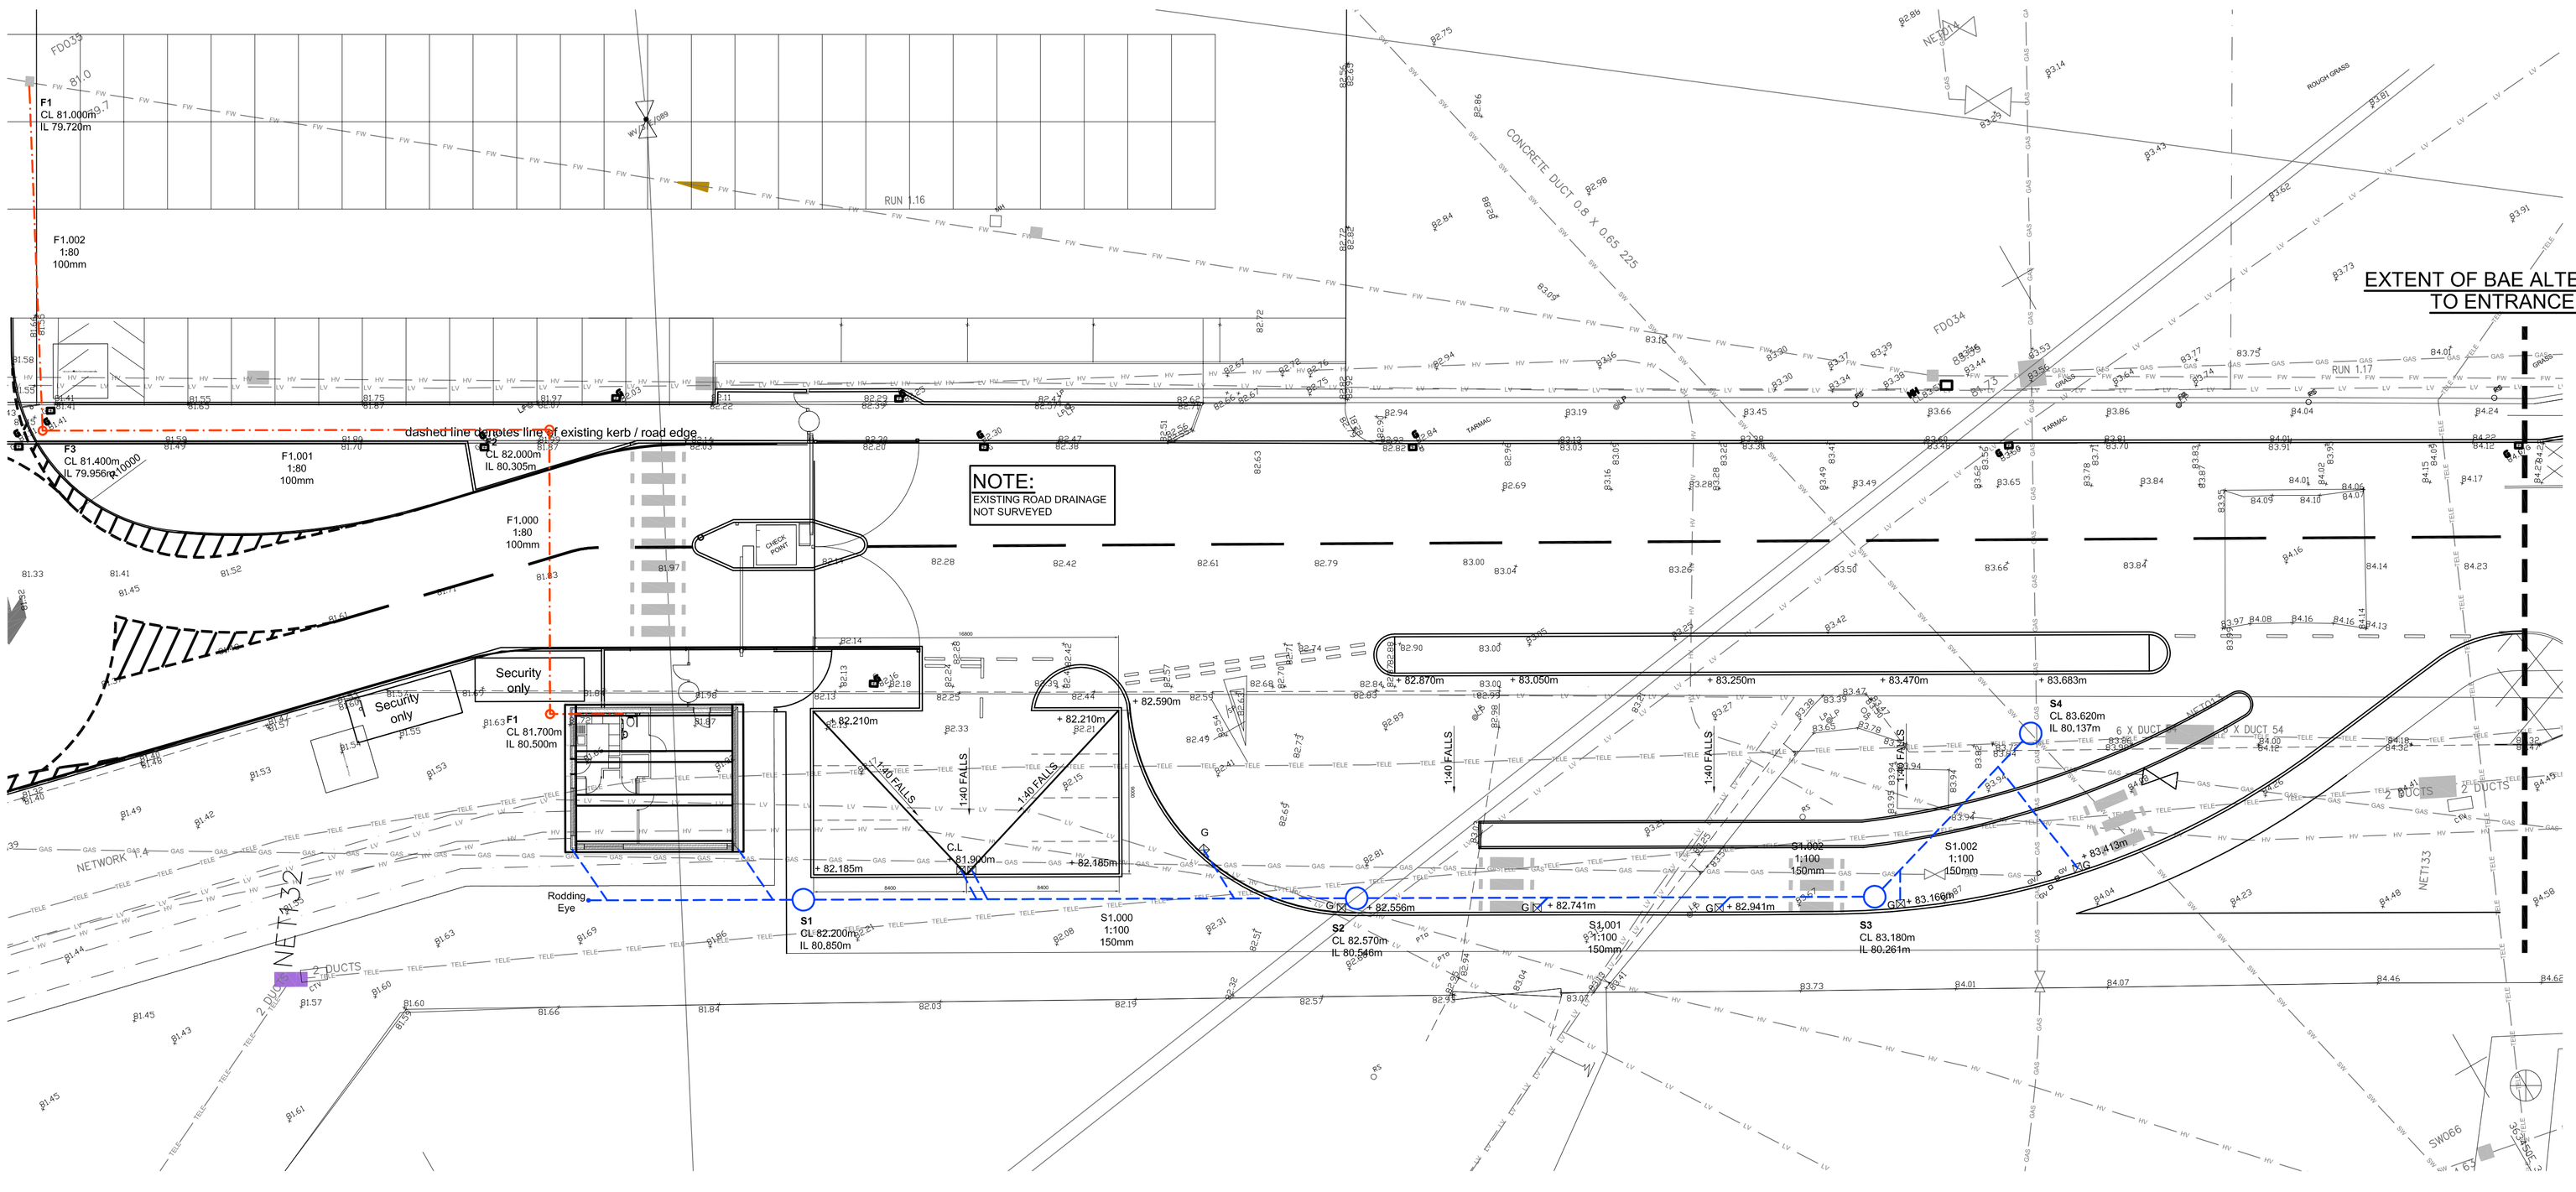

PROPOSED REJECTION LANE GENERAL ARRANGEMENT
SCALE 1:200

EXTENT OF BAE ALTERATIONS TO ENTRANCE 3A

DENOTES NEW FOUL DRAIN
DENOTES NEW SW DRAIN
DENOTES EXTG HV CABLE
DENOTES EXTG LV CABLE
DENOTES TEL CABLE
DENOTES GAS PIPE

LEGEND

REVISION STATUS

S - Information issued for feasibility, scheme or tender purposes only.

C - Information issued for Construction

Note - Only C Revision Drawings to be used for Construction.

Rev	Description	Date / By
S1	Issued for tender	24.10.14 WC

Project
BAE SAMLESBURY
SITE SEGREGATION WORKS

Client
WILSON MASON

Drawing Title
PROPOSED
REJECTION LANE
DRAINAGE LAYOUT

TRP Consulting
The Landmark
21 Back Turner Street
Manchester
M4 1FR

Tel 0161 839 9113
Fax 0161 839 9114
Email manchester@trpconsult.com

Drawn By	Date	Scale	Checked
WC	21.10.14	AS SHOWN	TR

Project No.	Drawing No.	Revision
6714	D500	S1

A1