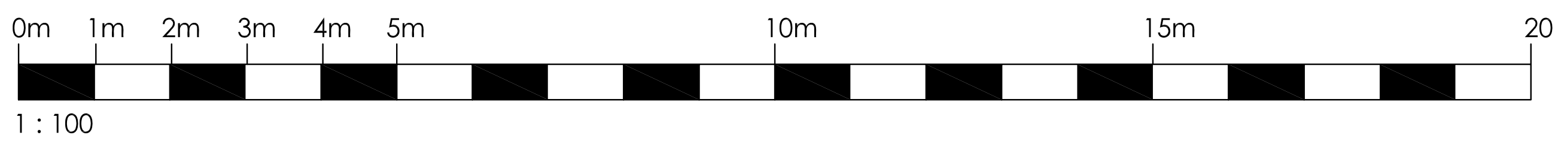

GARAGING TO PLOTS 1 & 6

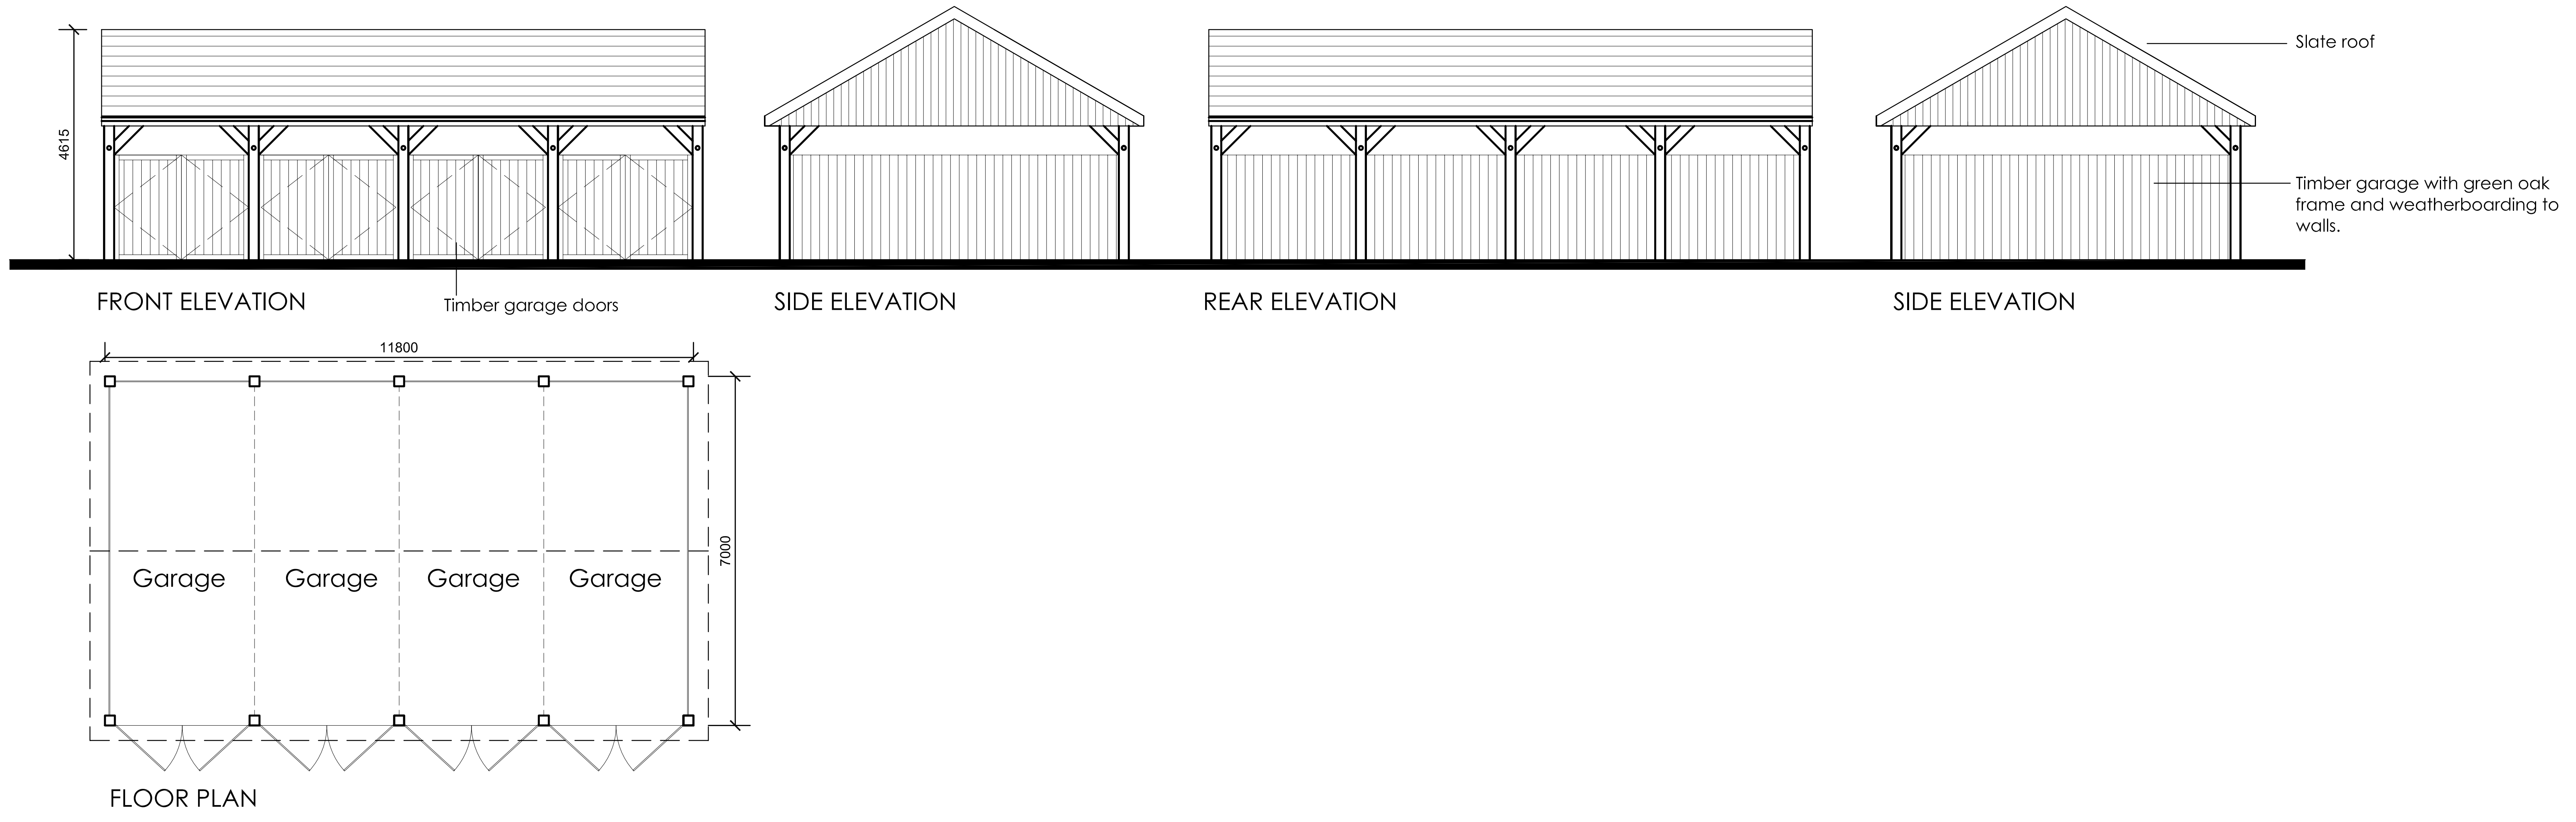

GARAGING TO PLOTS 2 & 3

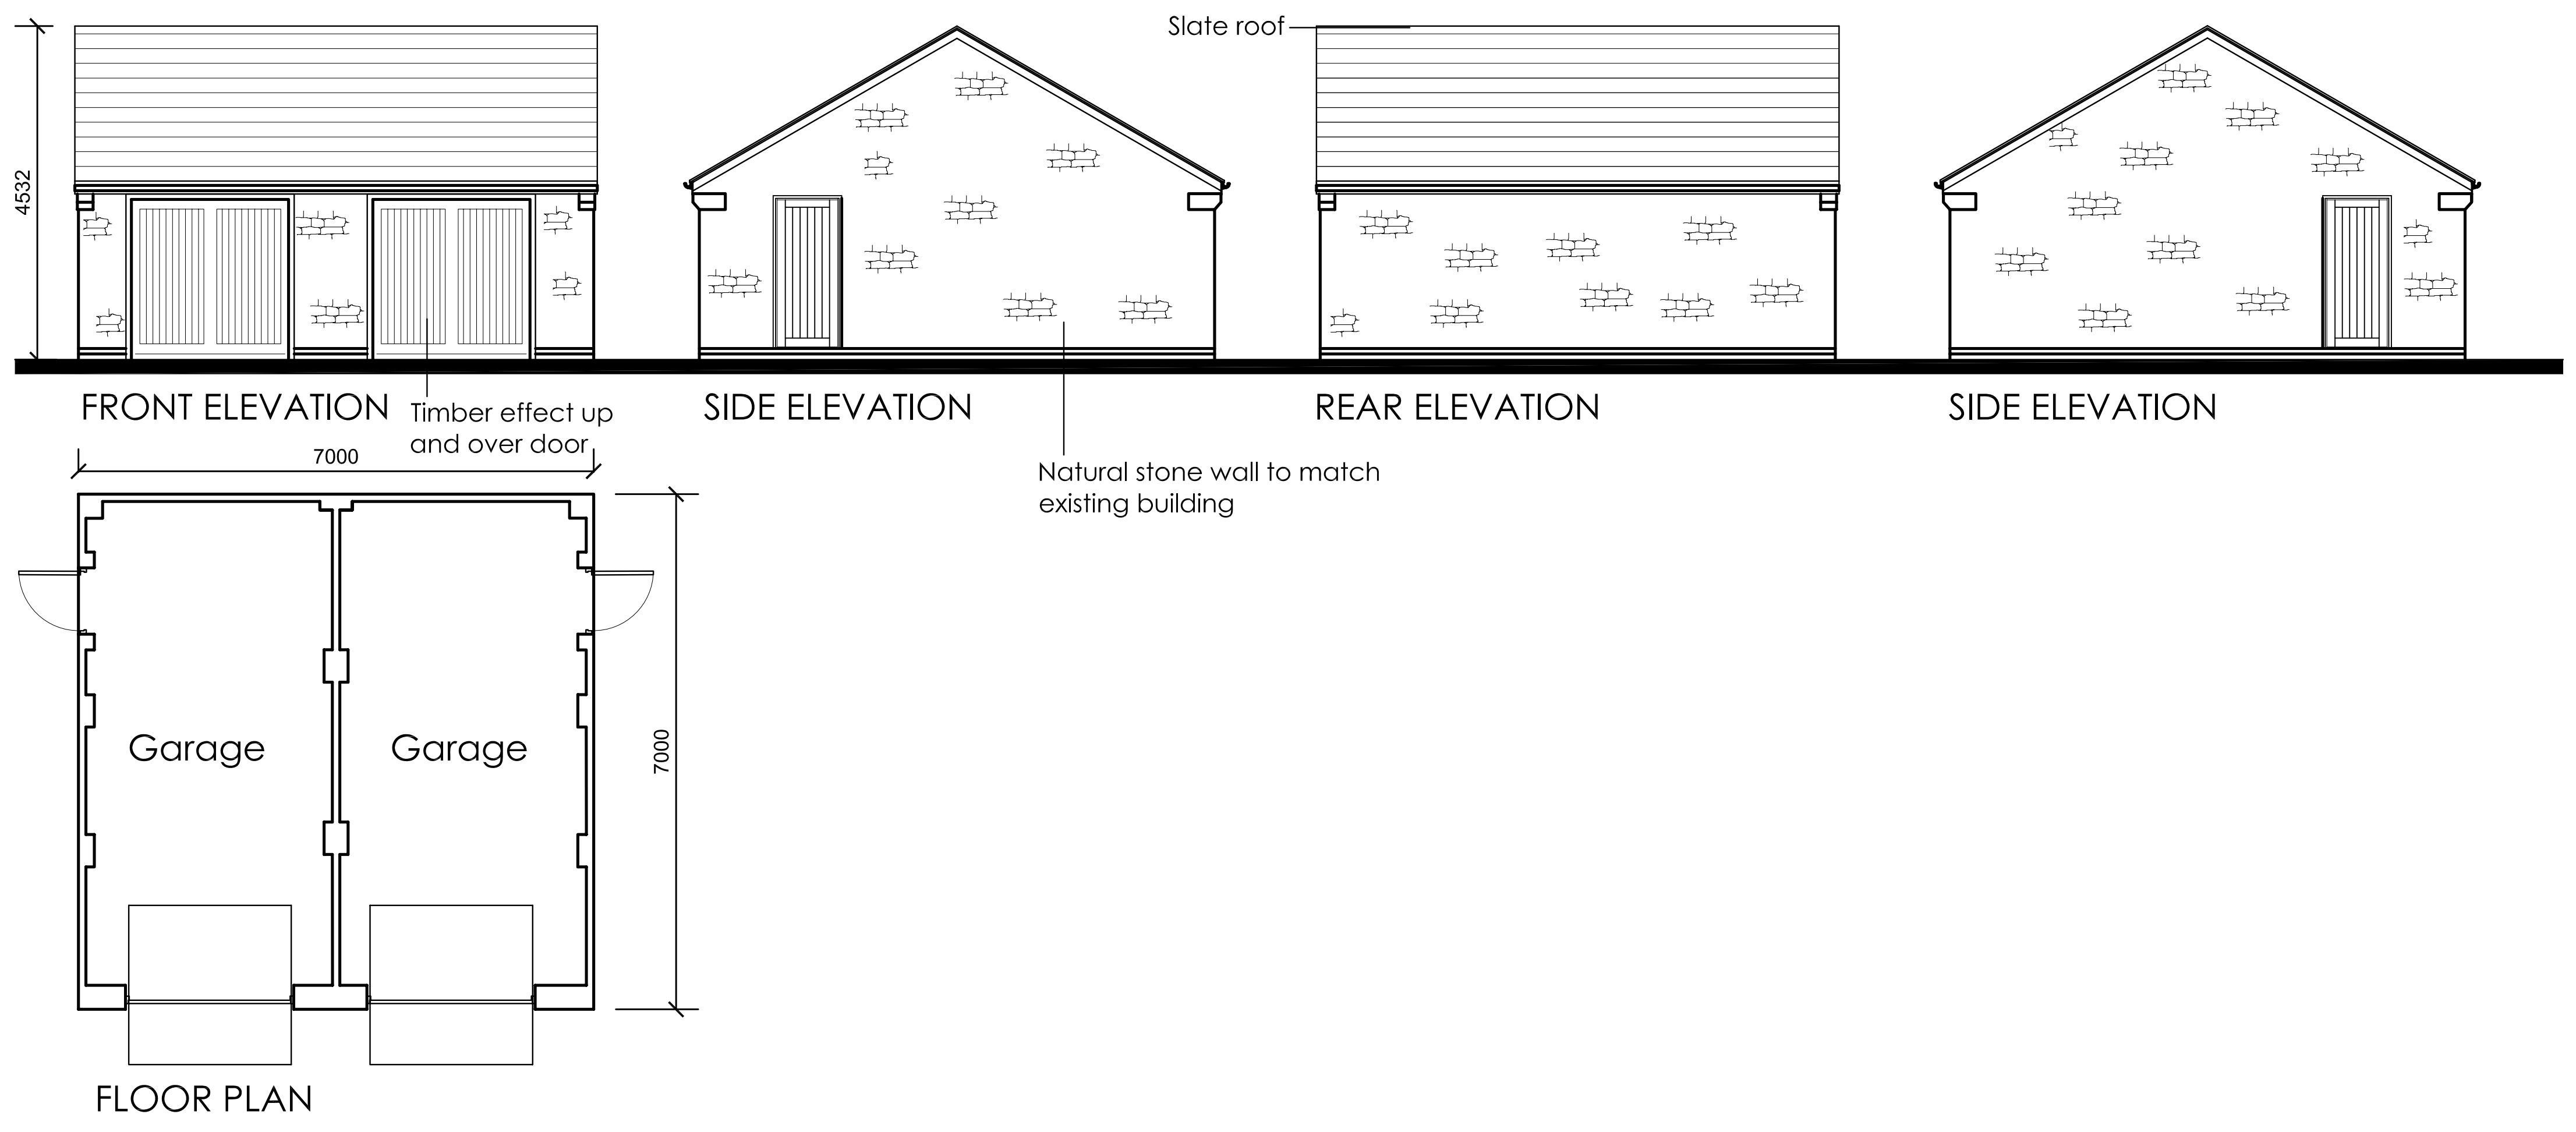

GARAGE TO PLOT 4

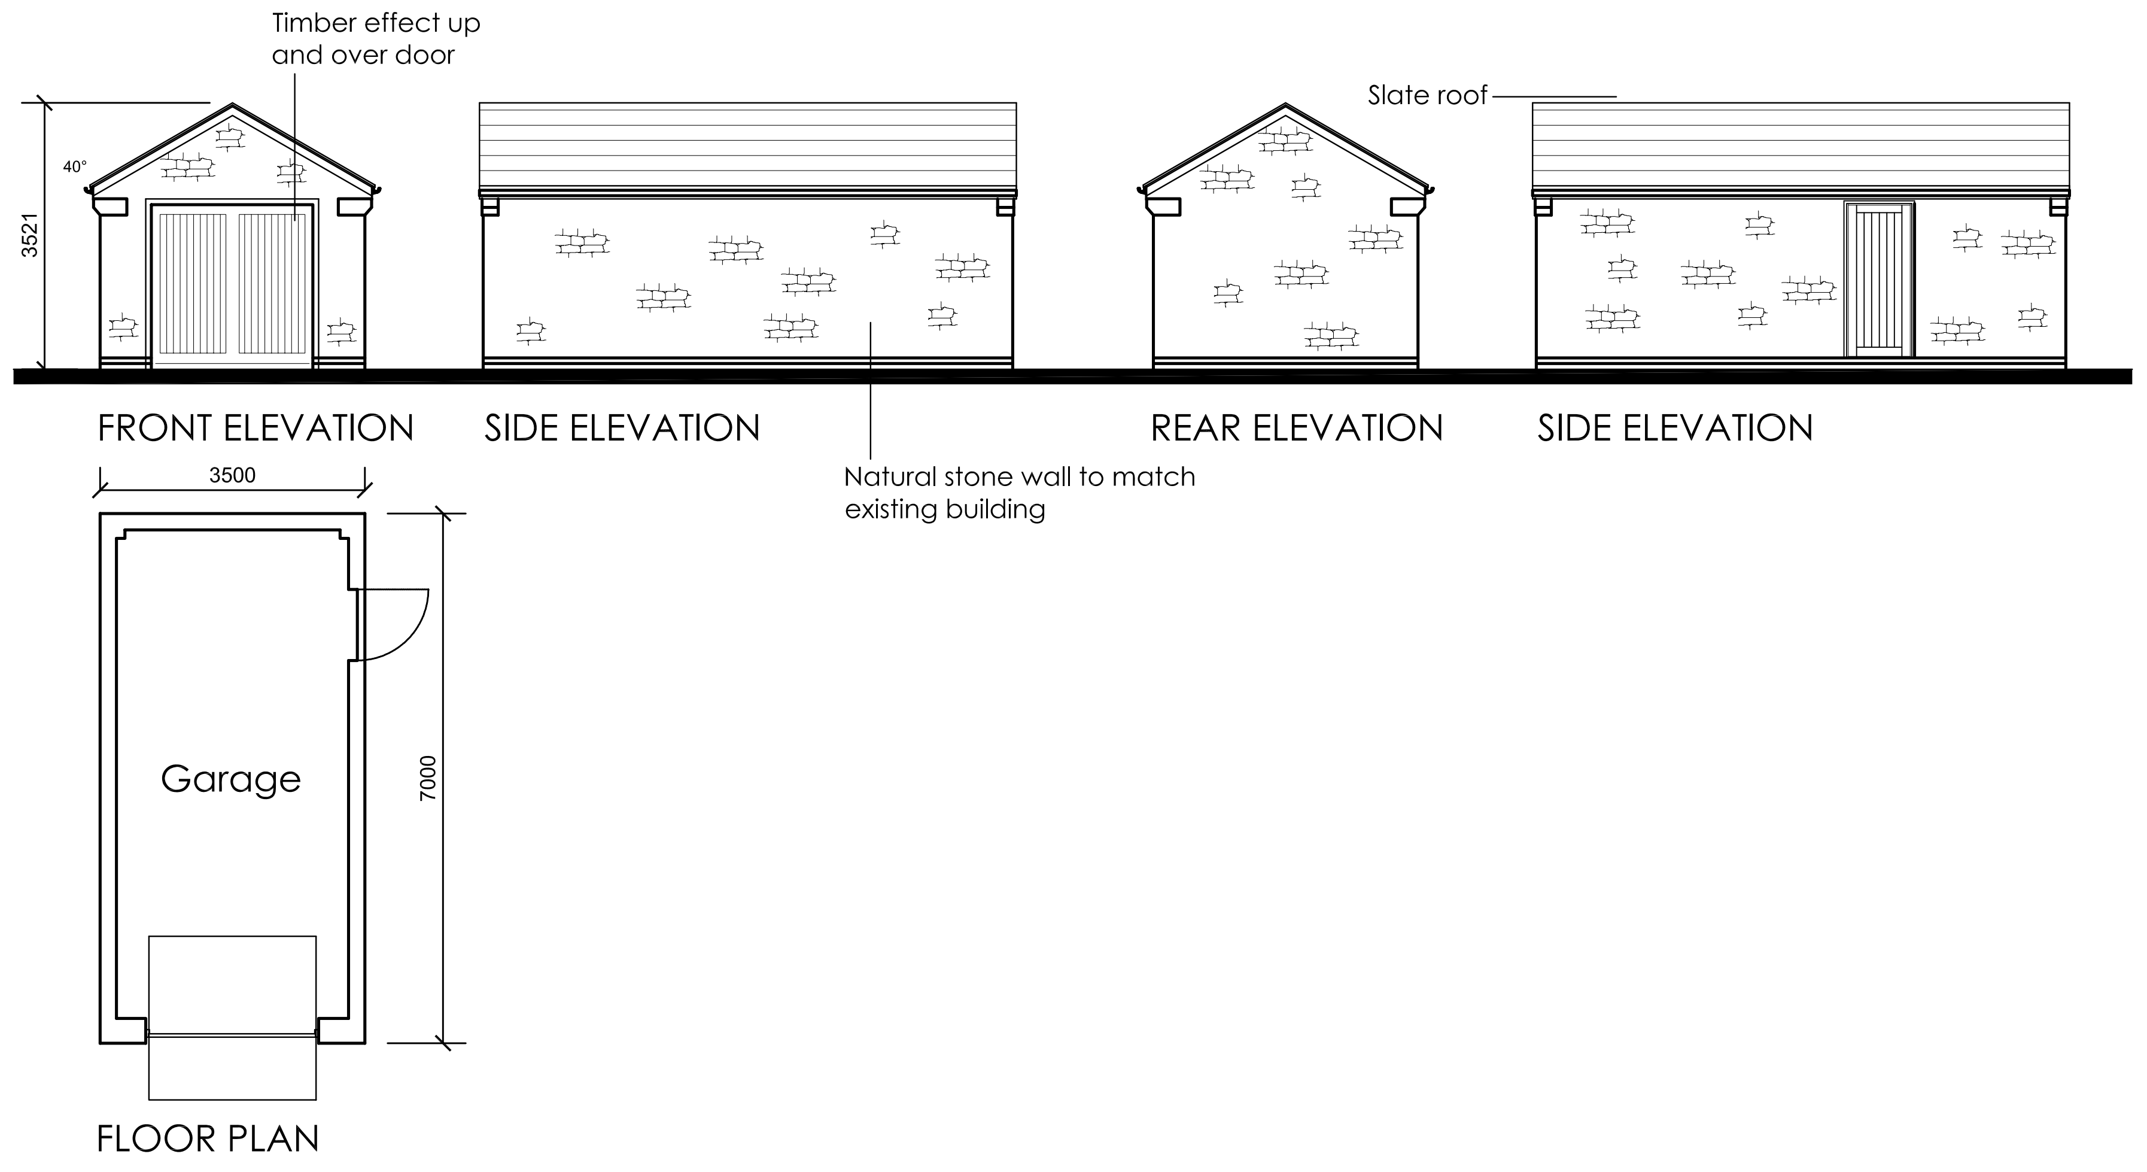

GARAGE & STABLEBLOCK TO PLOT 5

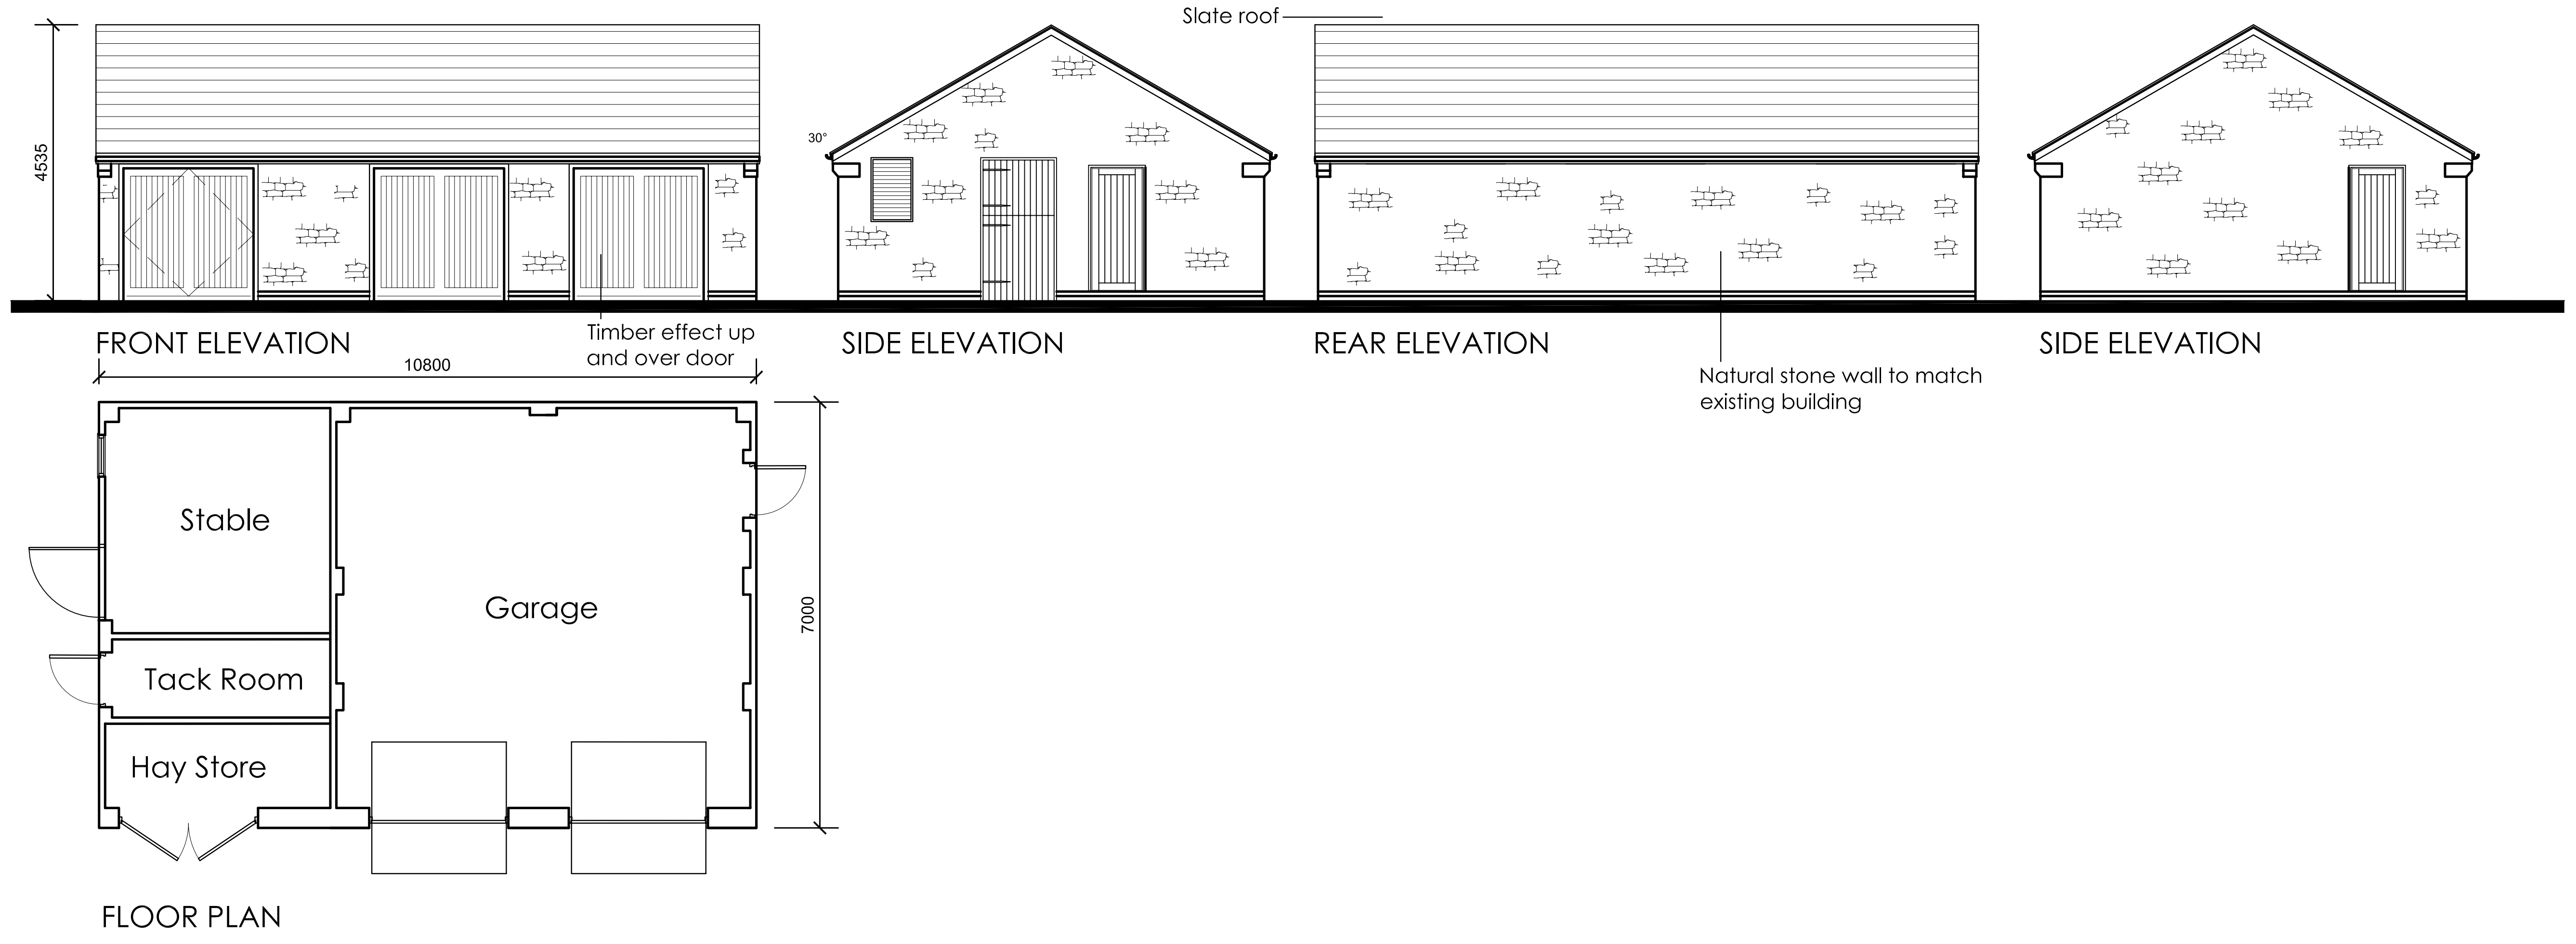

general notes:
do not scale the drawing.
all dimensions to be checked on site prior to commencement of work and any discrepancy shall be immediately reported and resolved prior to work commencing.
this drawing is to be read in conjunction with all relevant drawings and specifications relating to the job whether or not indicated on the drawing.
copyright reserved to mck associates ltd. and this drawing may not be used or reproduced without prior written consent.

Rev.	Date	By	Description
B	3-11-09	SCK	Roof pitches amended to 30°
A	01-9-09	TGH	Overall existing & Proposed Dimensions added.

Client:
GRASSFLOOR LIMITED

mck associates limited
architecture ■ building surveying ■ project management
burnaby villa ■ 48 watling street road ■ fulwood ■ preston ■ pr2 8bp
tel: 01772 774510 fax: 01772 774511 mck@mckassociates.co.uk

Project:
FORMER DE TABLEY ARMS
RIBCHESTER

Drawing Title:
PROPOSED GARAGING
PLANS & ELEVATIONS

Drawn:	Checked:	Scale:	Date:
MCK		1:100	AUG 09

Job No:	Drawing No:	Rev:
09-040	1004	B

A1

PLANNING

Dwg. Name & Location: Z:\Job's\2009 Jobs\09-040 Peter Ratcliffe - Ribchester Road, Clayton-le-Dale (De Tabley Arms)\Drawings\models\proposed\plans\09-040_planning-Rev3.dwg.