


Proposed Streetscene to B 6245

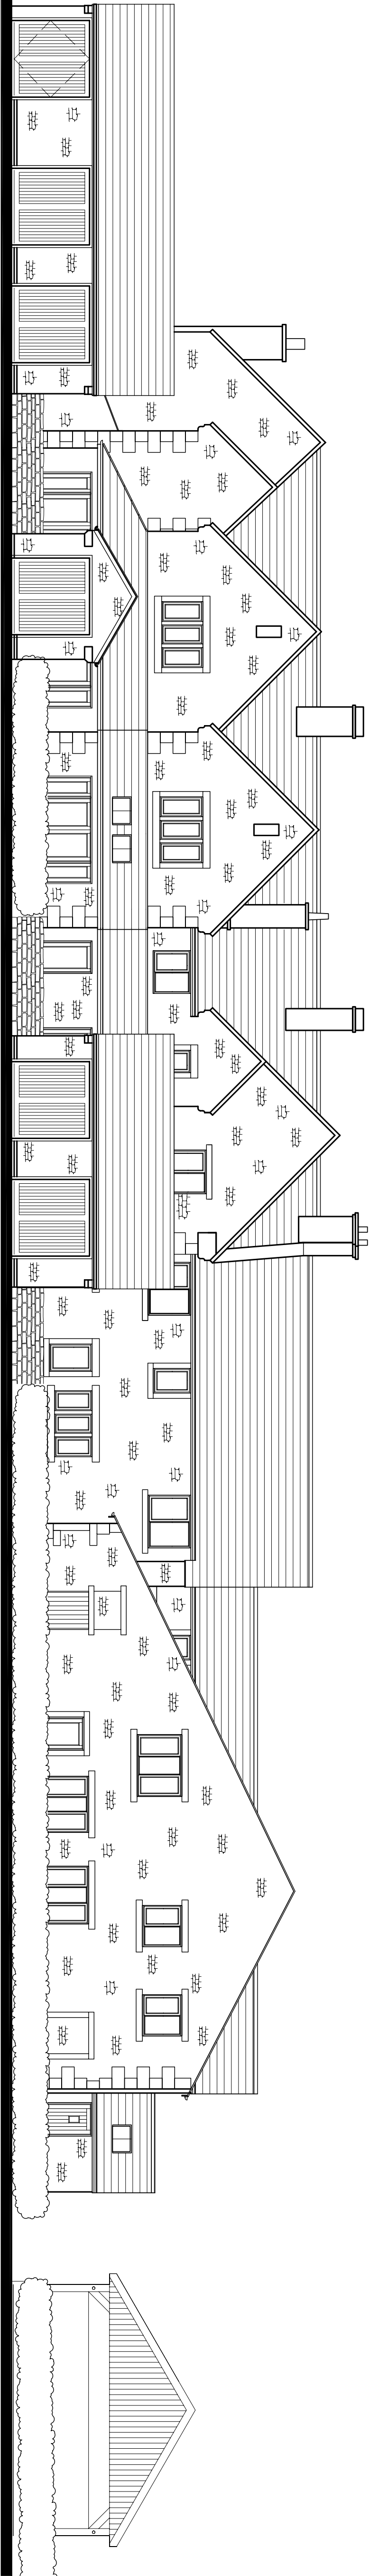

Proposed Streetscene to Rear of Development