




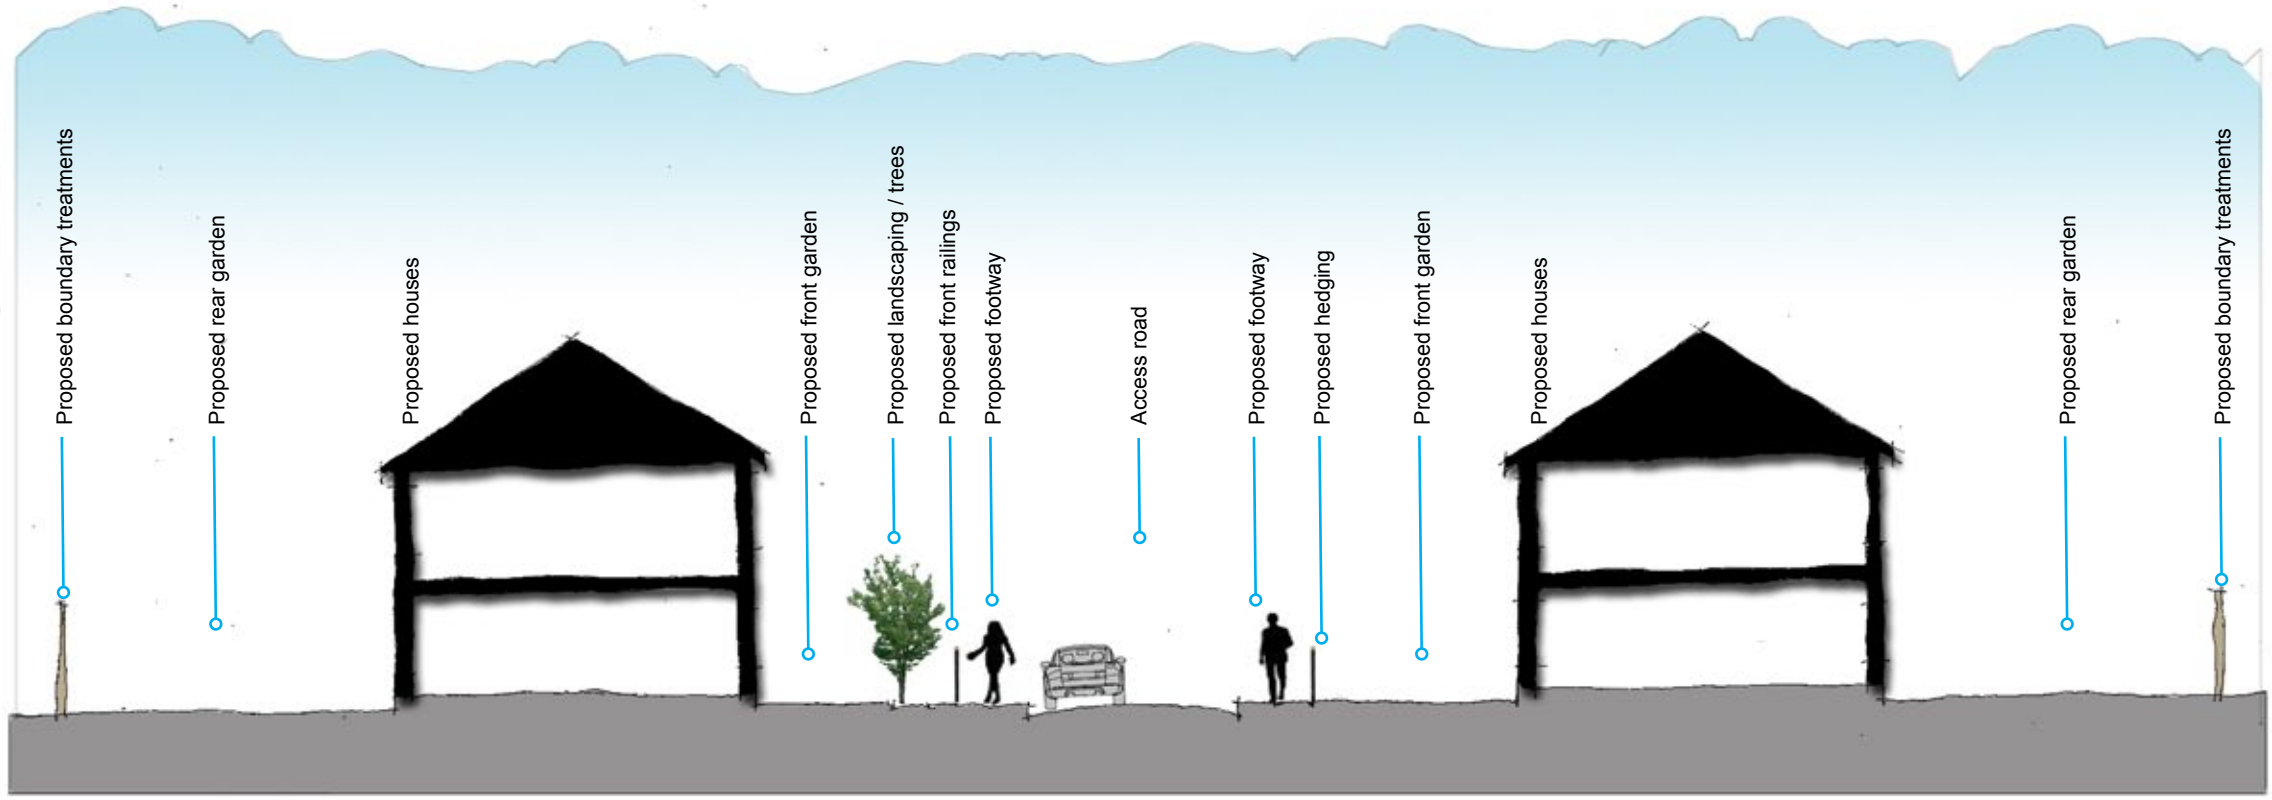


1:200 Sectional Street Scene 1
The Main Street

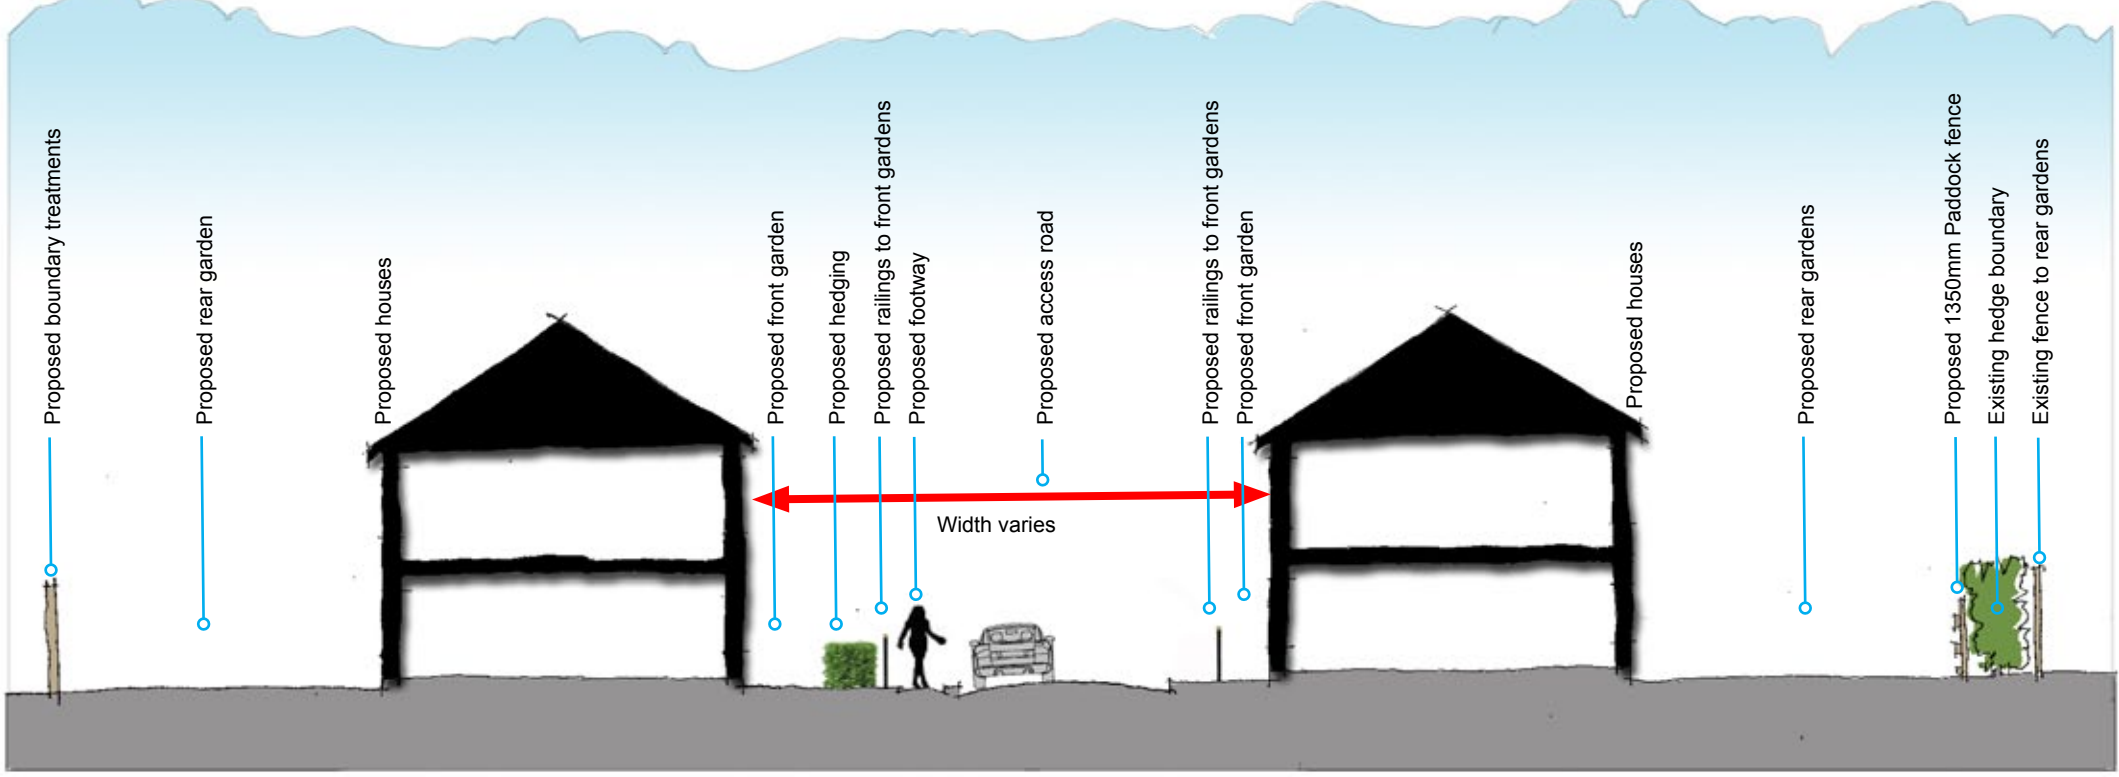


Sectional Street Scene 2
The Lanes

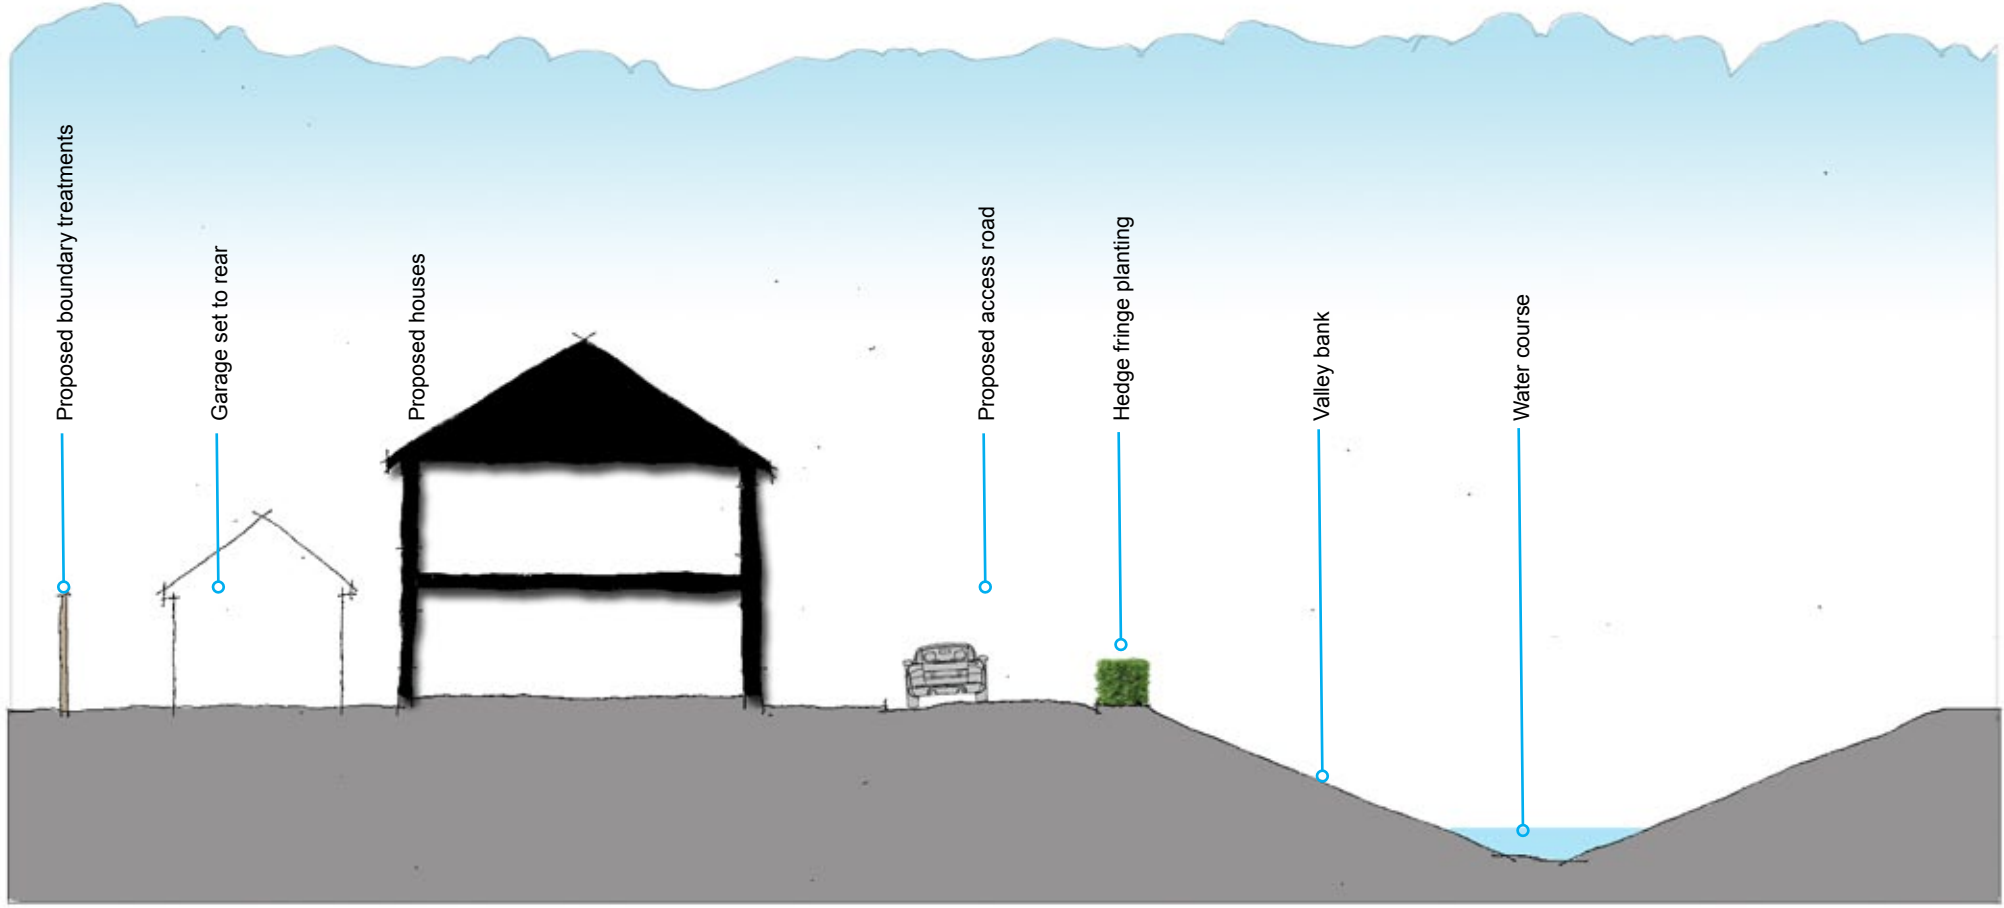


Sectional Street Scene 3
The Valley

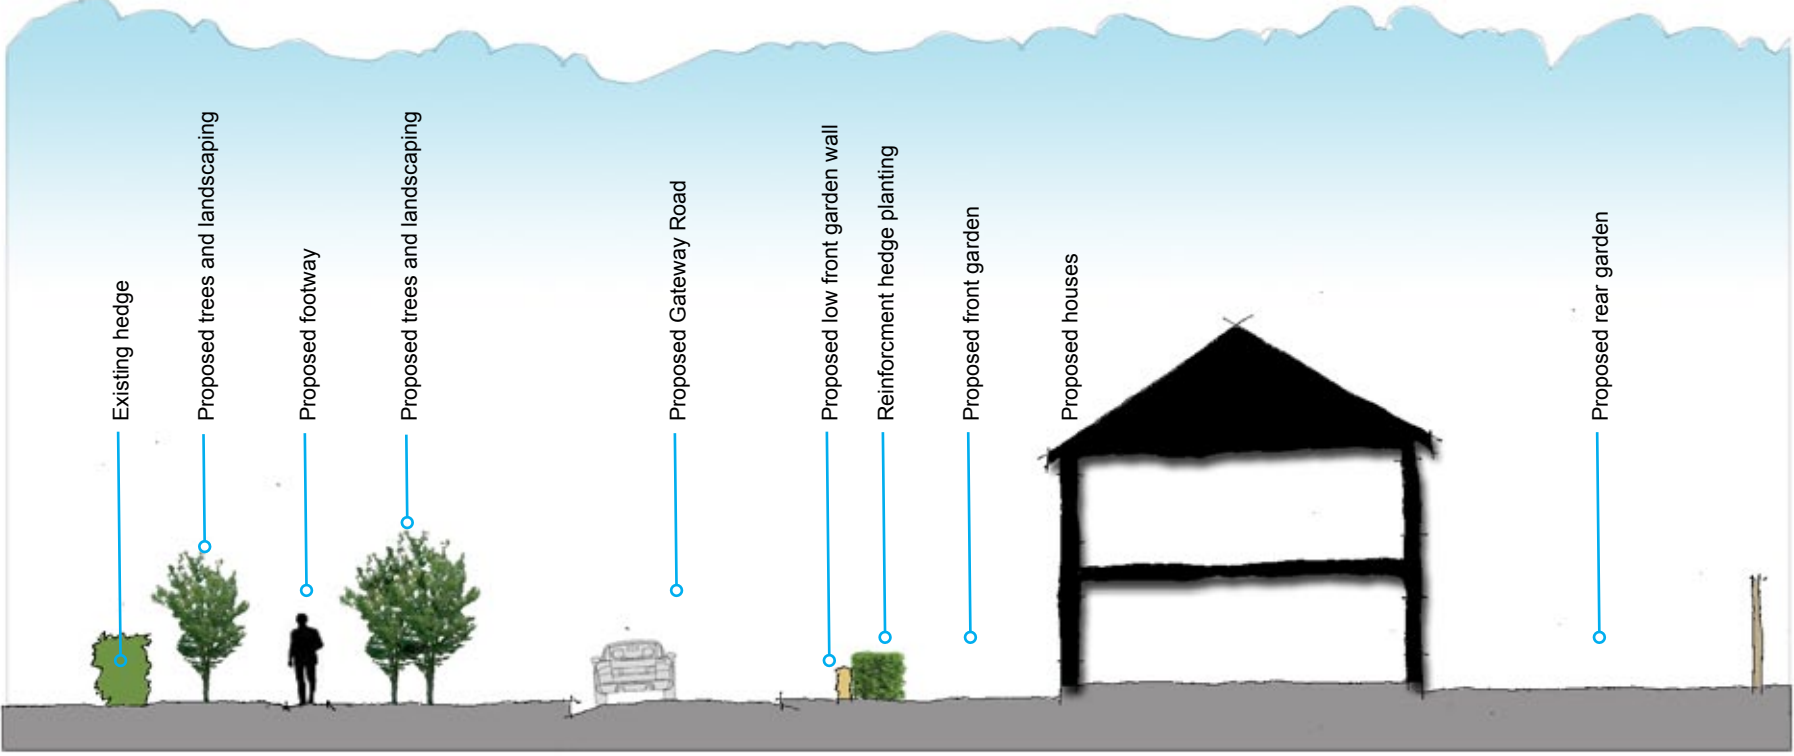

Sectional Street Scene 4
The Gateway

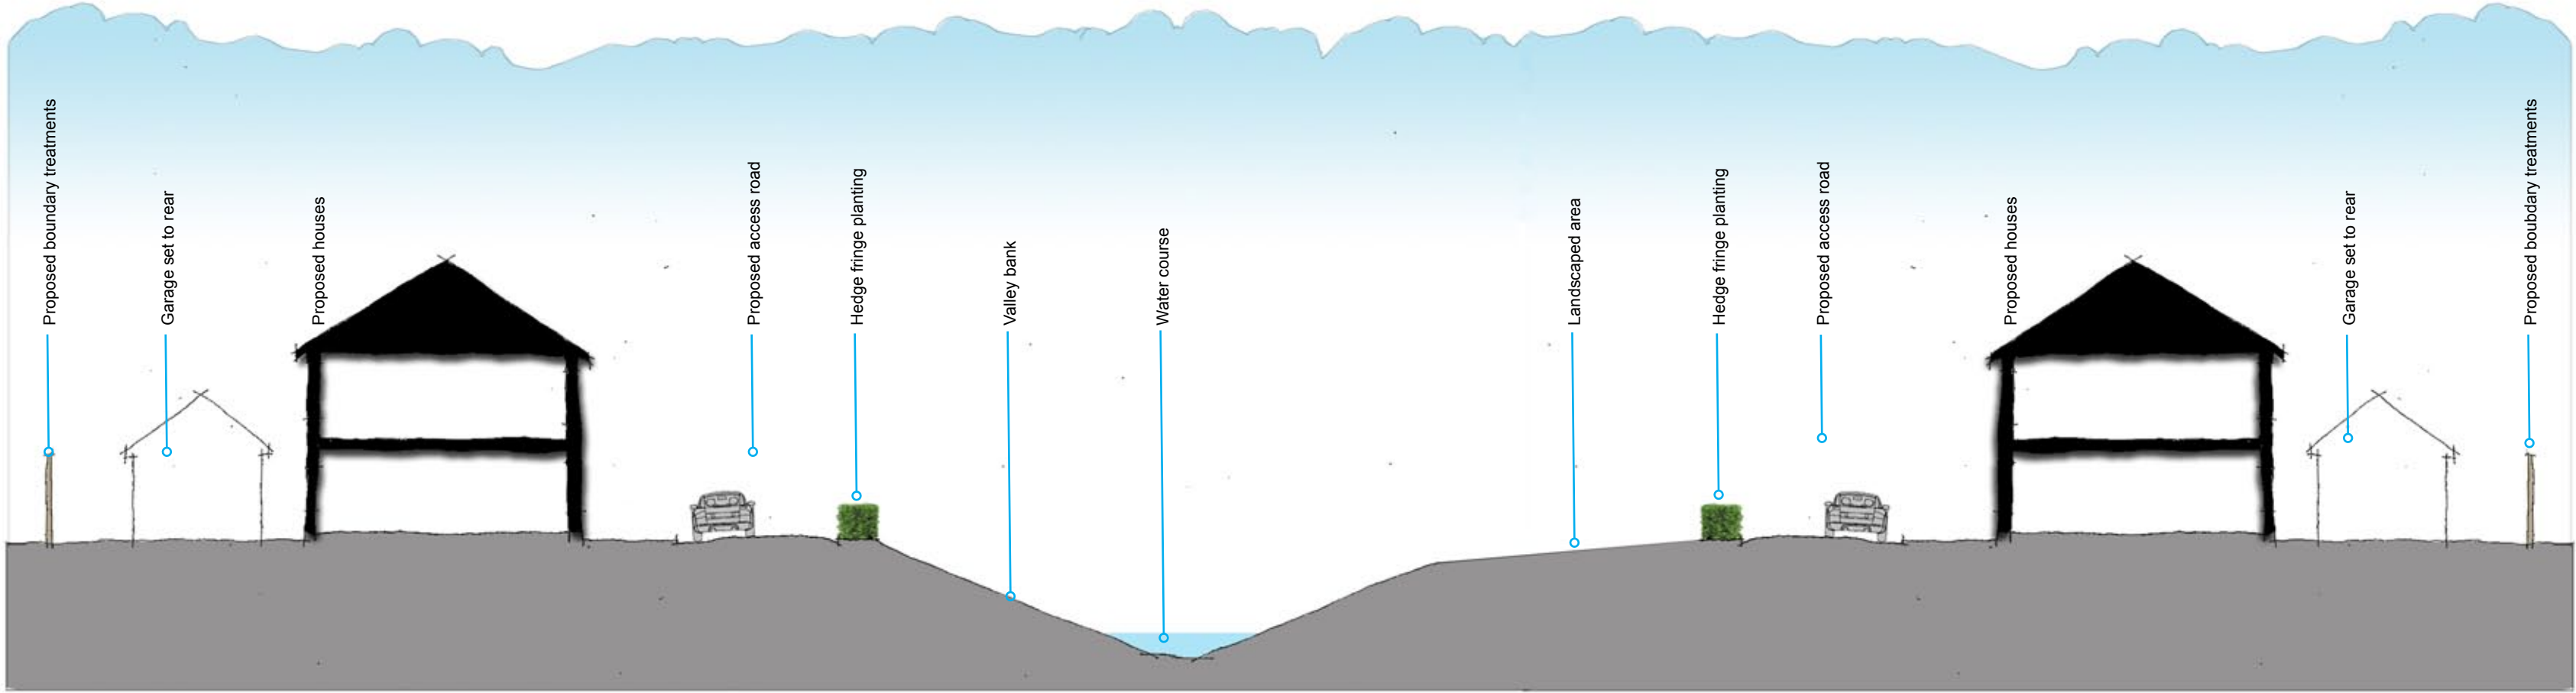

Cross Section 5 Through Green Corridor / Waterway

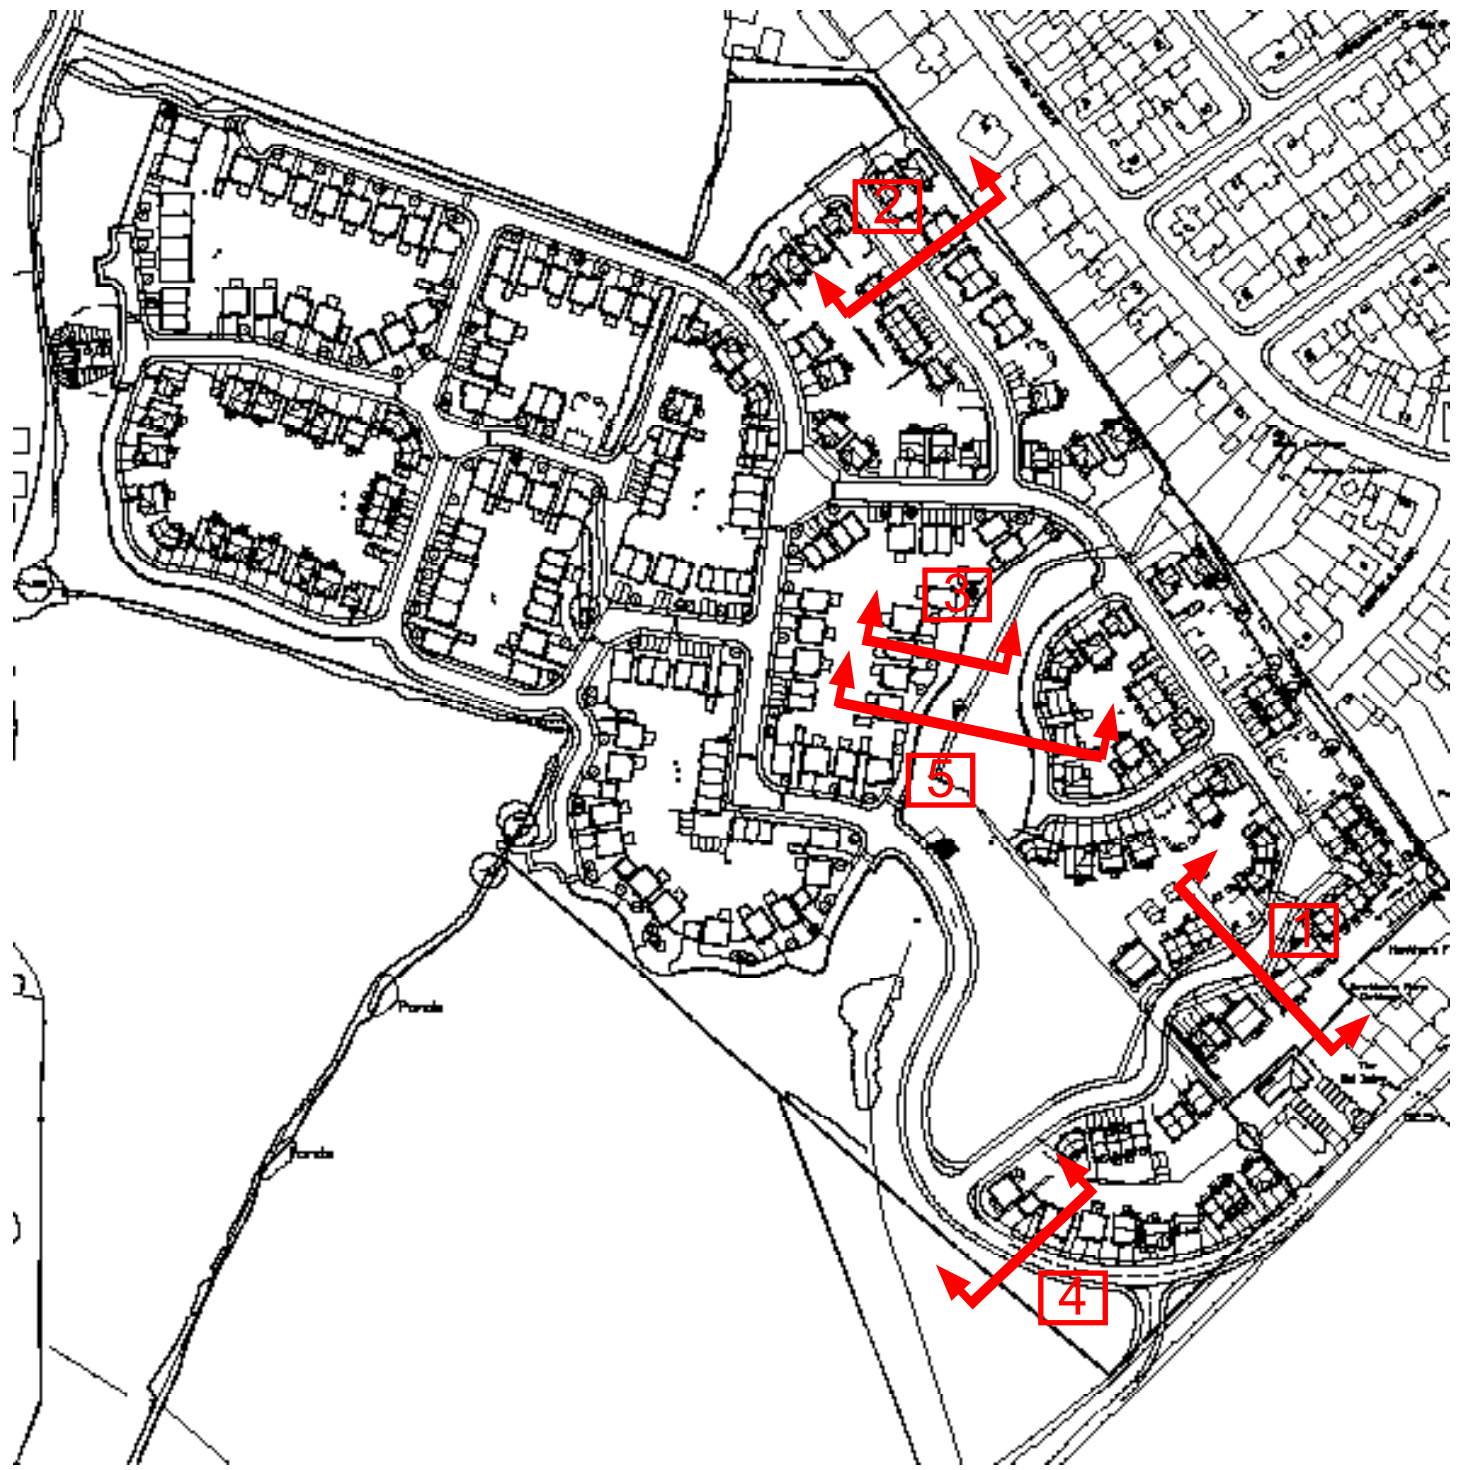

Locator Plan
nts