


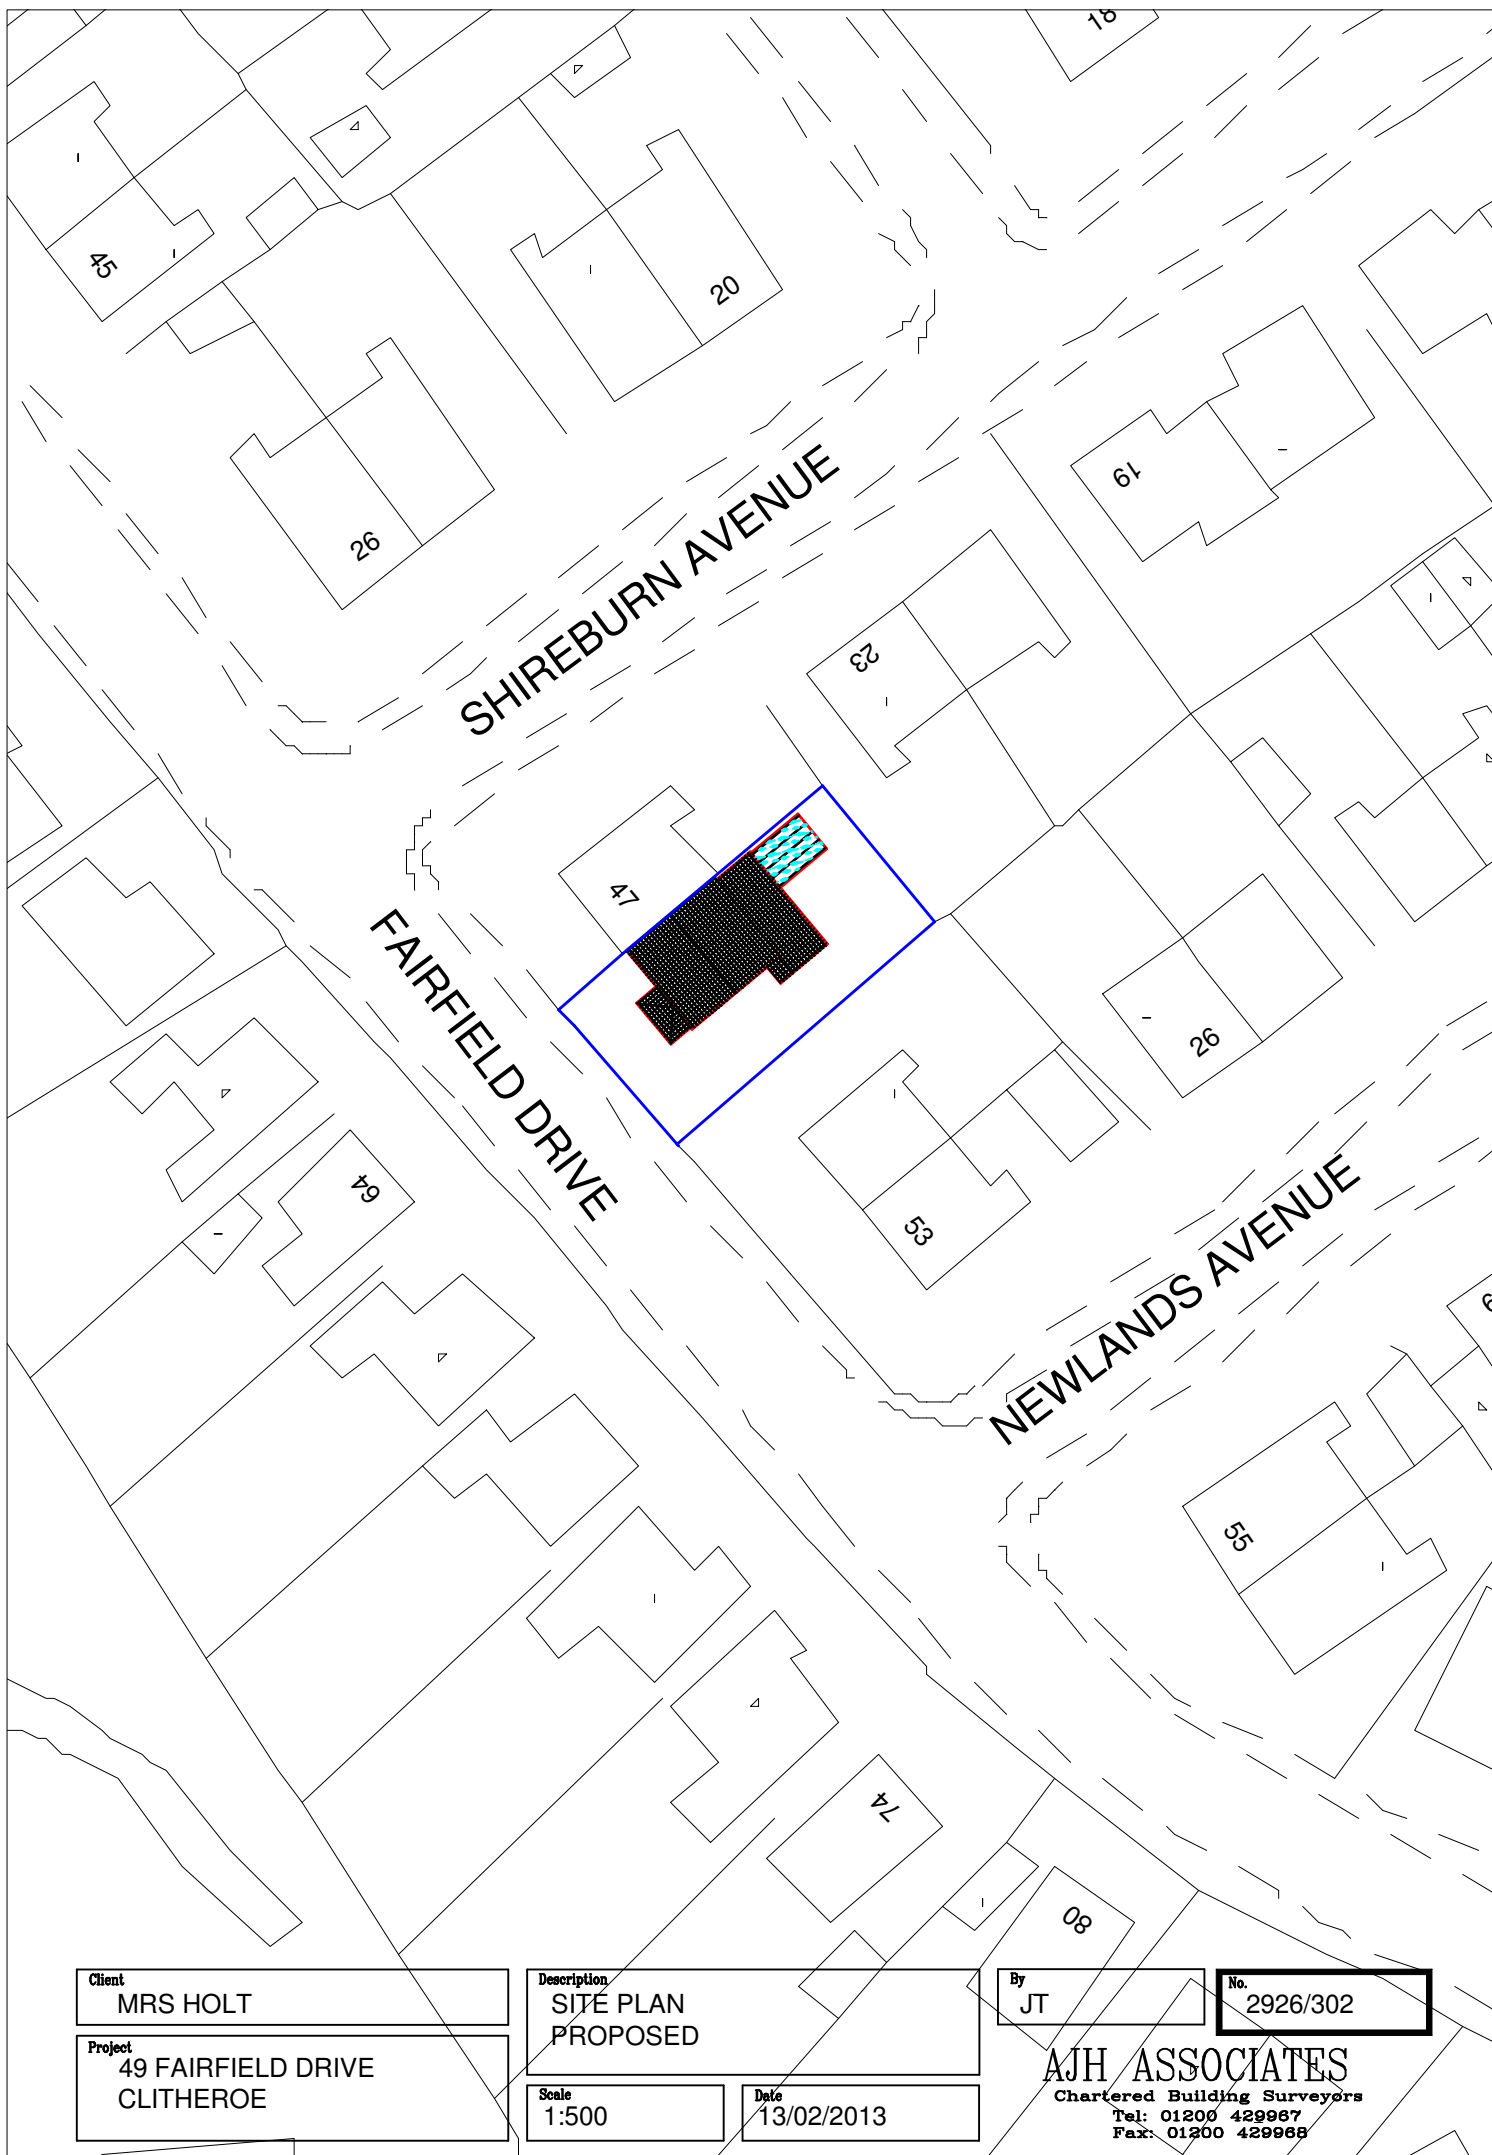

Client
MRS HOLT

Project
49 FAIRFIELD DRIVE
CLITHEROE

Description
SITE PLAN
PROPOSED

Scale
1:500

Date
13/02/2013

By
JT

No.
2926/302

AJH ASSOCIATES
Chartered Building Surveyors
Tel: 01200 429987
Fax: 01200 429988