


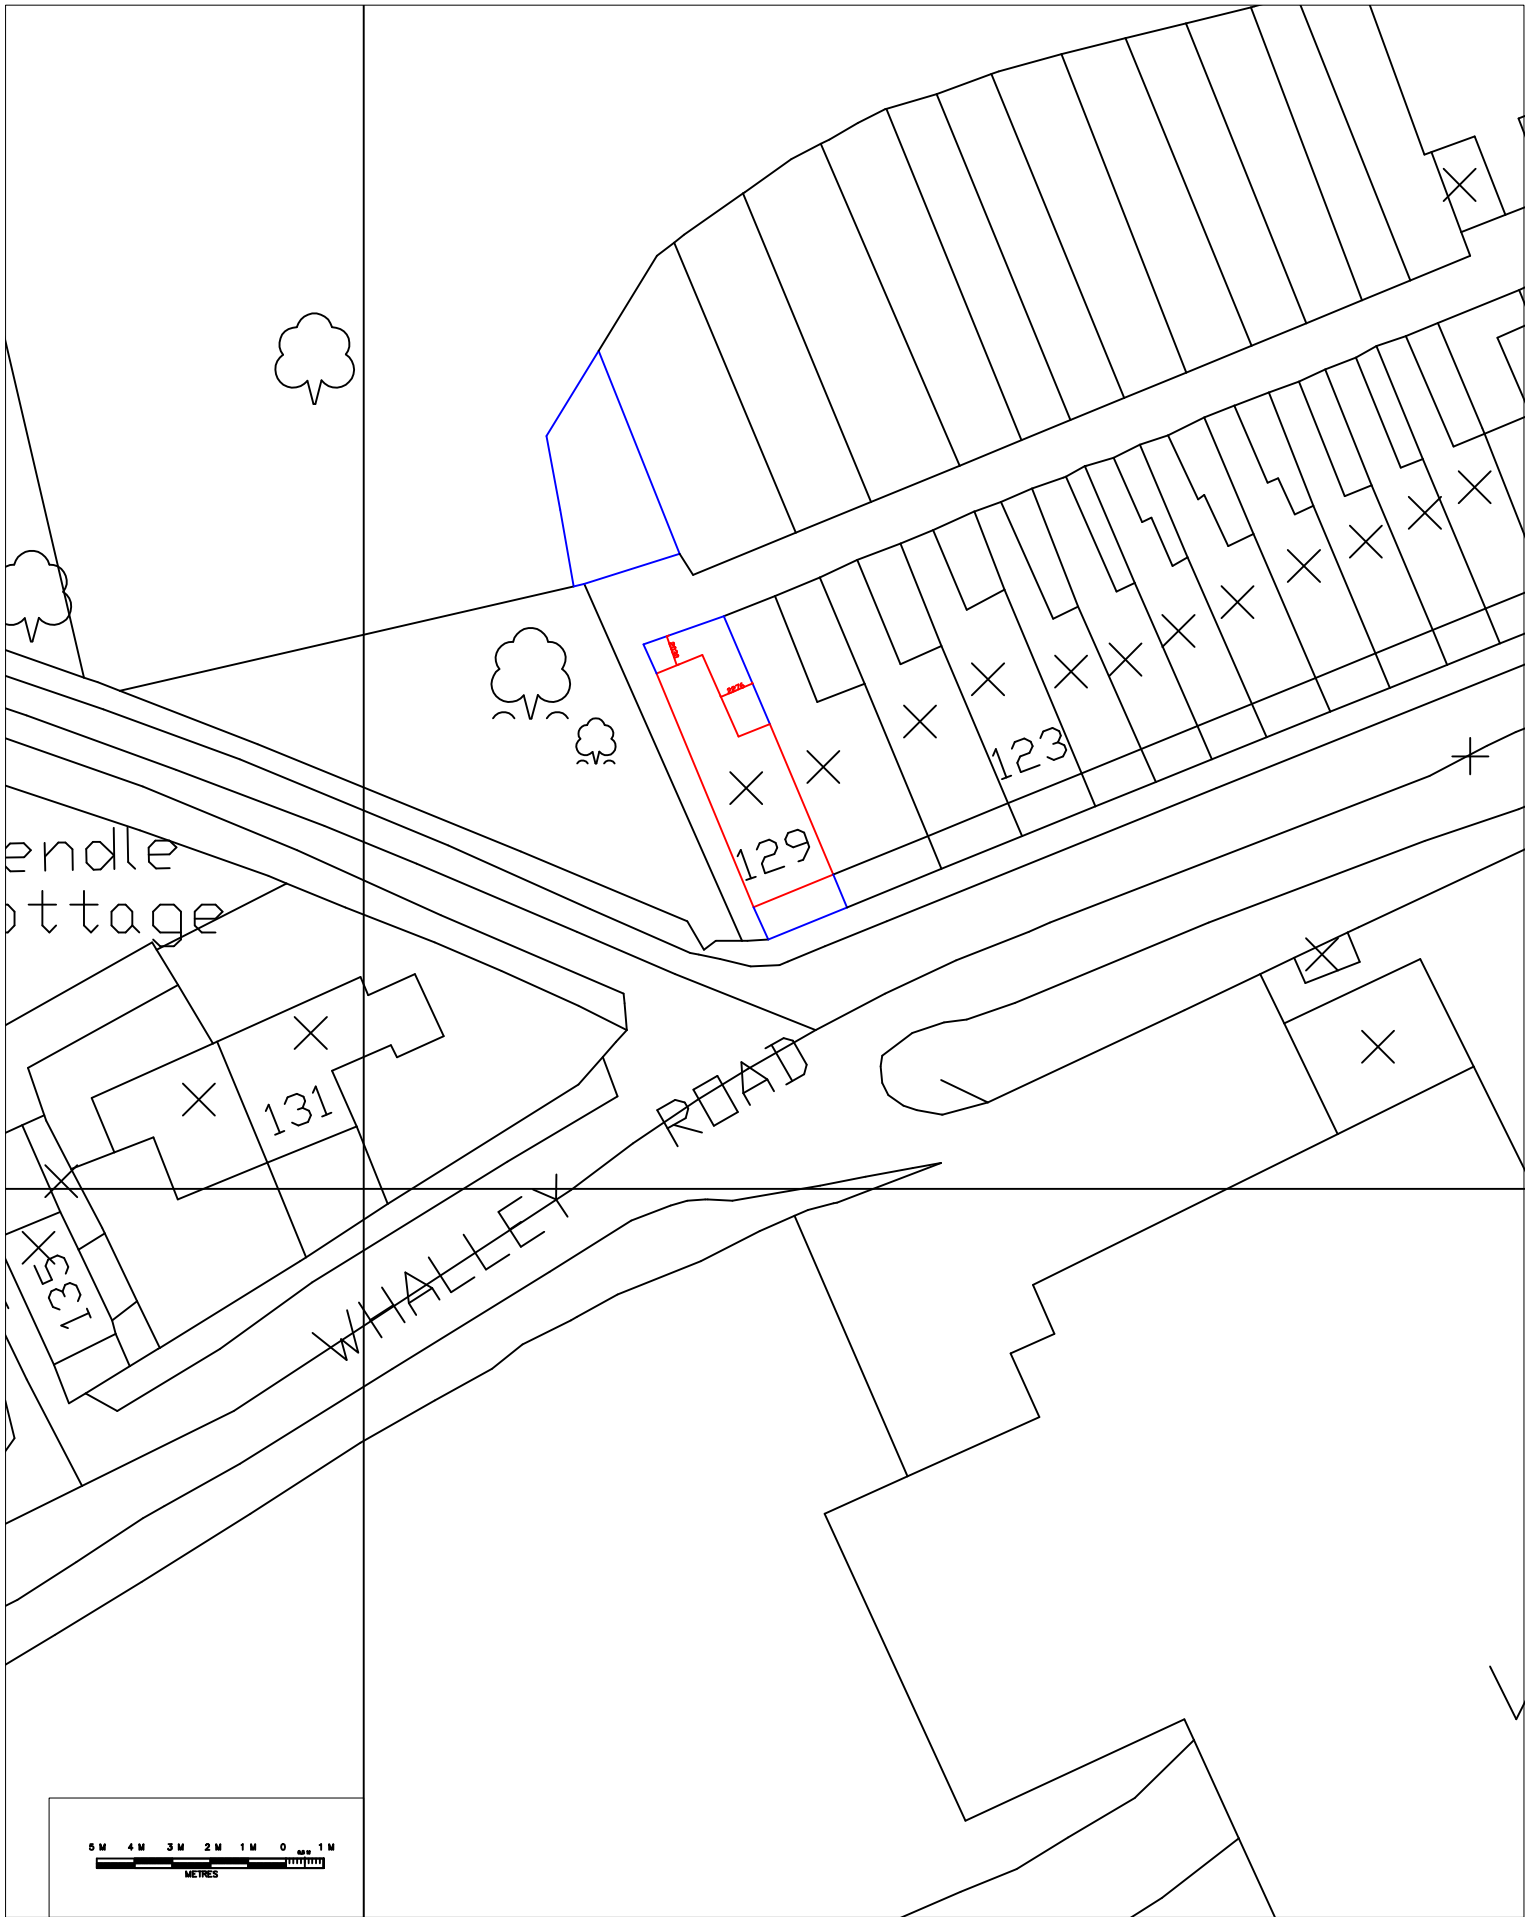

Client
MR & MRS FINEGAN

Project
129 WHALLEY ROAD
SABDEN

Description
EXISTING SITE PLAN

Scale
1:500

Date
14/02/2013

By
JT

No. 2930/302

AJH ASSOCIATES
Chartered Building Surveyors
Tel: 01200 429967
Fax: 01200 429968